




1 : 50
00 GROUND FLOOR

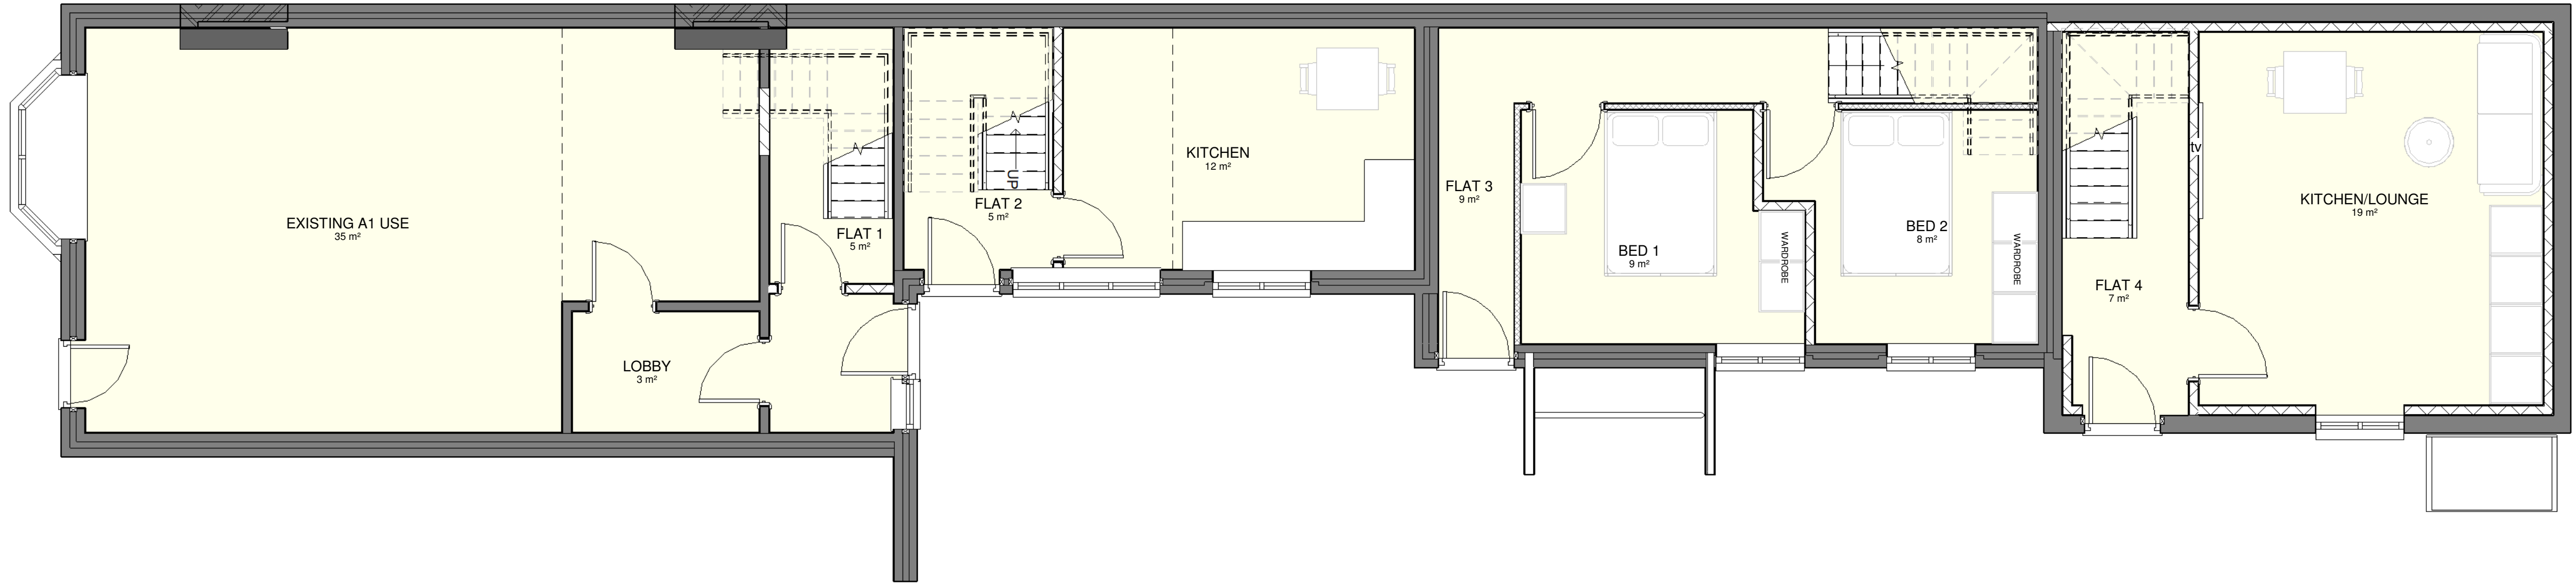

1 : 50
01 FIRST FLOOR

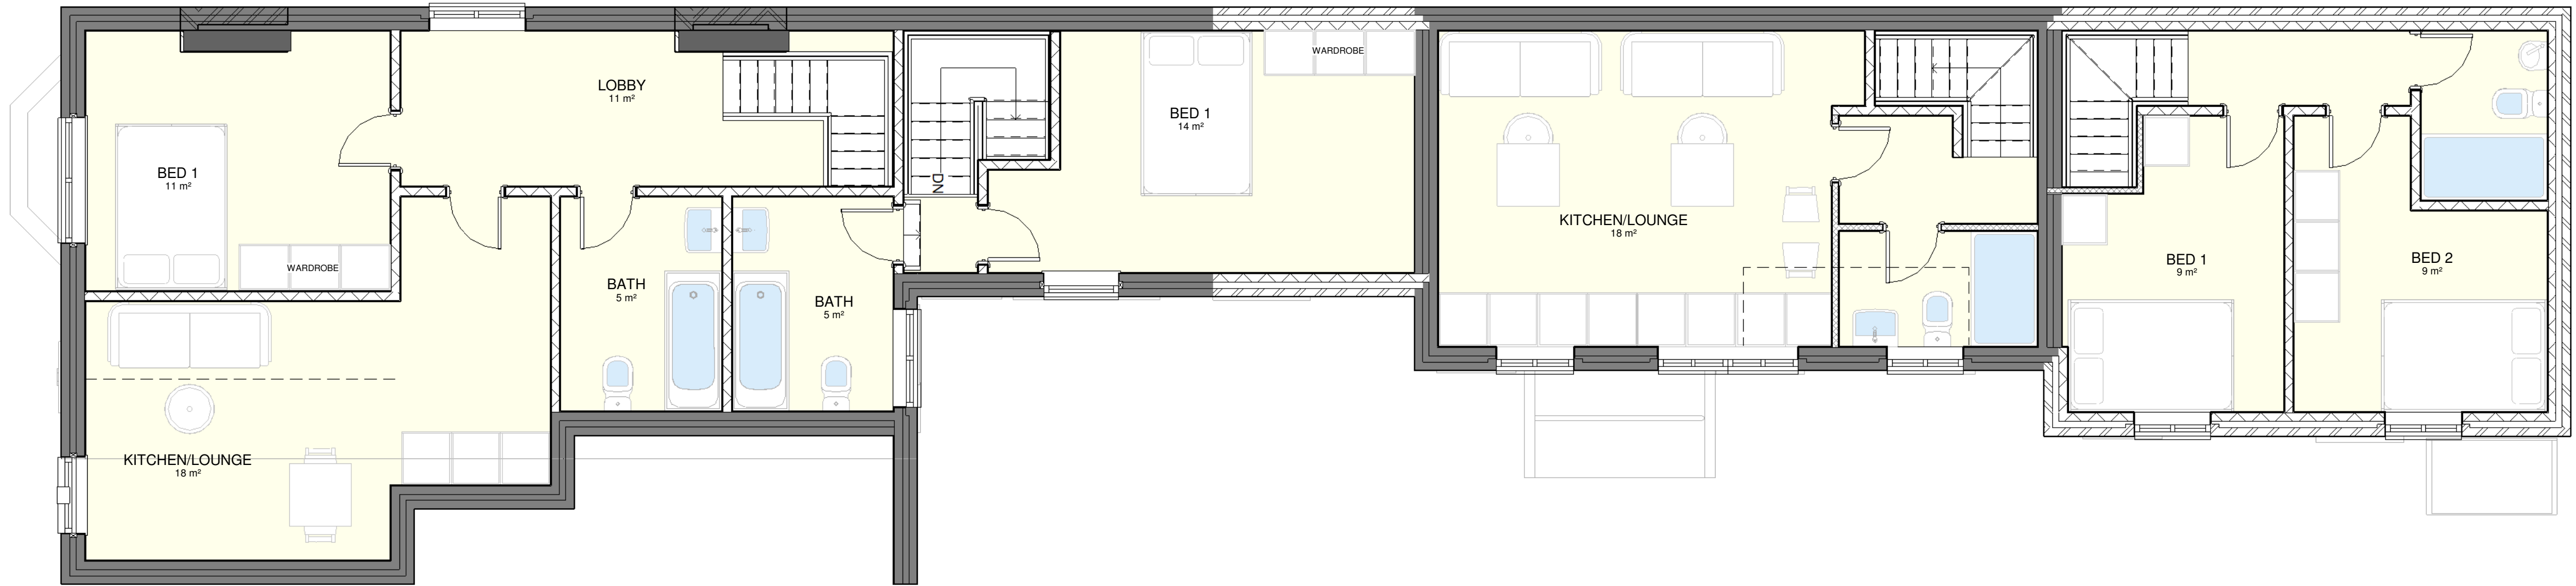

1 : 50
Site

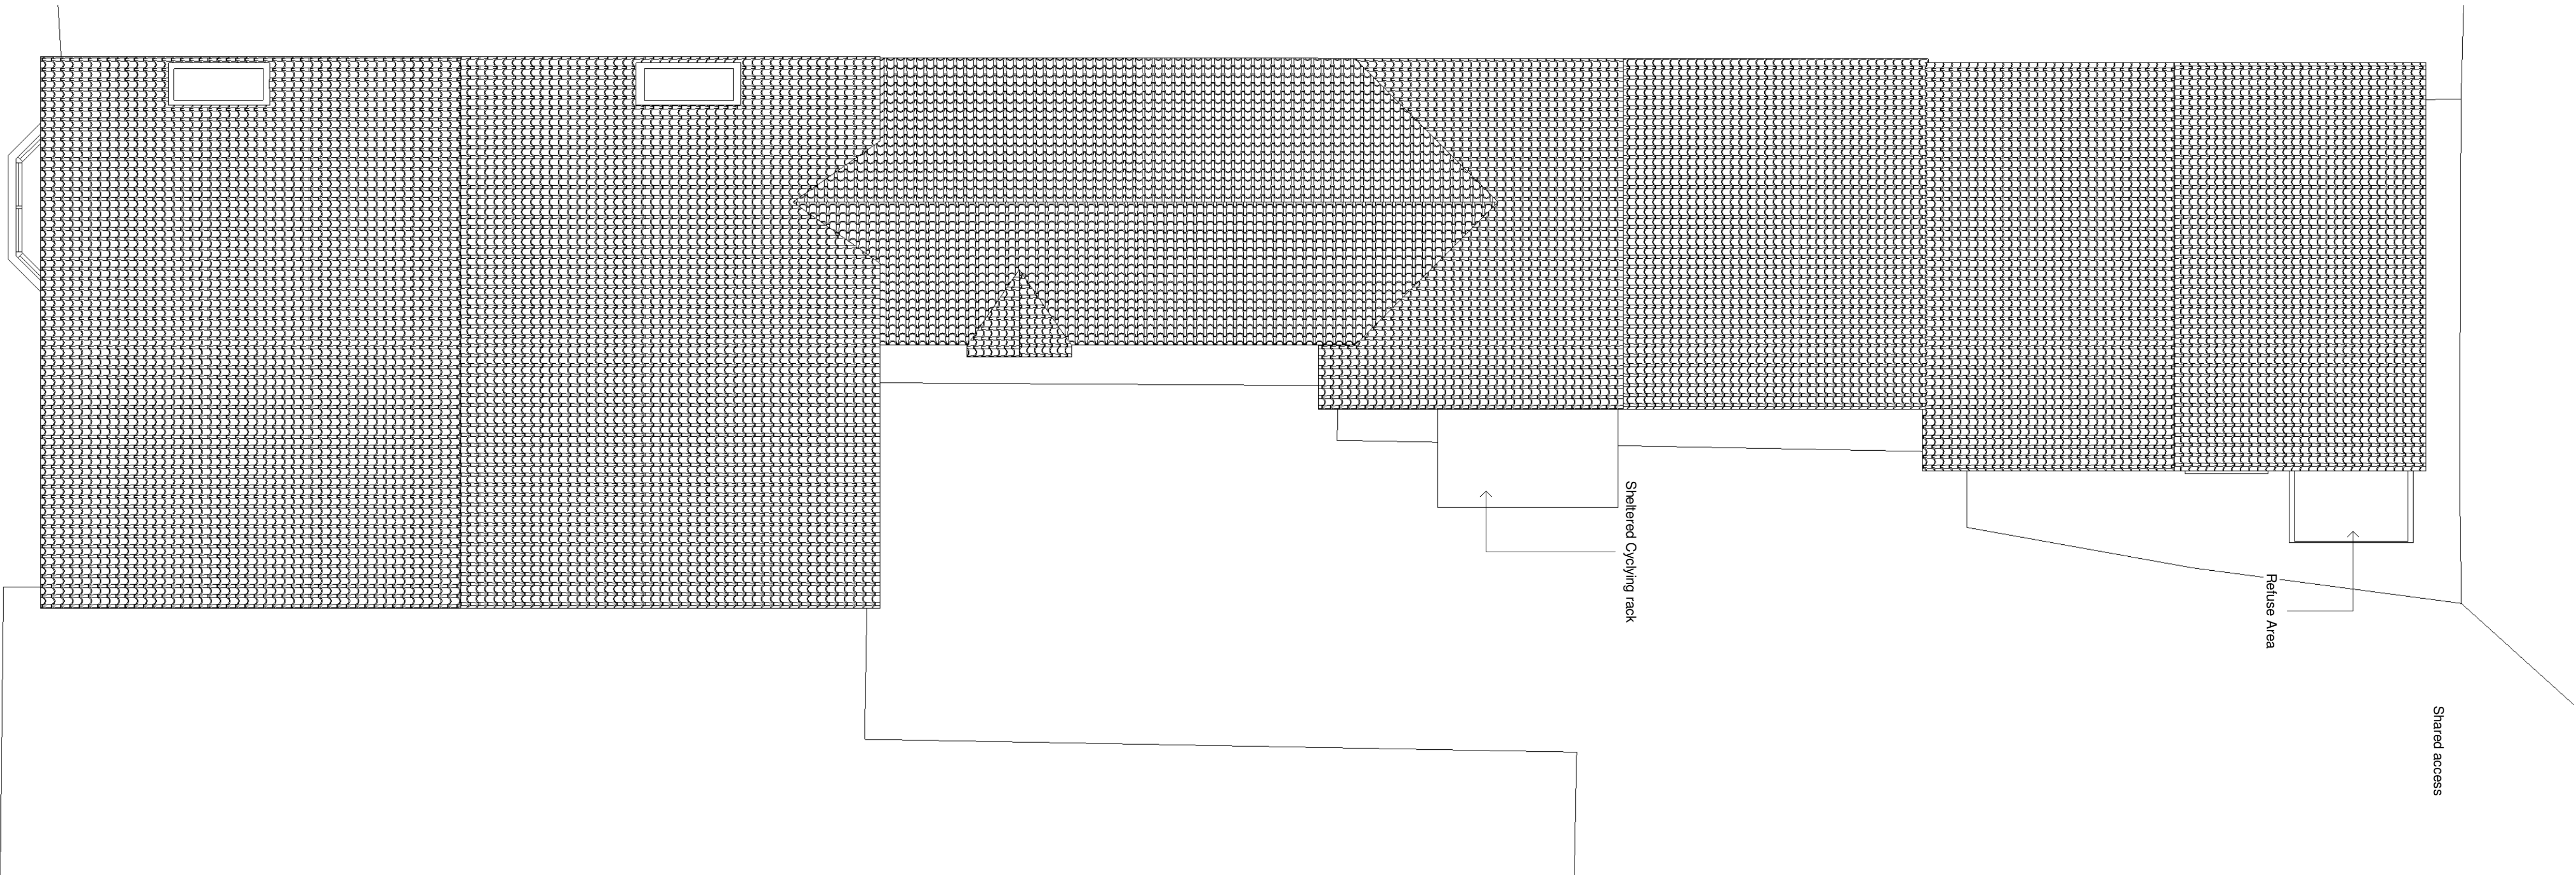

General
Drawings prepared for local authority. Any electrical, heating installation, joinery items, finishes, and fittings to be instructed by the client. The clients are to satisfy themselves that any buried private or public services will not affect the proposal. These drawings have been prepared on the understanding that work will not commence on site prior to the granting of planning permission and building reg approval. All drawings are copyrights and may not be used in conjunction with other projects.

CDM REG 2015
These drawings have been prepared on the understanding that work will not commence on site prior to the granting of planning permission and building Reg approval. At this point the designers work is complete, hence the designer of this drawing will not be acting as the principle designer in terms of health and safety. Under the new regulations, both the client and the building contractor will have health and safety responsibilities and will need to prepare a construction phase plan for the scheme. The construction phase plan for the scheme should include risk assessment and method statements for elements of the works such as excavations, buried services, risk of electrocution, working at height, lifting and handling, etc. should you require guidance, please see HSE website.

Rev	Description	Date

STATUS	PURPOSE OF ISSUE
	PLANNING



For Enquiries:-
Khuram - 07878975415
Anzar - 07495282331
Email - ak.ids@hotmail.com

PROJECT

12 HIGH ST, WOODVILLE
SWADLINCOTE, DERBYSHIRE,
DE11 7EH

TITLE

PROPOSED PLANS

CLIENT

HARVEY SINGH


DRAWN BY AM	CHECKED BY Checker	DATE 29/09/21
SCALE (@ A1) 1 : 50	PROJECT NUMBER 0545	REV
DRAWING NUMBER A100		




SIDE ELEVATION 1
1 : 50




FRONT ELEVATION
1 : 50

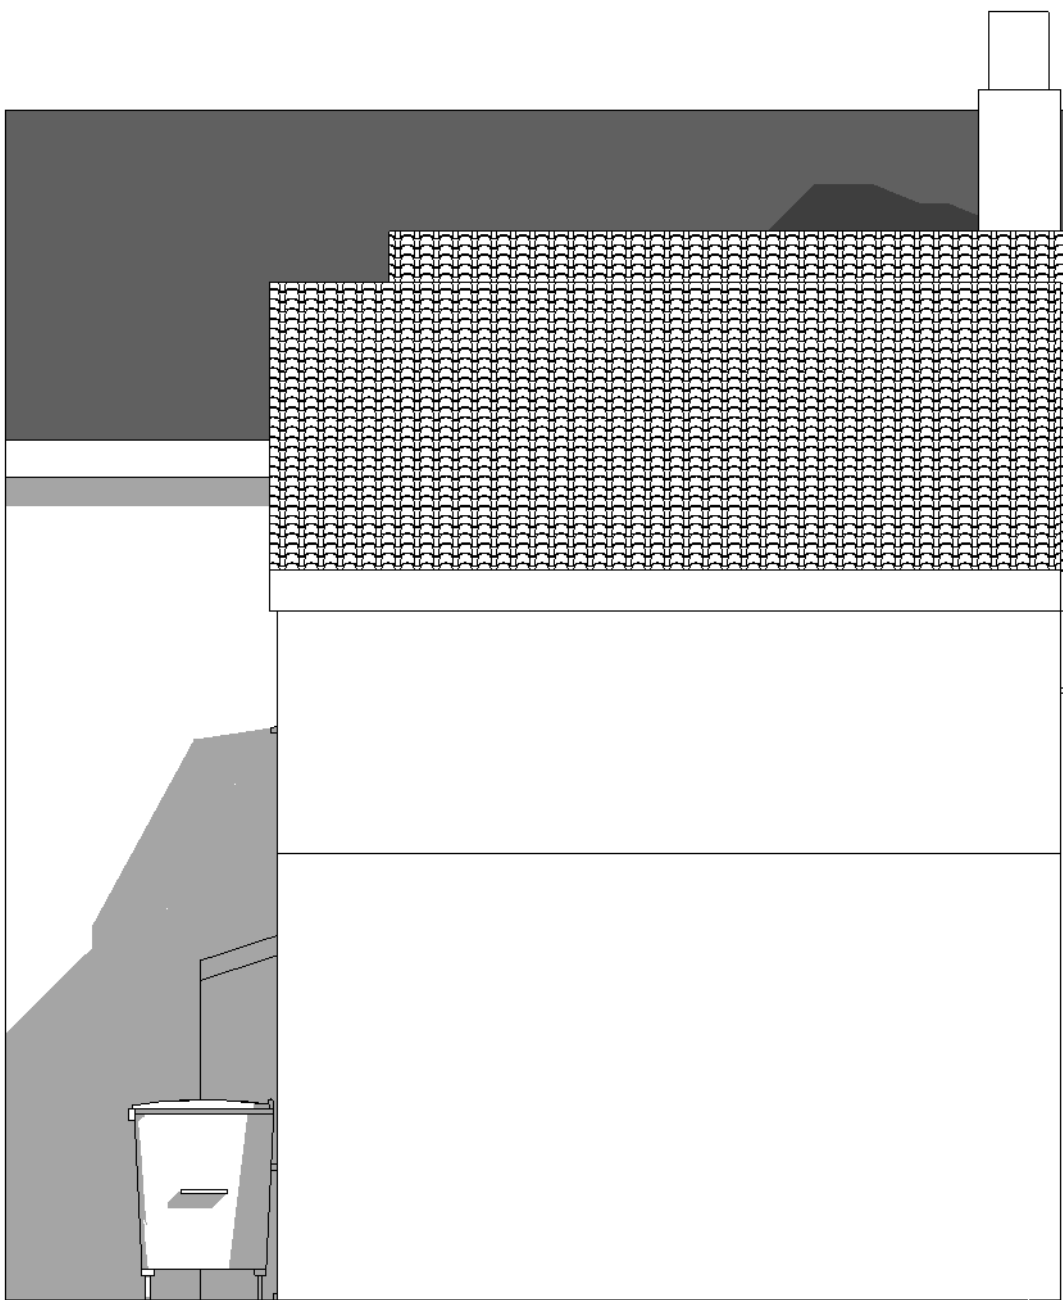


REAR ELEVATION
1 : 50

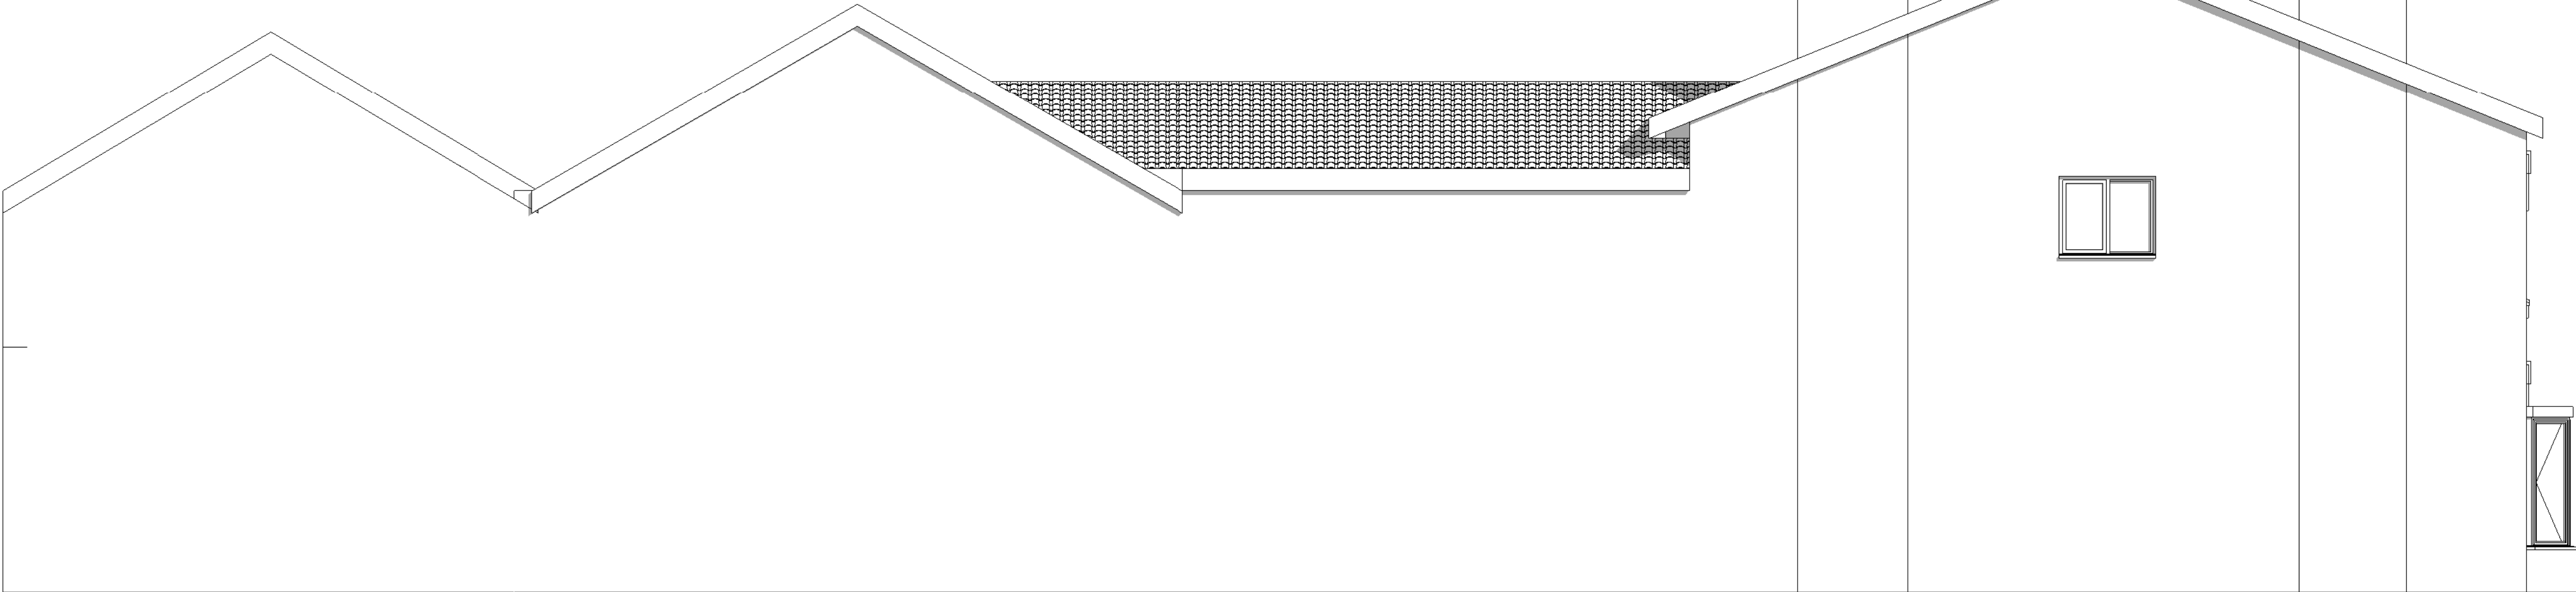

SIDE ELEVATION 2
1 : 50

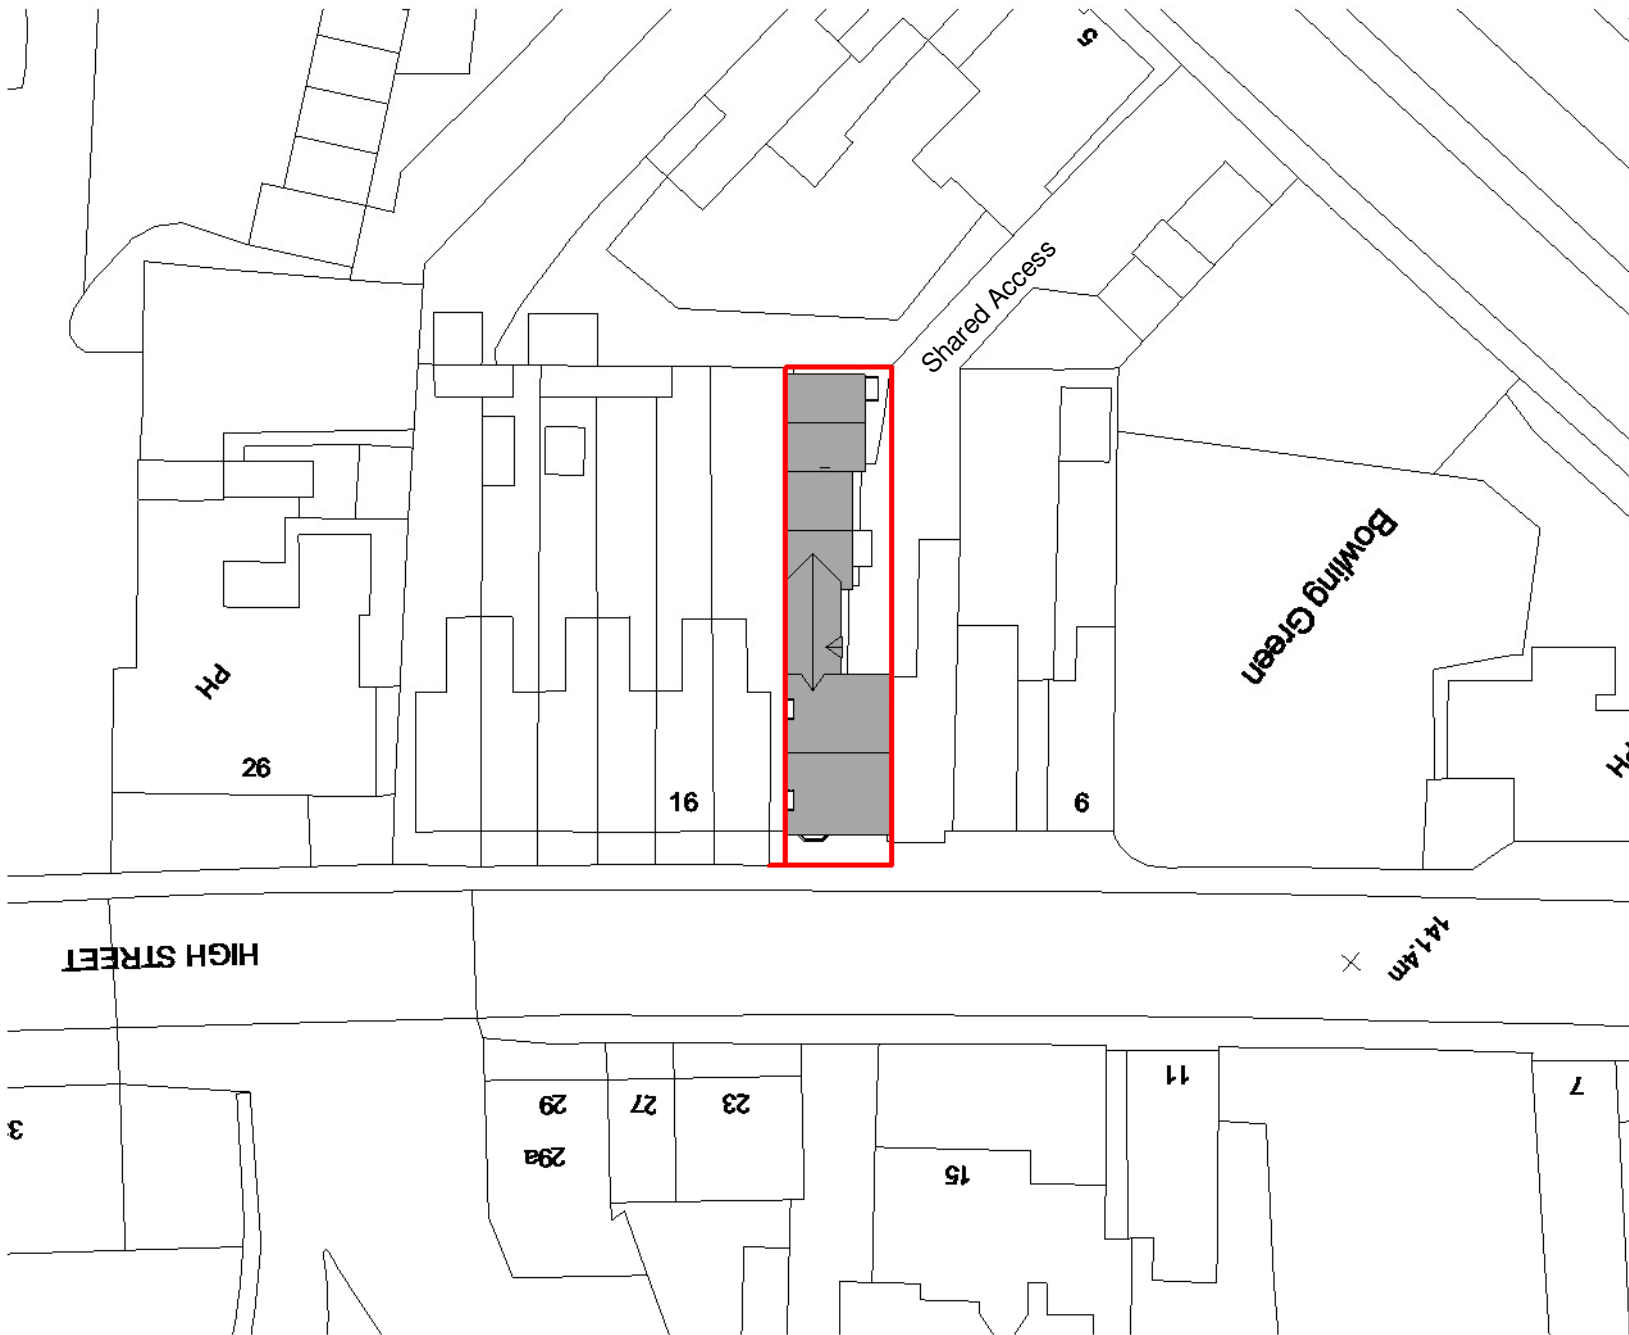

LOCATION PLAN 1-500
1 : 500

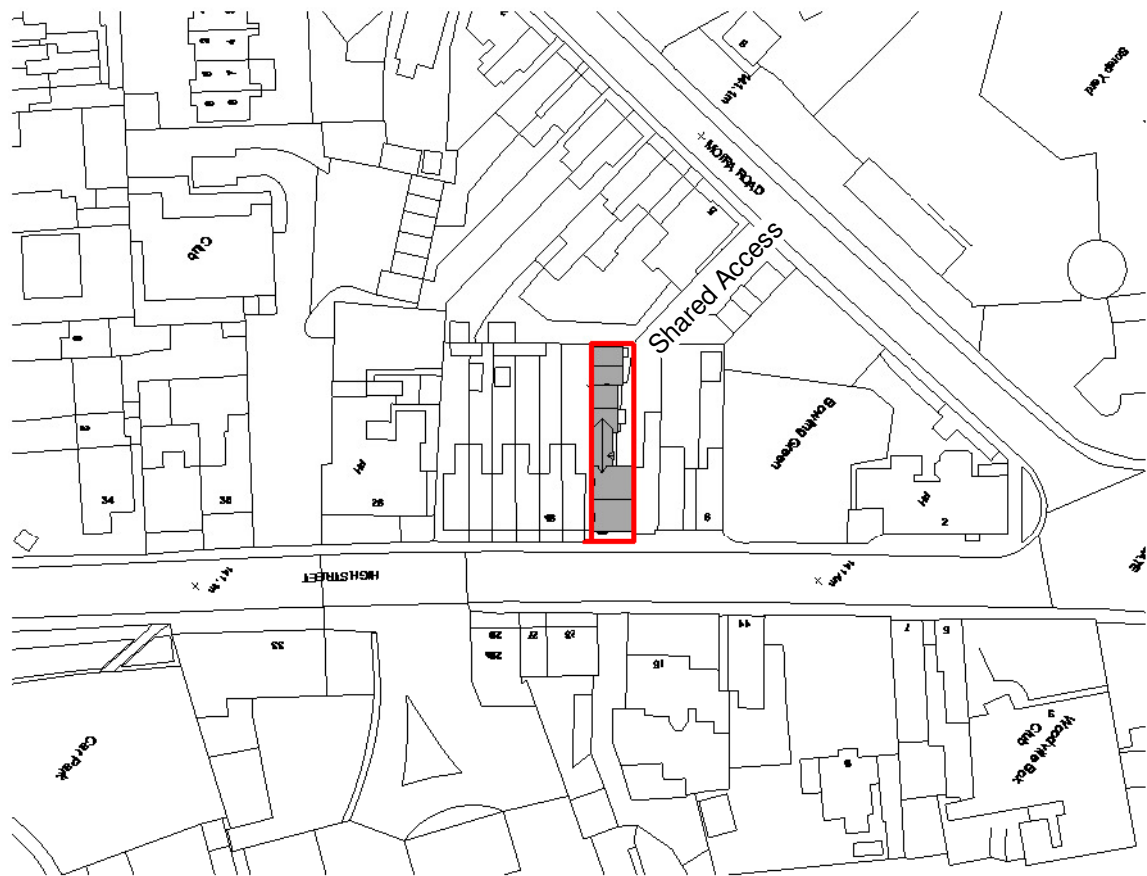

SITE LOCATION PLAN 1-1250
1 : 1250

General
Drawings prepared for local authority. Any electrical, heating installation, joinery items, finishes, and fittings to be instructed by the client. The clients are to satisfy themselves that any buried private or public services will not affect the proposal. These drawings have been prepared on the understanding that work will not commence on site prior to the granting of planning permission and building reg approval. All drawings are copyrights and may not be used in conjunction with other projects.

CDM REG 2015
These drawings have been prepared on the understanding that work will not commence on site prior to the granting of planning permission and building Reg approval. At this point the designers work is complete, hence the designer of this drawing will not be acting as the principle designer in terms of health and safety. Under the new regulations, both the client and the building contractor will have health and safety responsibilities and will need to prepare a construction phase plan for the scheme. The construction phase plan for the scheme should include risk assessment and method statements for elements of the works such as excavations, buried services, risk of electrocution, working at height, lifting and handling, etc. should you require guidance, please see HSE website.

Rev	Description	Date

STATUS	PURPOSE OF ISSUE
	PLANNING



For Enquiries:-
Khuram - 07878975415
Anzar - 07495282331
Email - ak.ids@hotmail.com

PROJECT

**12 HIGH ST, WOODVILLE
SWADLINCOTE, DERBYSHIRE,
DE11 7EH**

TITLE

PROPOSED ELEVATIONS

CLIENT

HARVEY SINGH

DRAWN BY Author	CHECKED BY Checker	DATE 09/13/21
SCALE (@ A1) As indicated	PROJECT NUMBER 0545	REV
DRAWING NUMBER A101		