

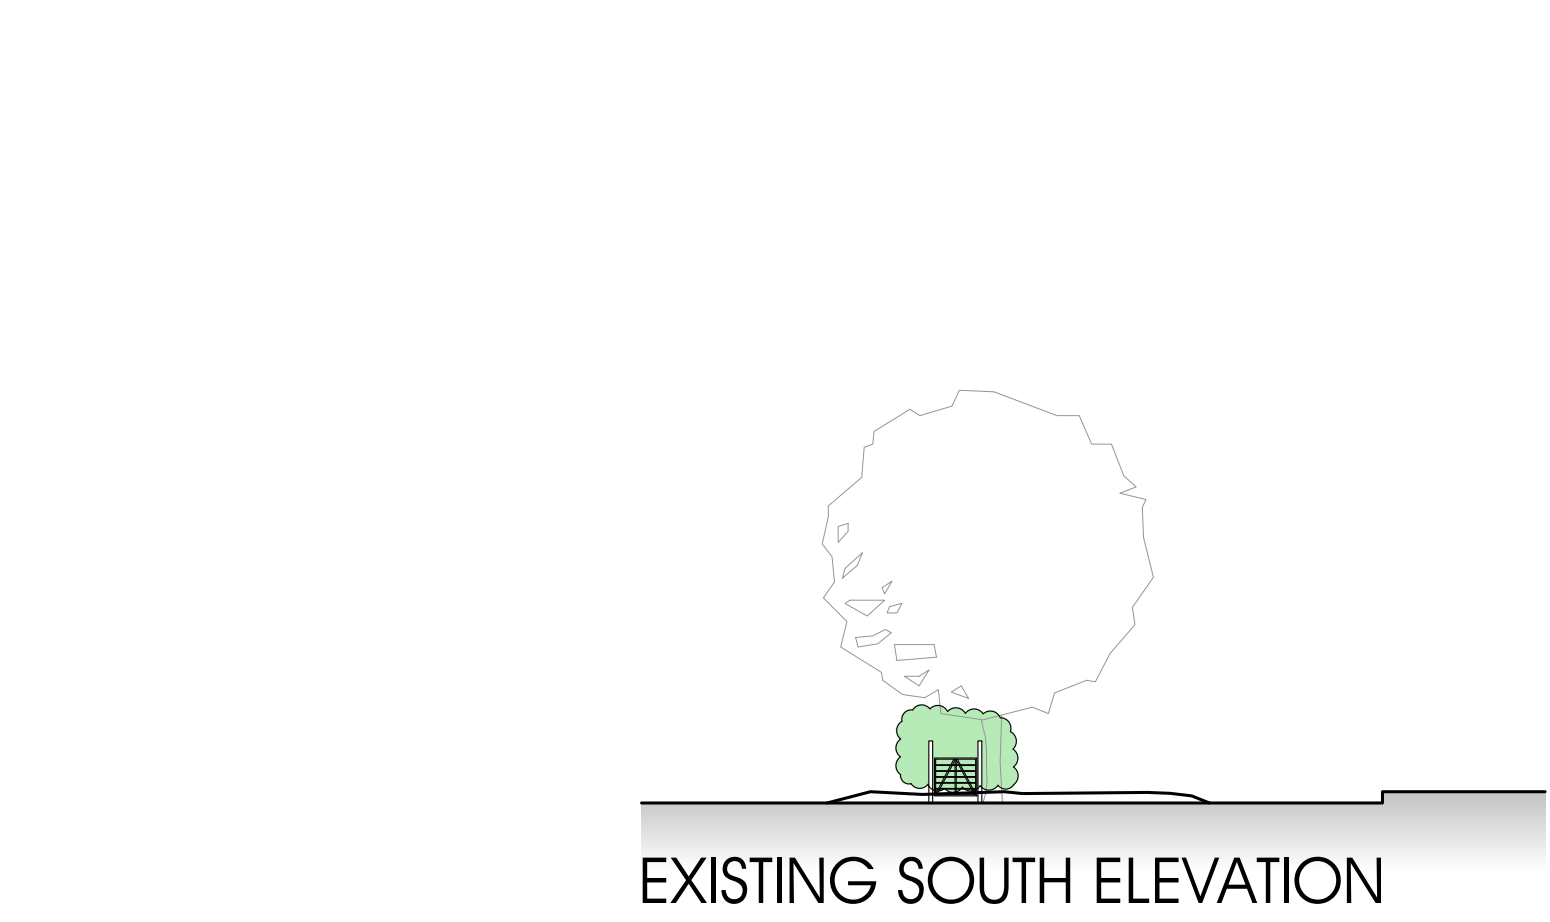
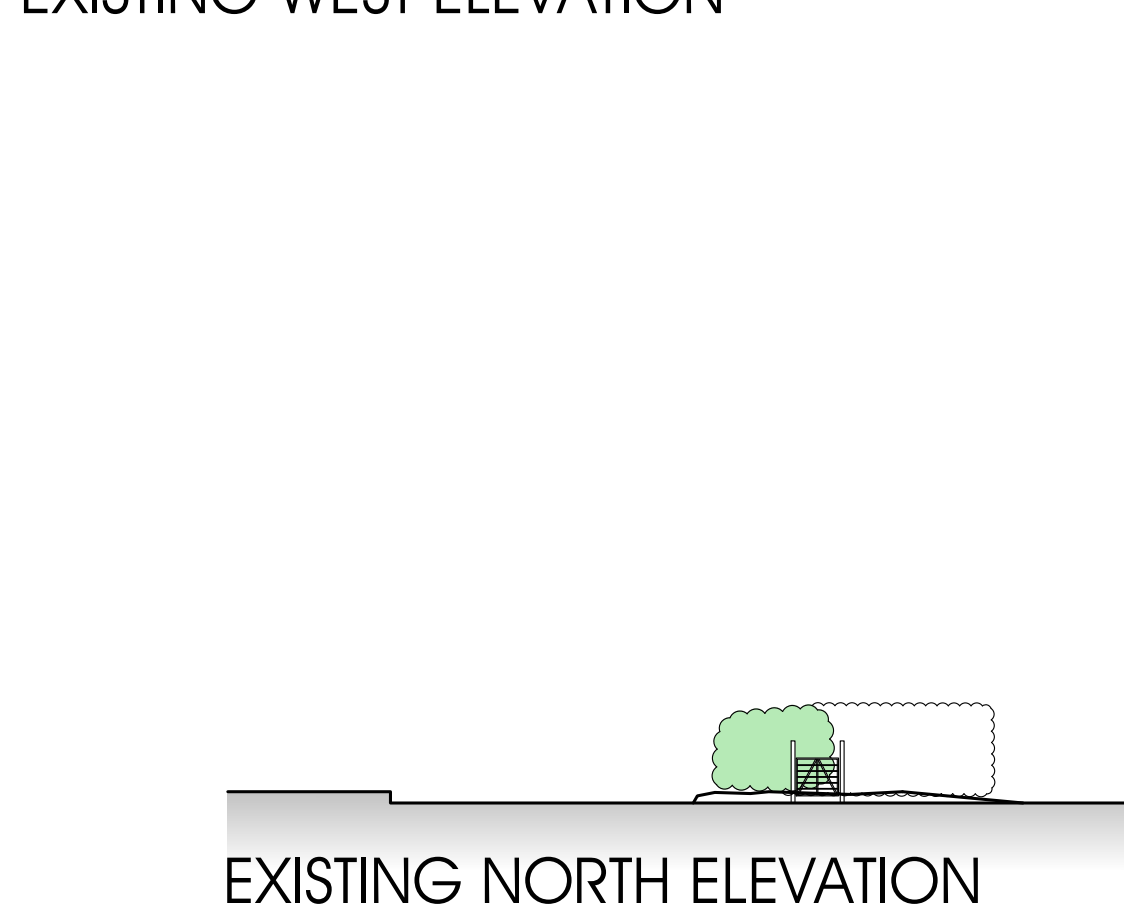
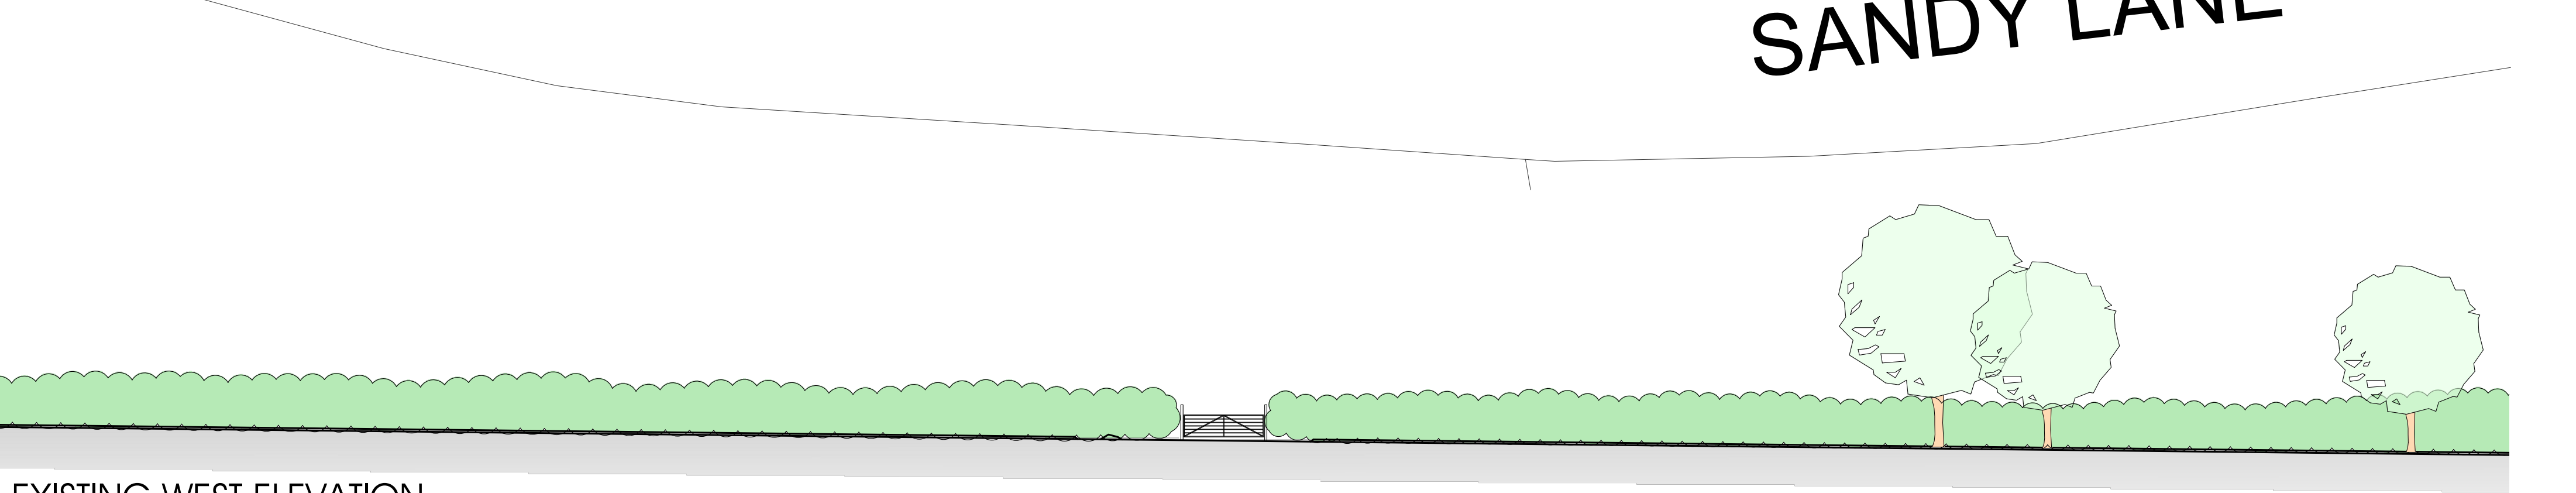


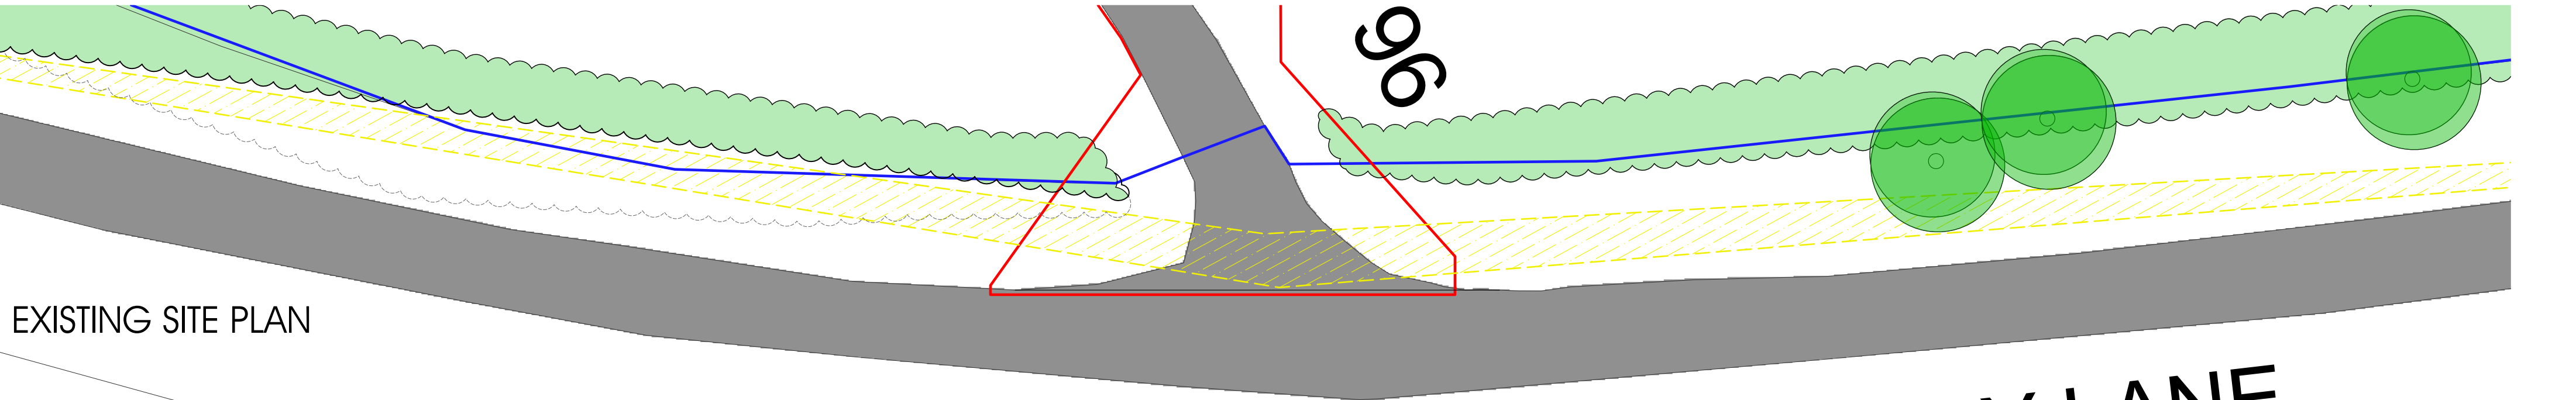

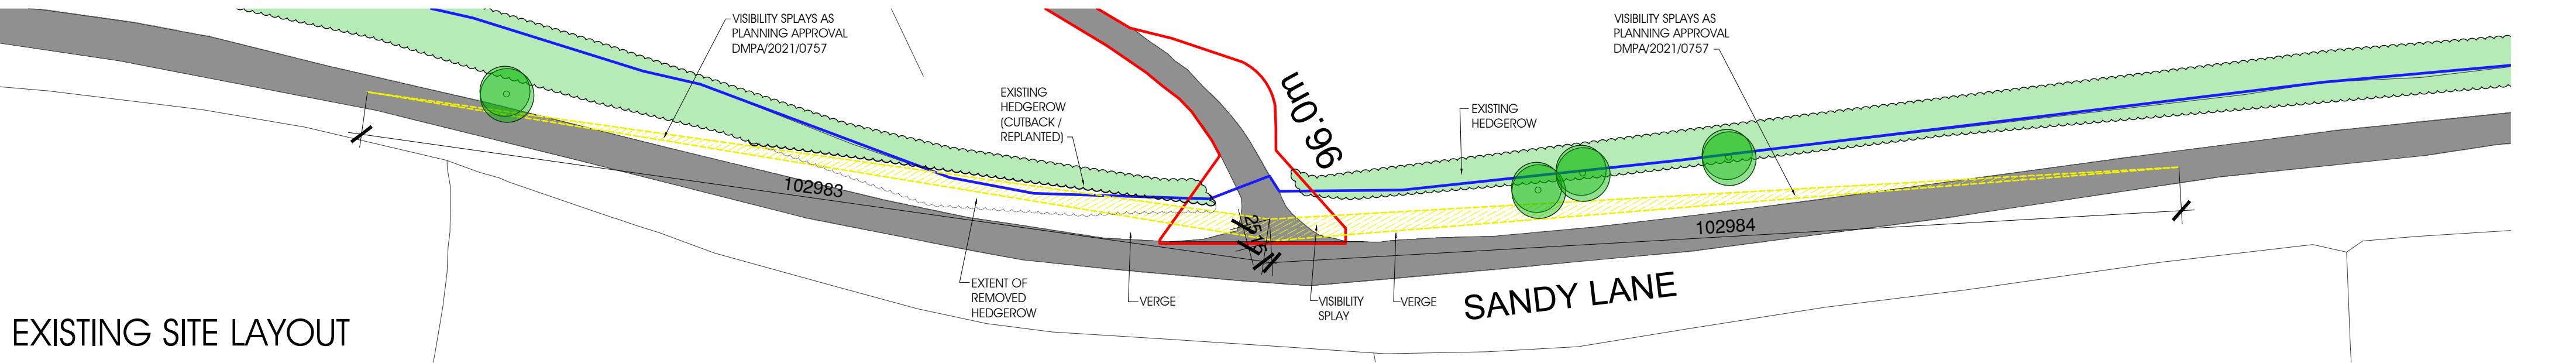

Project
Proposed New Entrance Gate
at Grange Farm,
Grangewood,
Netherseal
DE12 8BH

Drawn MPR
Date 13.10.2021

Scale 1:200, 1:500 @ A2
Status Planning

Suite 2a, Anson Court,
Horningslow Street,
Burton on Trent,
Staffordshire
DE14 1NG
Tel: 01283 515155
email: info@markreynoldsarchitect.com

1:200

Disc.
Existing Site Layout
Existing Site Plan
Existing Elevations

©

Rev.	Description	Date

drg.no. 50509-2021-PR-101A

mark reynolds
architect