
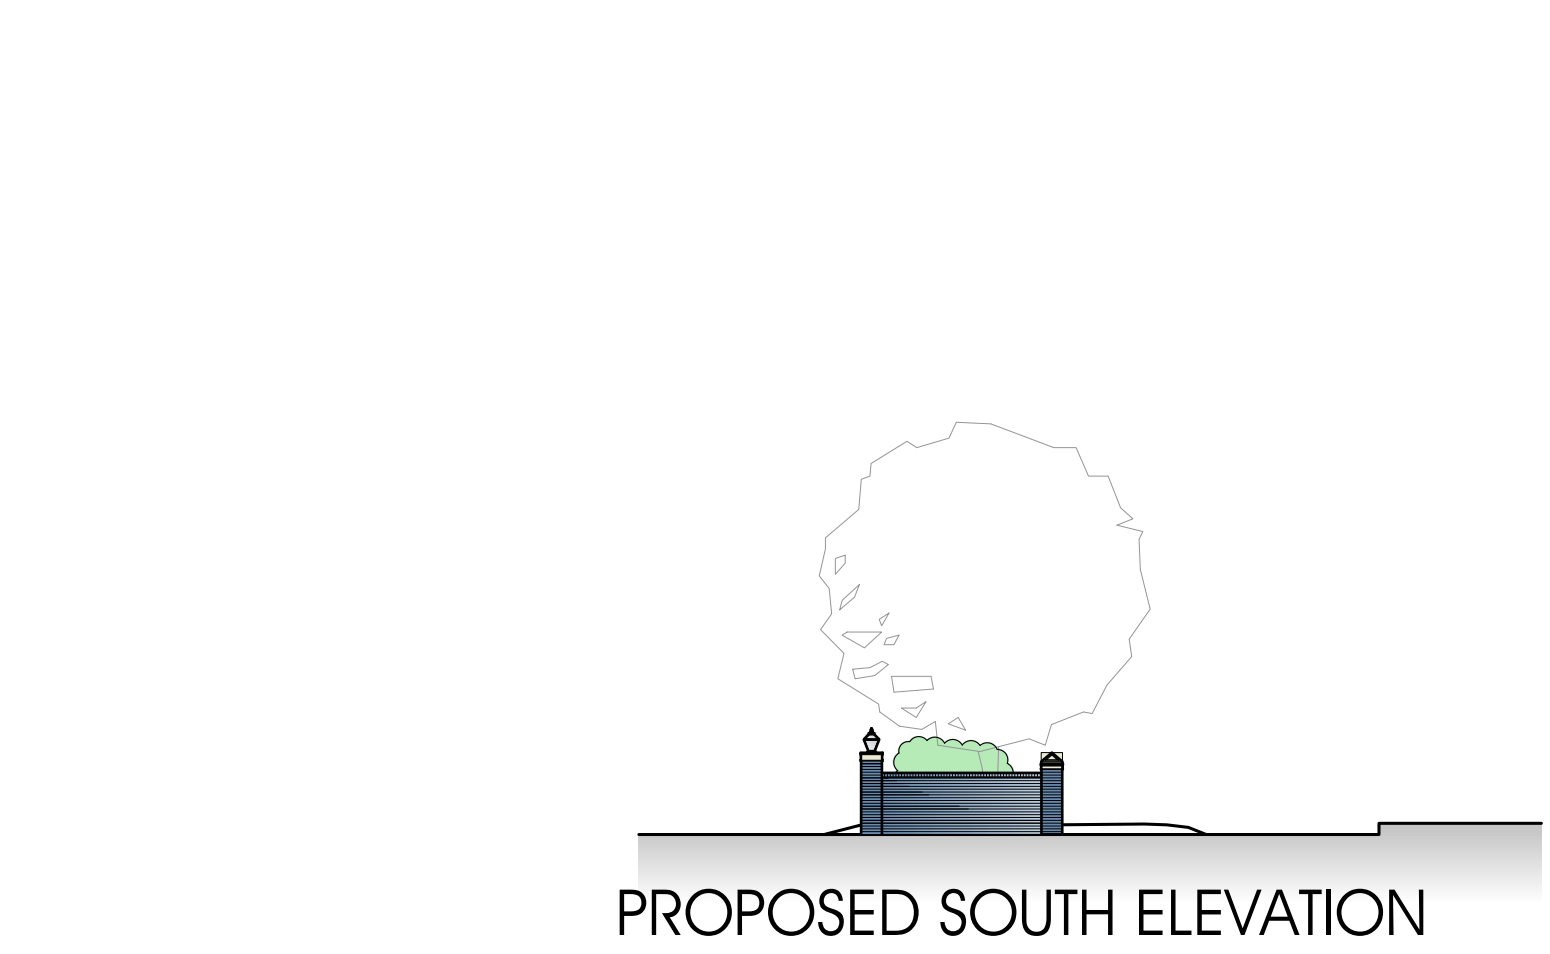
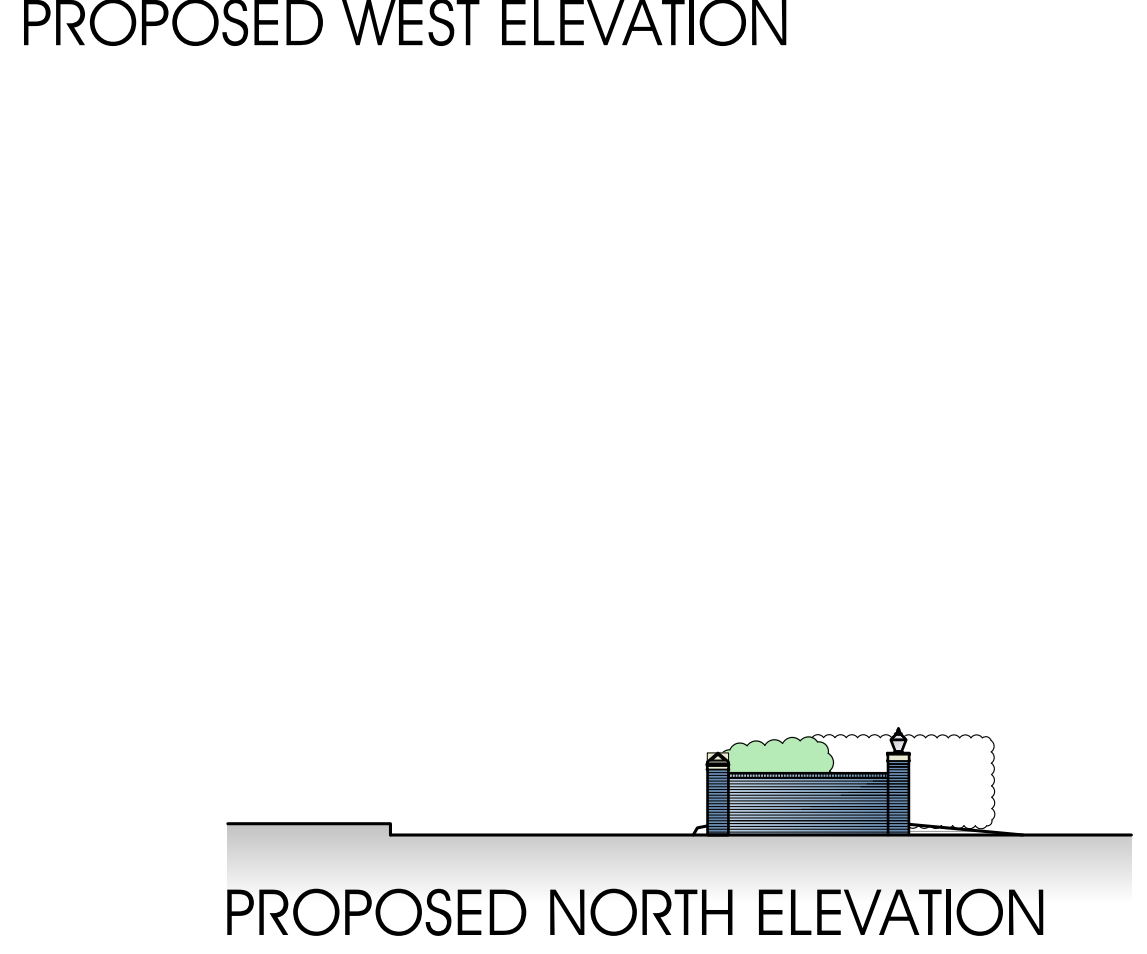
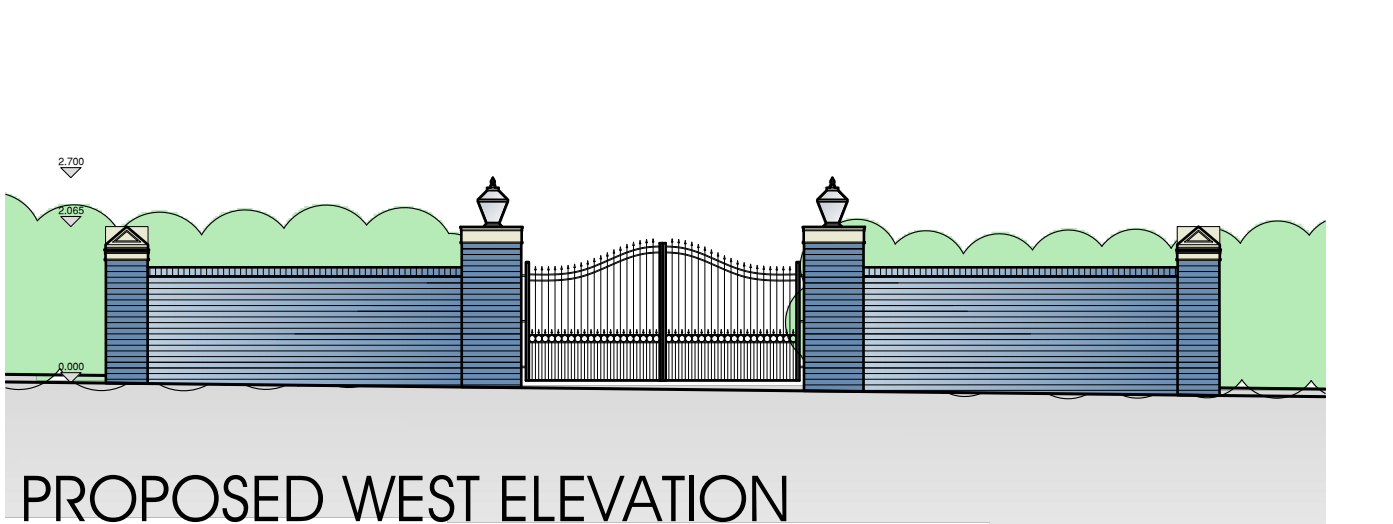
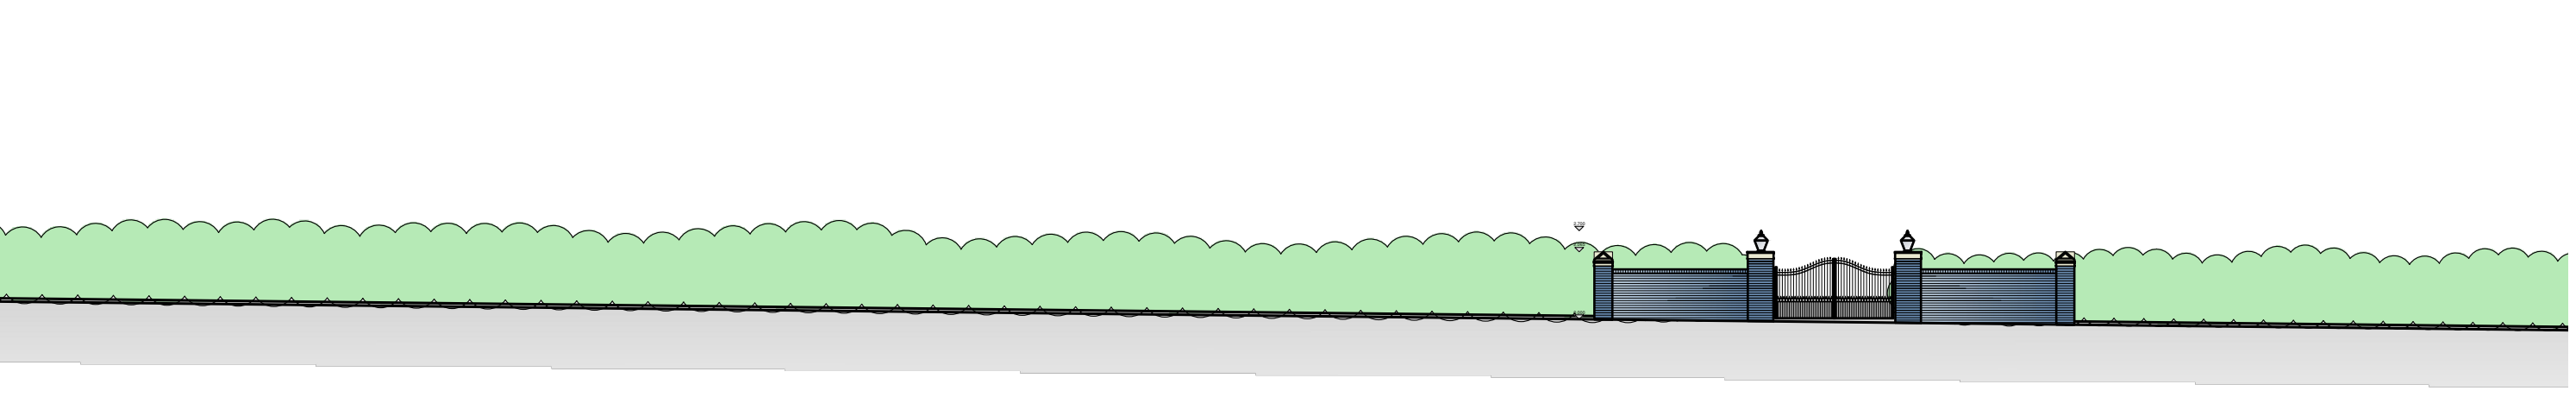
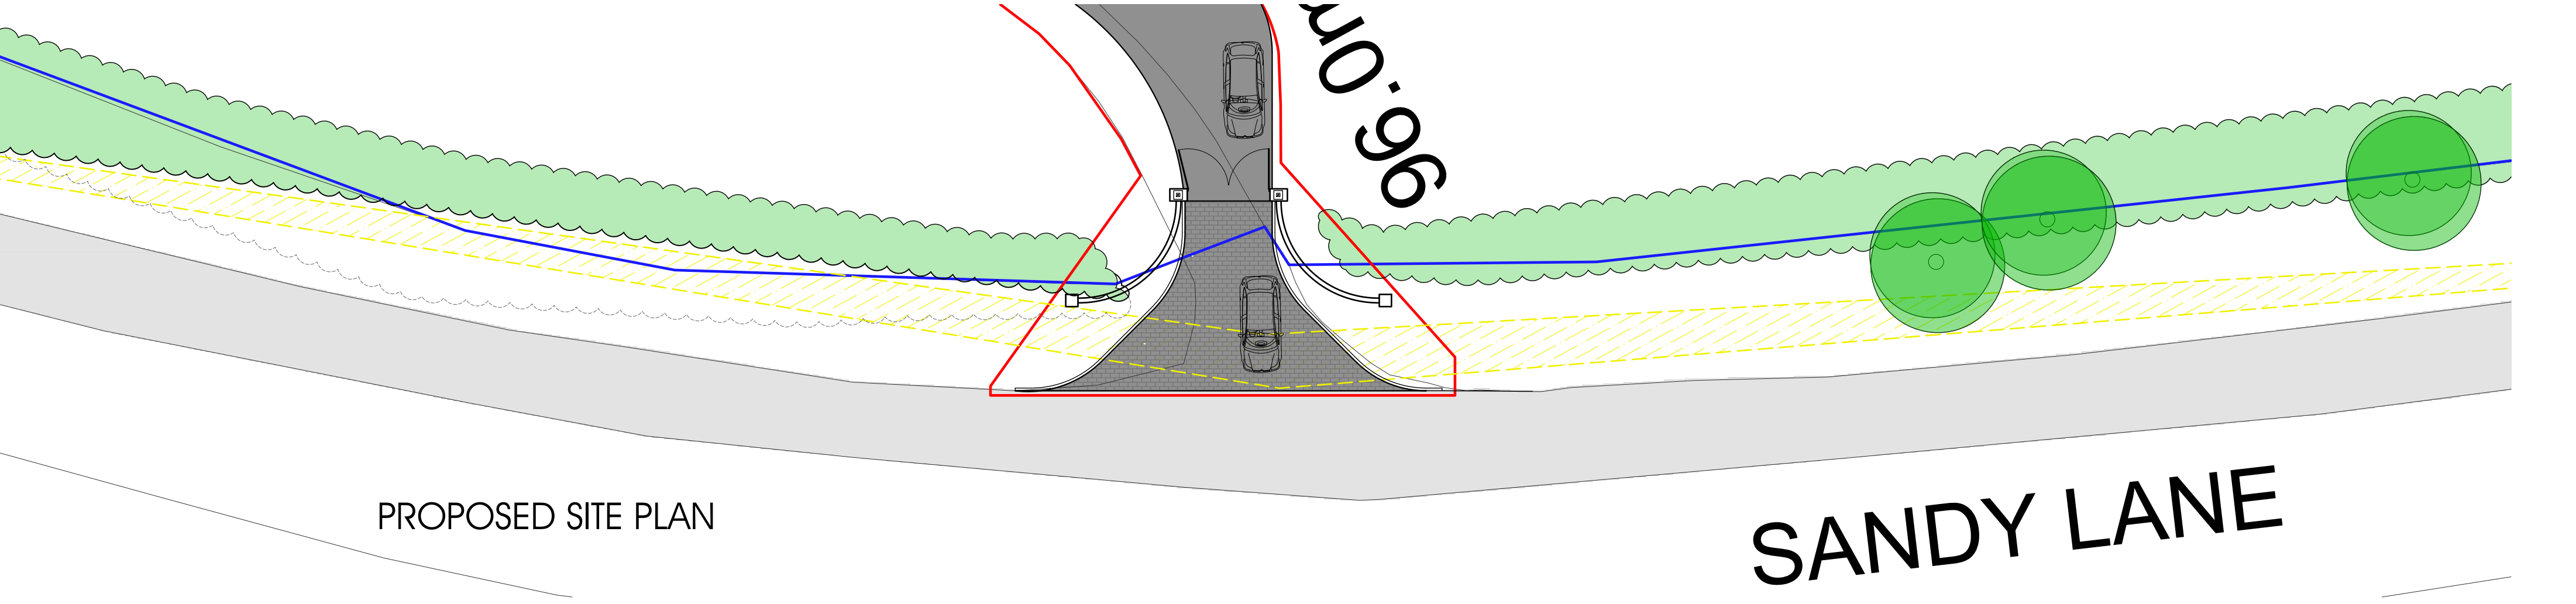


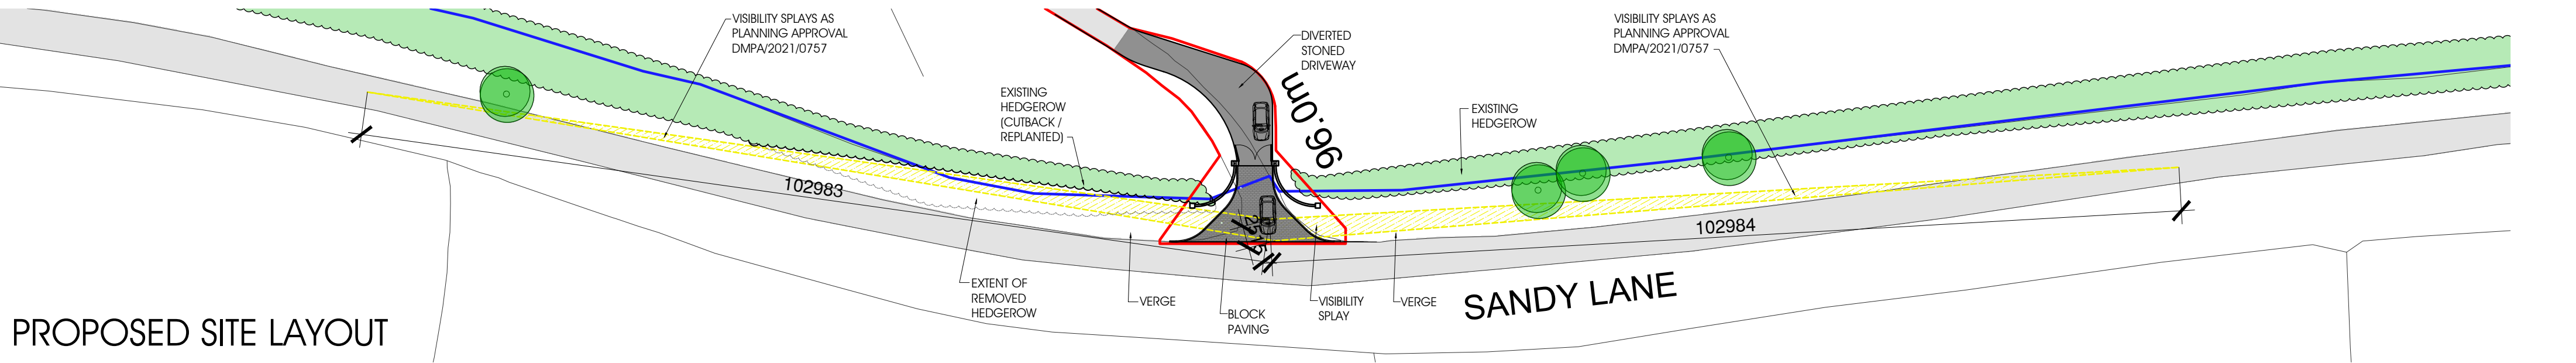

Notes:


Contractor to satisfy themselves that all dimensions are correct prior to construction.

Materials:

Walls:
Blue Brickwork, Sandstone Plinths and details.

Gate:
Wrought Iron or Similar.

Hardstanding:
Brick pavers between gate and public highway.
Stoned driveway beyond.

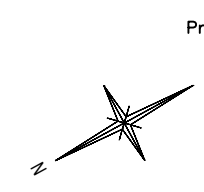

Project
Proposed New Entrance Gate
at Grange Farm,
Grangewood,
Netherseal
DE12 8BH

Drawn MPR
Date 13.10.2021
Scale 1:100, 1:200, 1:500 @ A2
Status Planning

Suite 2a, Anson Court,
Harrington Street,
Burton on Trent,
Staffordshire
DE14 1NG
Tel: 01283 515155
email: info@markreynoldsarchitect.com



1:200 4m 8m 12m 16m 20m

Disc.
Proposed Site Layout
Proposed Site Plan
Proposed Elevations

©

Rev.	Description	Date

mark reynolds
architect