



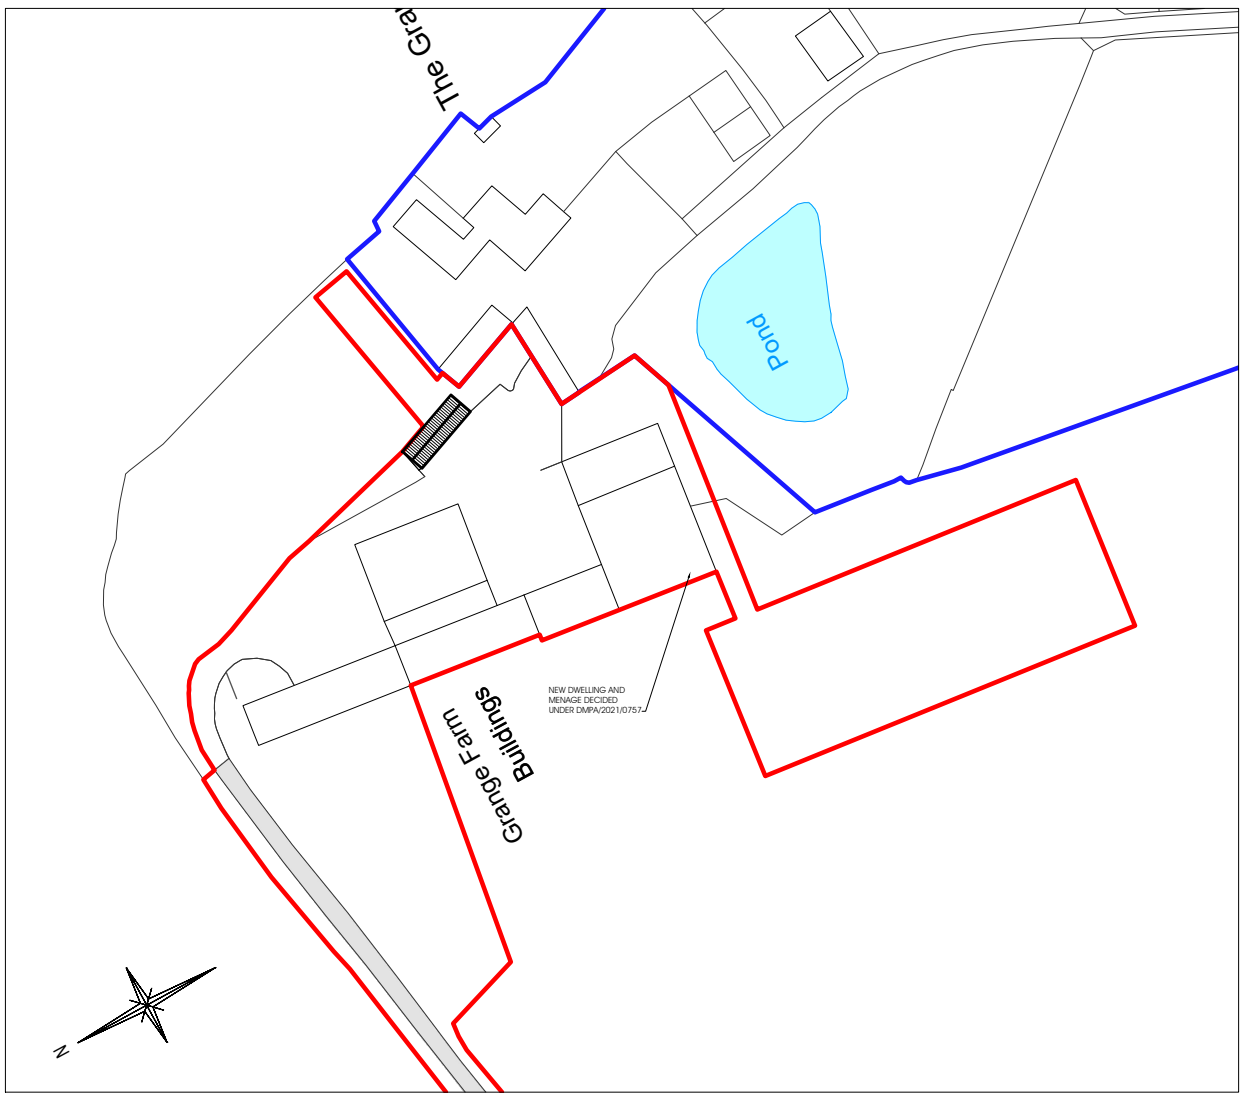

PROPOSED SITE LAYOUT 1:1250

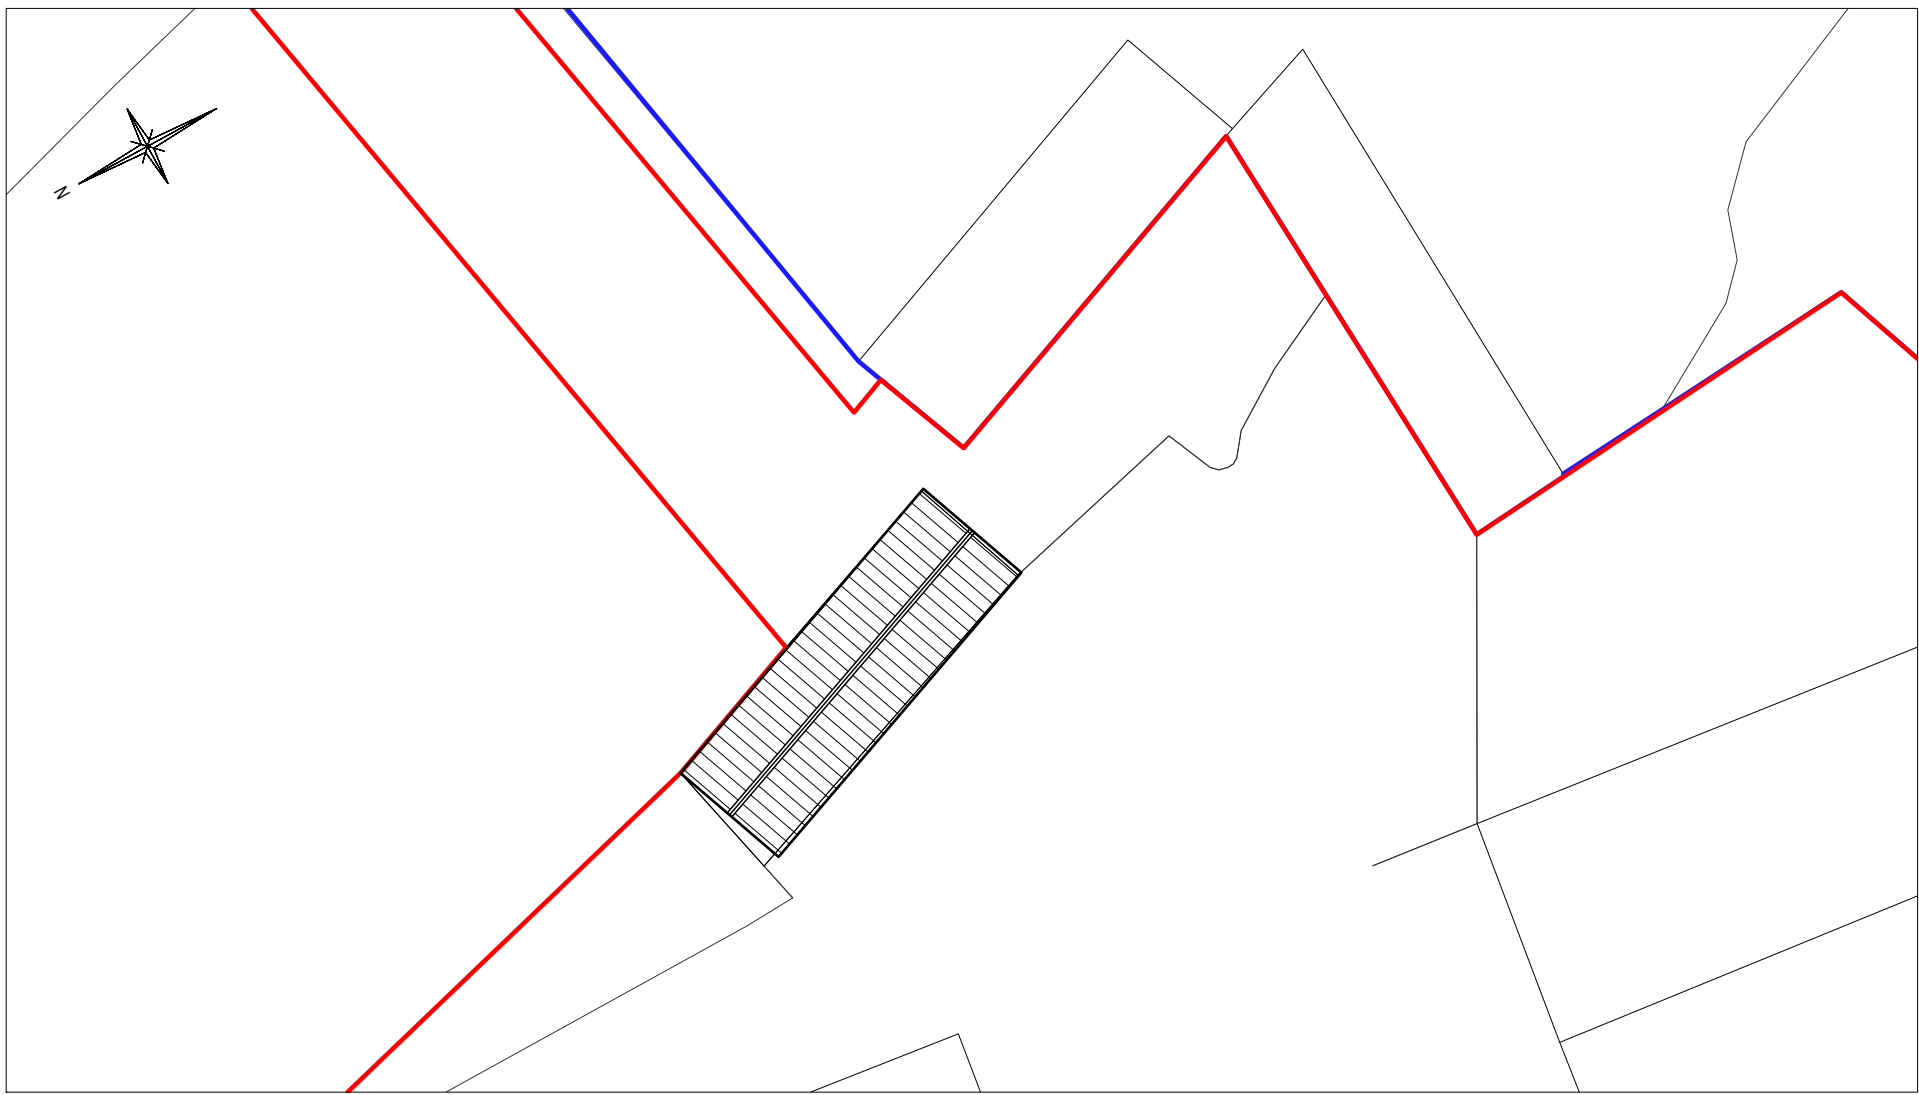

PROPOSED SITE LAYOUT 1:250


Notes:
Contractor to satisfy themselves that all dimensions are correct prior to construction.

Materials:


Walls:
Blue Brickwork to match new dwelling

Roof:
Grey Standing Seam to match new dwelling.


Windows & Doors:
grey aluminium

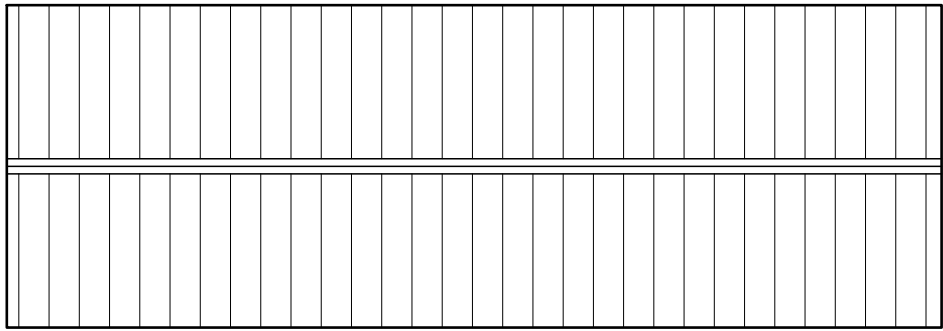


PROPOSED ROOF PLAN

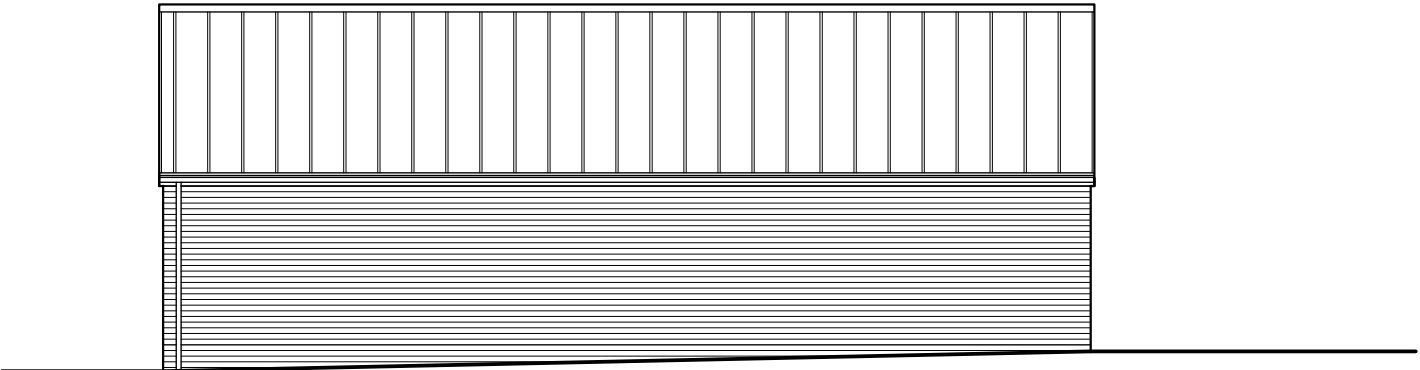


PROPOSED EAST ELEVATION

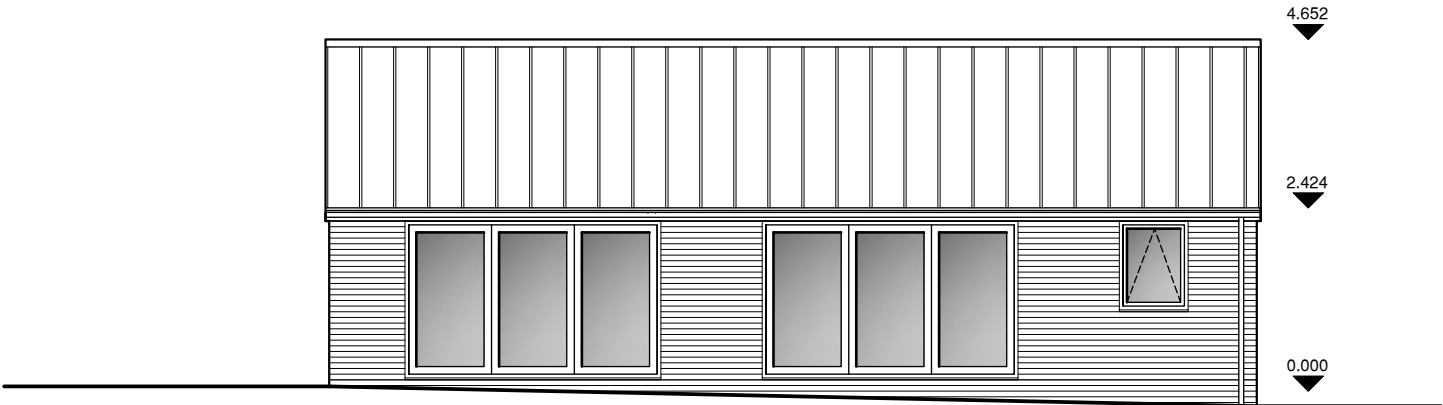


PROPOSED WEST ELEVATION

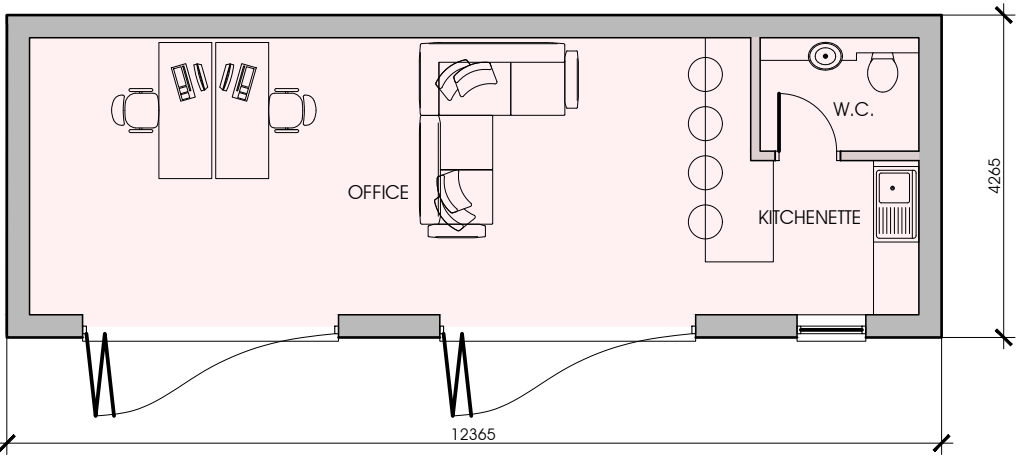

PROPOSED FLOOR PLAN

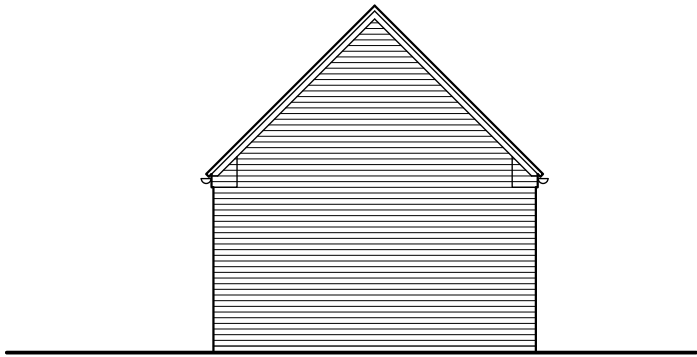

PROPOSED NORTH ELEVATION

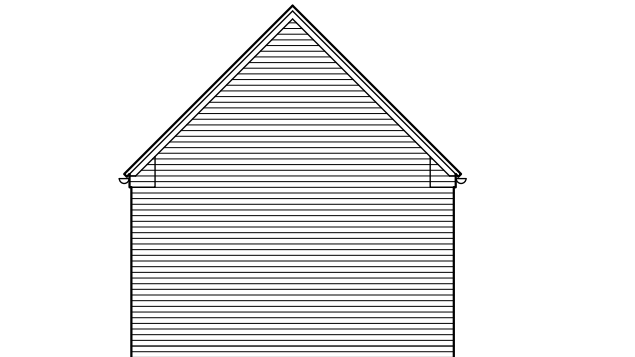

PROPOSED SOUTH ELEVATION


Project
Proposed Replacement Outbuilding
at Grange Farm,
Grangewood,
Netherseal
DE12 8BH

Drawn MPR Scale 1:100, 1:250 1:1250 @ A2.dwg.no. 50509-2021-PR-104
Date 15.10.2021 Status Planning

Suite 2a, Anson Court,
Horningslow Street,
Burton on Trent,
Staffordshire
DE14 1NG
Tel: 01283 515155
email: info@markreynoldsarchitect.com



RIBA #

 

Disc.
Proposed Site Layout
Proposed Plans
Proposed Elevations

©

Rev.	Description	Date

mark reynolds
architect