



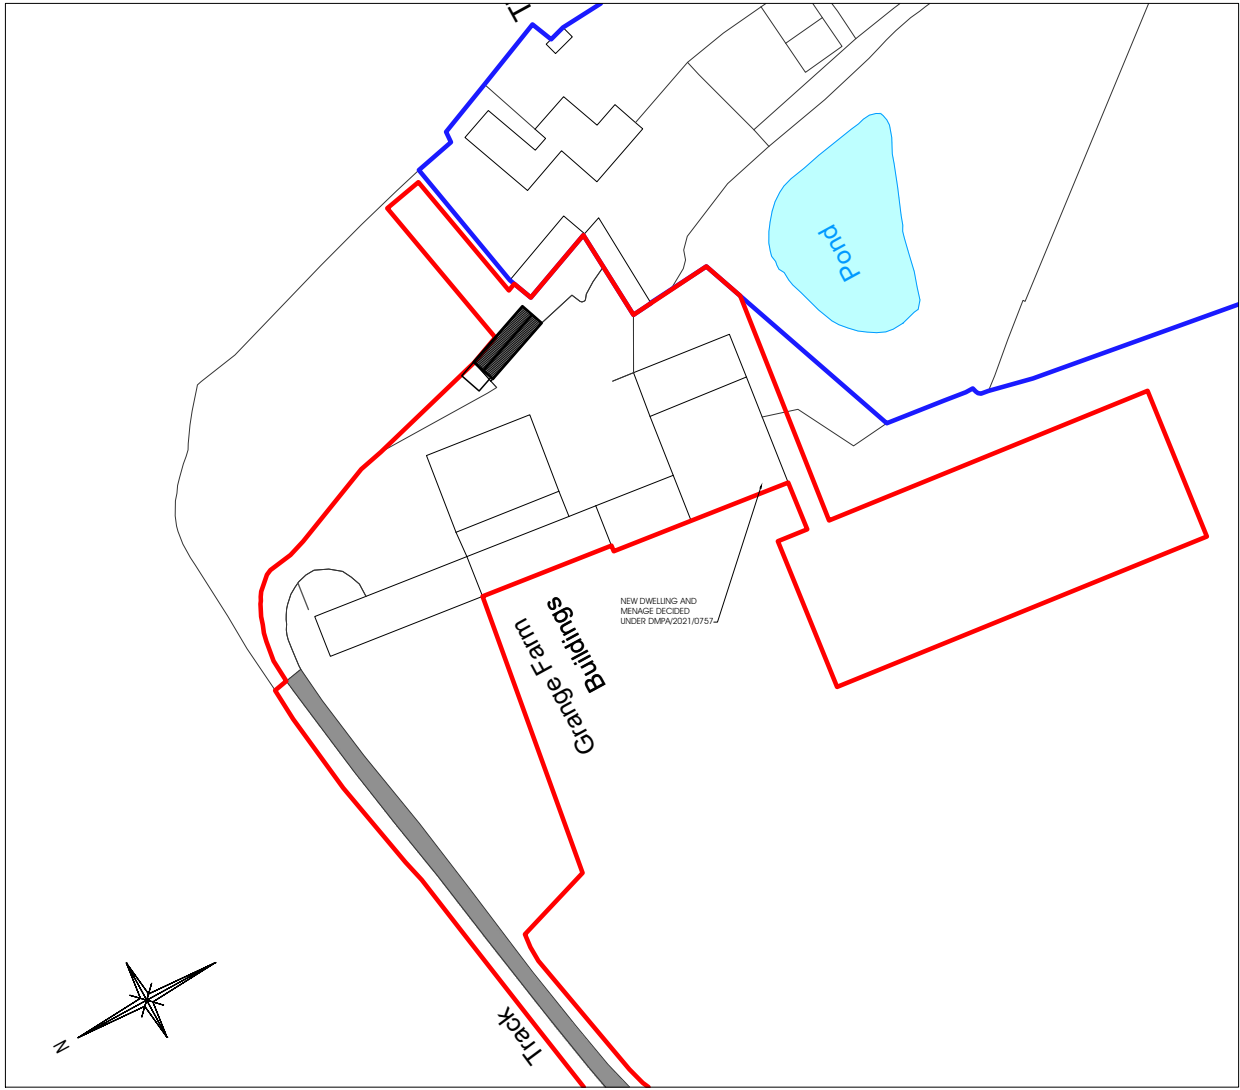


EXISTING SITE LAYOUT 1:1250

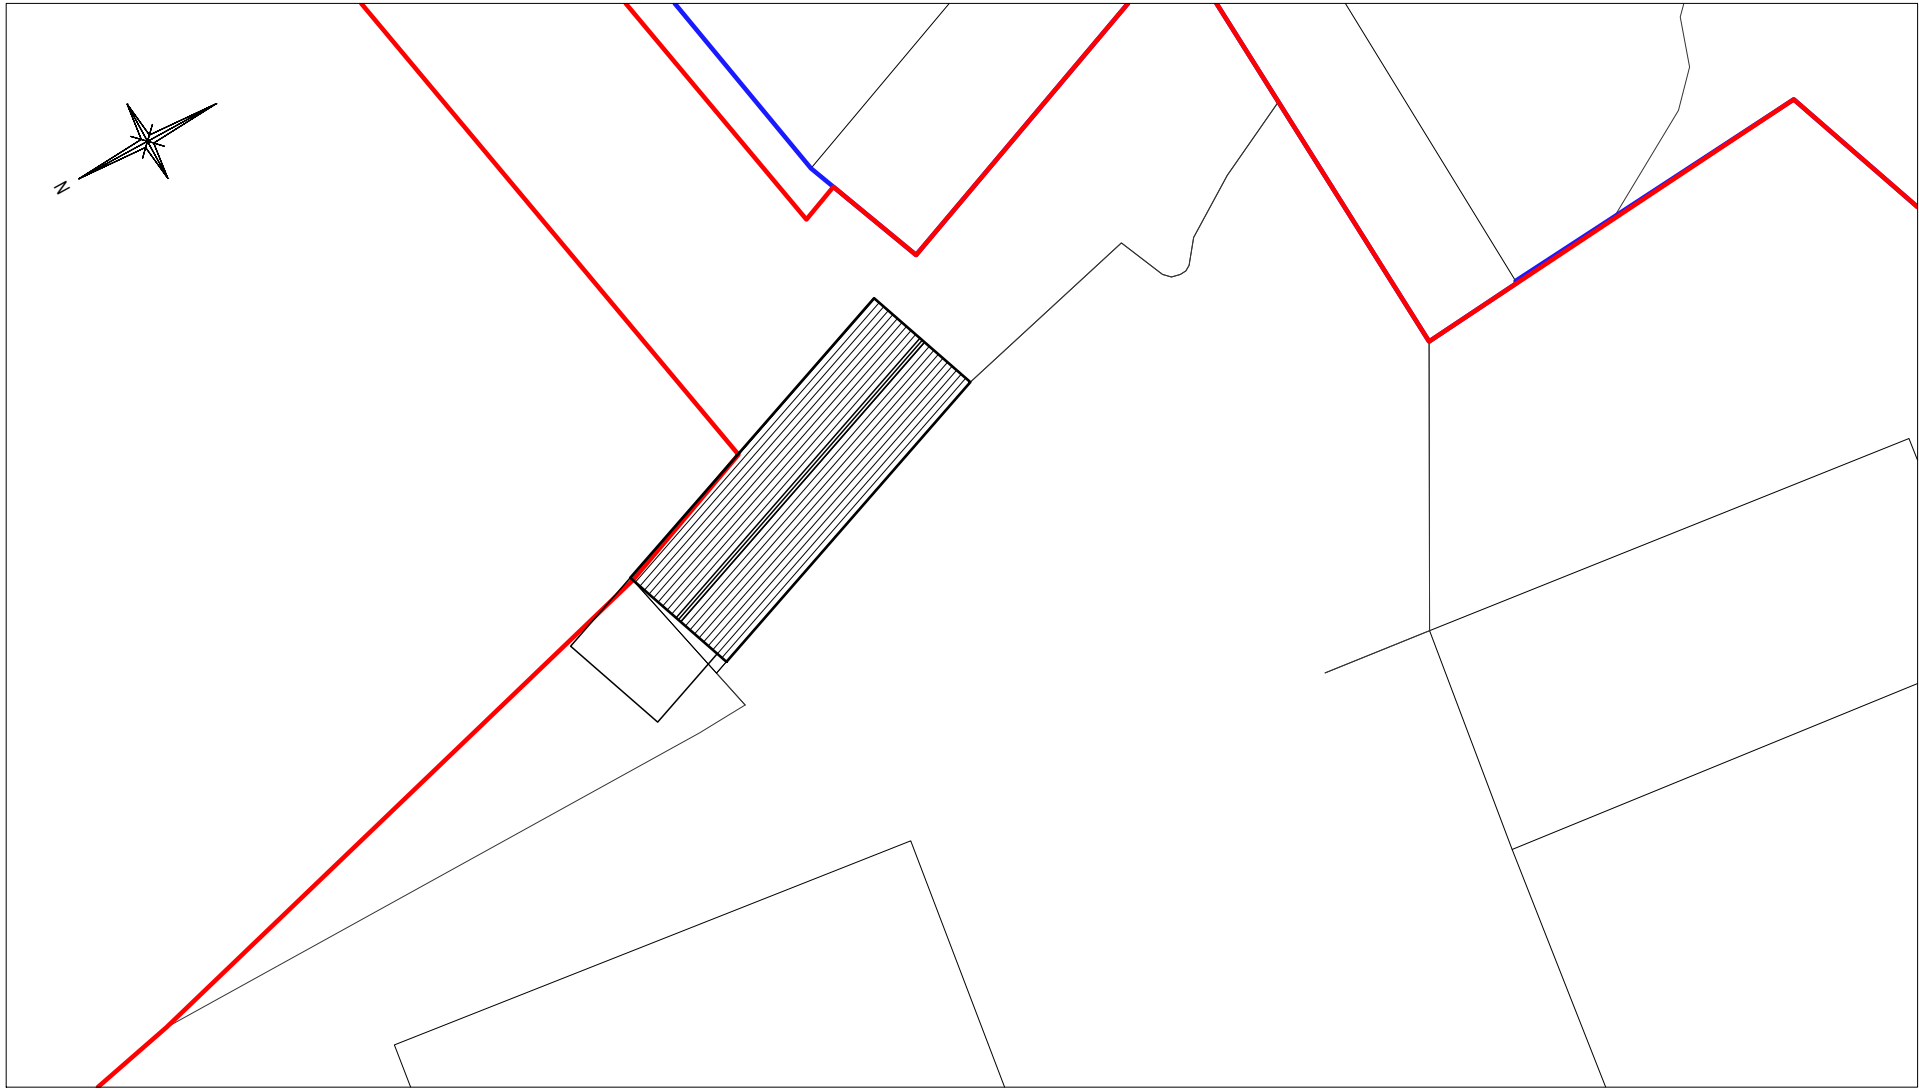

EXISTING SITE LAYOUT 1:250

- Notes:
- Contractor to satisfy themselves that all dimensions are correct prior to construction.
- Materials:
- Walls:
Red Brickwork
- Roof:
Clay tiles
- Windows & Doors:
White Painted Timber

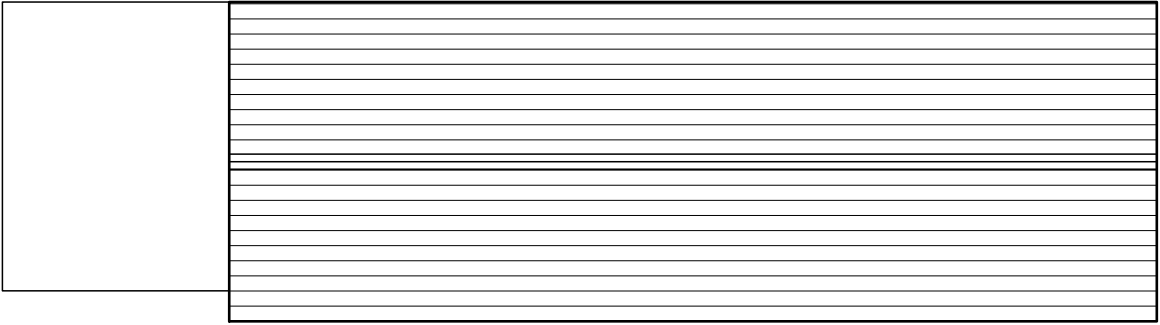


EXISTING ROOF PLAN




EXISTING EAST ELEVATION




EXISTING WEST ELEVATION

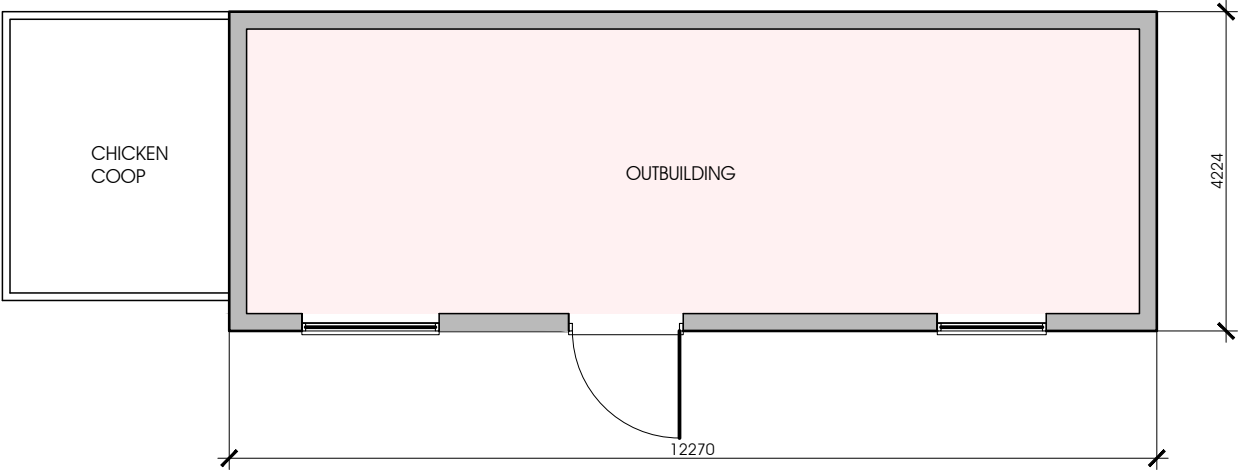

EXISTING FLOOR PLAN

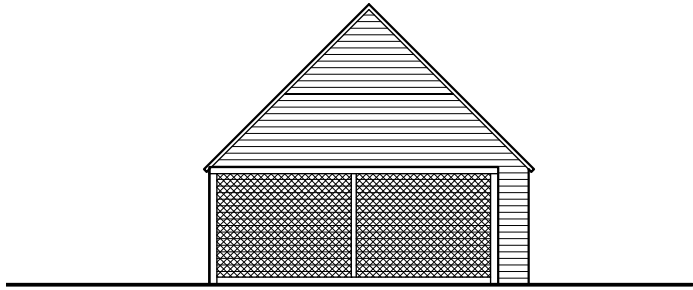

EXISTING NORTH ELEVATION

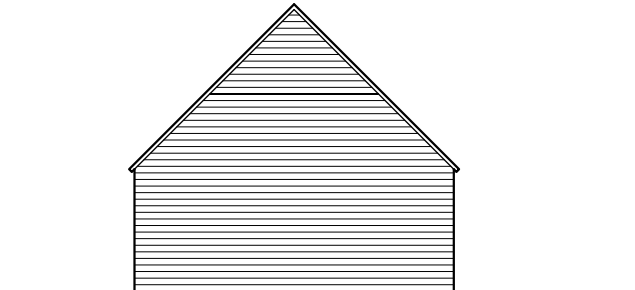

EXISTING SOUTH ELEVATION


Project
Proposed Replacement Outbuilding
at Grange Farm,
Grangewood,
Netherseal
DE12 8BH

Drawn MPR Scale 1:100, 1:250 1:1250 @ A2.dwg.no. 50509-2021-PR-103
Date 15.10.2021 Status Planning

Suite 2a, Anson Court,
Horningslow Street,
Burton on Trent,
Staffordshire
DE14 1NG
Tel: 01283 515155
email: info@markreynoldsarchitect.com



RIBA #

 

Disc.
Existing Site Layout
Existing Plans
Existing Elevations

Rev.	Description	Date

mark reynolds
architect