


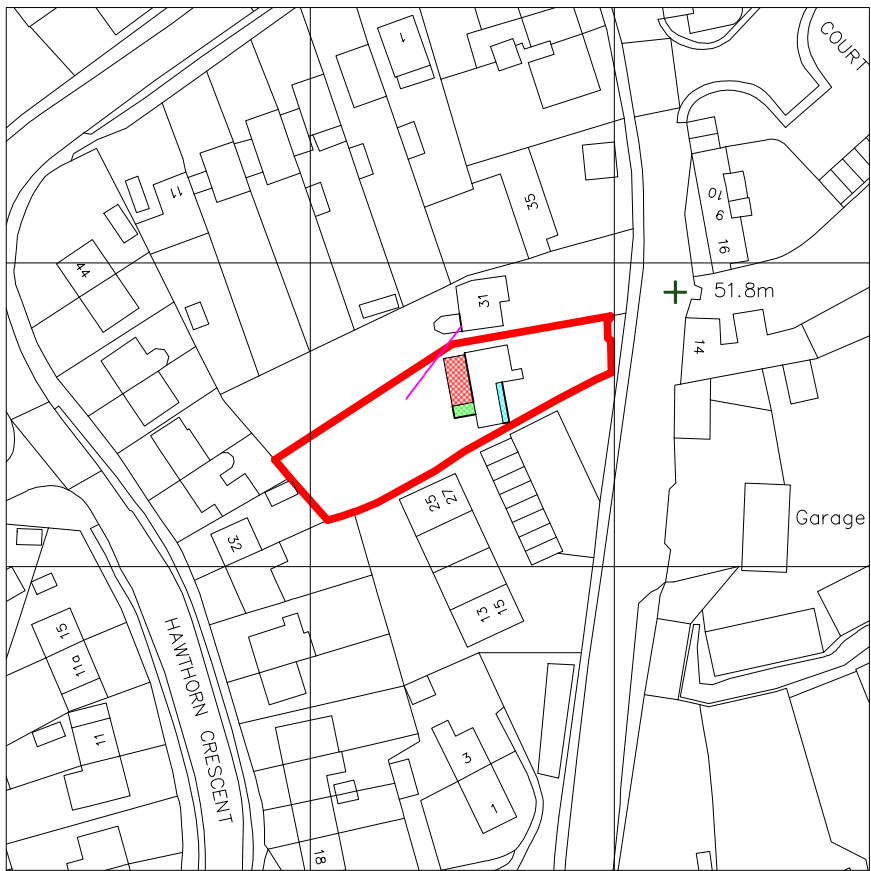
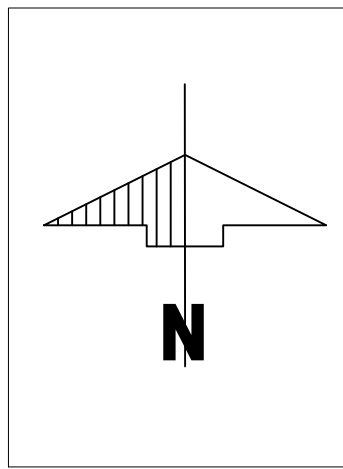


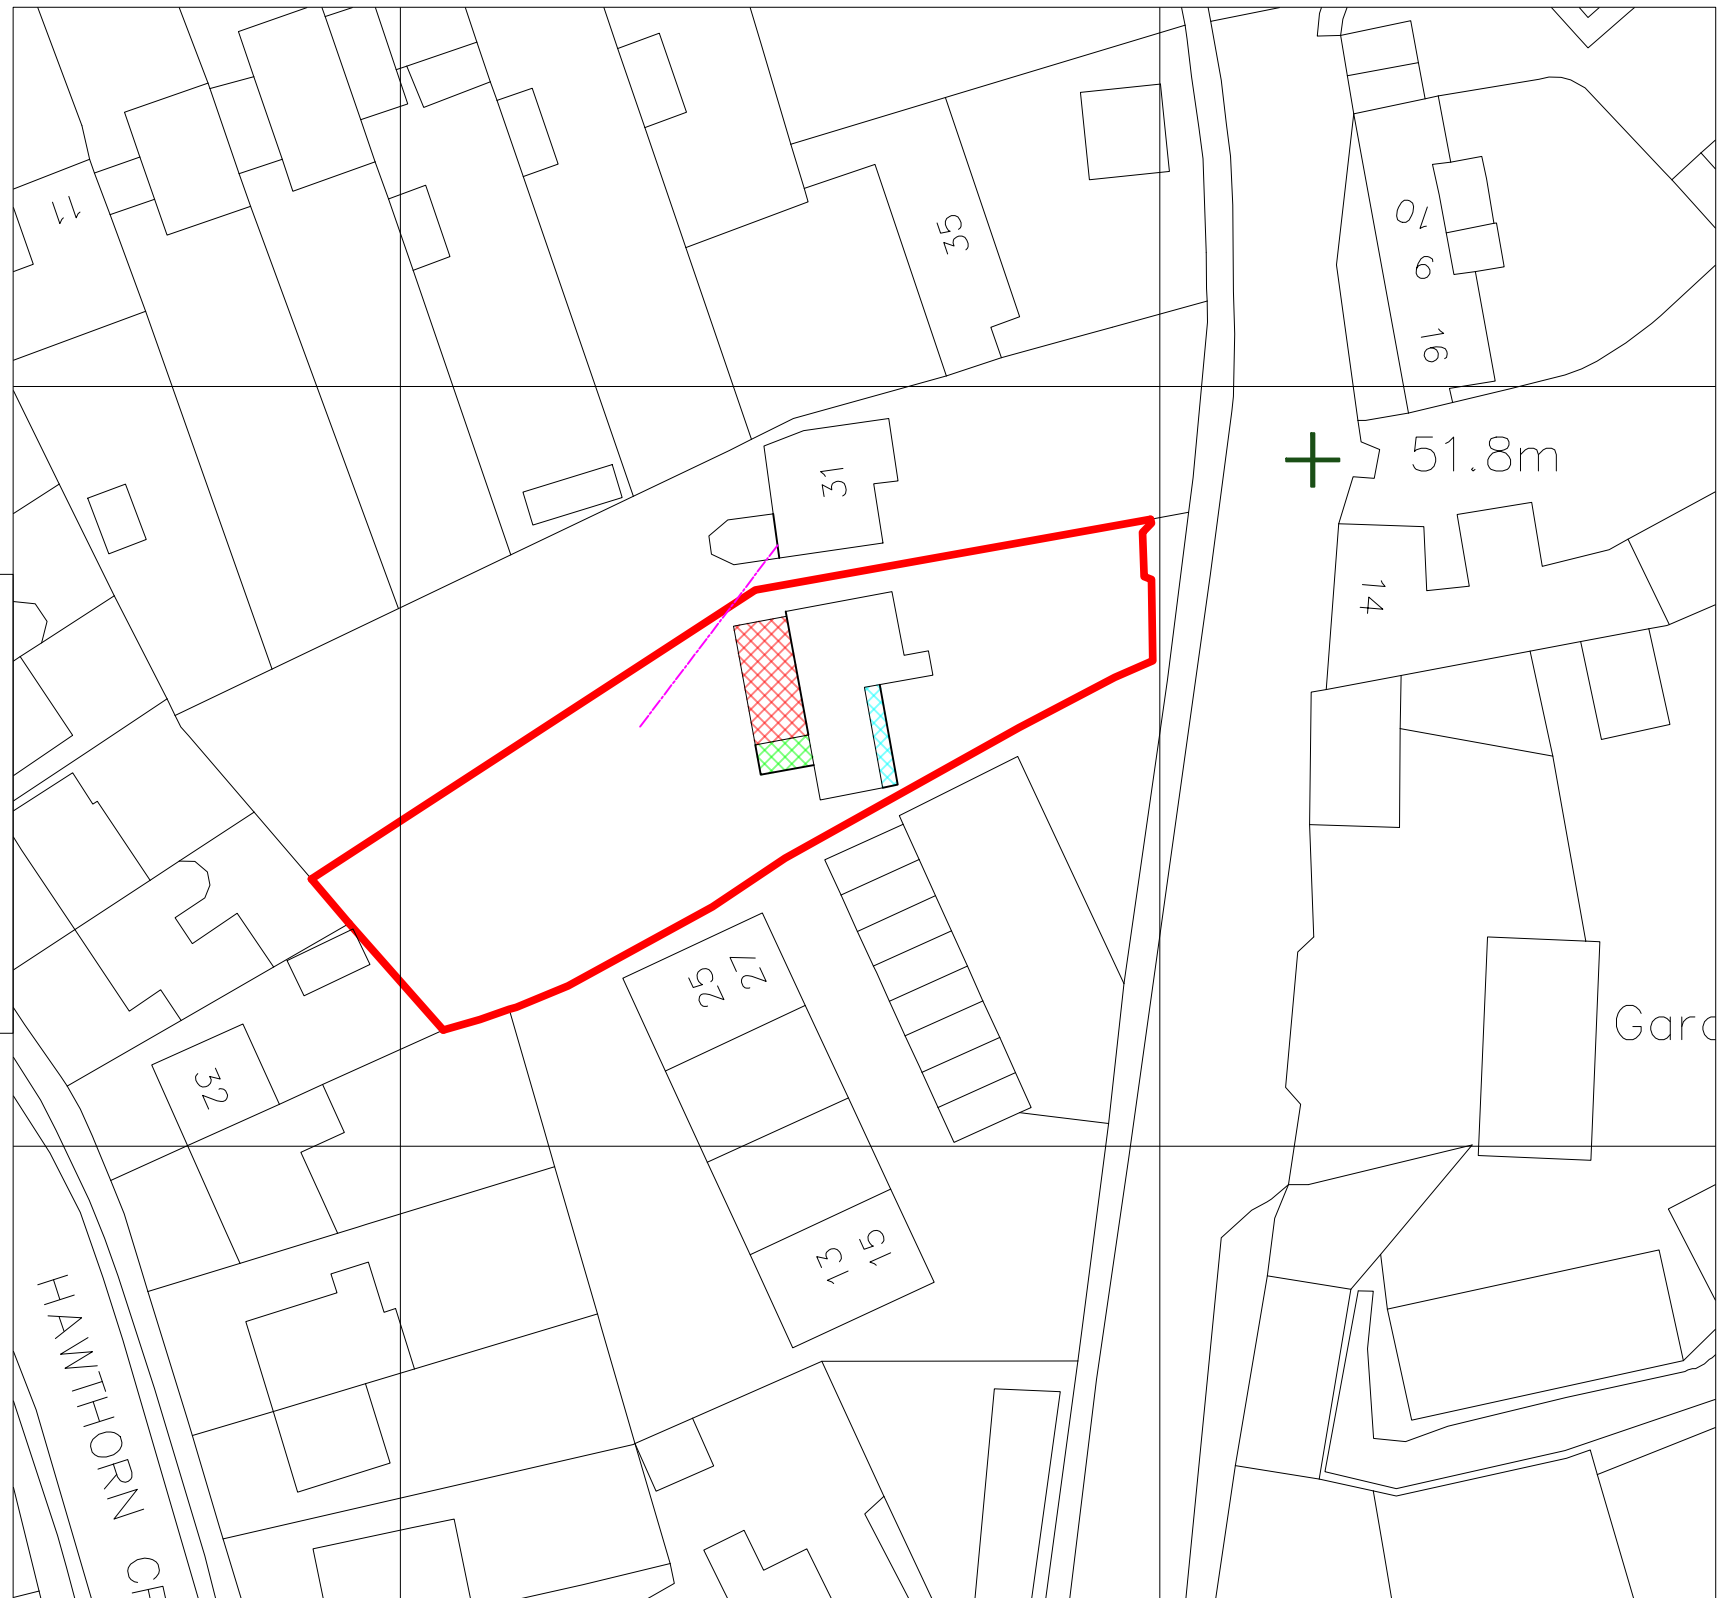

PROPOSED OS PLAN (1:1250)

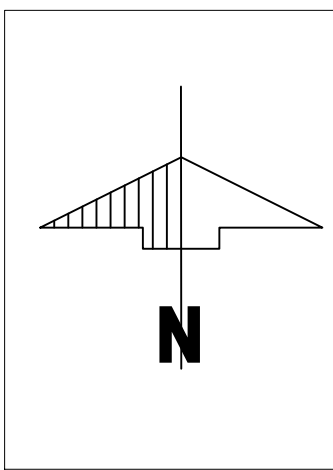

PROPOSED BLOCK PLAN (1:500)

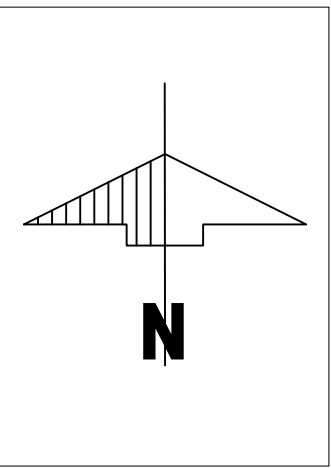

PROPOSED SITE PLAN (1:200)

REV.	AMENDMENTS:	DRN.	CHK.	APP.	DATE:
STATUS:					
FOR PLANNING					
DRAWN BY:	CHECKED BY:	APPROVED BY:	SCALE:		
RGG			1:50 @ A1		
DATE:	DATE:	DATE:			
6 Oct 21					

ORIGINAL DRAWING SIZE A1 (594x841)



12 West Lawn, Findern, Derbyshire, DE65 6BB
07999 748 532
a.i.designs@outlook.com

CLIENT: Mr & Mrs Minshull

PROJECT: 29 Doles Lane
Findern
Derby, DE65 6AX

DRAWING TITLE: Proposed OS,
Site &
Block Plan

DRAWING NUMBER: 2215-005