


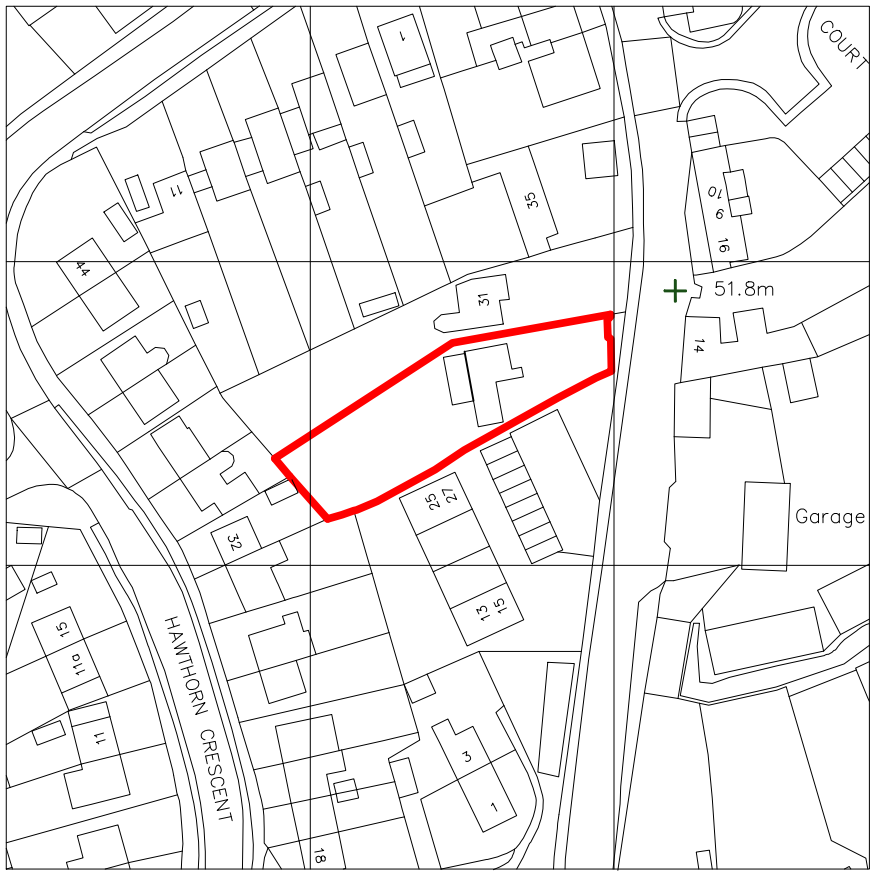
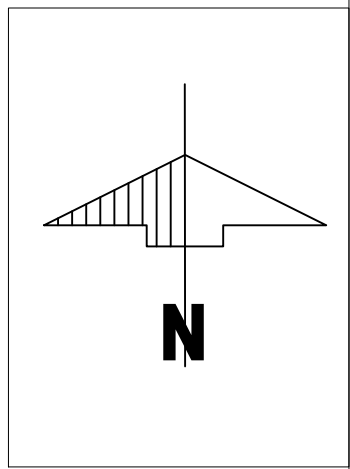


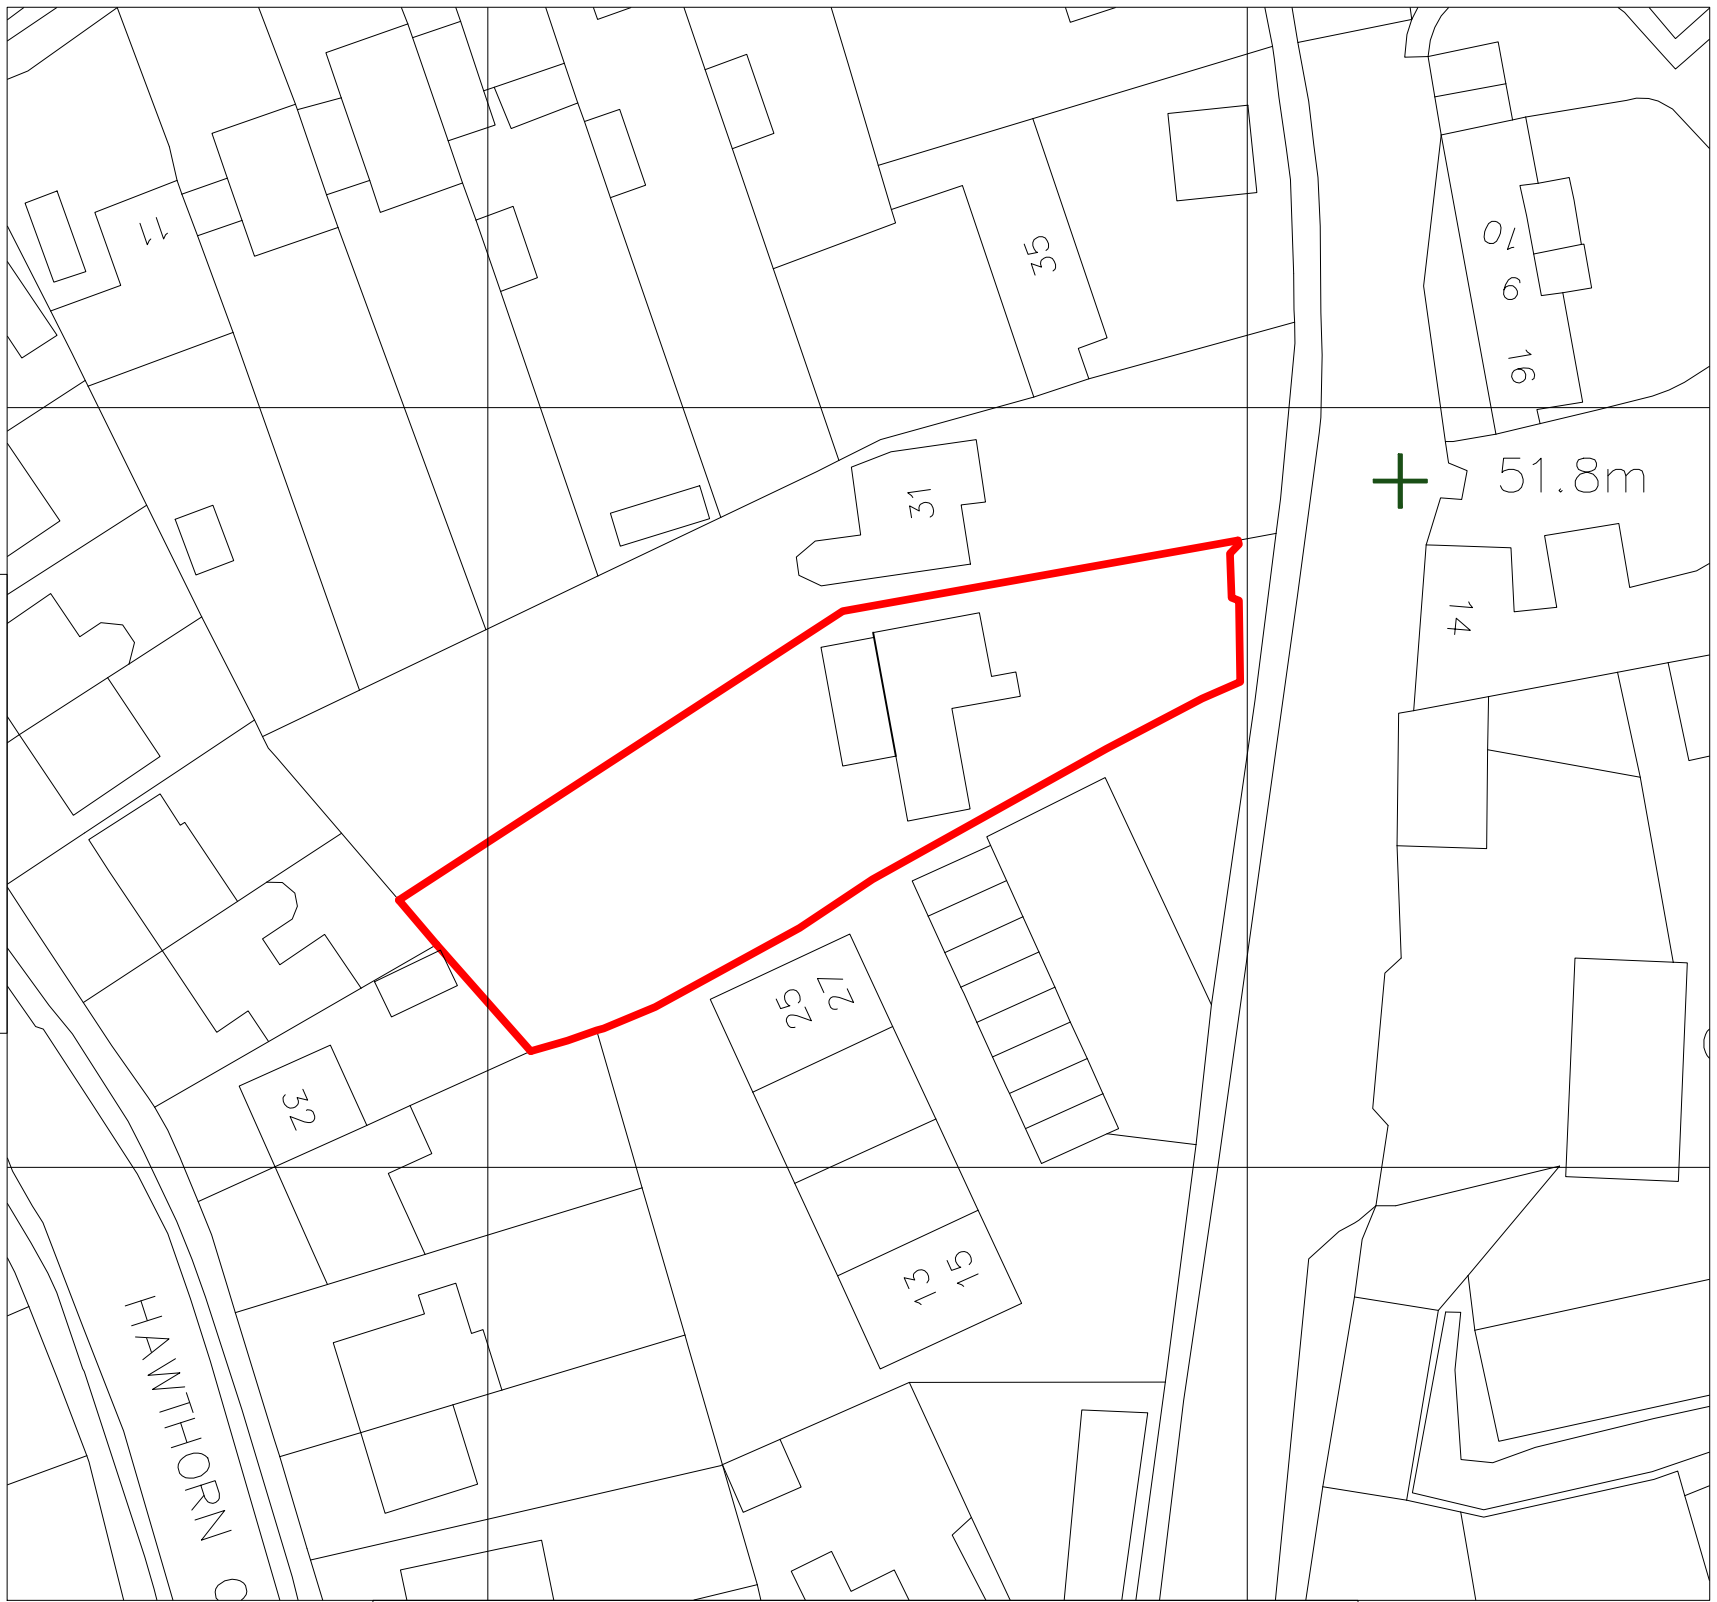

EXISTING OS PLAN (1:1250)

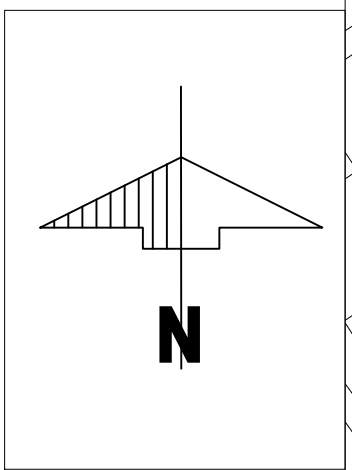

EXISTING BLOCK PLAN (1:500)

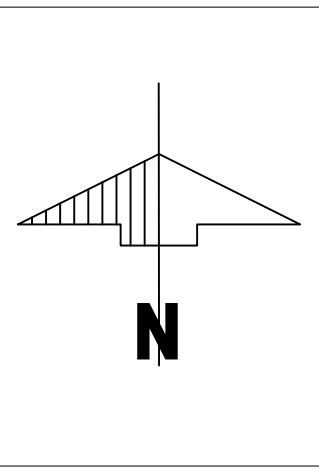

EXISTING SITE PLAN (1:200)

REV.	AMENDMENTS:	DRN.	CHK.	APP.	DATE:
STATUS:					
FOR PLANNING					
DRAWN BY:	CHECKED BY:	APPROVED BY:	SCALE:		
RGG			1:50 @ A1		
DATE:	DATE:	DATE:			
6 Oct 21					

ORIGINAL DRAWING SIZE A1 (594 x 841)



12 West Lawn, Findern, Derbyshire, DE65 6BB
07999 748 532
a.i.designs@outlook.com

CLIENT:	Mr & Mrs Minshull
PROJECT:	29 Doles Lane Findern Derby, DE65 6AX
DRAWING TITLE:	Existing OS, Site & Block Plan
DRAWING NUMBER:	2215-004