




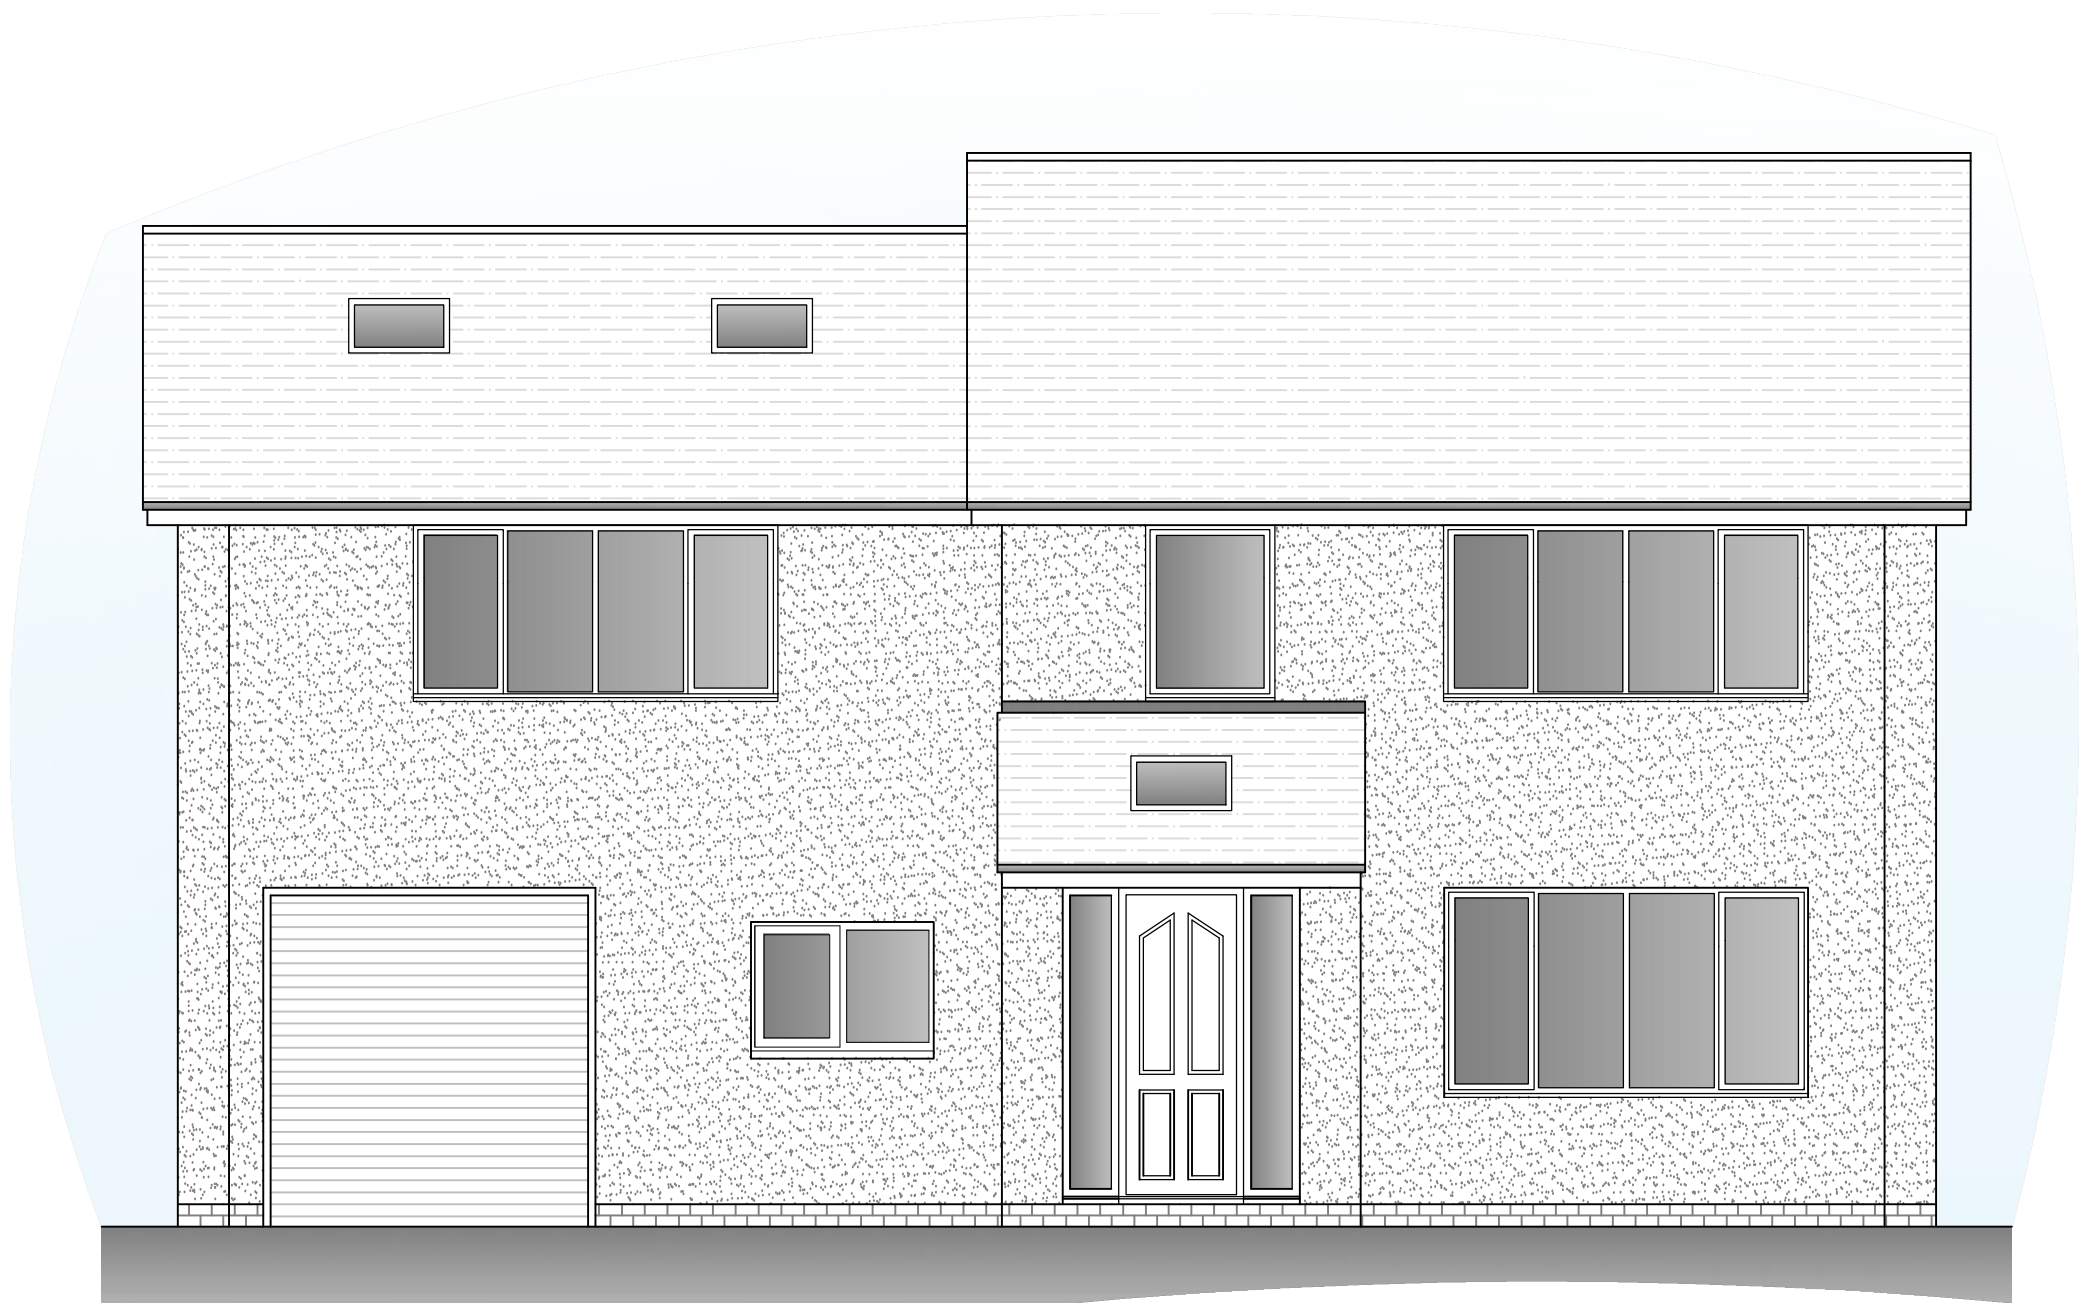


PROPOSED FRONT ELEVATION
(SCALE 1:50)

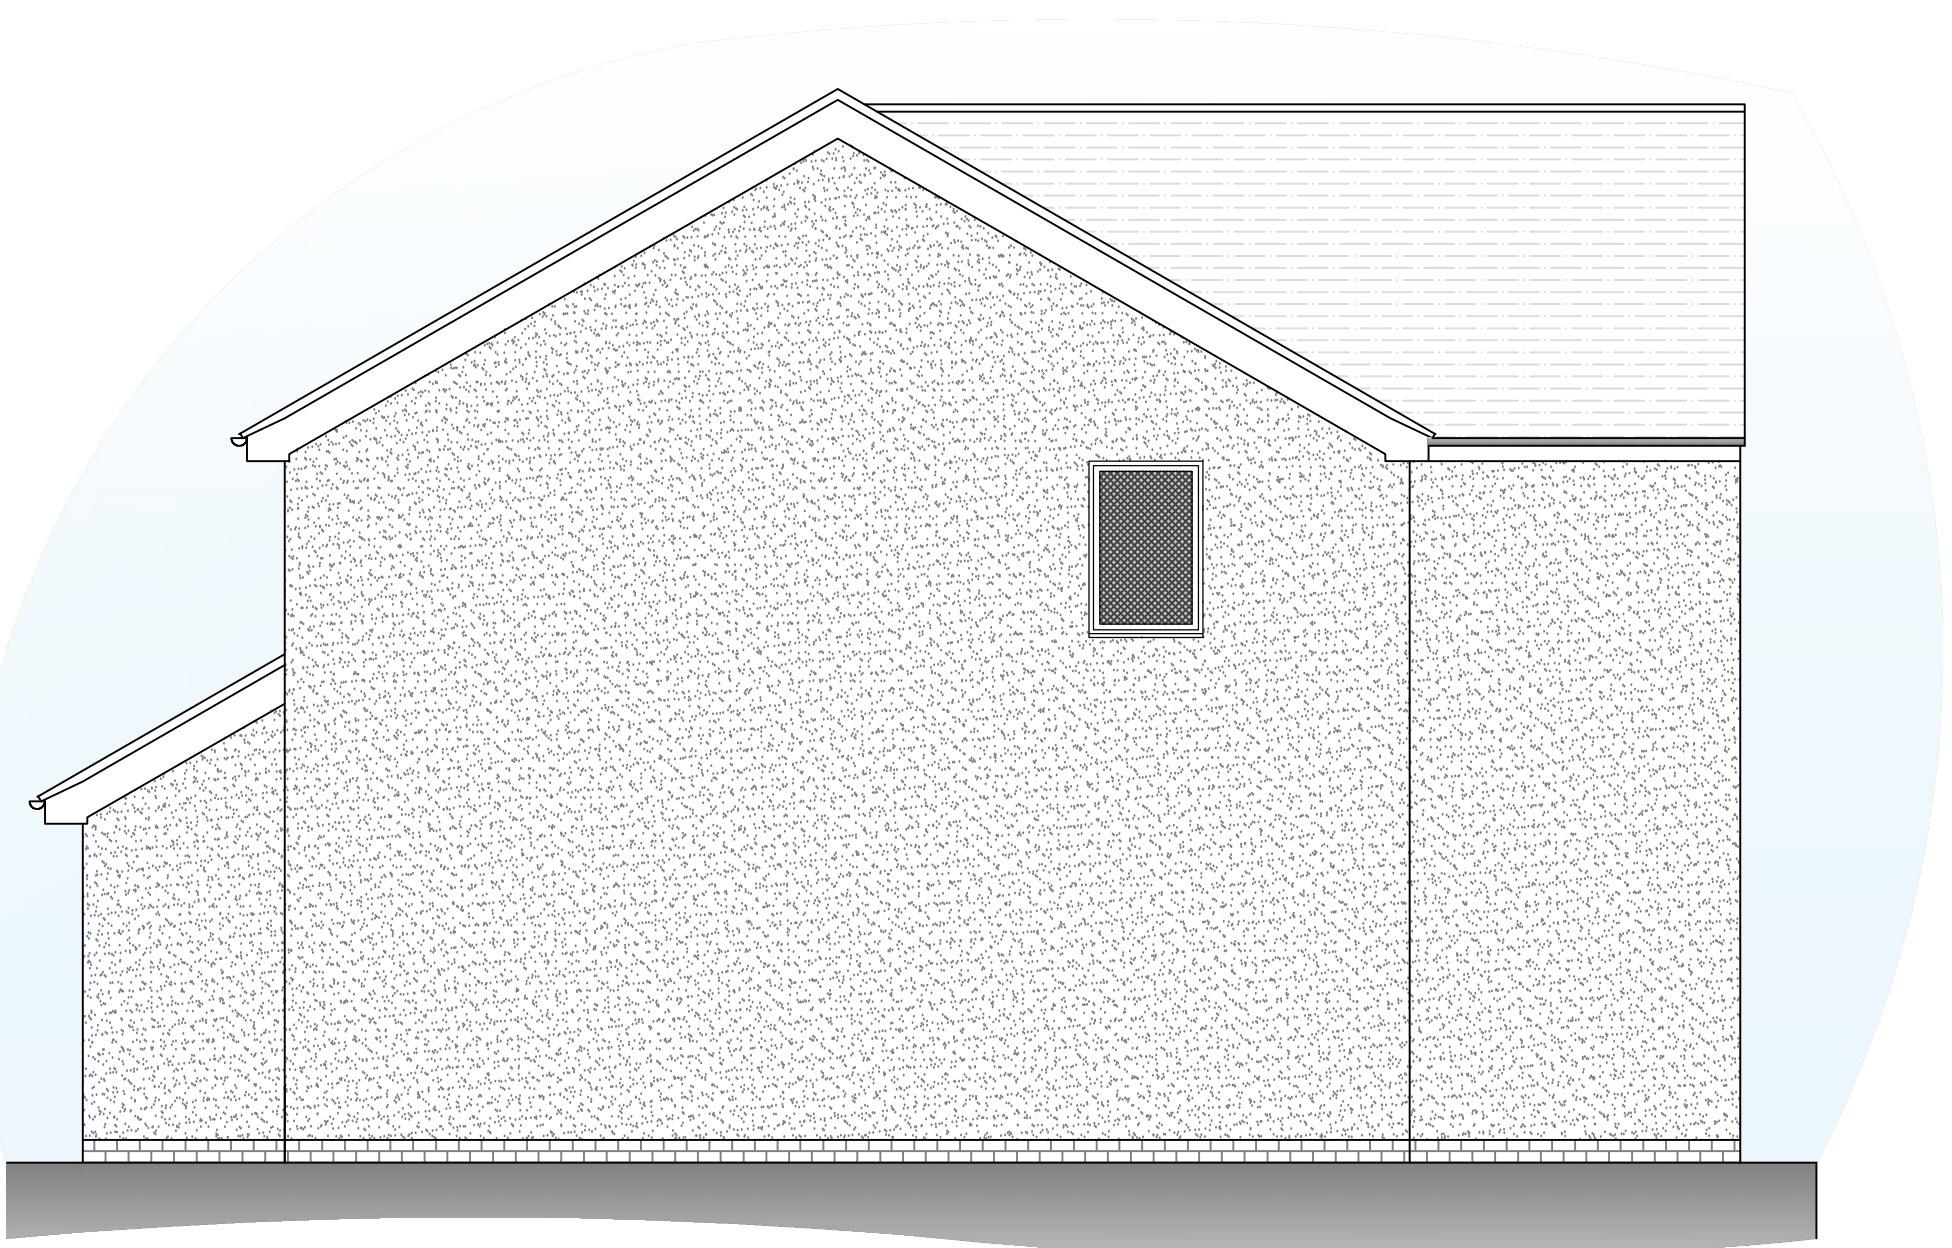

PROPOSED SIDE ELEVATION
(SCALE 1:50)

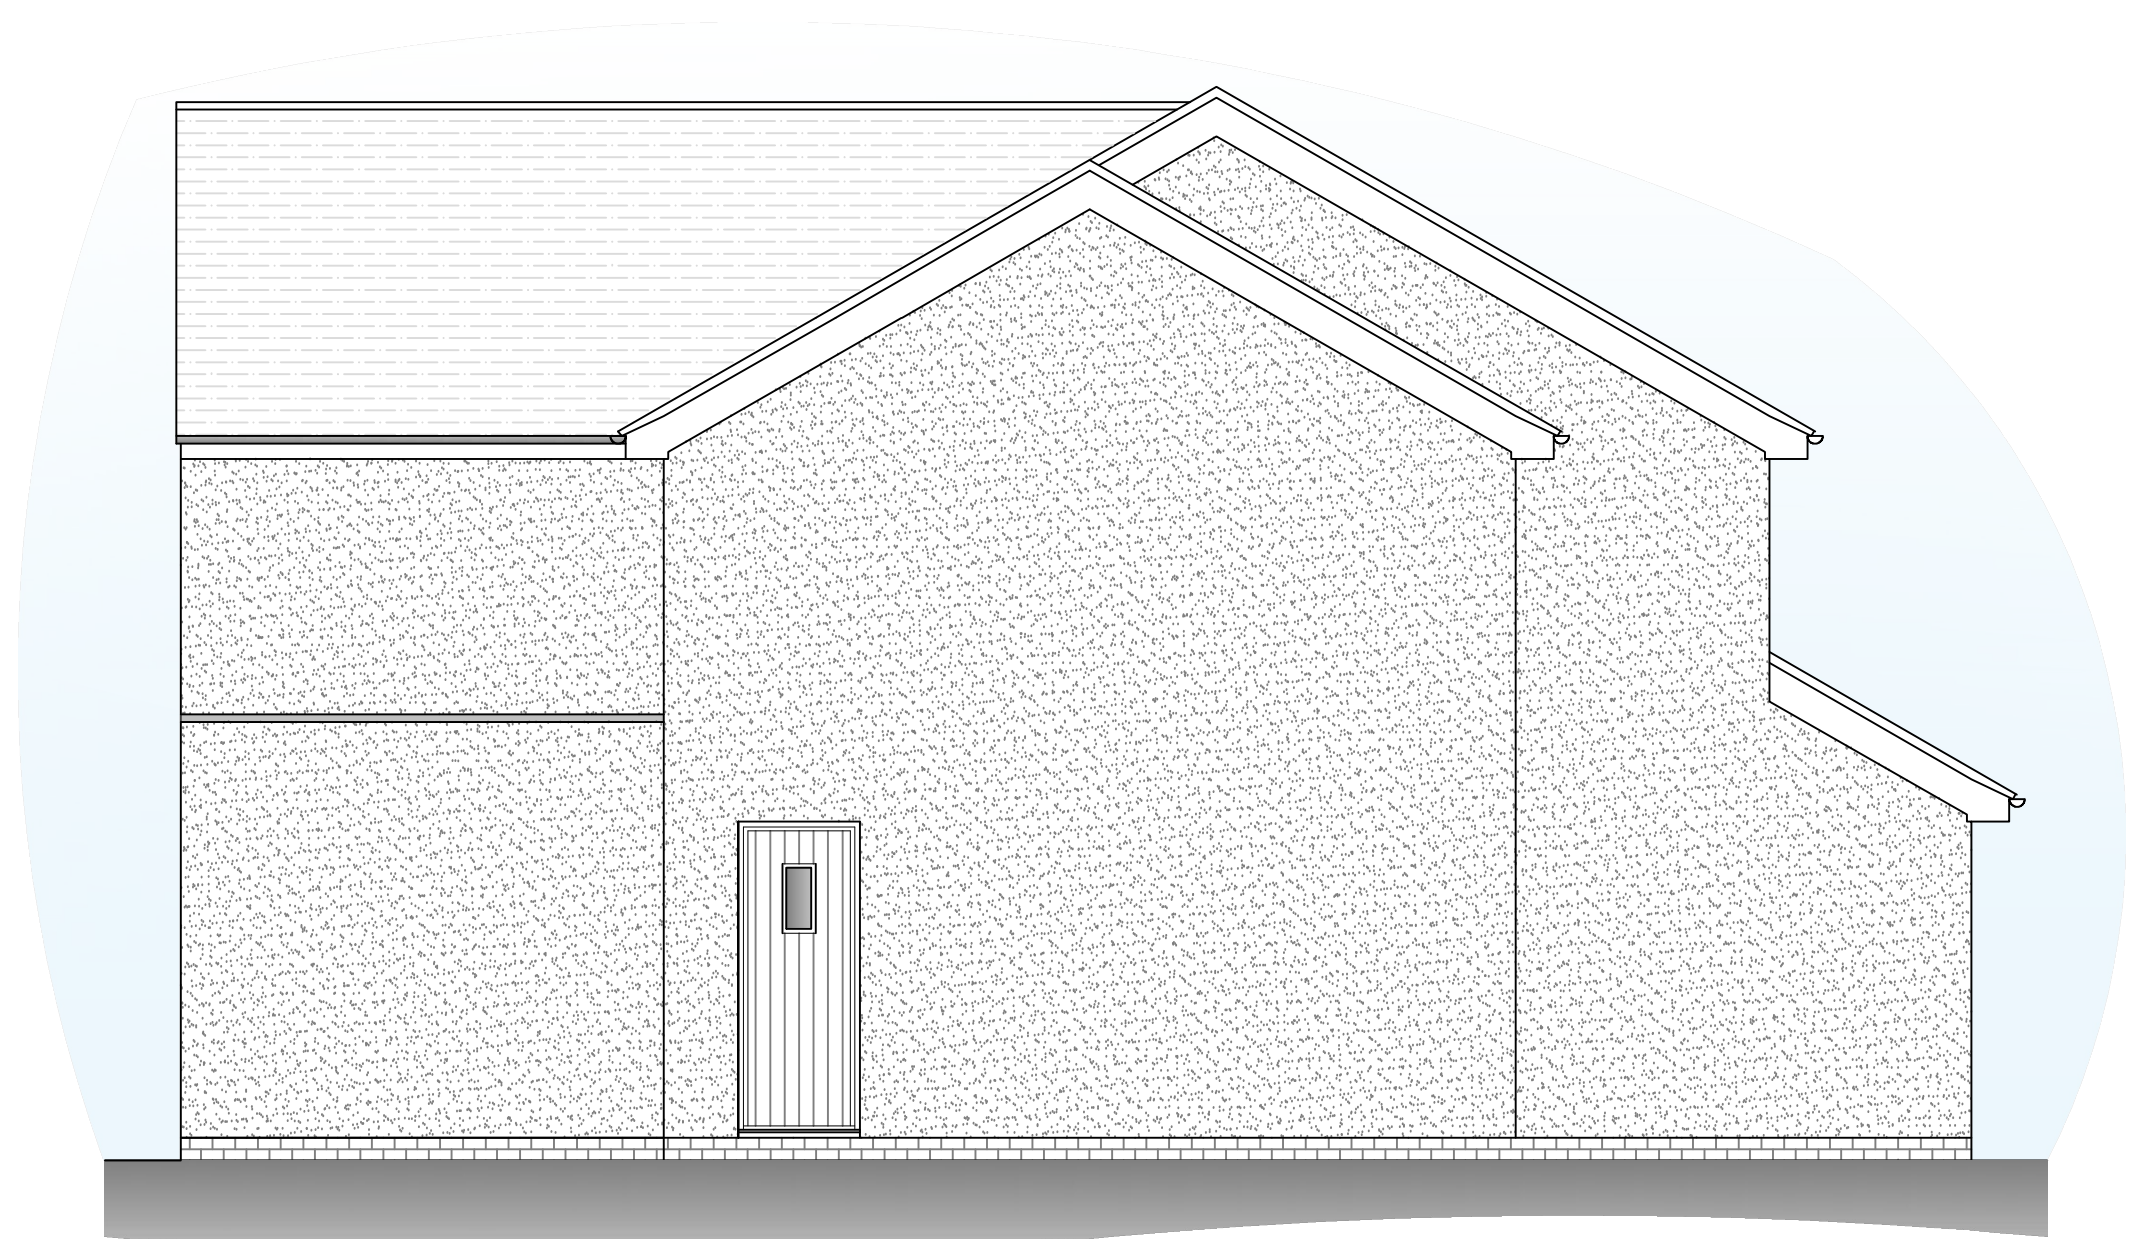

PROPOSED SIDE ELEVATION
(SCALE 1:50)

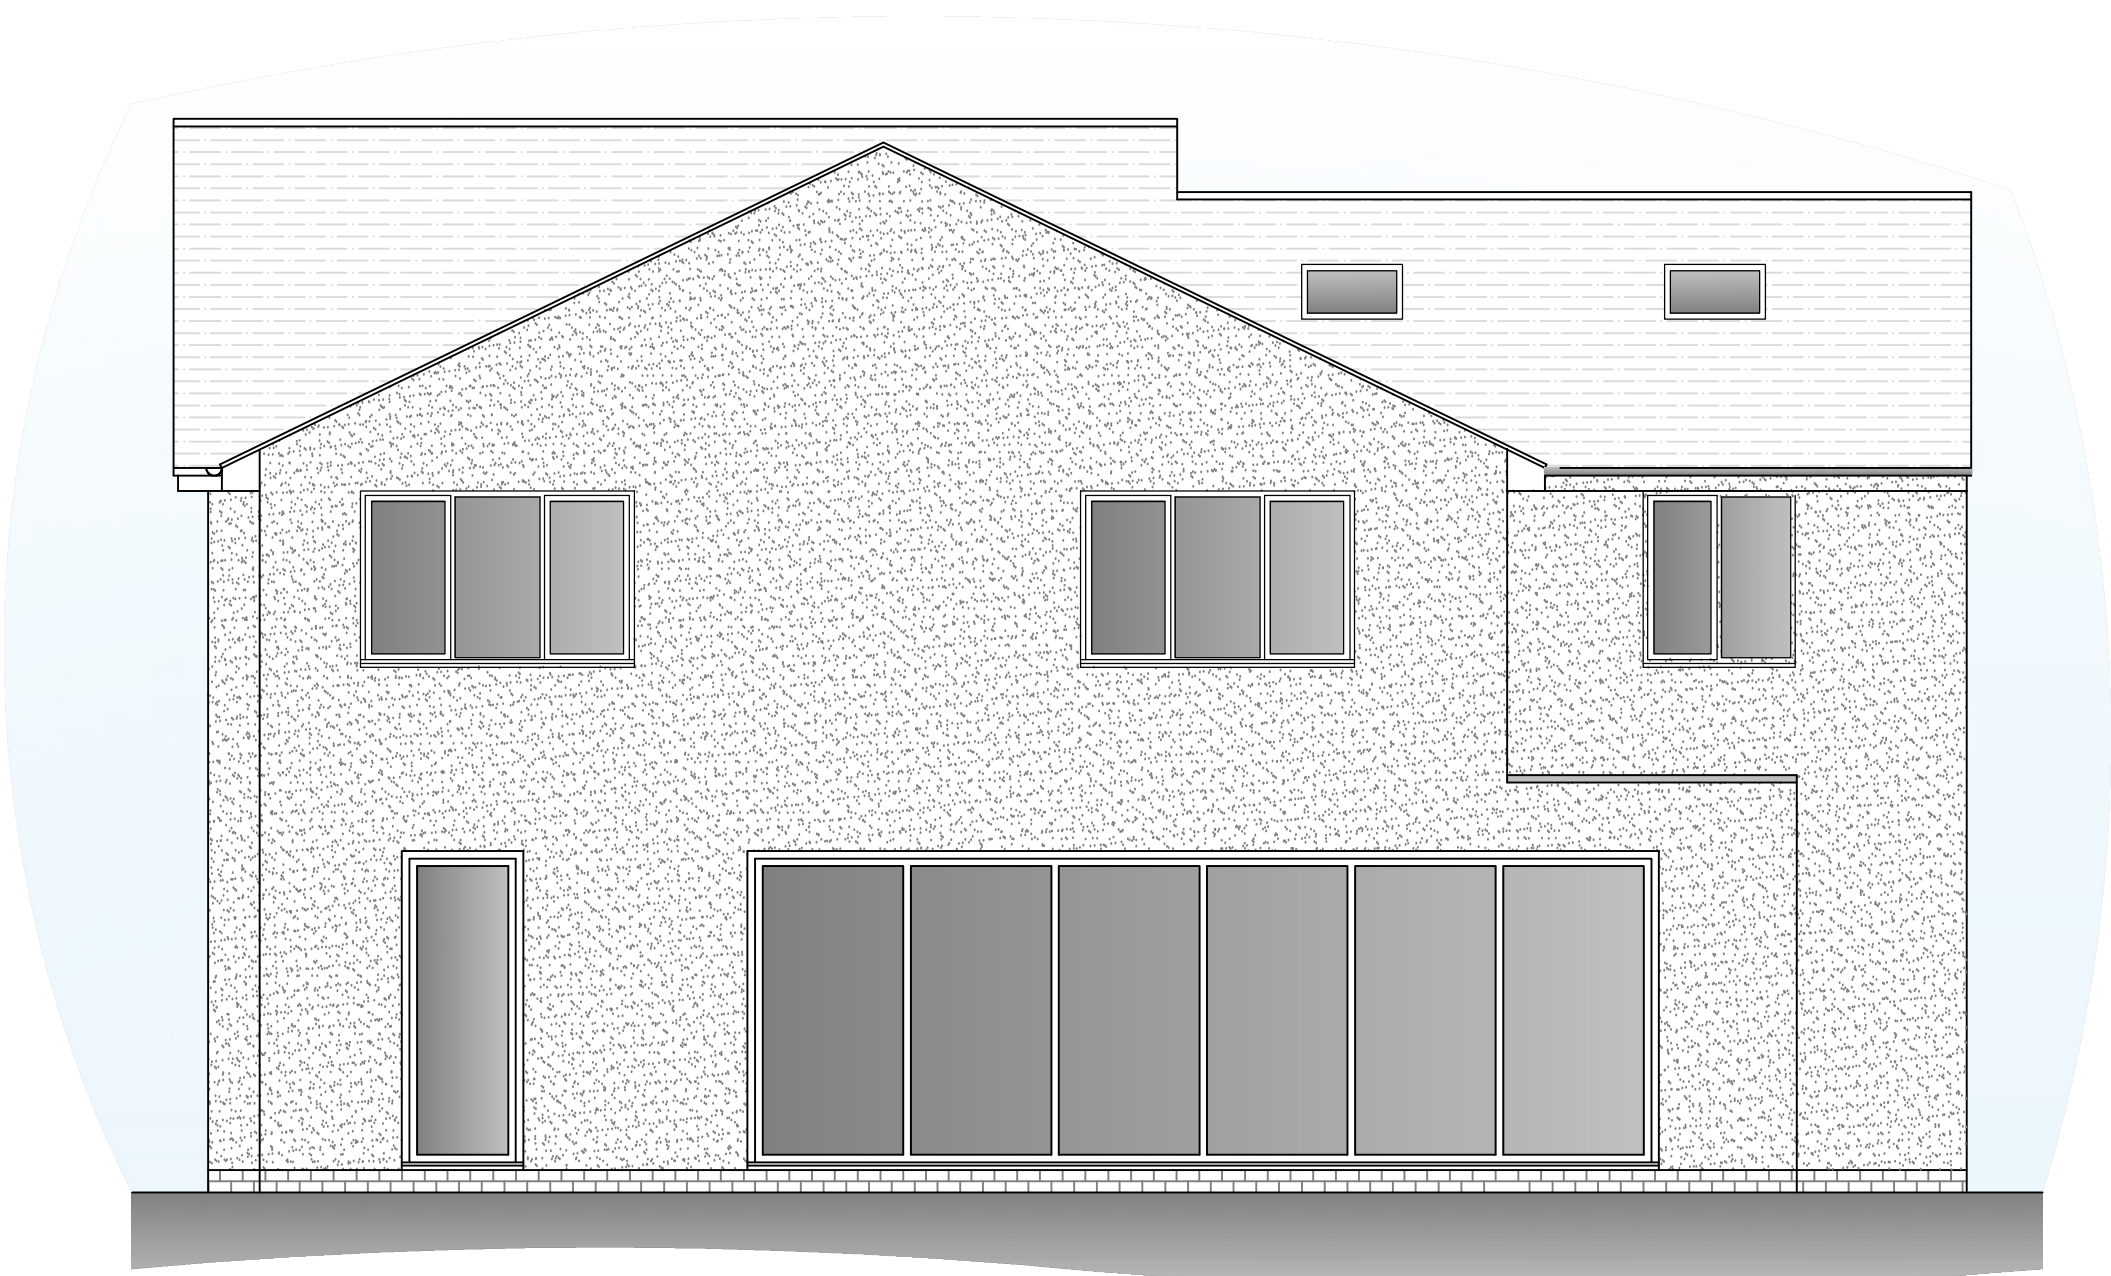

PROPOSED REAR ELEVATION
(SCALE 1:50)

REV.	AMENDMENTS:	DRN.	CHK.	APP.	DATE:
STATUS:					
FOR PLANNING					
DRAWN BY:	CHECKED BY:	APPROVED BY:	SCALE:		
RGG			1:50 @ A1		
DATE:	DATE:	DATE:			
6 Oct 21					
ORIGINAL DRAWING SIZE A1 (594x841)					
 12 West Lawn, Findern, Derbyshire, DE65 6BB 07999 748 532 a.i.designs@outlook.com					
CLIENT: Mr & Mrs Minshull					
PROJECT: 29 Doles Lane Findern Derby, DE65 6AX					
DRAWING TITLE: Proposed Elevations					
DRAWING NUMBER: 2215-003					