




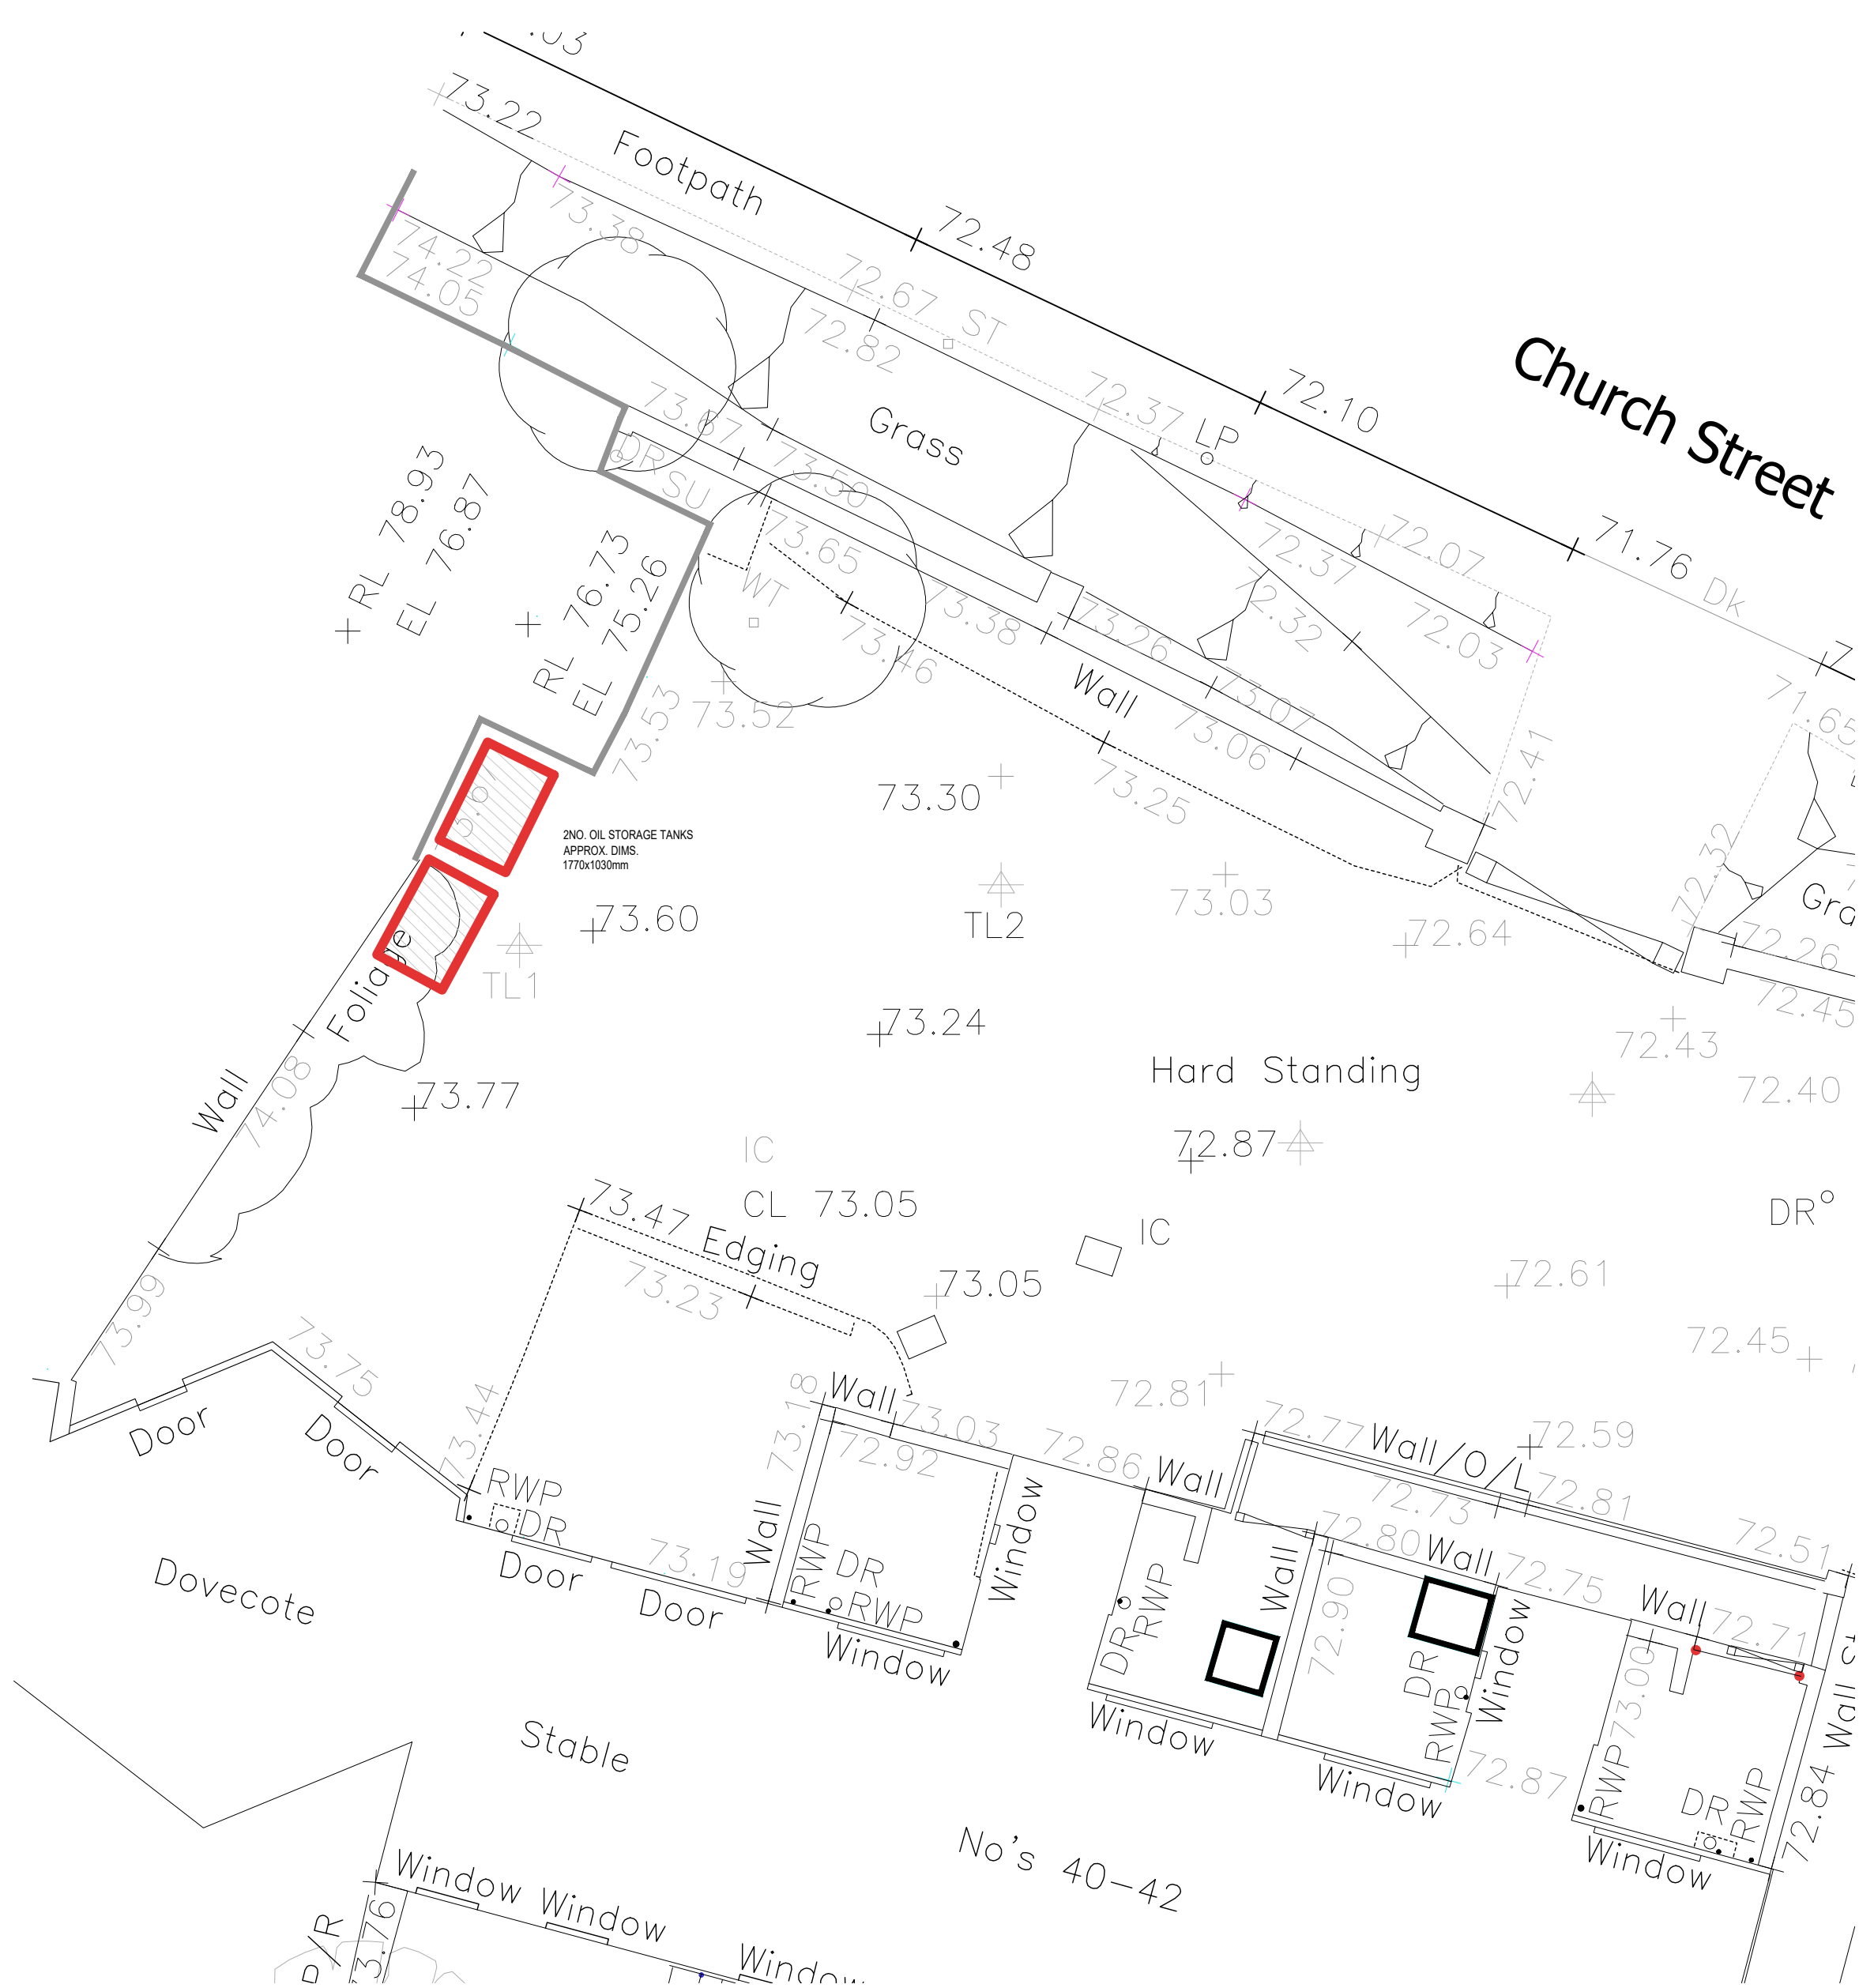


SITE PLAN
@1:100

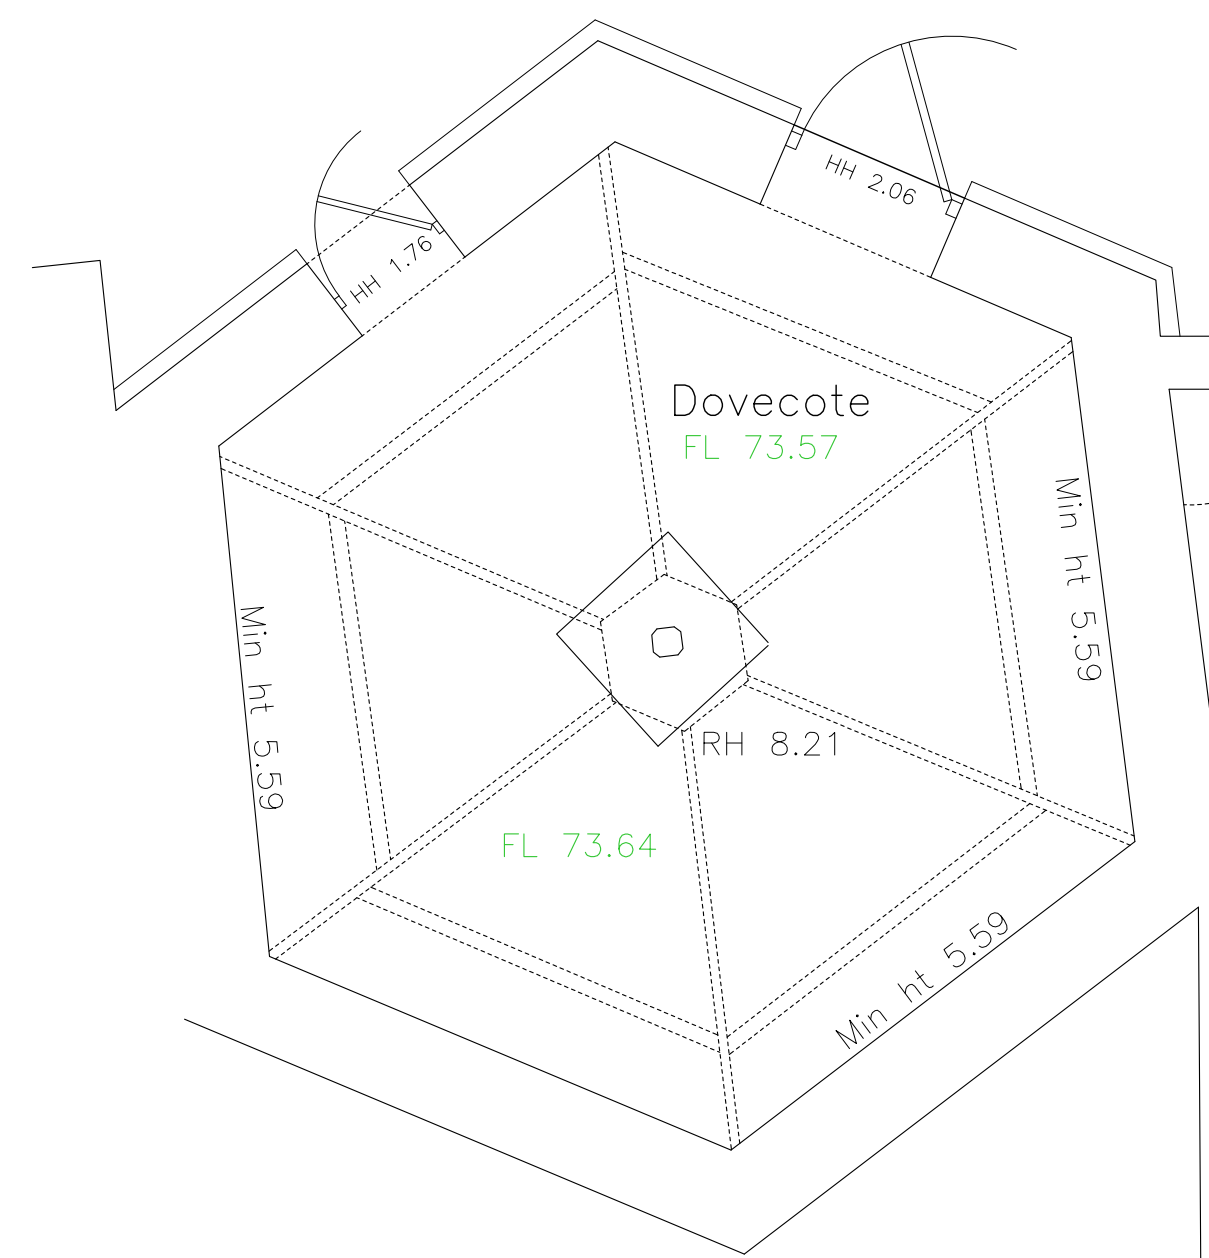


GROUND FLOOR PLAN
@1:50

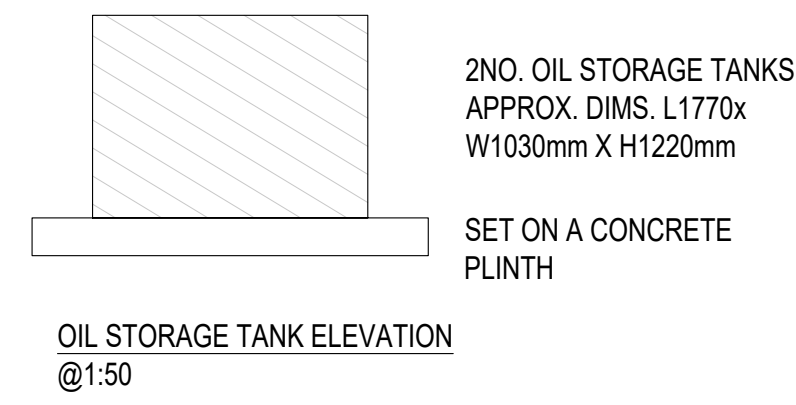

OIL STORAGE TANK ELEVATION
@1:50

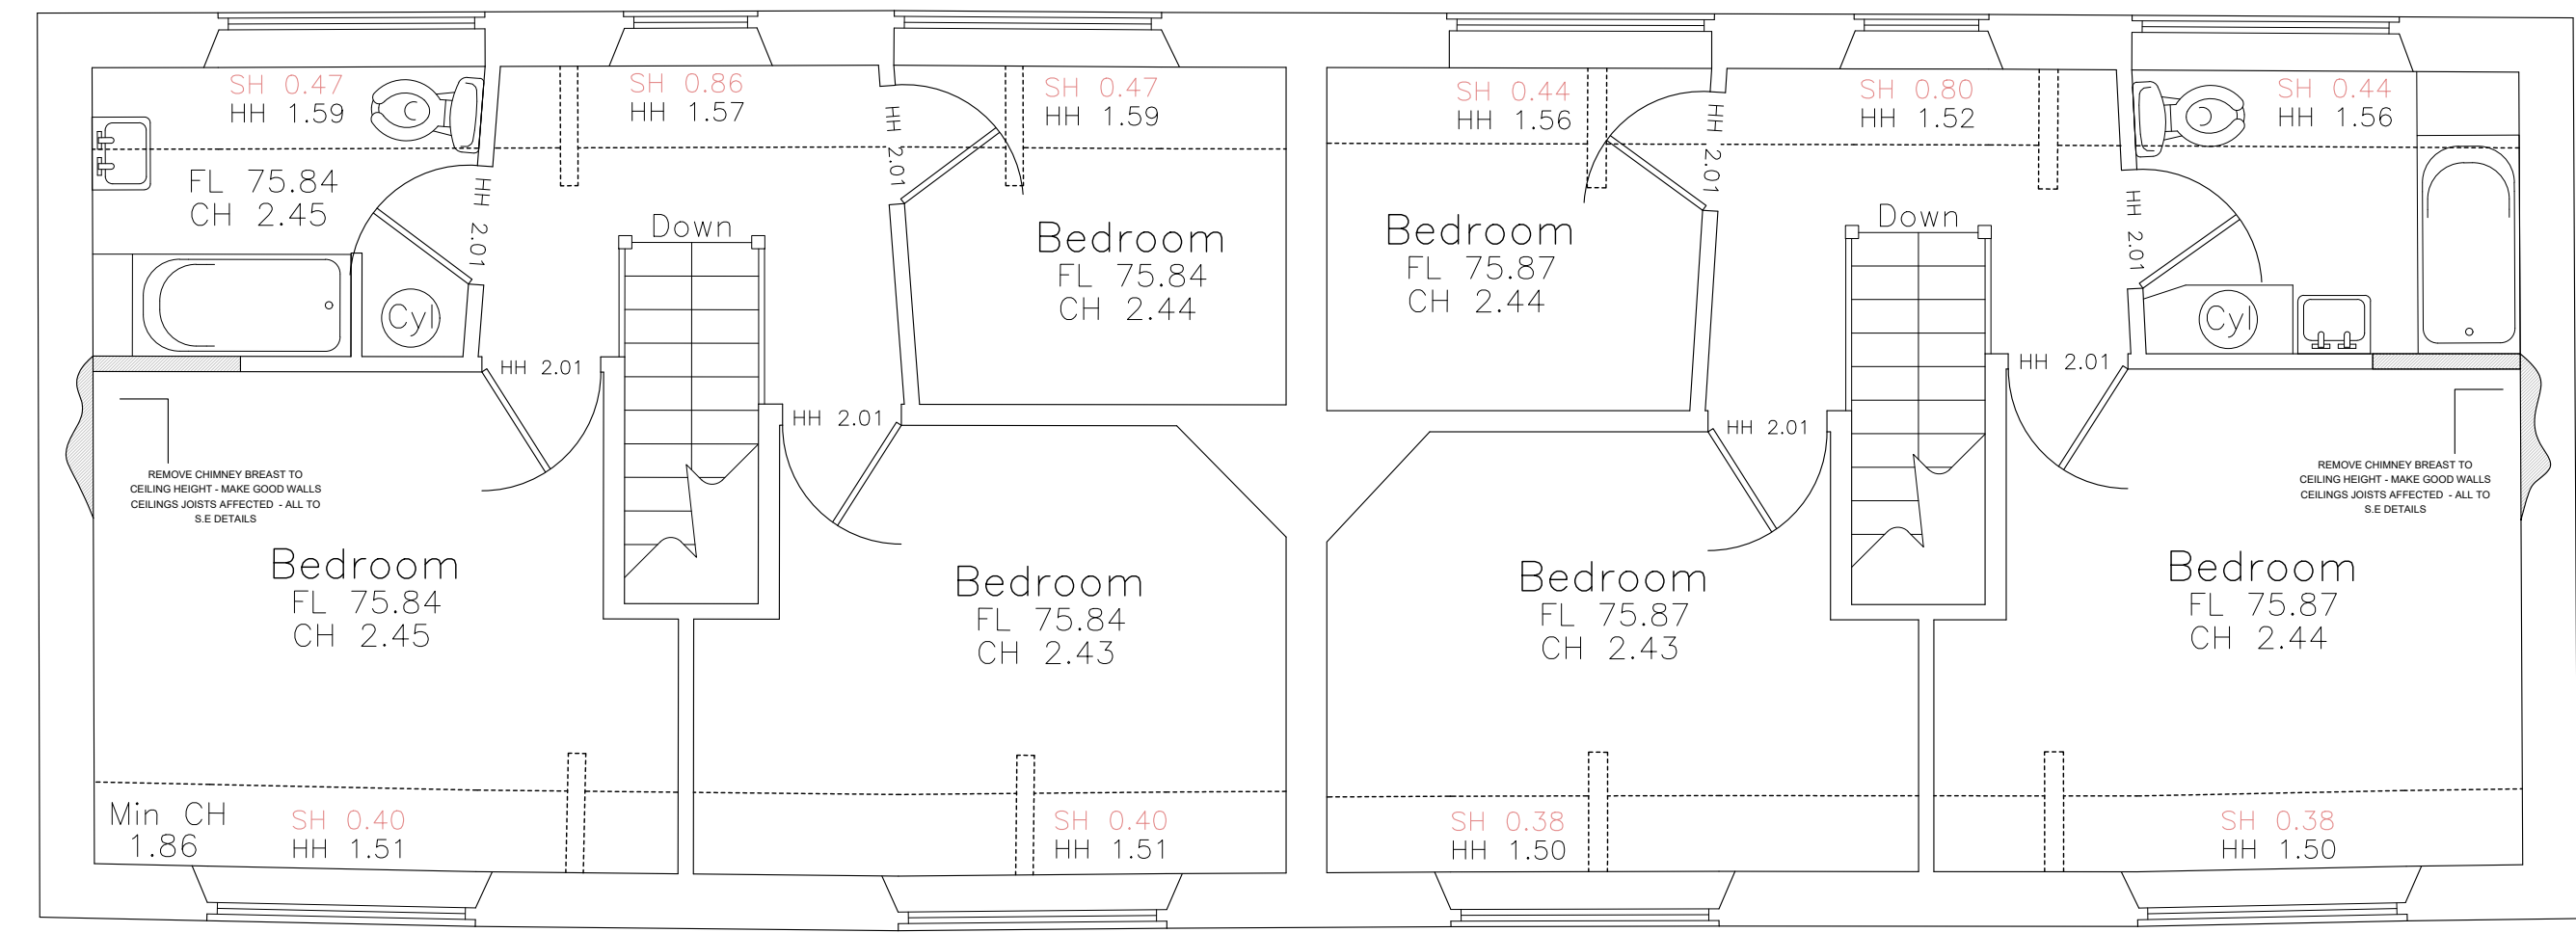

FIRST FLOOR PLAN
@1:50

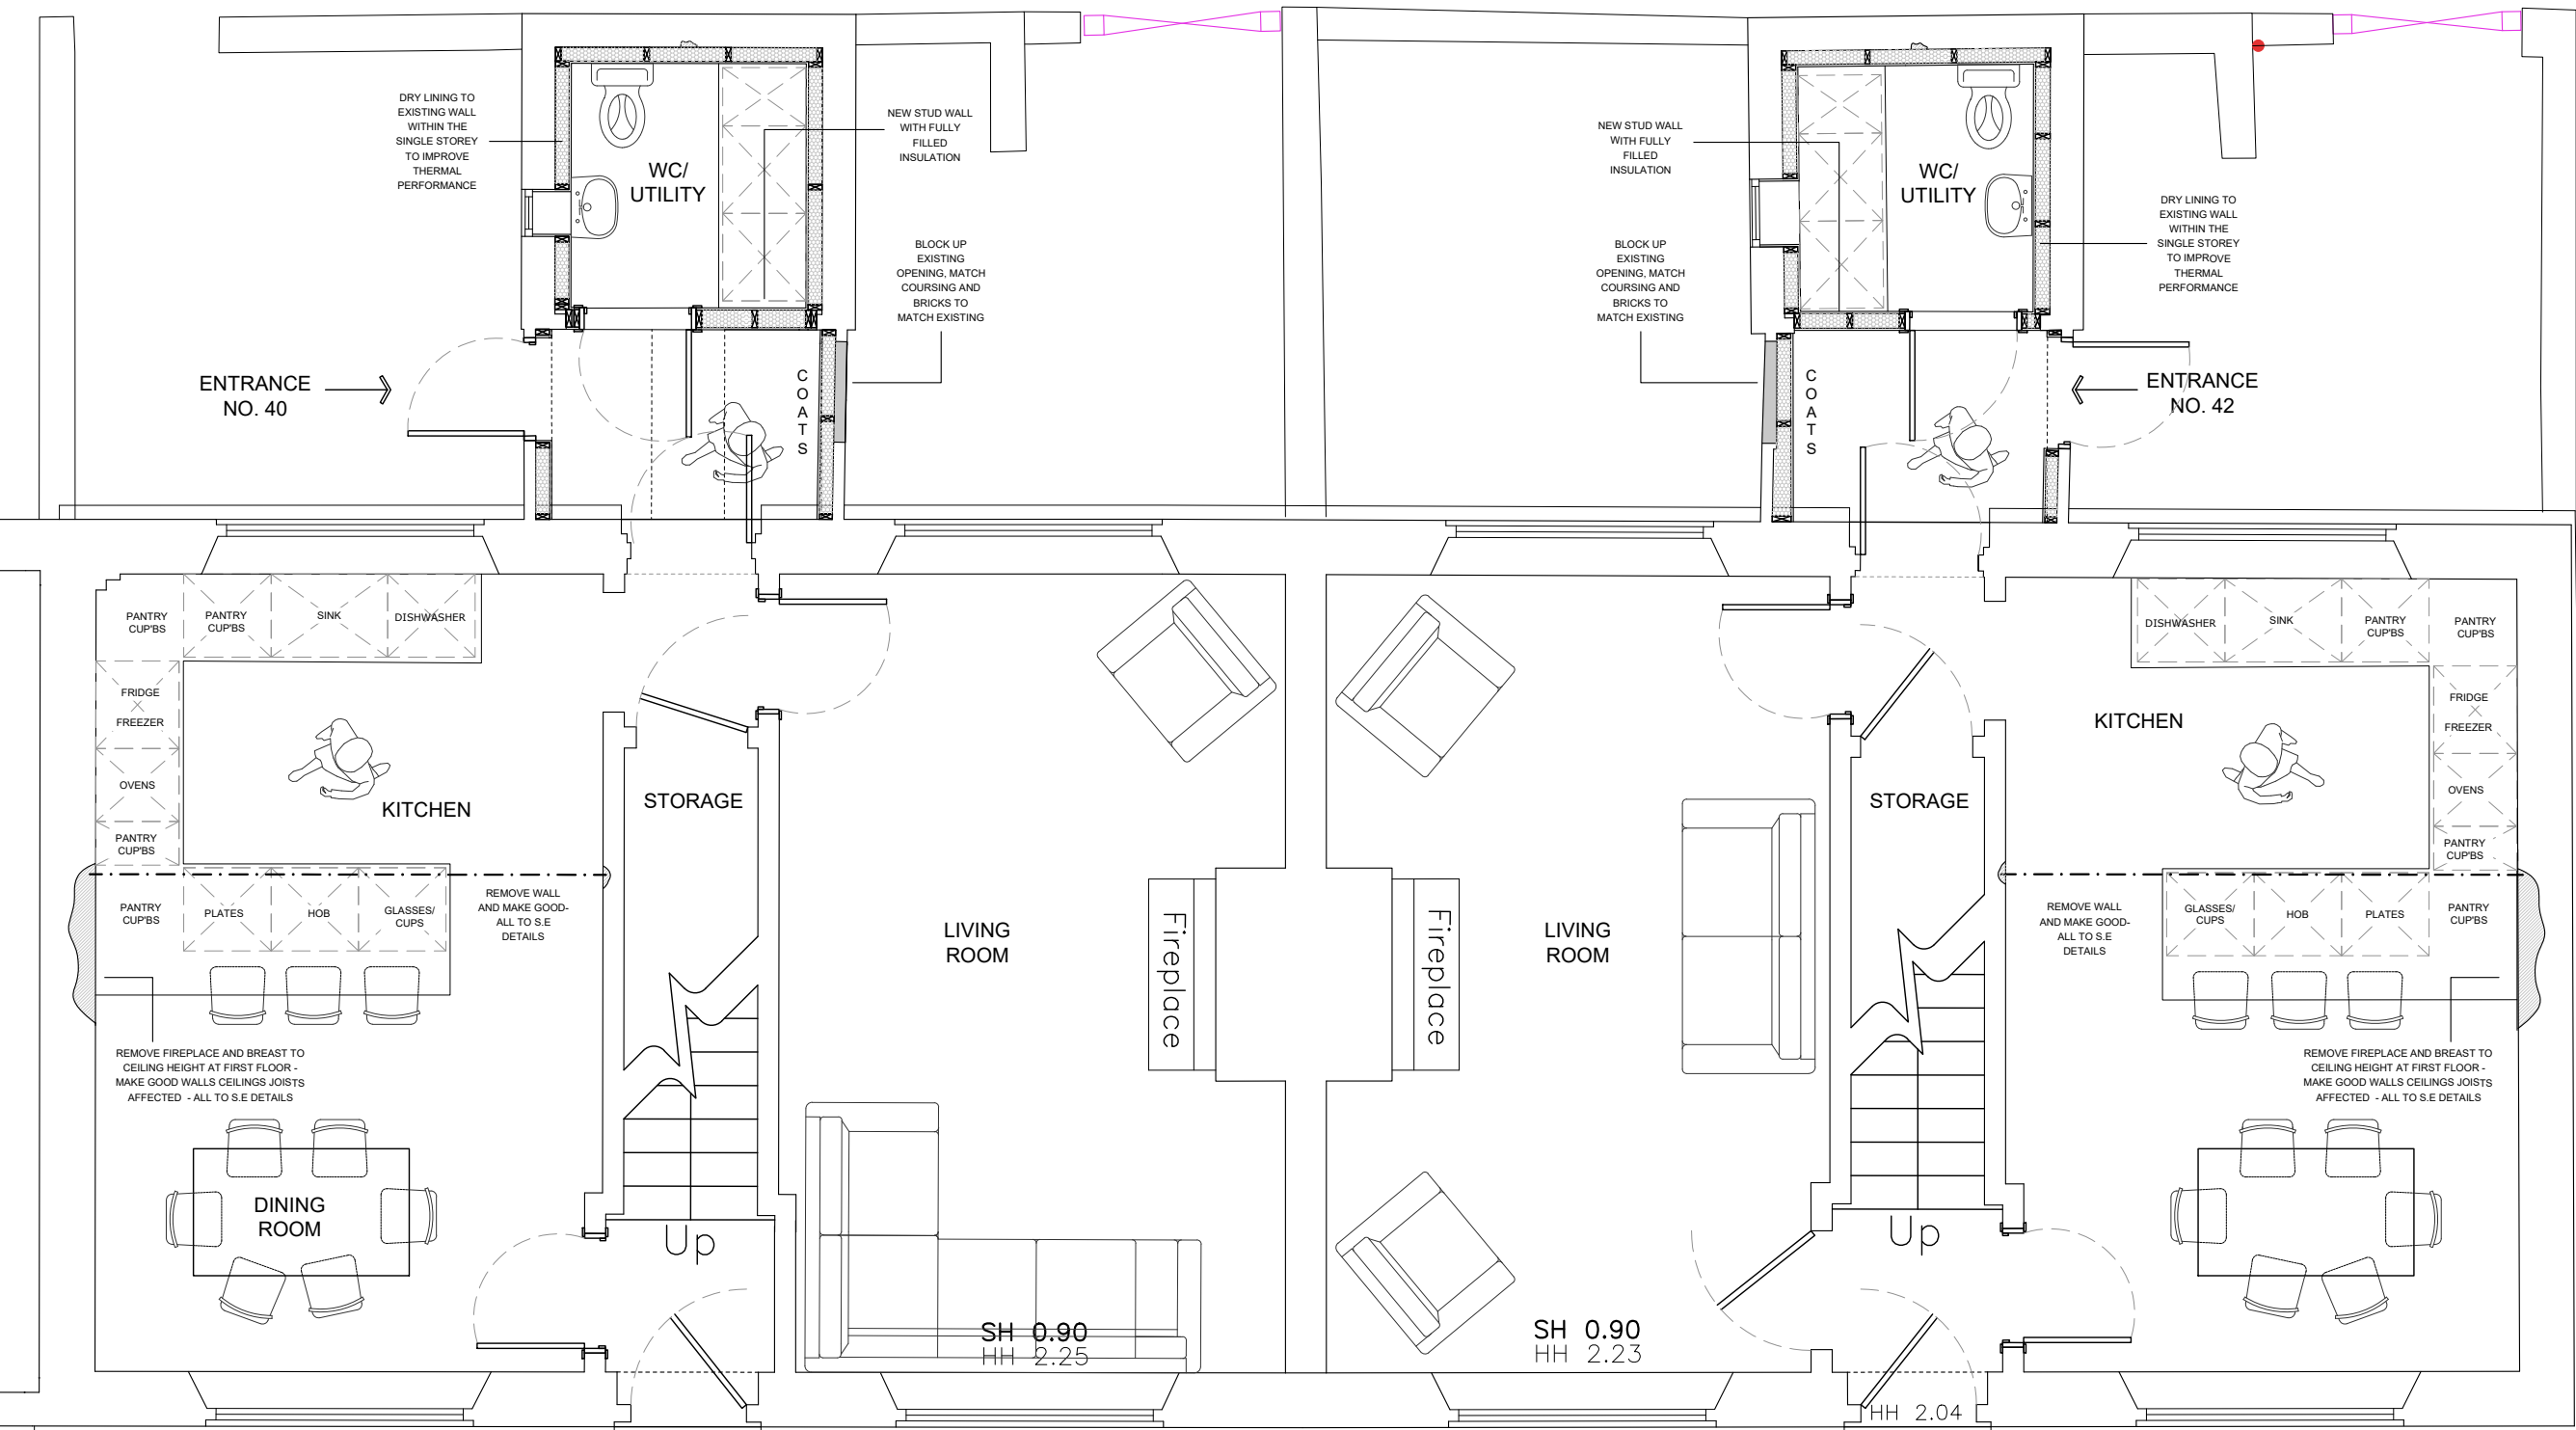

Elisabeth Hackett
ARCHITECT
MOBILE: +447825 740 790
LISHACKET@HOTMAIL.COM
NO.83 MAIN STREET
KINGS NEWTON
DE73 6BX

CLIENT:	MR AND MRS PAGE		
PROJECT:	40, 42 CHURCH STREET NETHERSEAL		
DRAWING:	PROPOSED PLANS		
SCALE:	AS STATED ON A1	DATE:	16.11.21
DRAWING NUMBER:	249.01	REVISION:	D STAGE: 3

PLEASE NOTE: DO NOT SCALE.
DRAWINGS ARE NOT SUFFICIENTLY DETAILED FOR CONSTRUCTION UP TO STAGE 4
© COPYRIGHT - ELISABETH HACKETT ARCHITECT LIMITED