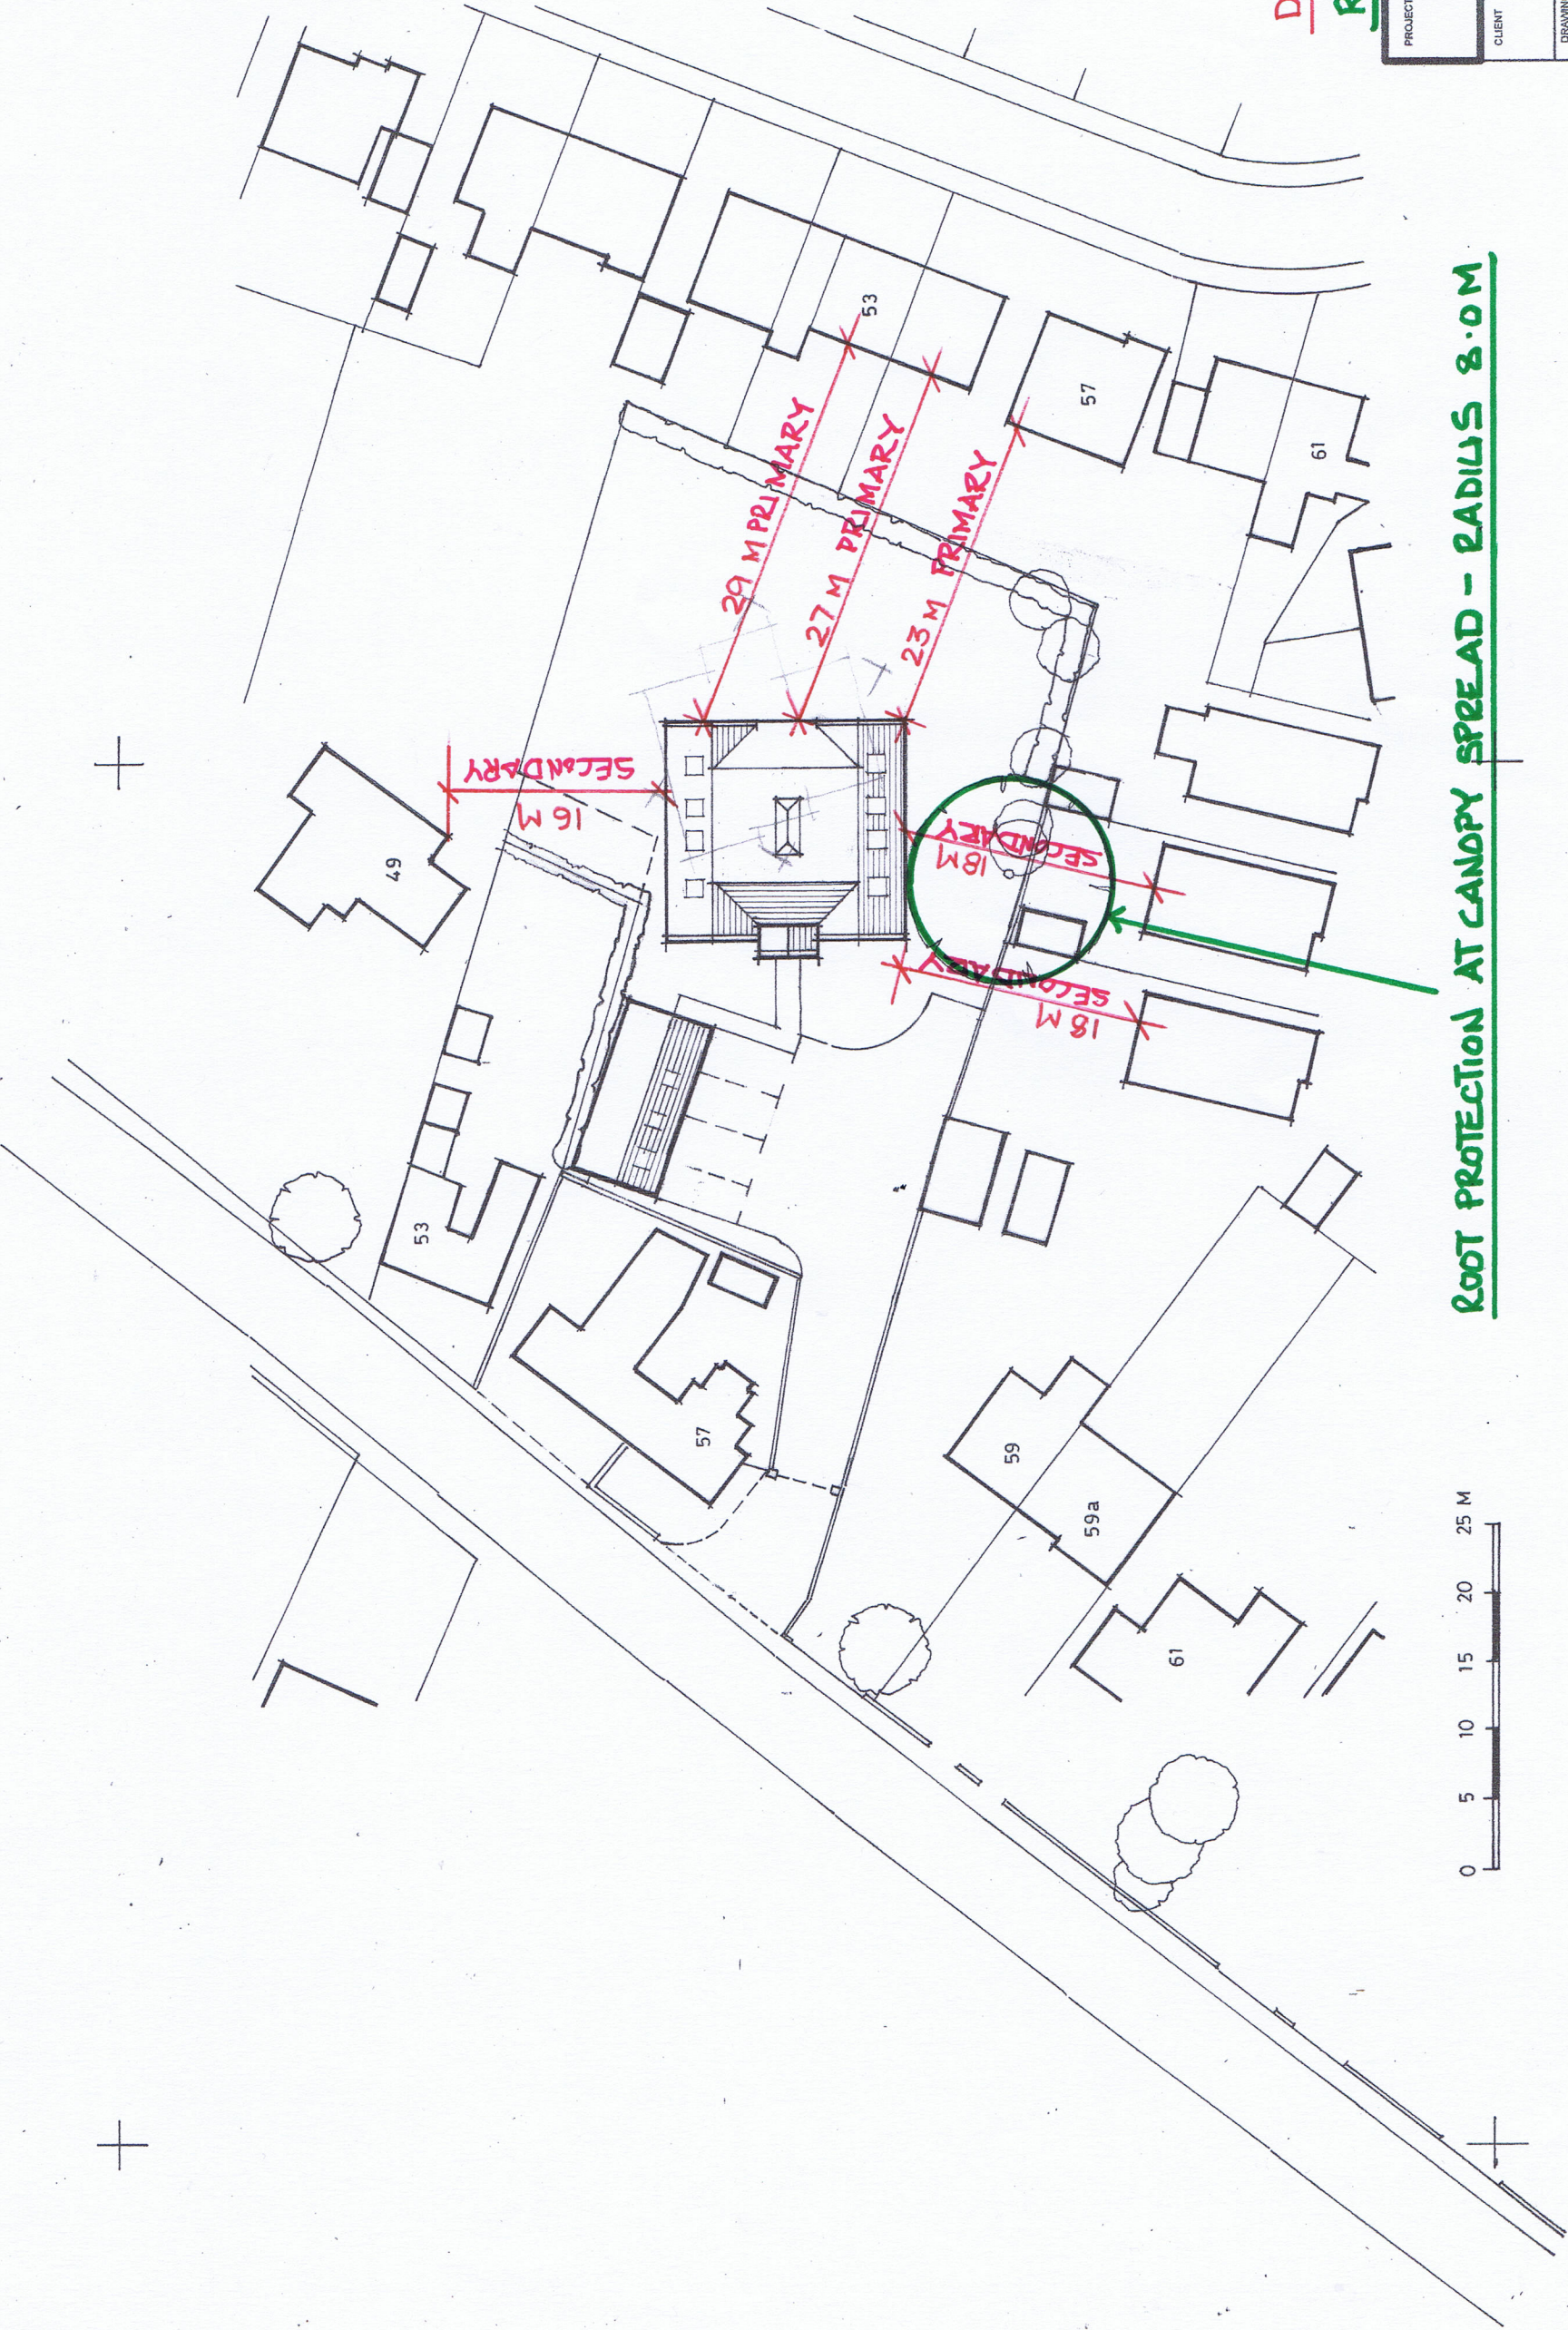
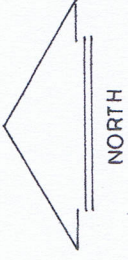


ROOT PROTECTION AT CANOPY SPREAD - RADIUS 8.0M

DISTANCES
ROOT PROTECTION

PROJECT	57A PARK ROAD NEWHALL
CLIENT	MR. C. HILL
DRAWING	PROPOSED SITE BLOCK ROOF PLAN
ANDREW LARGE SURVEYORS LTD	
THE ESTATE OFFICE, STAUNTON HAROLD HALL MELBOURNE ROAD, ASHBY DE LA ZOUCH, LEICESTERSHIRE, LE66 1RT	
DATE	7.5.20
SCALE	1:500 @A3
DRAWING NUMBER	57A.SBR.001
REV	A

REV. A. FOOTPRINT AMENDED, 11.5.21