


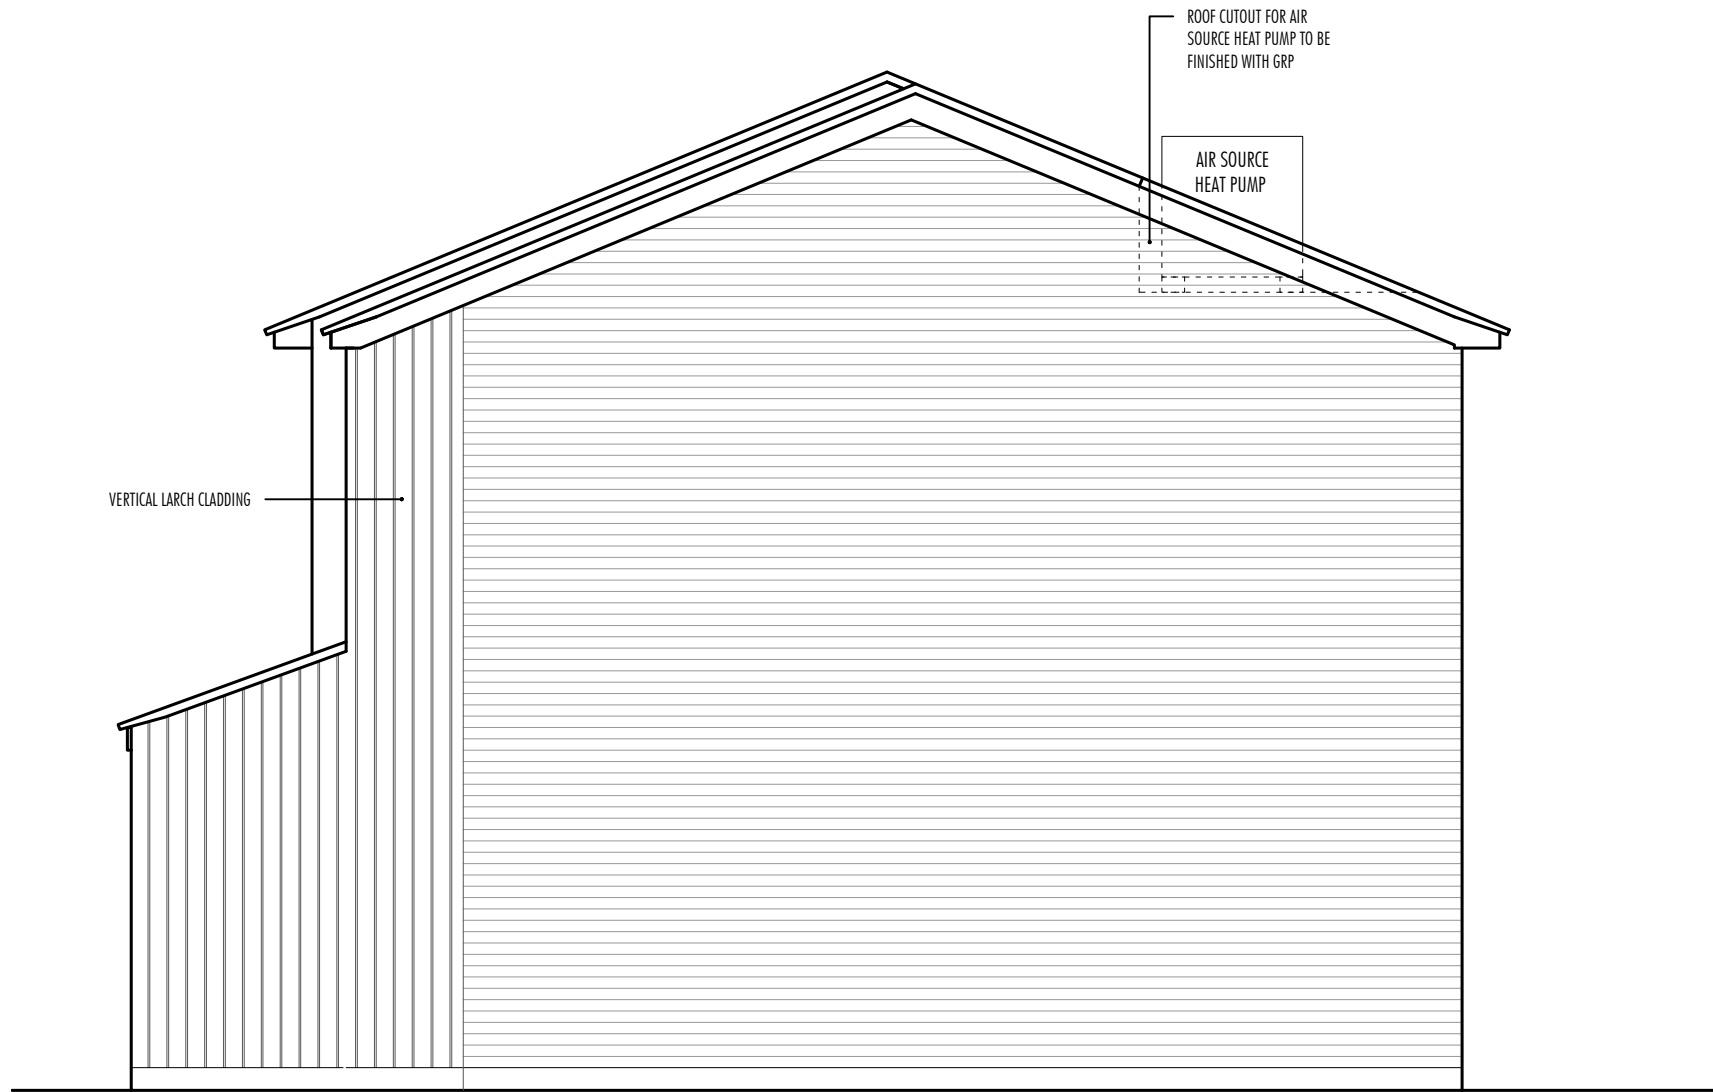


North East Elevation [1:50]




North West Elevation [1:50]




South West Elevation [1:50]

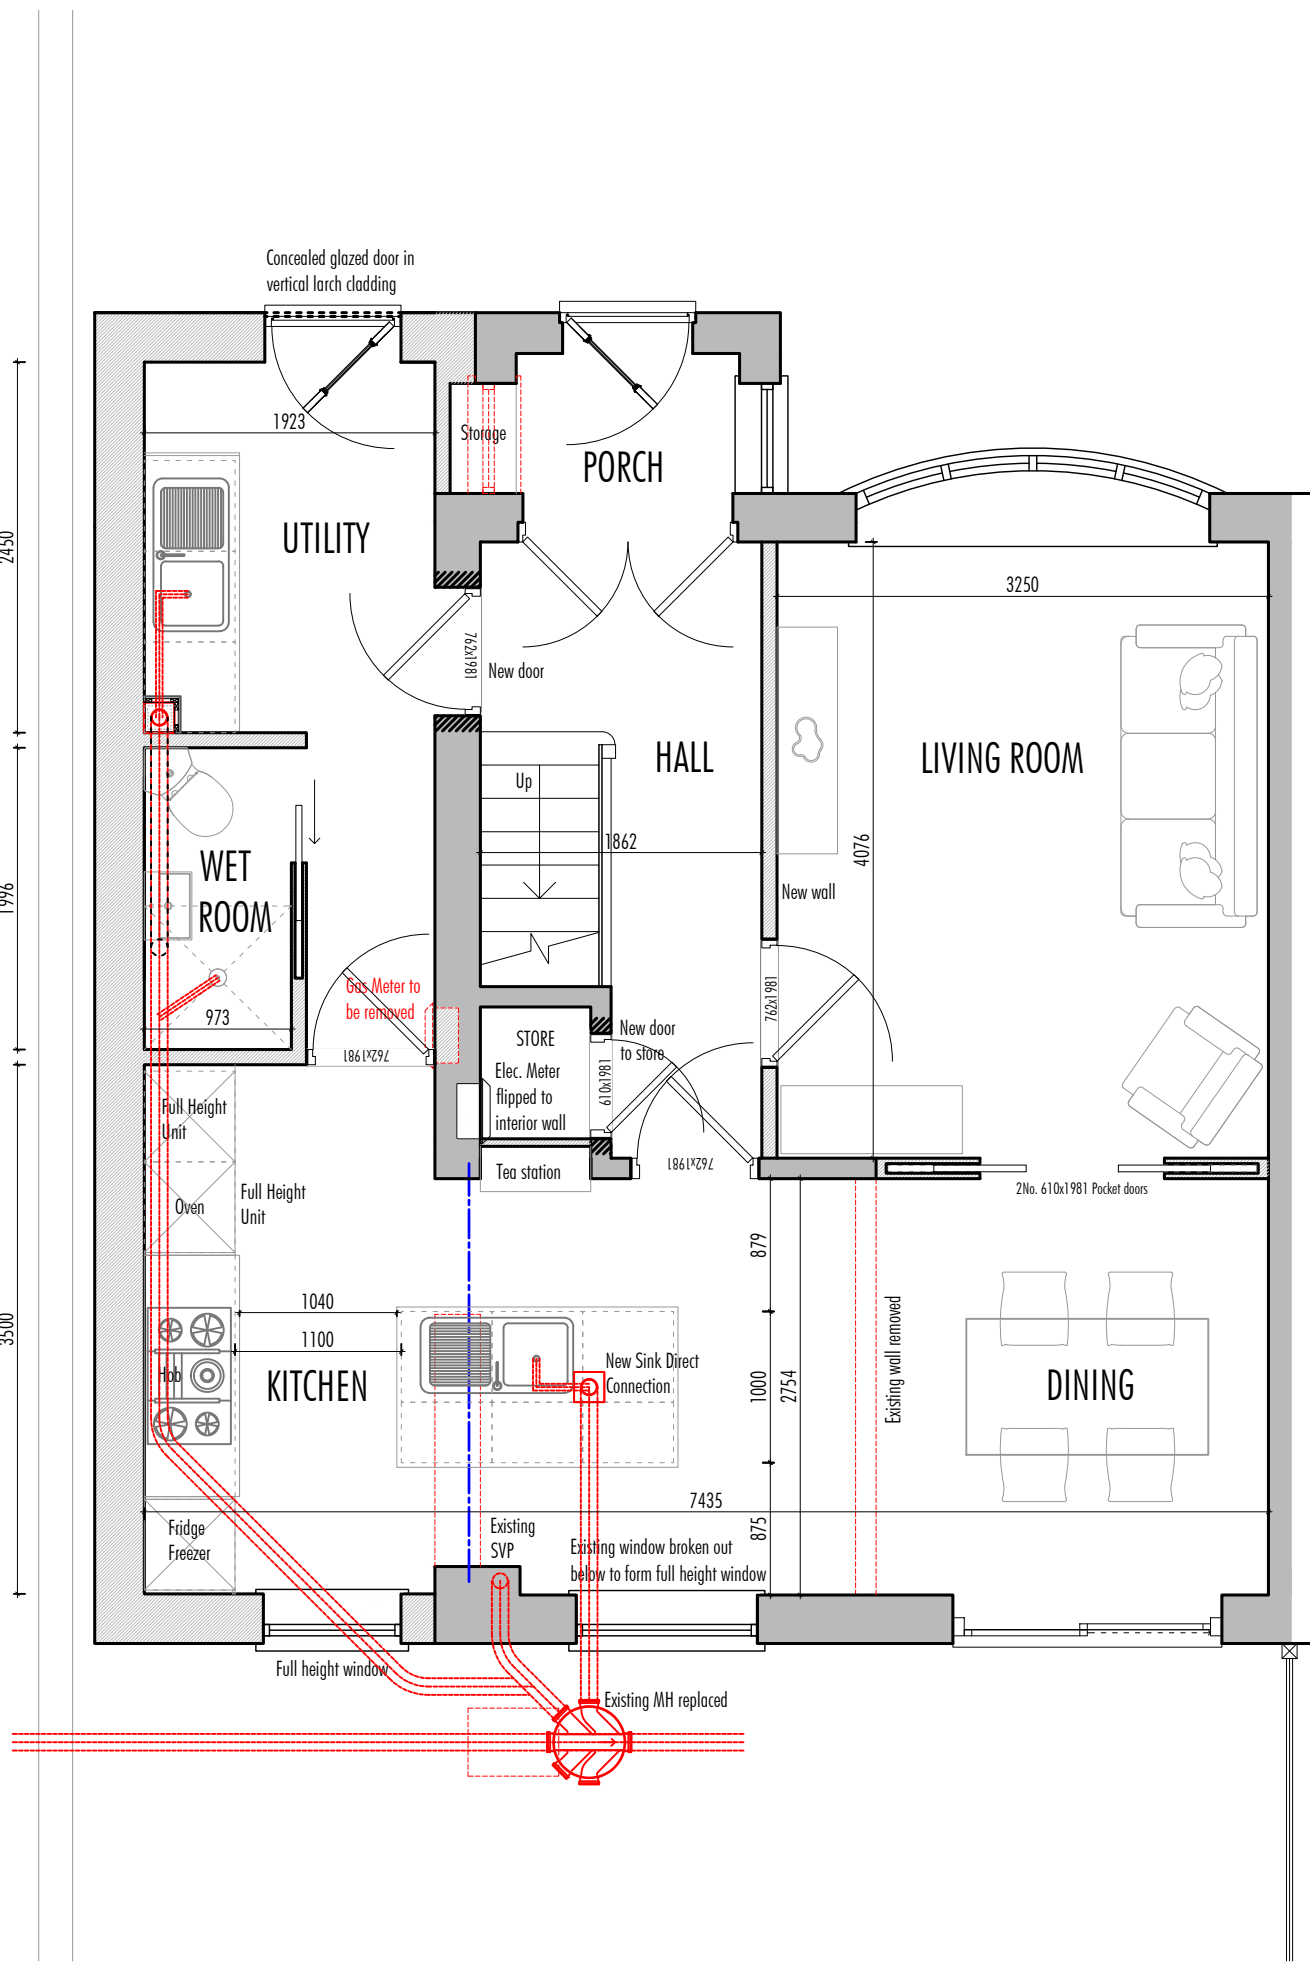

Ground Floor Plan [1:50]

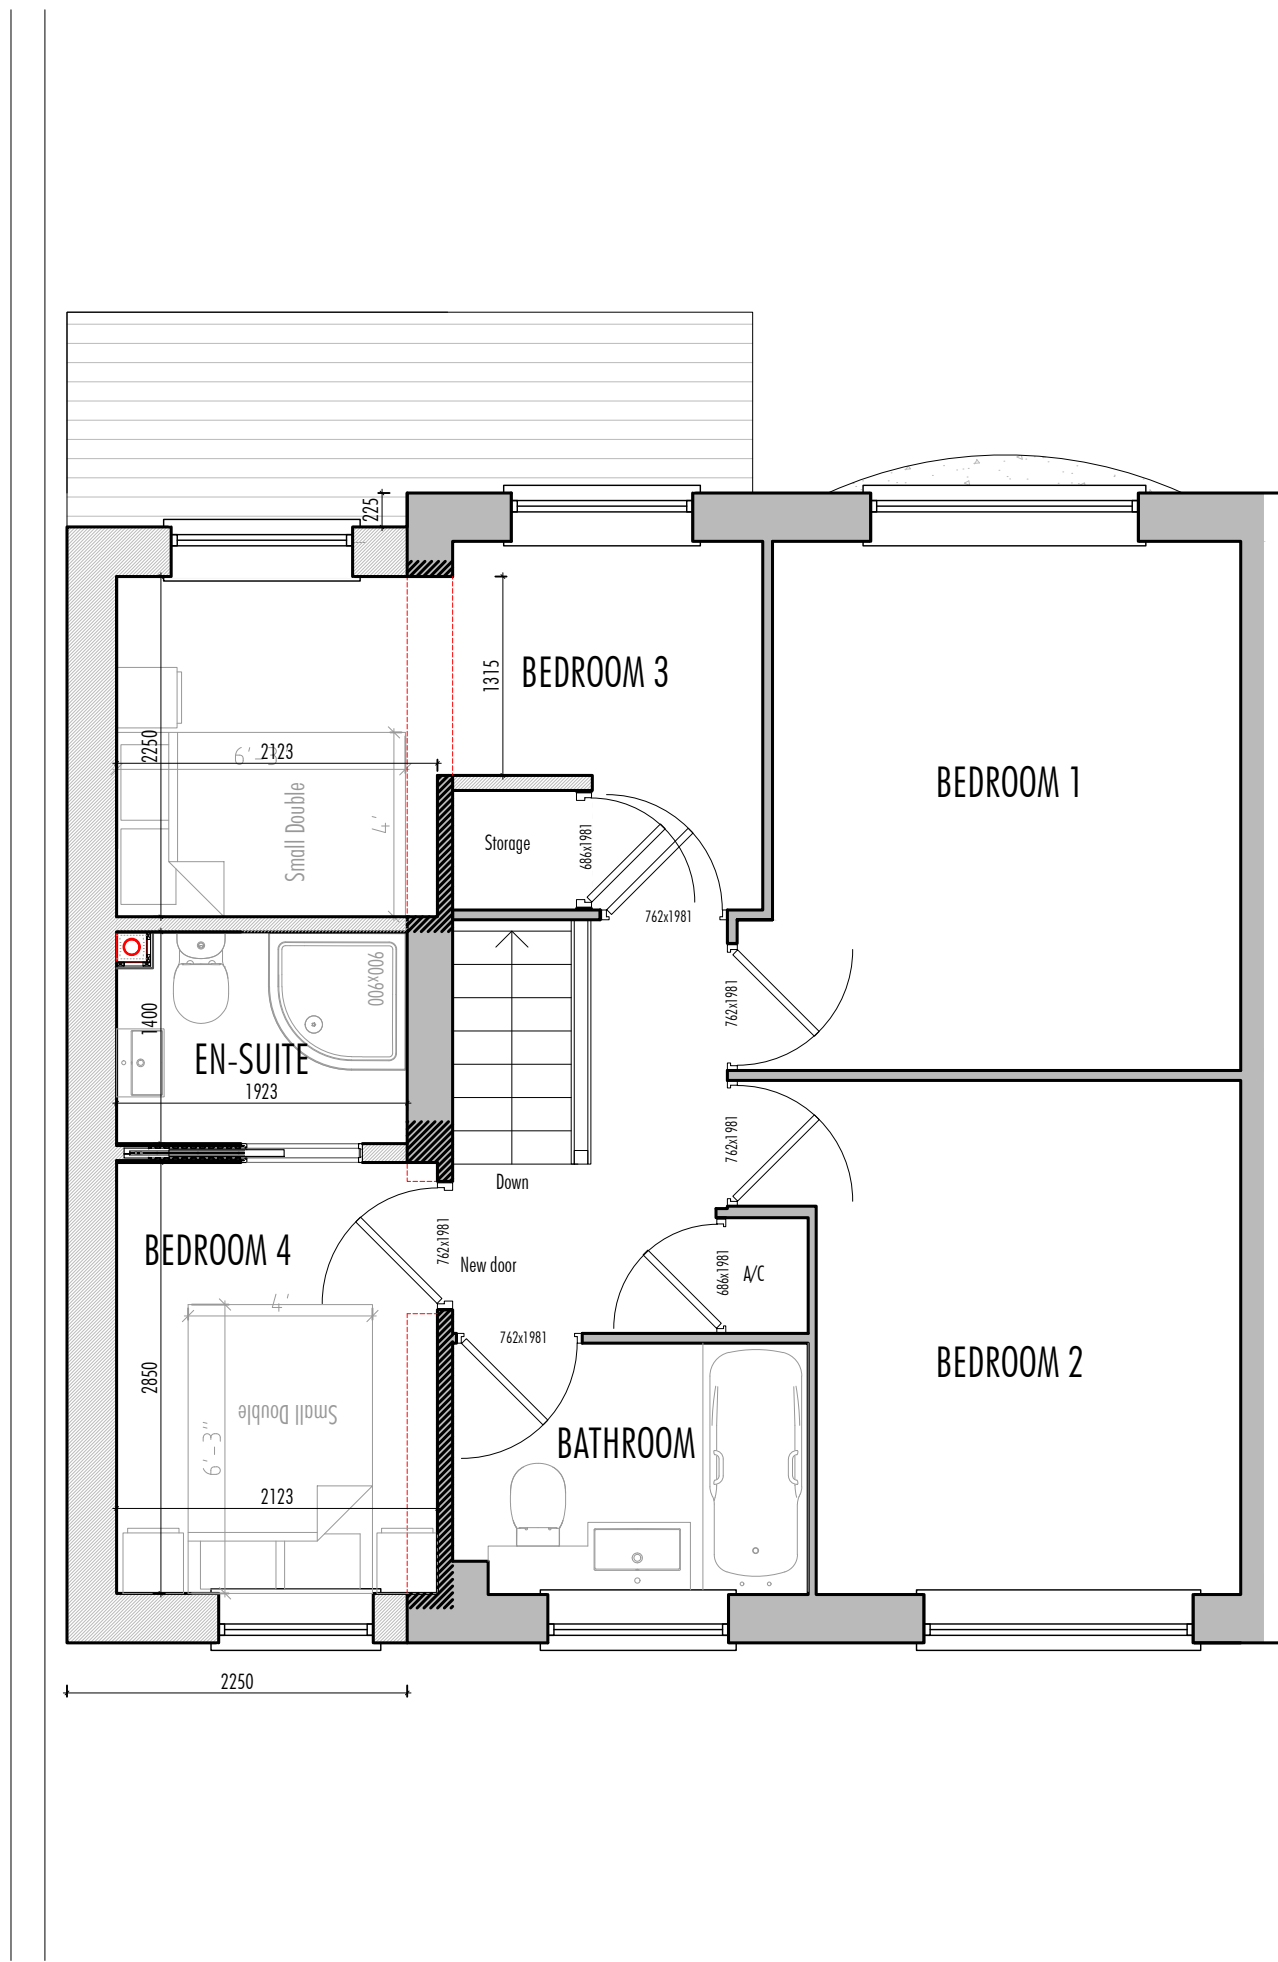

First Floor Plan [1:50]

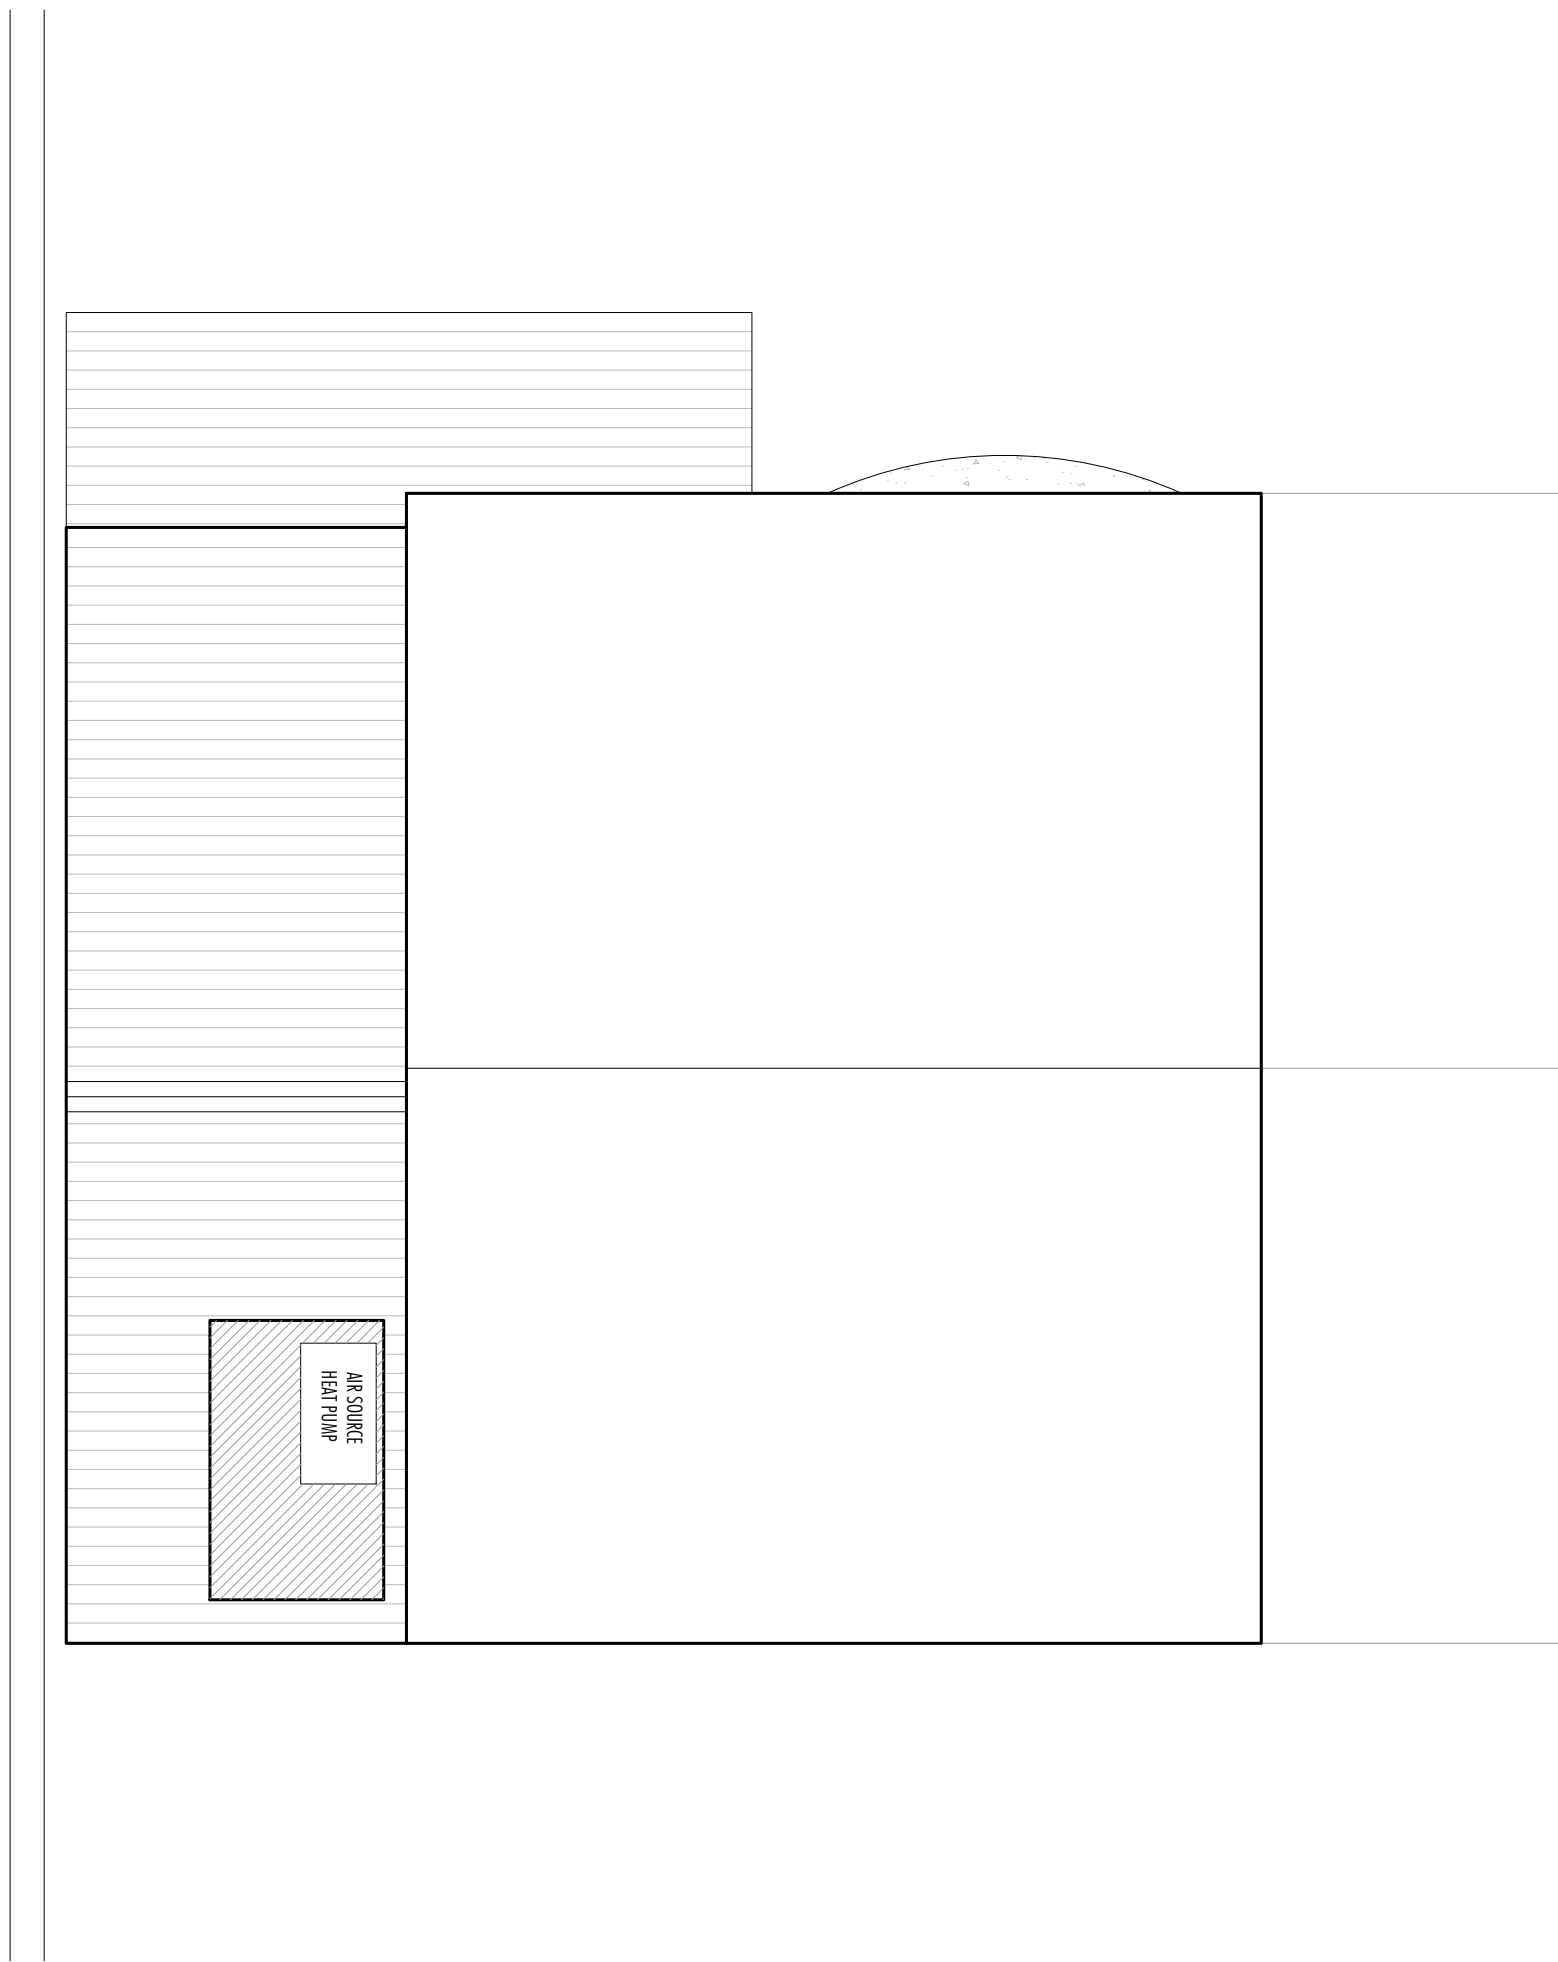

Roof Plan [1:50]

All dimensions are given for indicative purposes only.			
All measurements should be checked on site prior to commencement and manufacturing.			
If in doubt - ASK			
This drawing remains the copyright property of Turner & Co Ltd and must not be reproduced without written consent			
Rev	Date	Details	Drawn
Rev C	15.11.21	Amendments to Planners Comments	JH
Rev	Date	Details	Drawn
Client: Mr & Mrs Timmins			
Project Title: 14 Aults Close, Findern, Derbyshire, DE65 5GQ			
Drawing Title: Proposed Plans and Elevations			
PLANNING DRAWING			
TURNER & Co.			
Turner & Co Ltd - Architectural Design - 1st Flr - Charly House Duke Street - Tutbury - Burton upon Trent - DE13 9NE 01283 813368 : www.tccoltd.net : enquiries@tccoltd.net			
Scale: 1:50	Date: 15.11.21	Drawn: JH	Checked: RT
Reference: AUC180821	Drawing Nr: P002		Revision: Rev C

Paper Size: A1