


Existing stone boundary wall to remain

New brick walls to replace metal railings, approximate lengths, sizes to match existing

Existing pedestrian entrance, existing metal fence to house to be replaced with brick wall

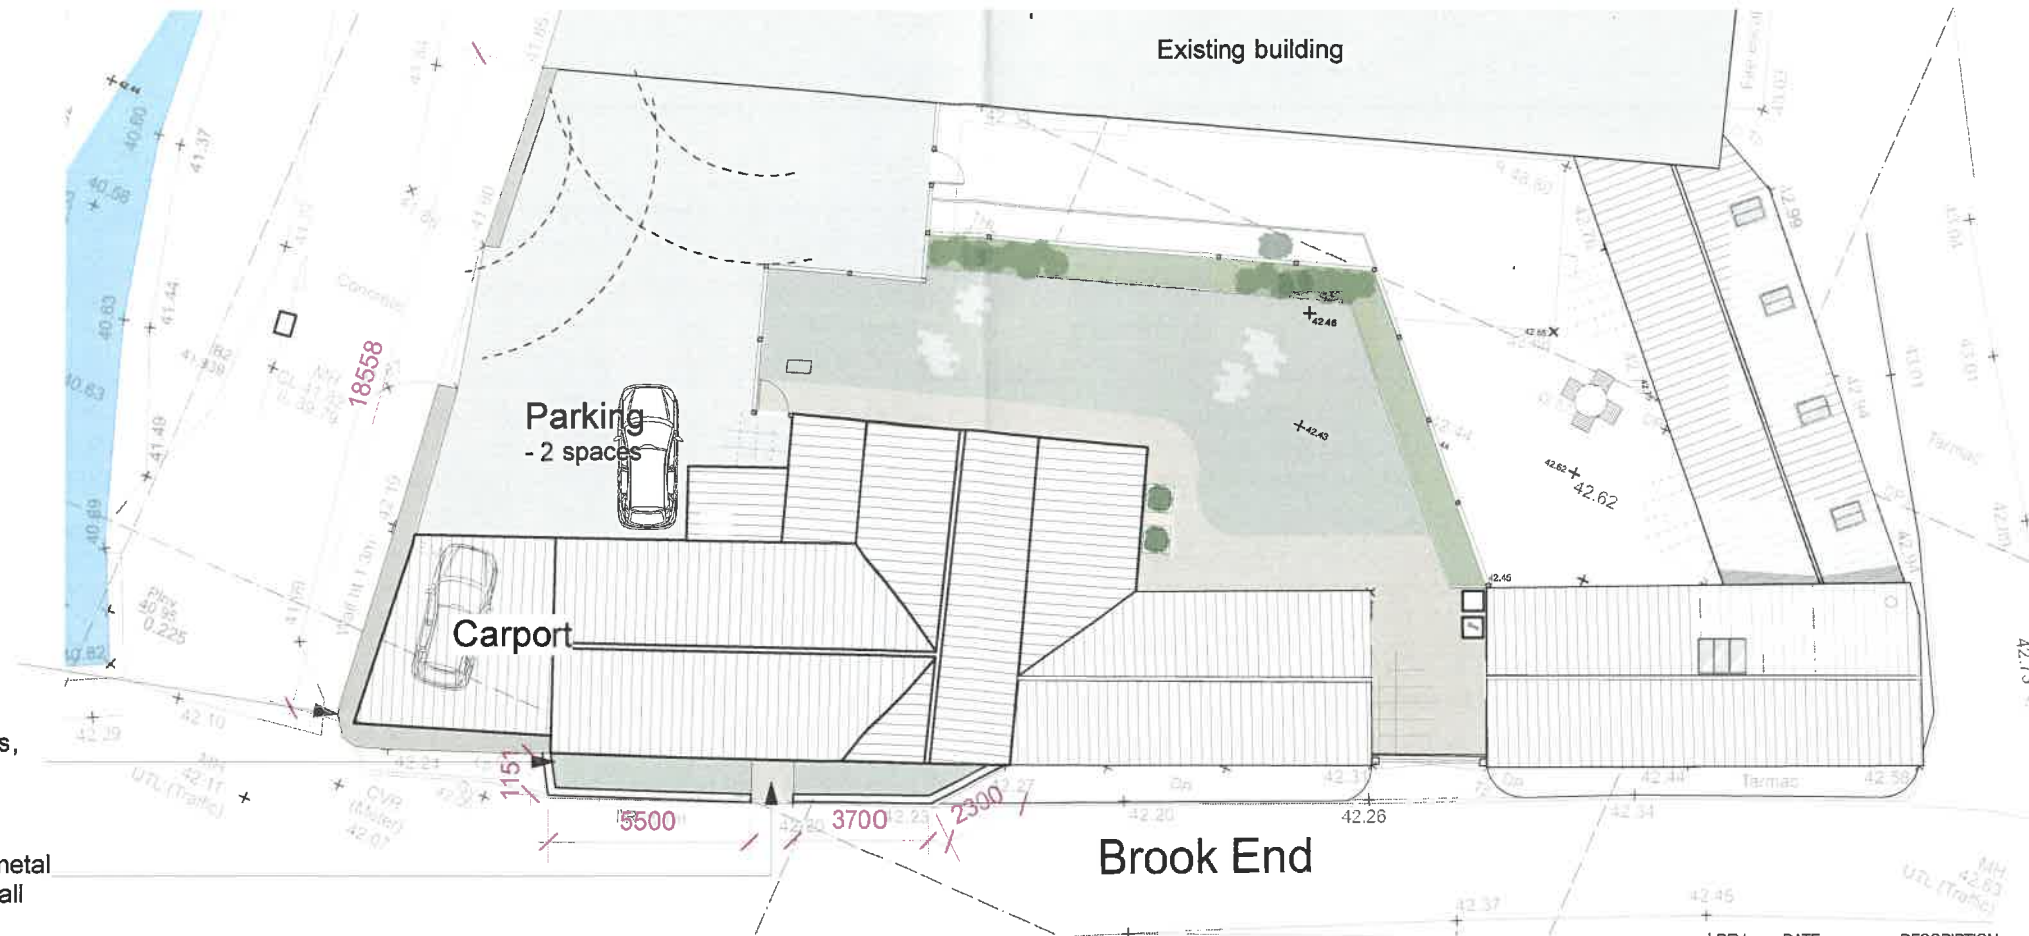

Proposed Site Plan - Scale 1:100



Allan Joyce Architects Ltd

Architects, Landscape & Interior Design
16-20 Bath Street, Nottingham NG1 1DF
T 0115 8418418 E design@aja-ltd.co.uk

CLIENT

Martin and Karen Wigglesworth

PROJECT

Barn Conversion at Brook Farm, 1
Brook End, Repton, DE65 6FW

DRAWING

Proposed Site Plan

PROJECT NUMBER

2863

SCALE @ A3

1: 200

DATE

Sept-15

BY

TA

DRAWING NUMBER

09

REVISION

STATUS

Planning

This drawing is copyright and remains the property of Allan Joyce Architects Ltd.
Generally do not scale drawings. All dimensions to be confirmed on site.

Print Size Check
0 10 mm