




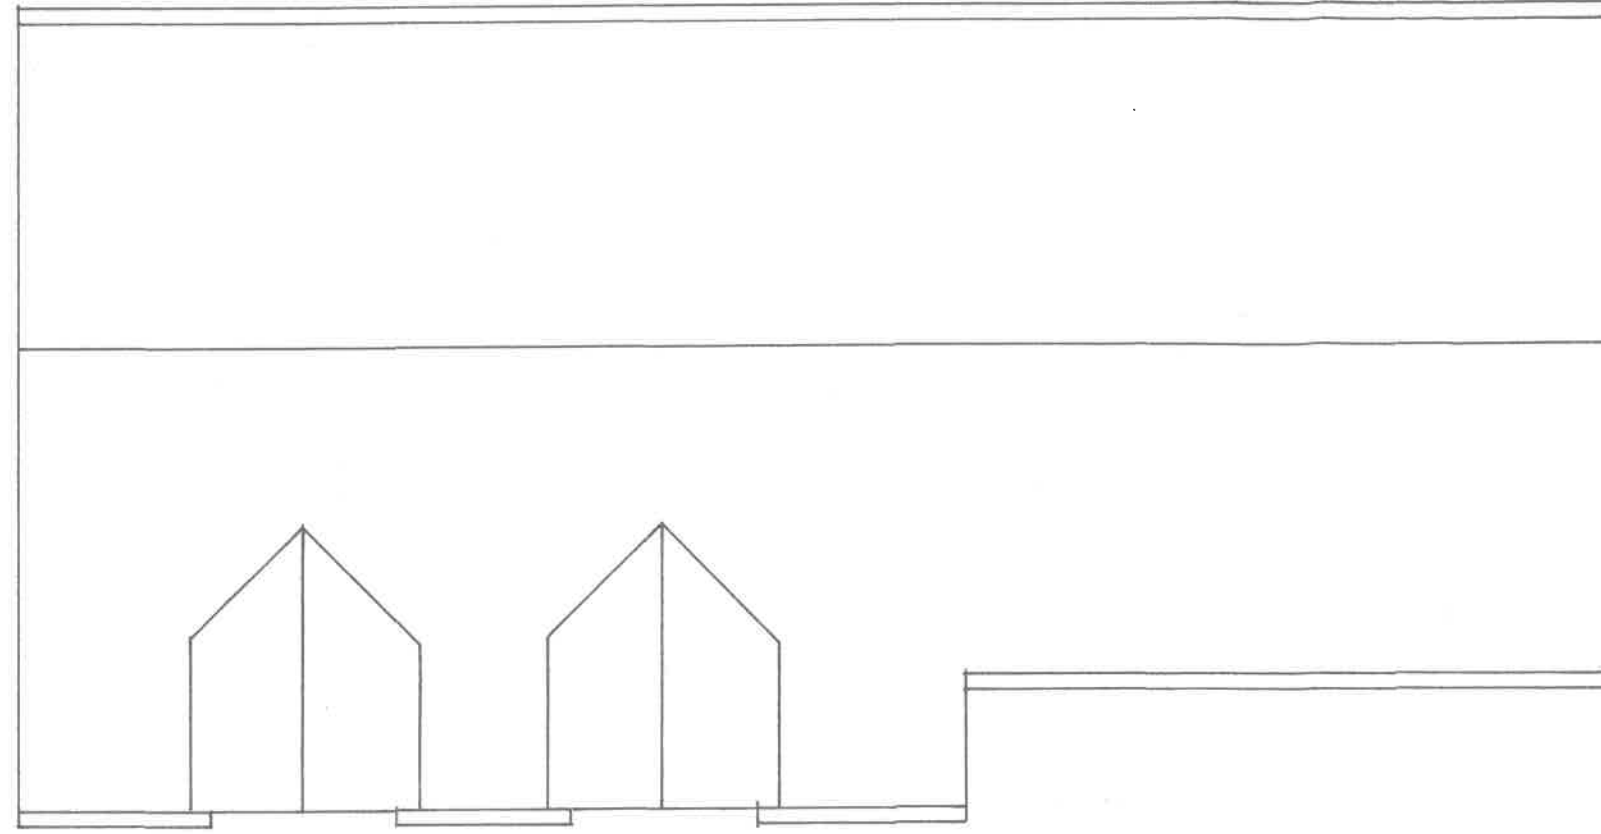

ROOF PLAN

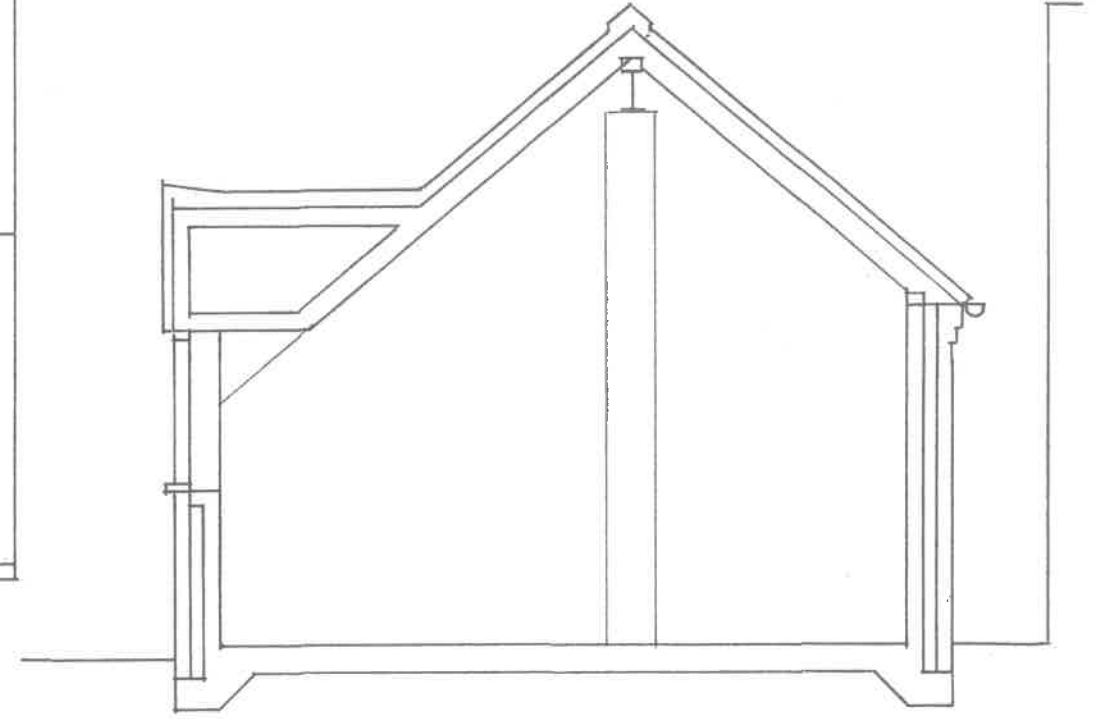

SECTION X-X

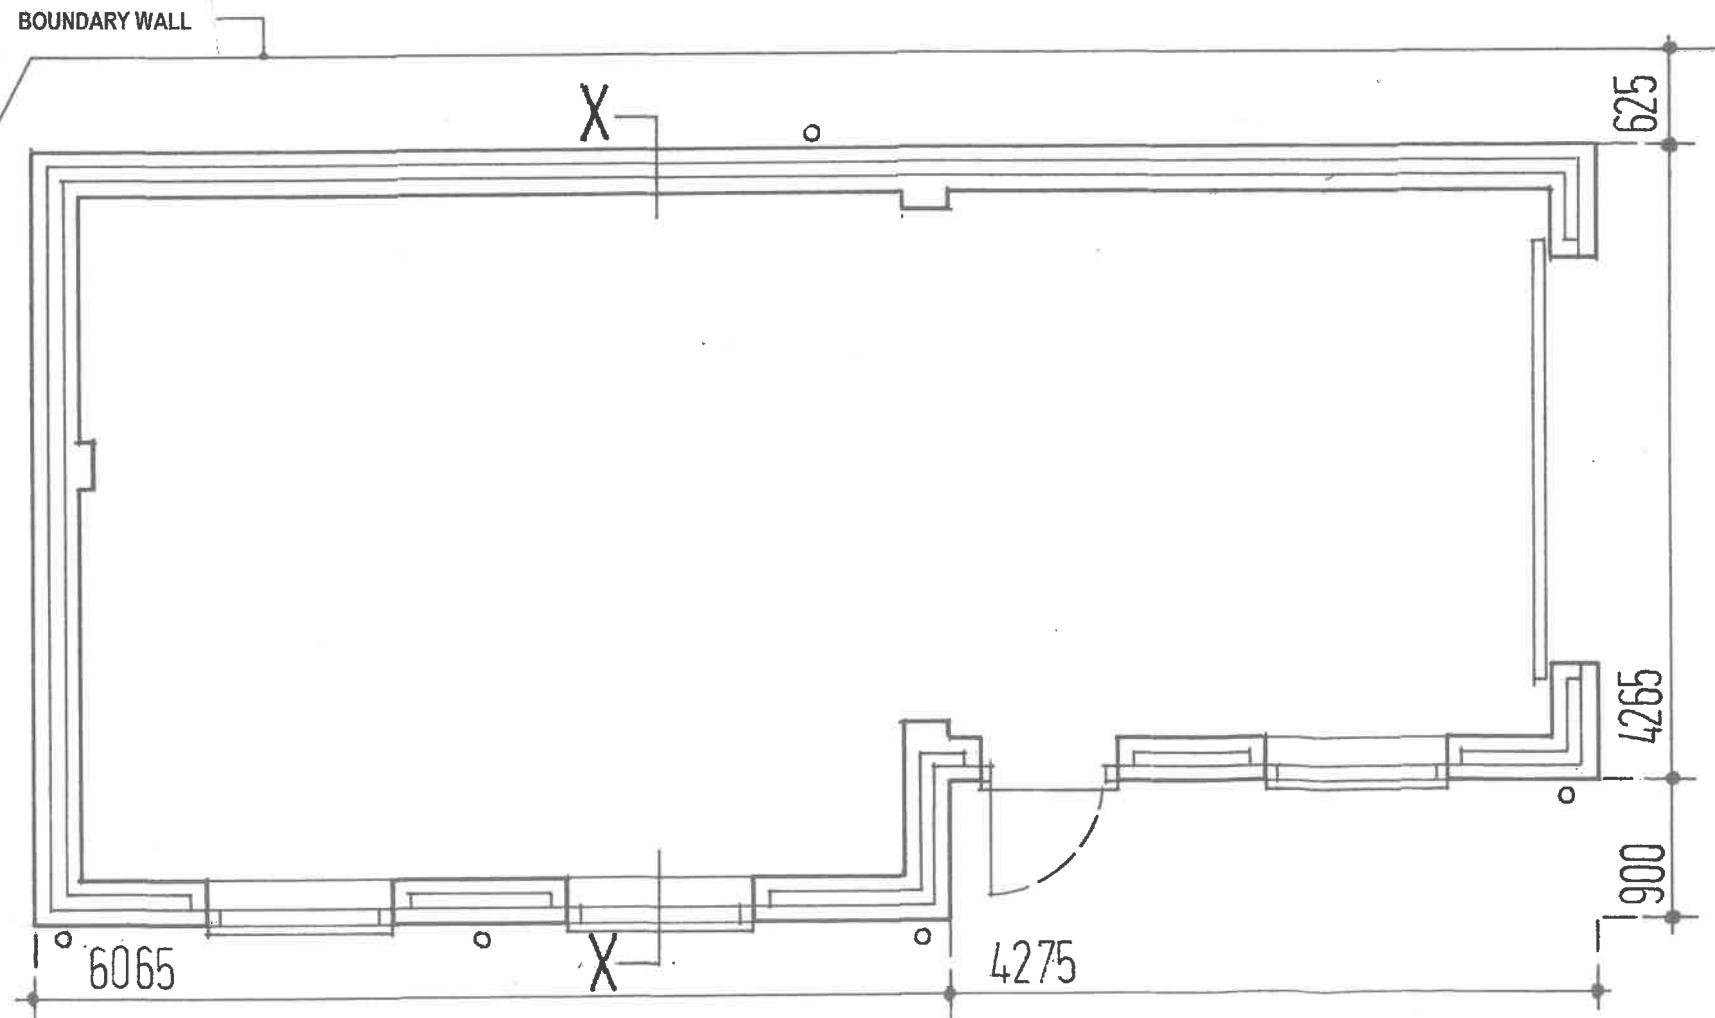

FLOOR PLAN

SCALE 1:50

0 0.5 1.0 1.5 2.0 2.5 5m