

- GENERAL NOTES:
1. This drawing is copyright © and remains the property of KEY architectural design limited.
 2. This drawing is to be read in conjunction with all relevant architectural, structural, mechanical, electrical and specialists drawings / specifications.
 3. Any discrepancies in dimensions or details between the various drawings should be reported immediately.
 4. All dimensions are in millimeters and all levels are in metres.

Rev	Note	Date
-	-	-



Proposed Front Elevation




Proposed Right Side Elevation




Proposed Rear Elevation




Proposed Left Side Elevation

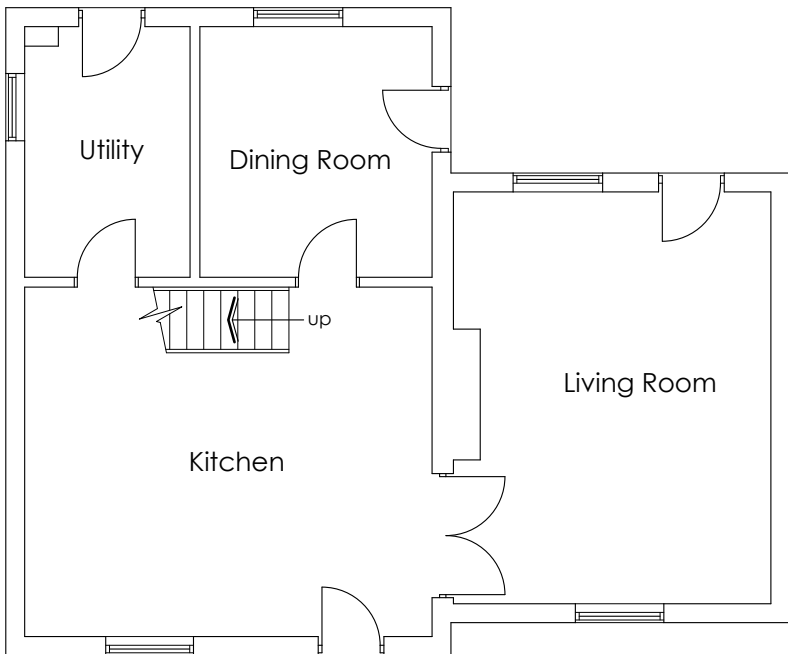

Proposed Ground Floor Plan

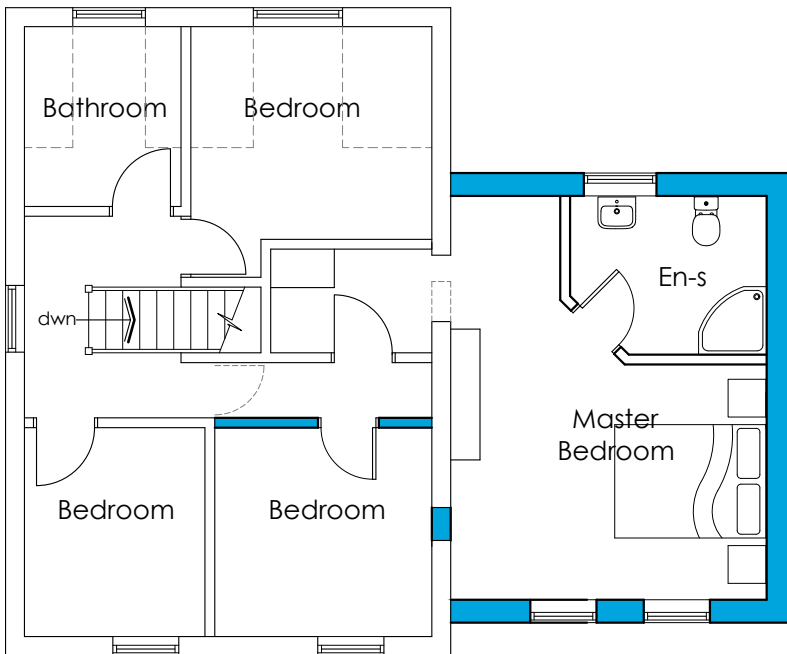

Proposed First Floor Plan

 

1:100 Scale Bar

Proposed Plans and Elevations



Communications House,
Staffordshire Technology Park,
Whittle Rise, Stafford,
Staffordshire, ST18 0ES
tel: 01785 308 504
email: info@kadtd.co.uk
www.keyarchitecturaldesign.co.uk

architecture : design : planning : project management

client
Mr & Mrs Murphy

project
Proposed First Floor Extension

at 46a Main Street, Walton on Trent. DE12 8LZ

drawing title
Proposed Plans and Elevations

scale 1:100 @A1	drawn by. DKT	project no. 21-138	rev -
date 09.11.2021	checked by. DKT	dwg no. P03	