

- GENERAL NOTES:
1. This drawing is copyright © and remains the property of KEY architectural design limited.
 2. This drawing is to be read in conjunction with all relevant architectural, structural, mechanical, electrical and specialists drawings / specifications.
 3. Any discrepancies in dimensions or details between the various drawings should be reported immediately.
 4. All dimensions are in millimeters and all levels are in metres.

Rev	Note	Date
-	-	-



Existing Front Elevation




Existing Right Side Elevation




Existing Rear Elevation



Existing Left Side Elevation

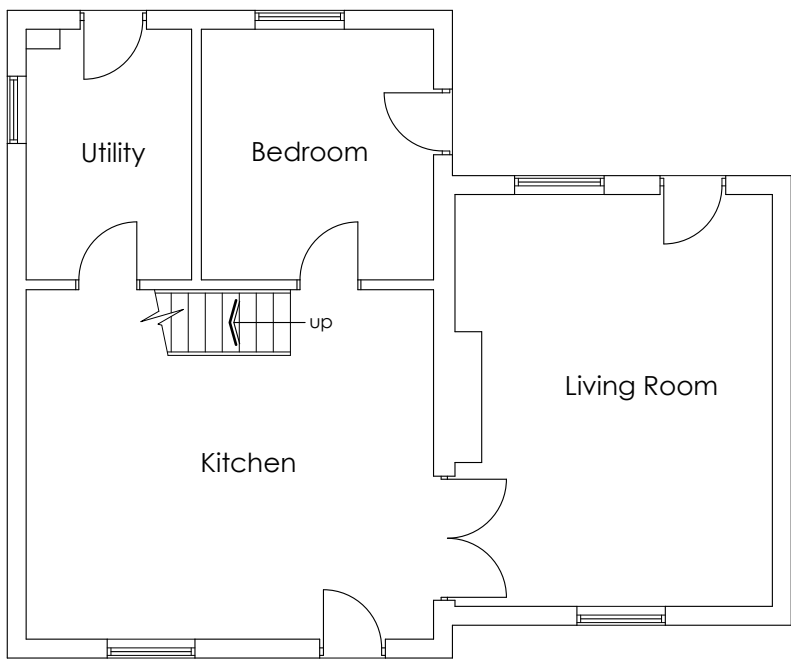

Existing Ground Floor Plan

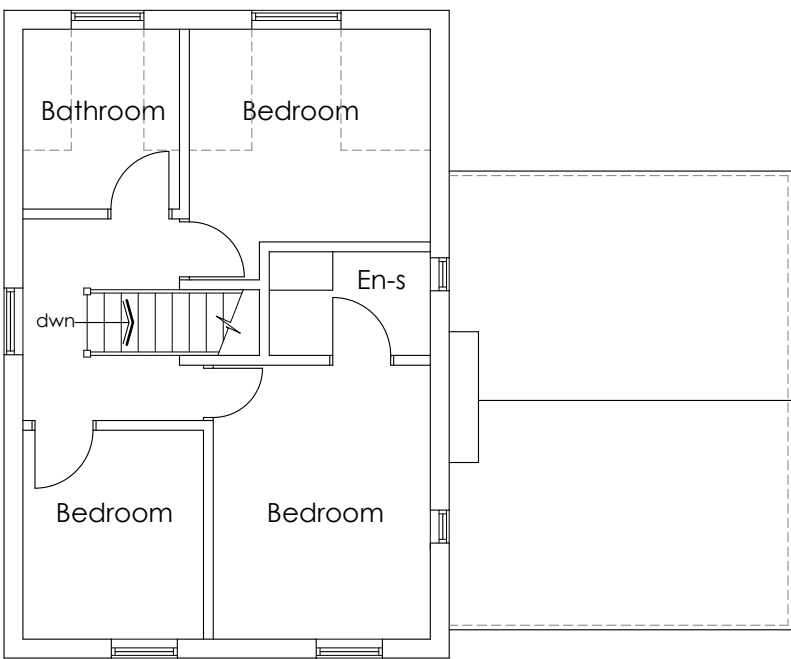

Existing First Floor Plan



Communications House,
Staffordshire Technology Park,
Whittle Rise, Stafford,
Staffordshire, ST18 0ES
tel: 01785 308 504
email: info@koadtd.co.uk
www.keyarchitecturaldesign.co.uk

architecture : design : planning : project management


client
Mr & Mrs Murphy

project
Proposed First Floor Extension

at 46a Main Street, Walton on Trent. DE12 8LZ
drawing title

Existing Plans and Elevations

scale 1:100 @A2	drawn by. DKT	project no. 21-138	rev -
date 09.11.2021	checked by. DKT	dwg no. P02	

 

1:100 Scale Bar

Existing Plans and Elevations