







FRONT ELEVATION

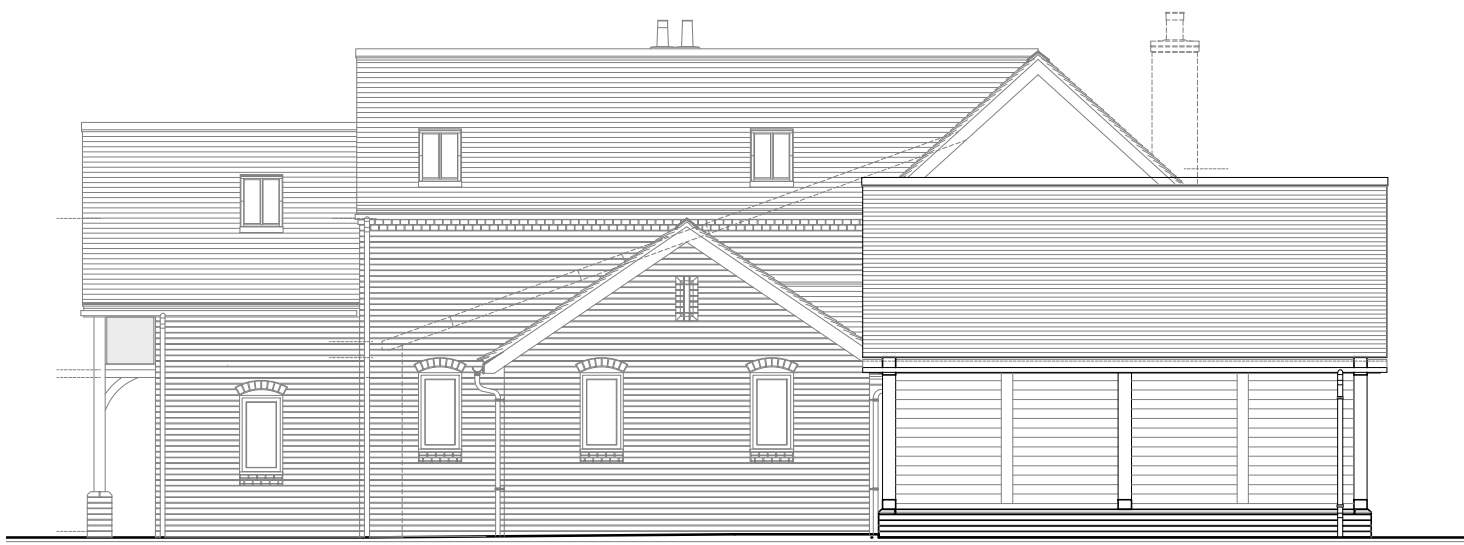

SIDE ELEVATION



REAR ELEVATION

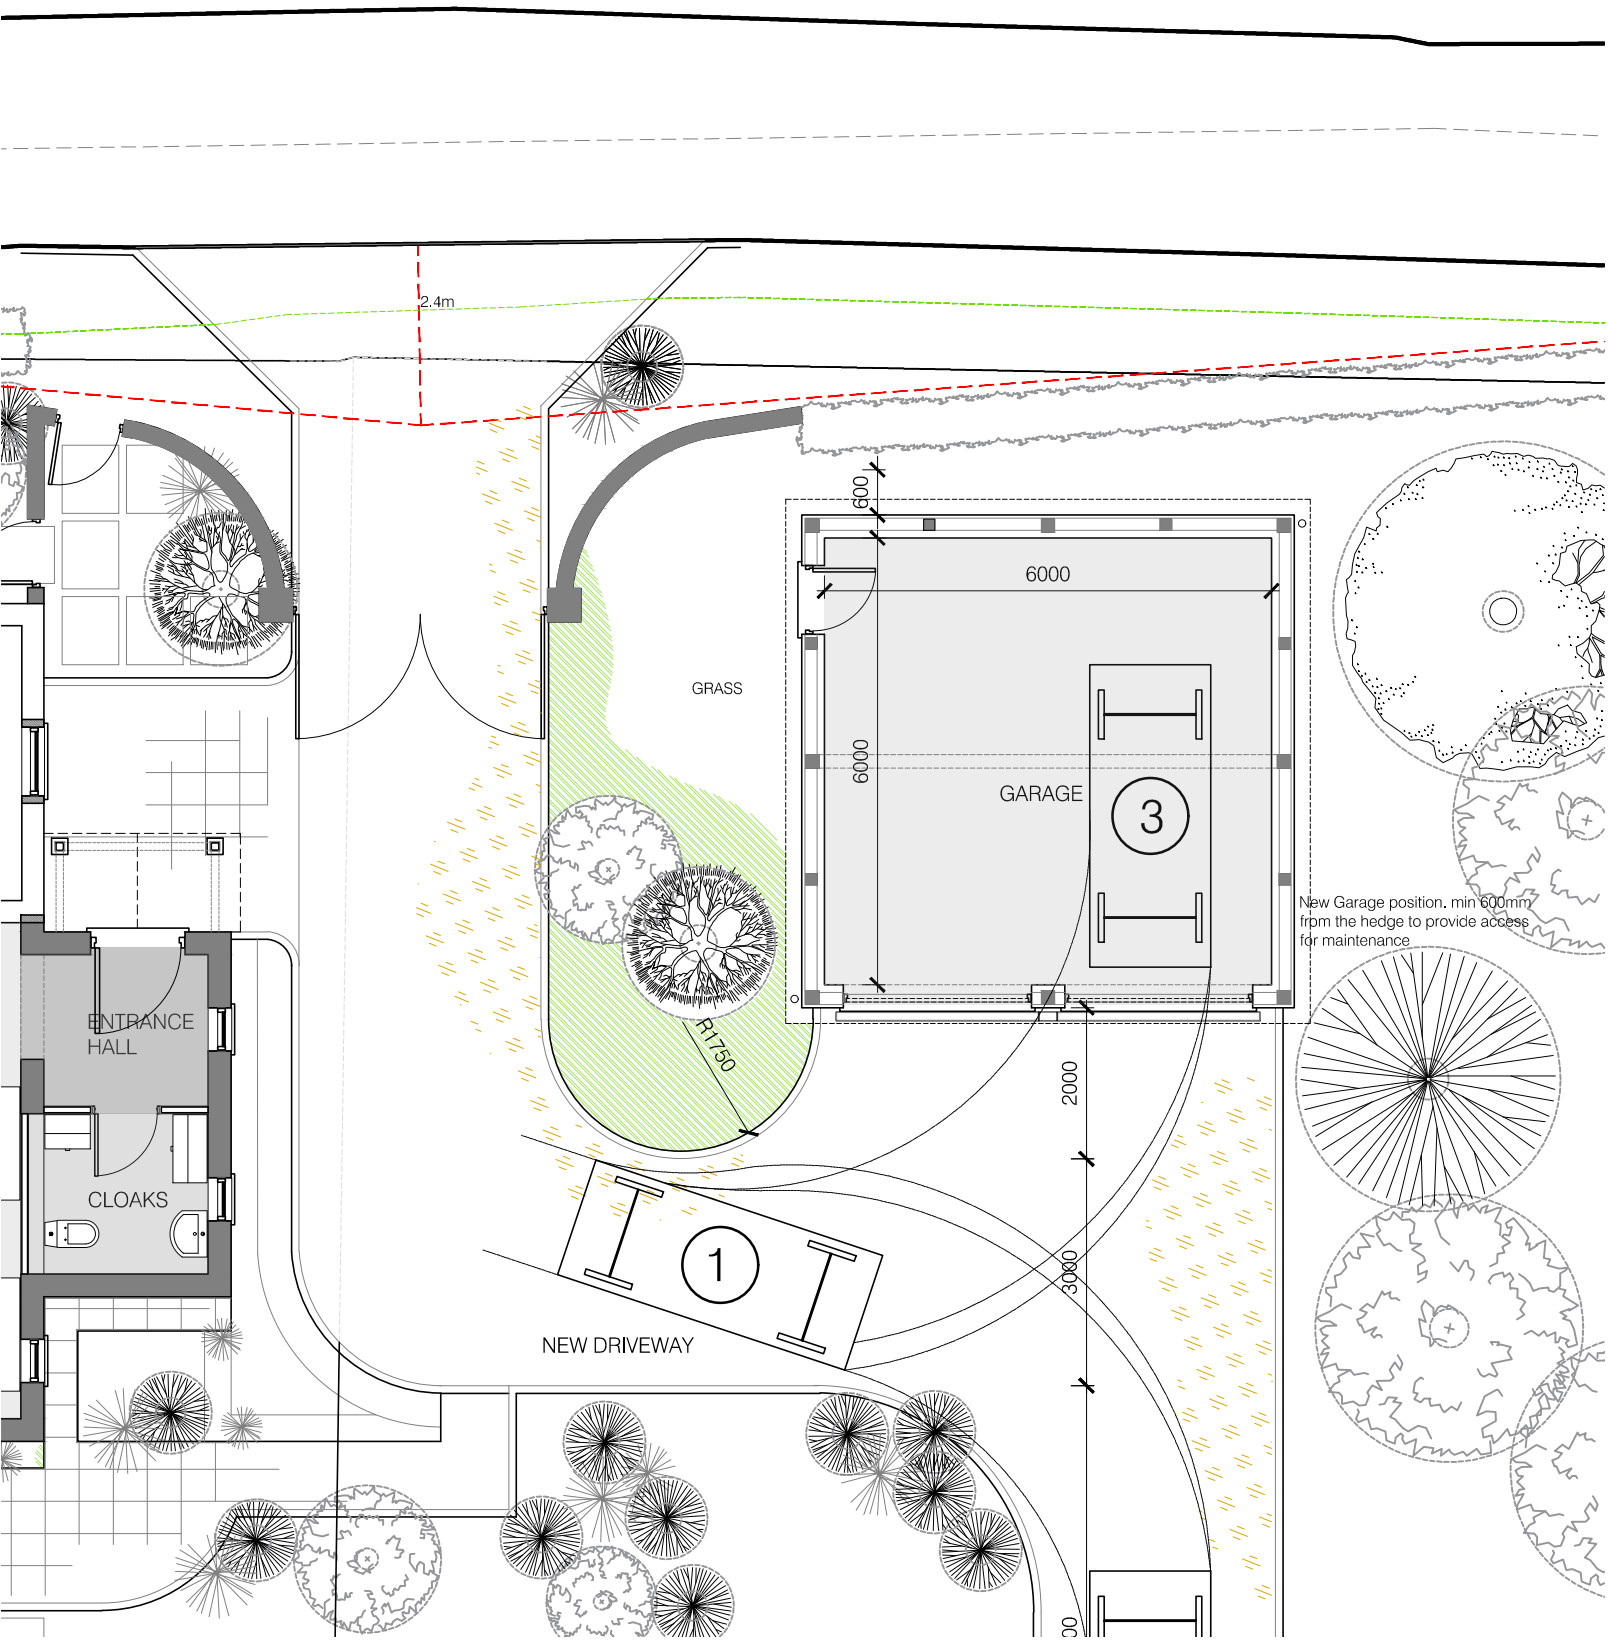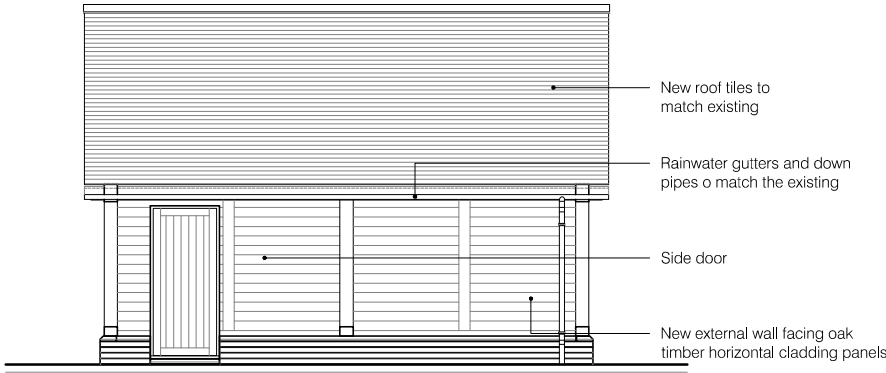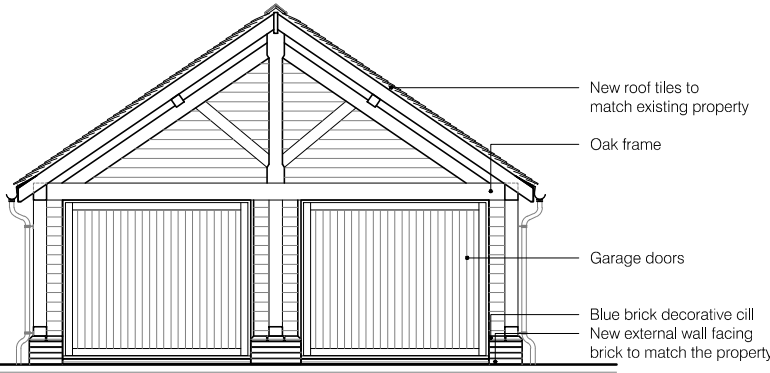

(1:100)		0m	1	2	3
(1:200)		0m	2	4	6
P5	General revision	12-11-21	GK	MM	
P4	General revision	01-07-21	GK	MM	
P3	General revision	10-08-20	GK	PMcL	
P2	General revision	31-01-20	GK	PMcL	
P1	First Issue	27-08-19	GK	PMcL	
Rev.	Description	Date	By	Chkd	

MATTHEW MONTAGUE
ARCHITECTS
The Cheese Factory, Longford Lane, Longford, Ashbourne,
Derbyshire, DE6 3DT
Tel: 01335 330510, info@matthewmontague.co.uk,
www.matthewmontague.co.uk

Yew Tree Farm

Sutton on The Hill

Drawings as Proposed, Garage Details

PROJECT REF	SCALE	PAPER		DRAWN BY
1915	1:100	A1	GK	

PROJECT	DRAWING	ZONE	LEGAL	TYPE	ROLE	NUMBER
YTF	MMA	Z1	ZZ	DR	A	02007

STATUS	ISSUED FOR
D5	ISSUED FOR PLANNING
REASON	REASON
P5	PRELIMINARY

This document is copyright of Matthew Montague Architects. If in doubt ASK. Drawing measurements shall not be obtained by scaling. Vexatiously all dimensions prior to construction. Inconjunction with any discrepancies on this document to the Architect. This document shall be read in conjunction with associated models, specifications and related consultant's documents.