



FLOOR PLAN

EXISTING

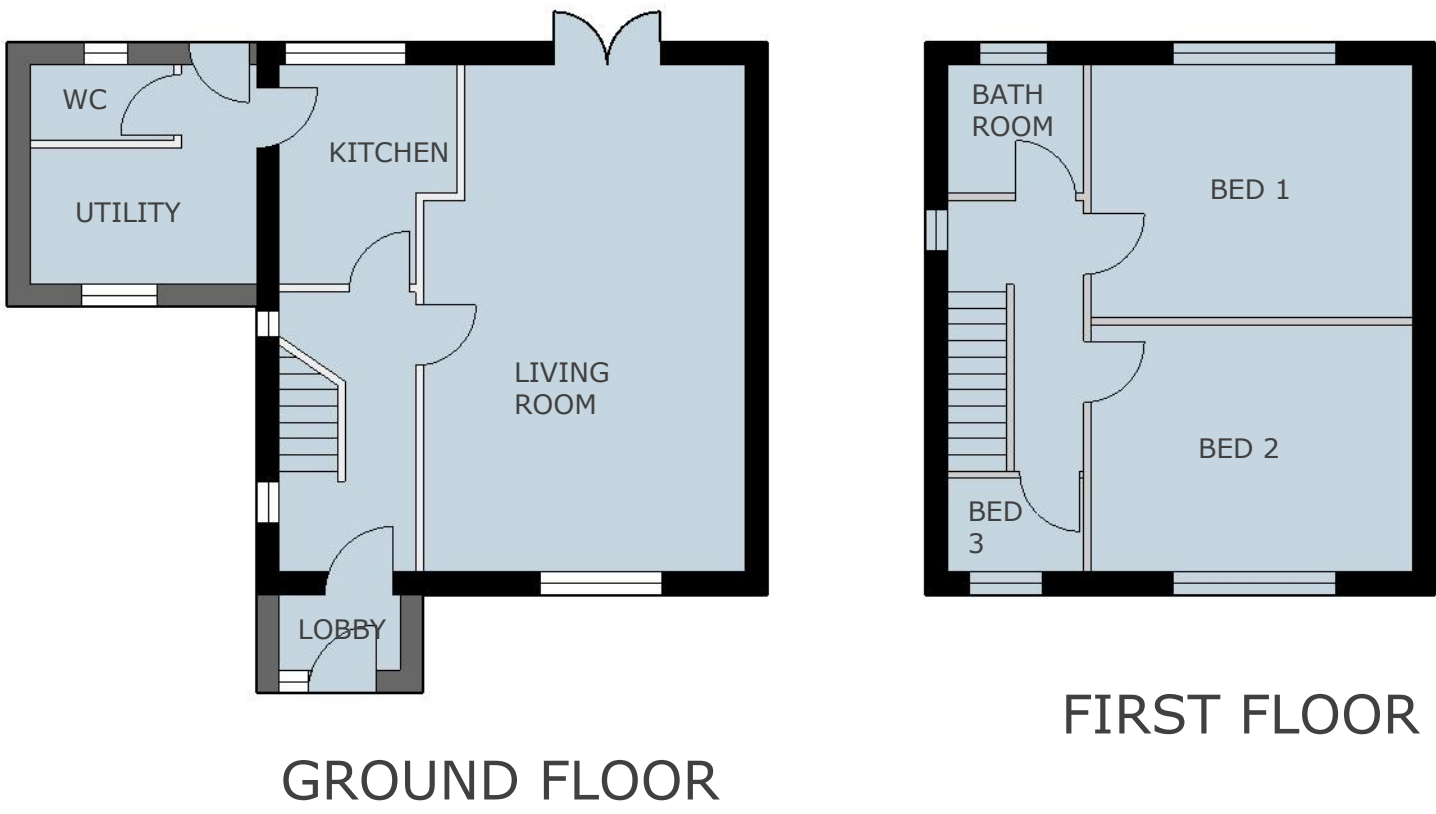

PROPOSED

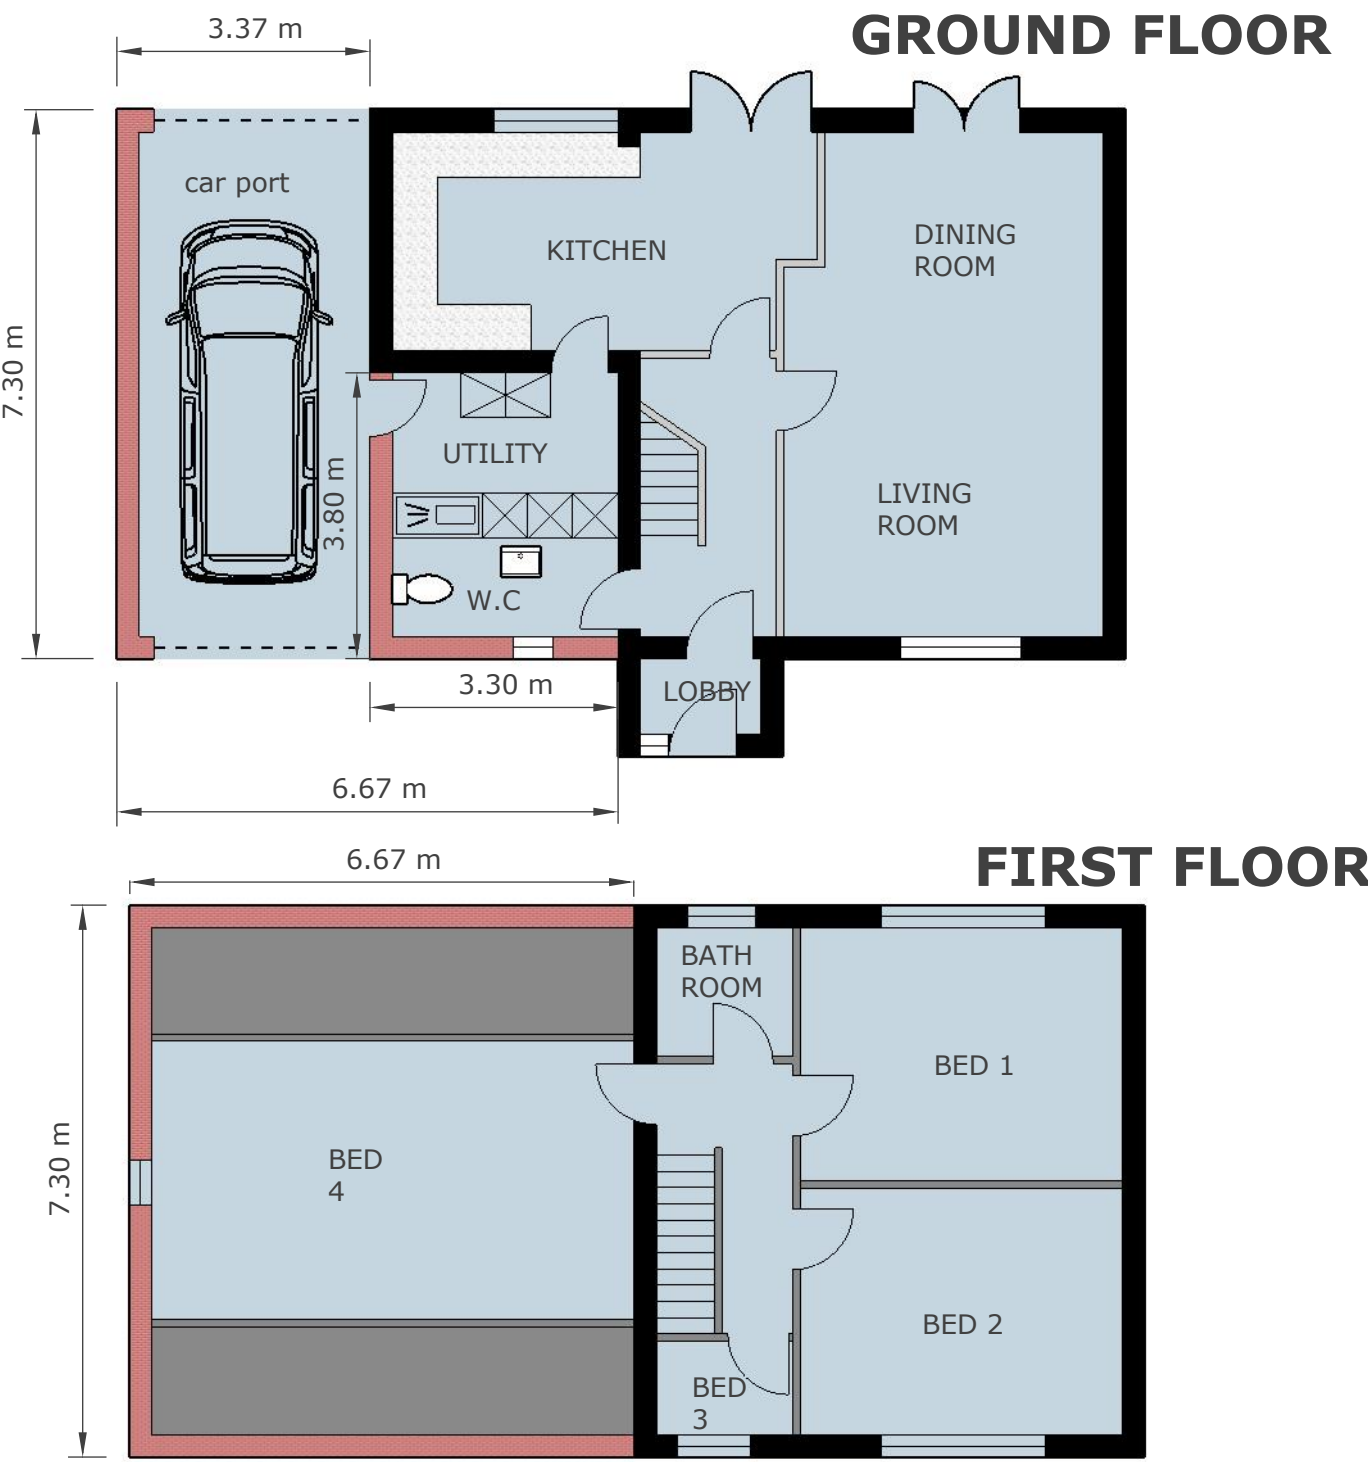

ELEVATIONS


EXISTING




FRONT



REAR

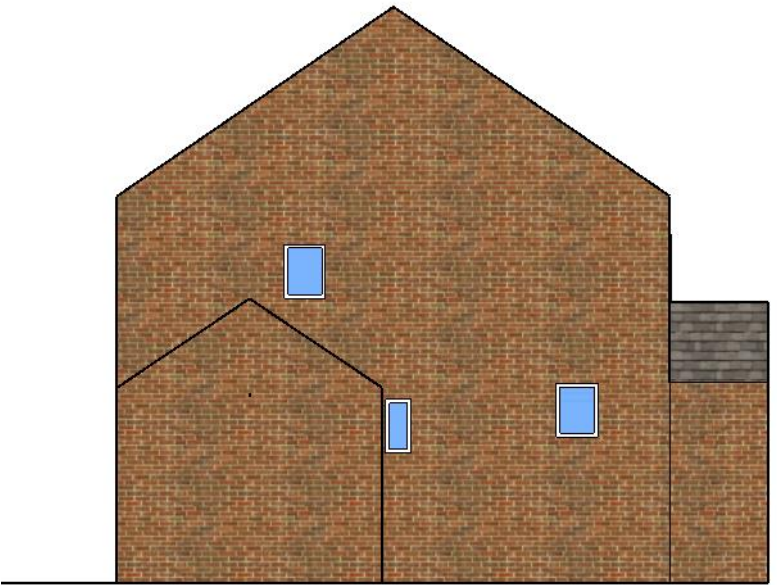


EAST

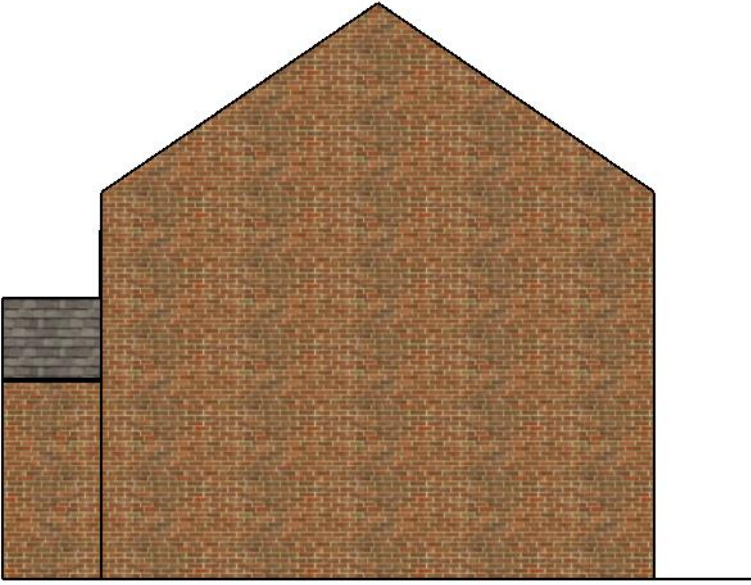


WEST


PROPOSED

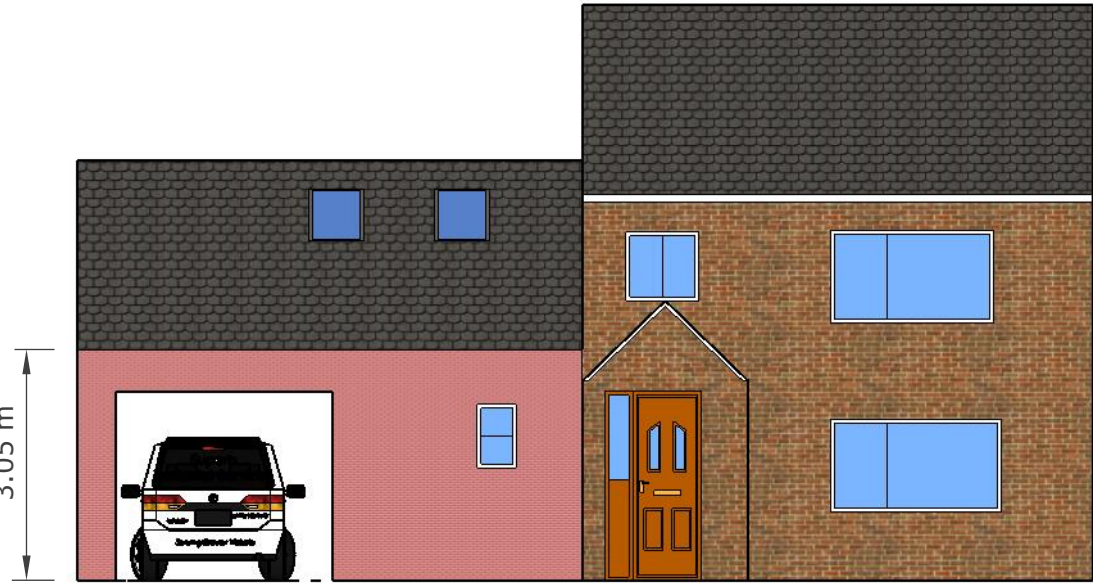


FRONT

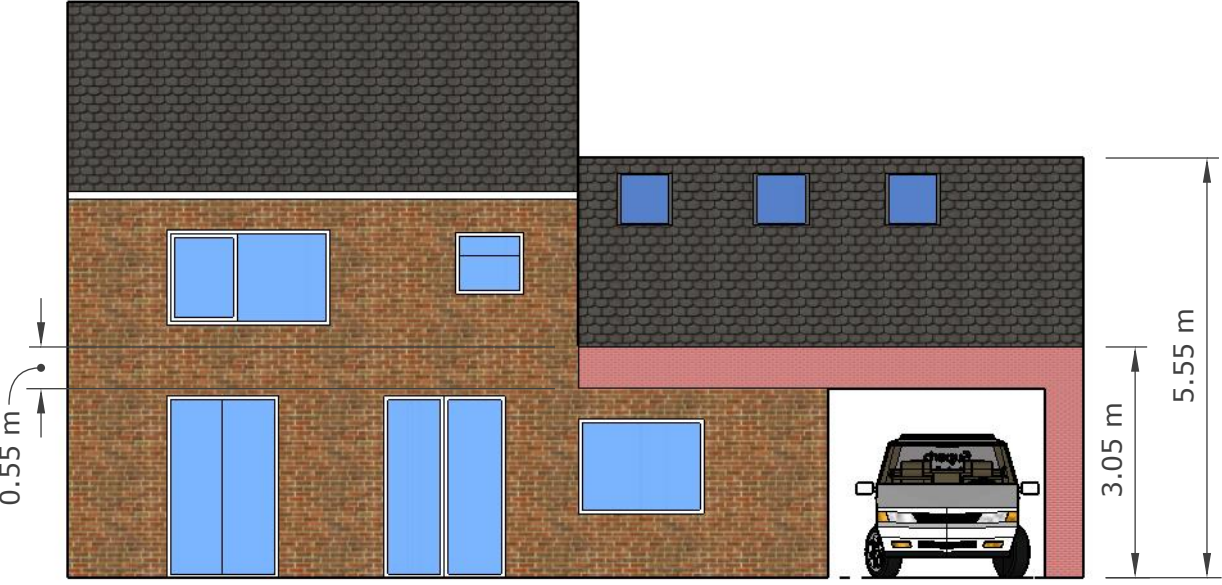

REAR

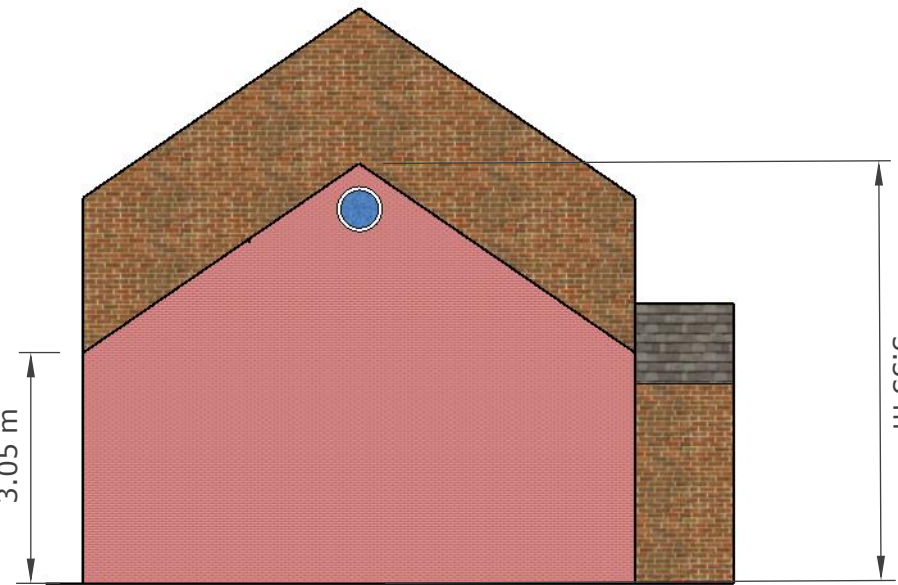

EAST

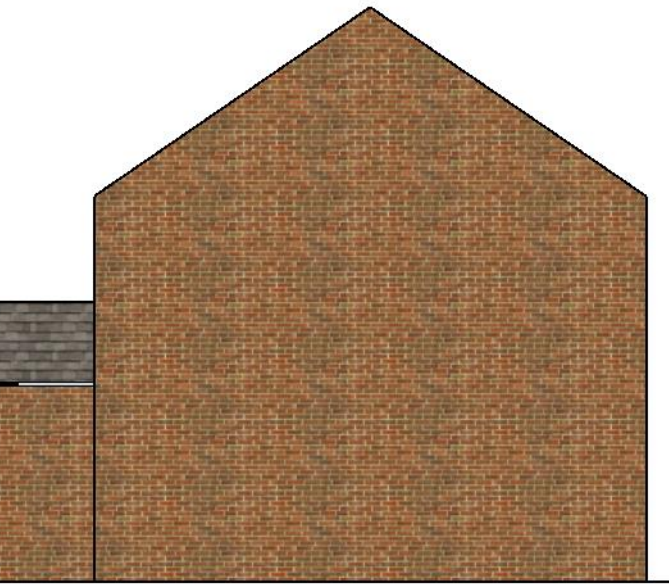


WEST

BLOCK PLAN SCALE 1:200



ROOF PLAN

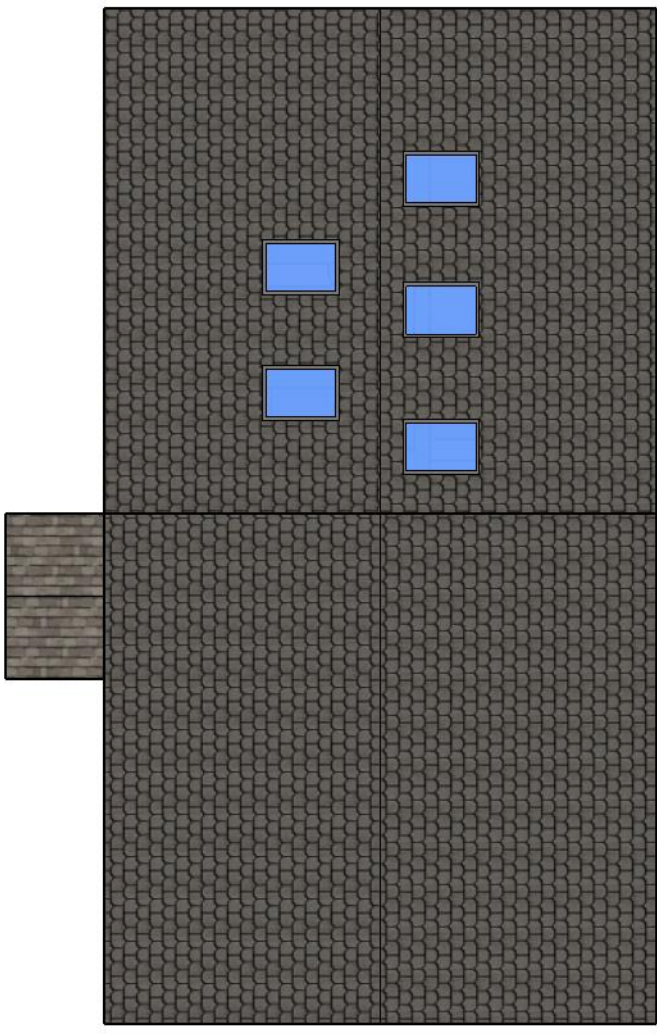

drawn by: Ashar Shuja
Edward Jones Architecture Services
72 Dallow street
burton on trent
Staffordshire
de14 2pq
01283 529148

site address: 41 Brookdale Rd, Hartshorne, Swadlincote DE11 7HH

PART SIDE PART FRONT EXTENSION

SCALE: 1:100 on A1
UNLESS STATED

EDWARD JONES
Architecture Services