


North West Elevation [1:100]


North East Elevation [1:100]

South East Elevation [1:100]


South West Elevation [1:100]

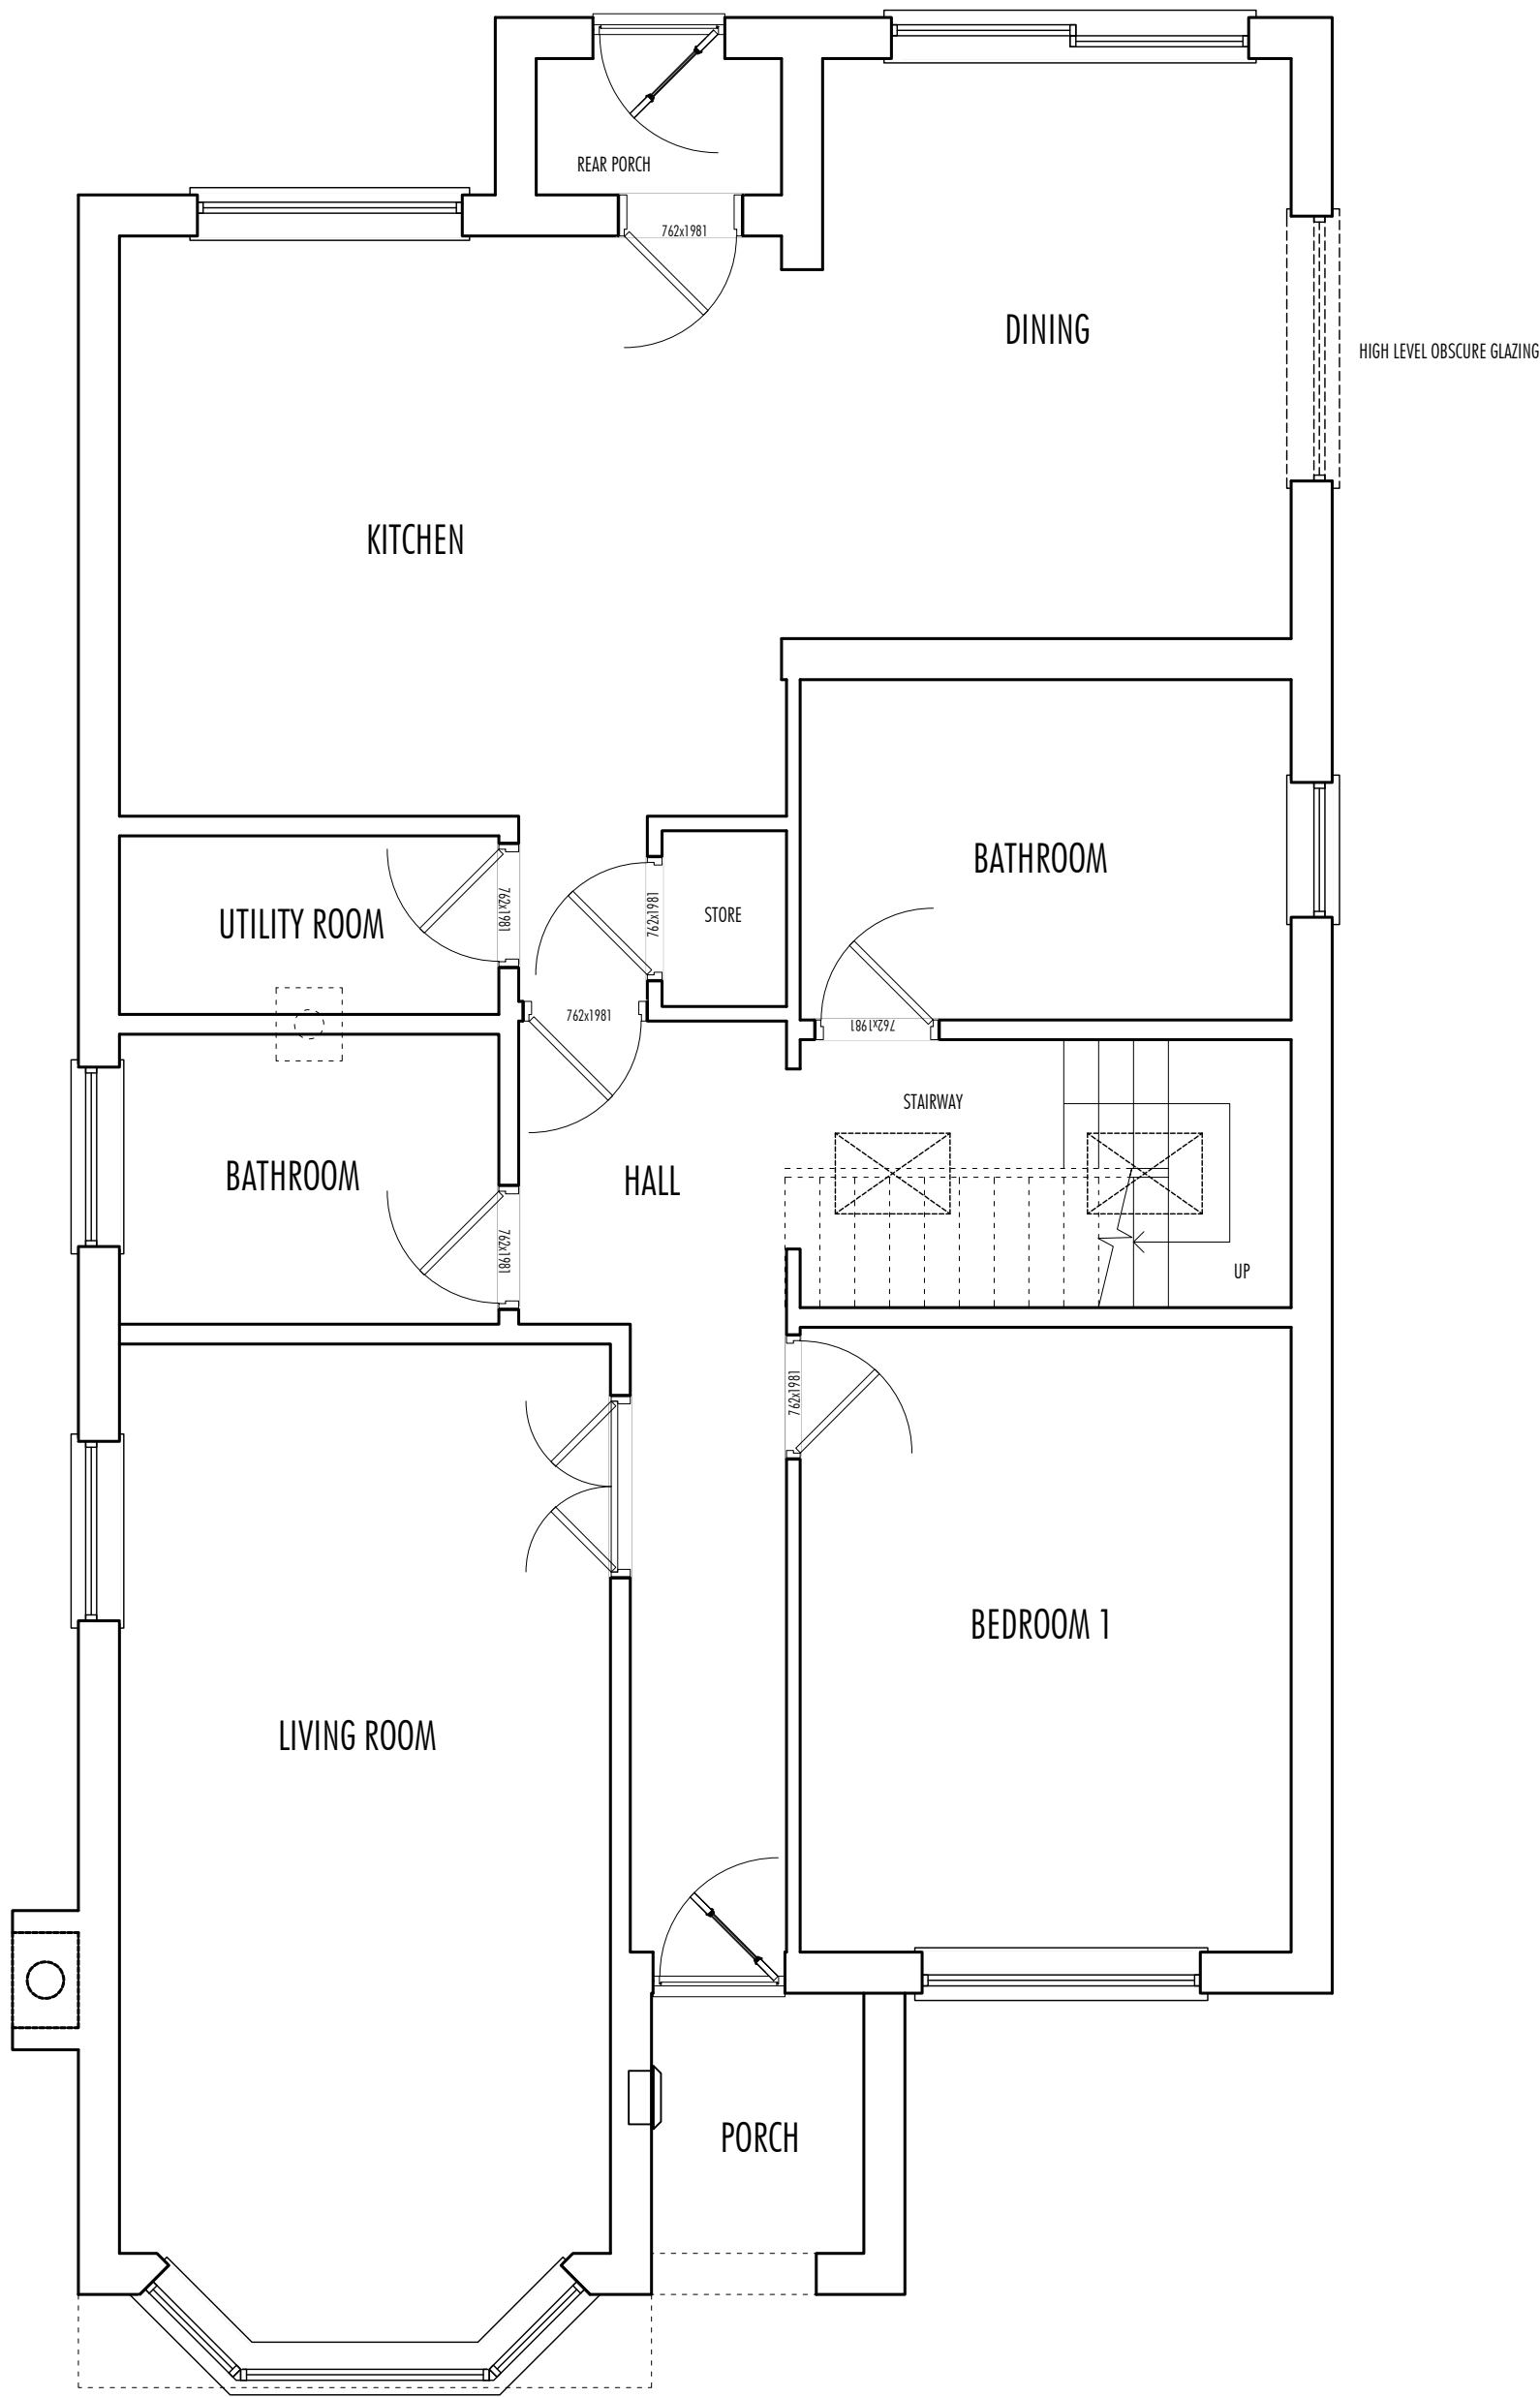

Ground Floor Plan [1:50]

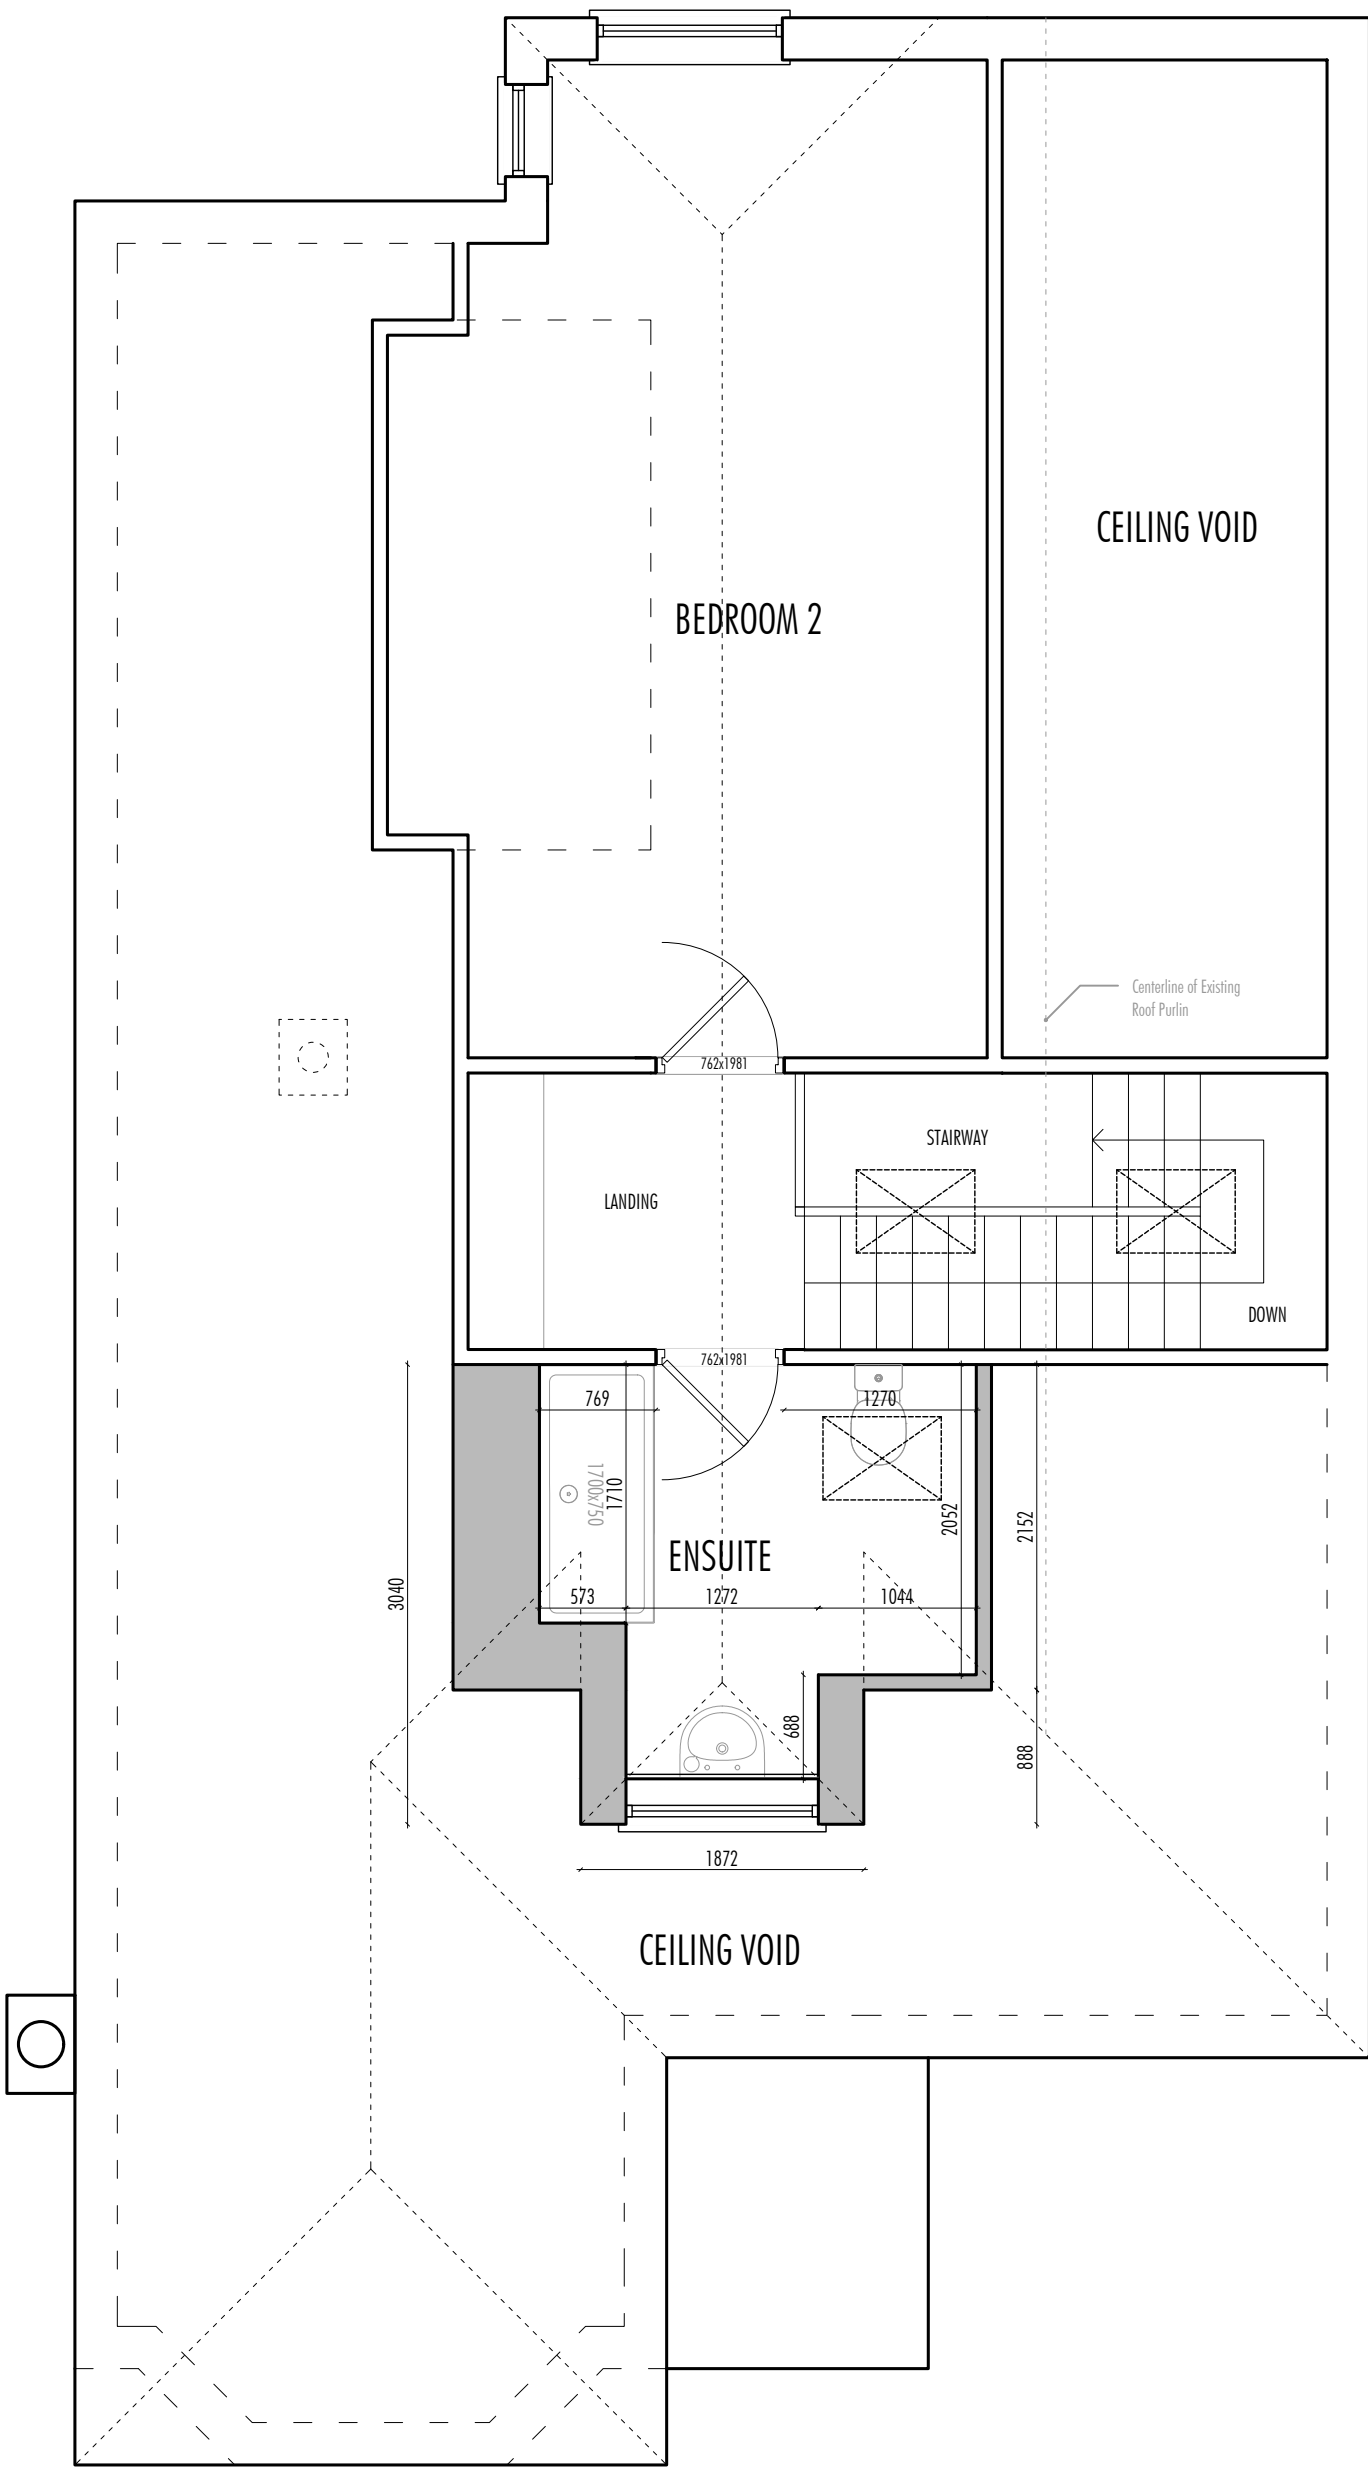

First Floor Plan [1:50]

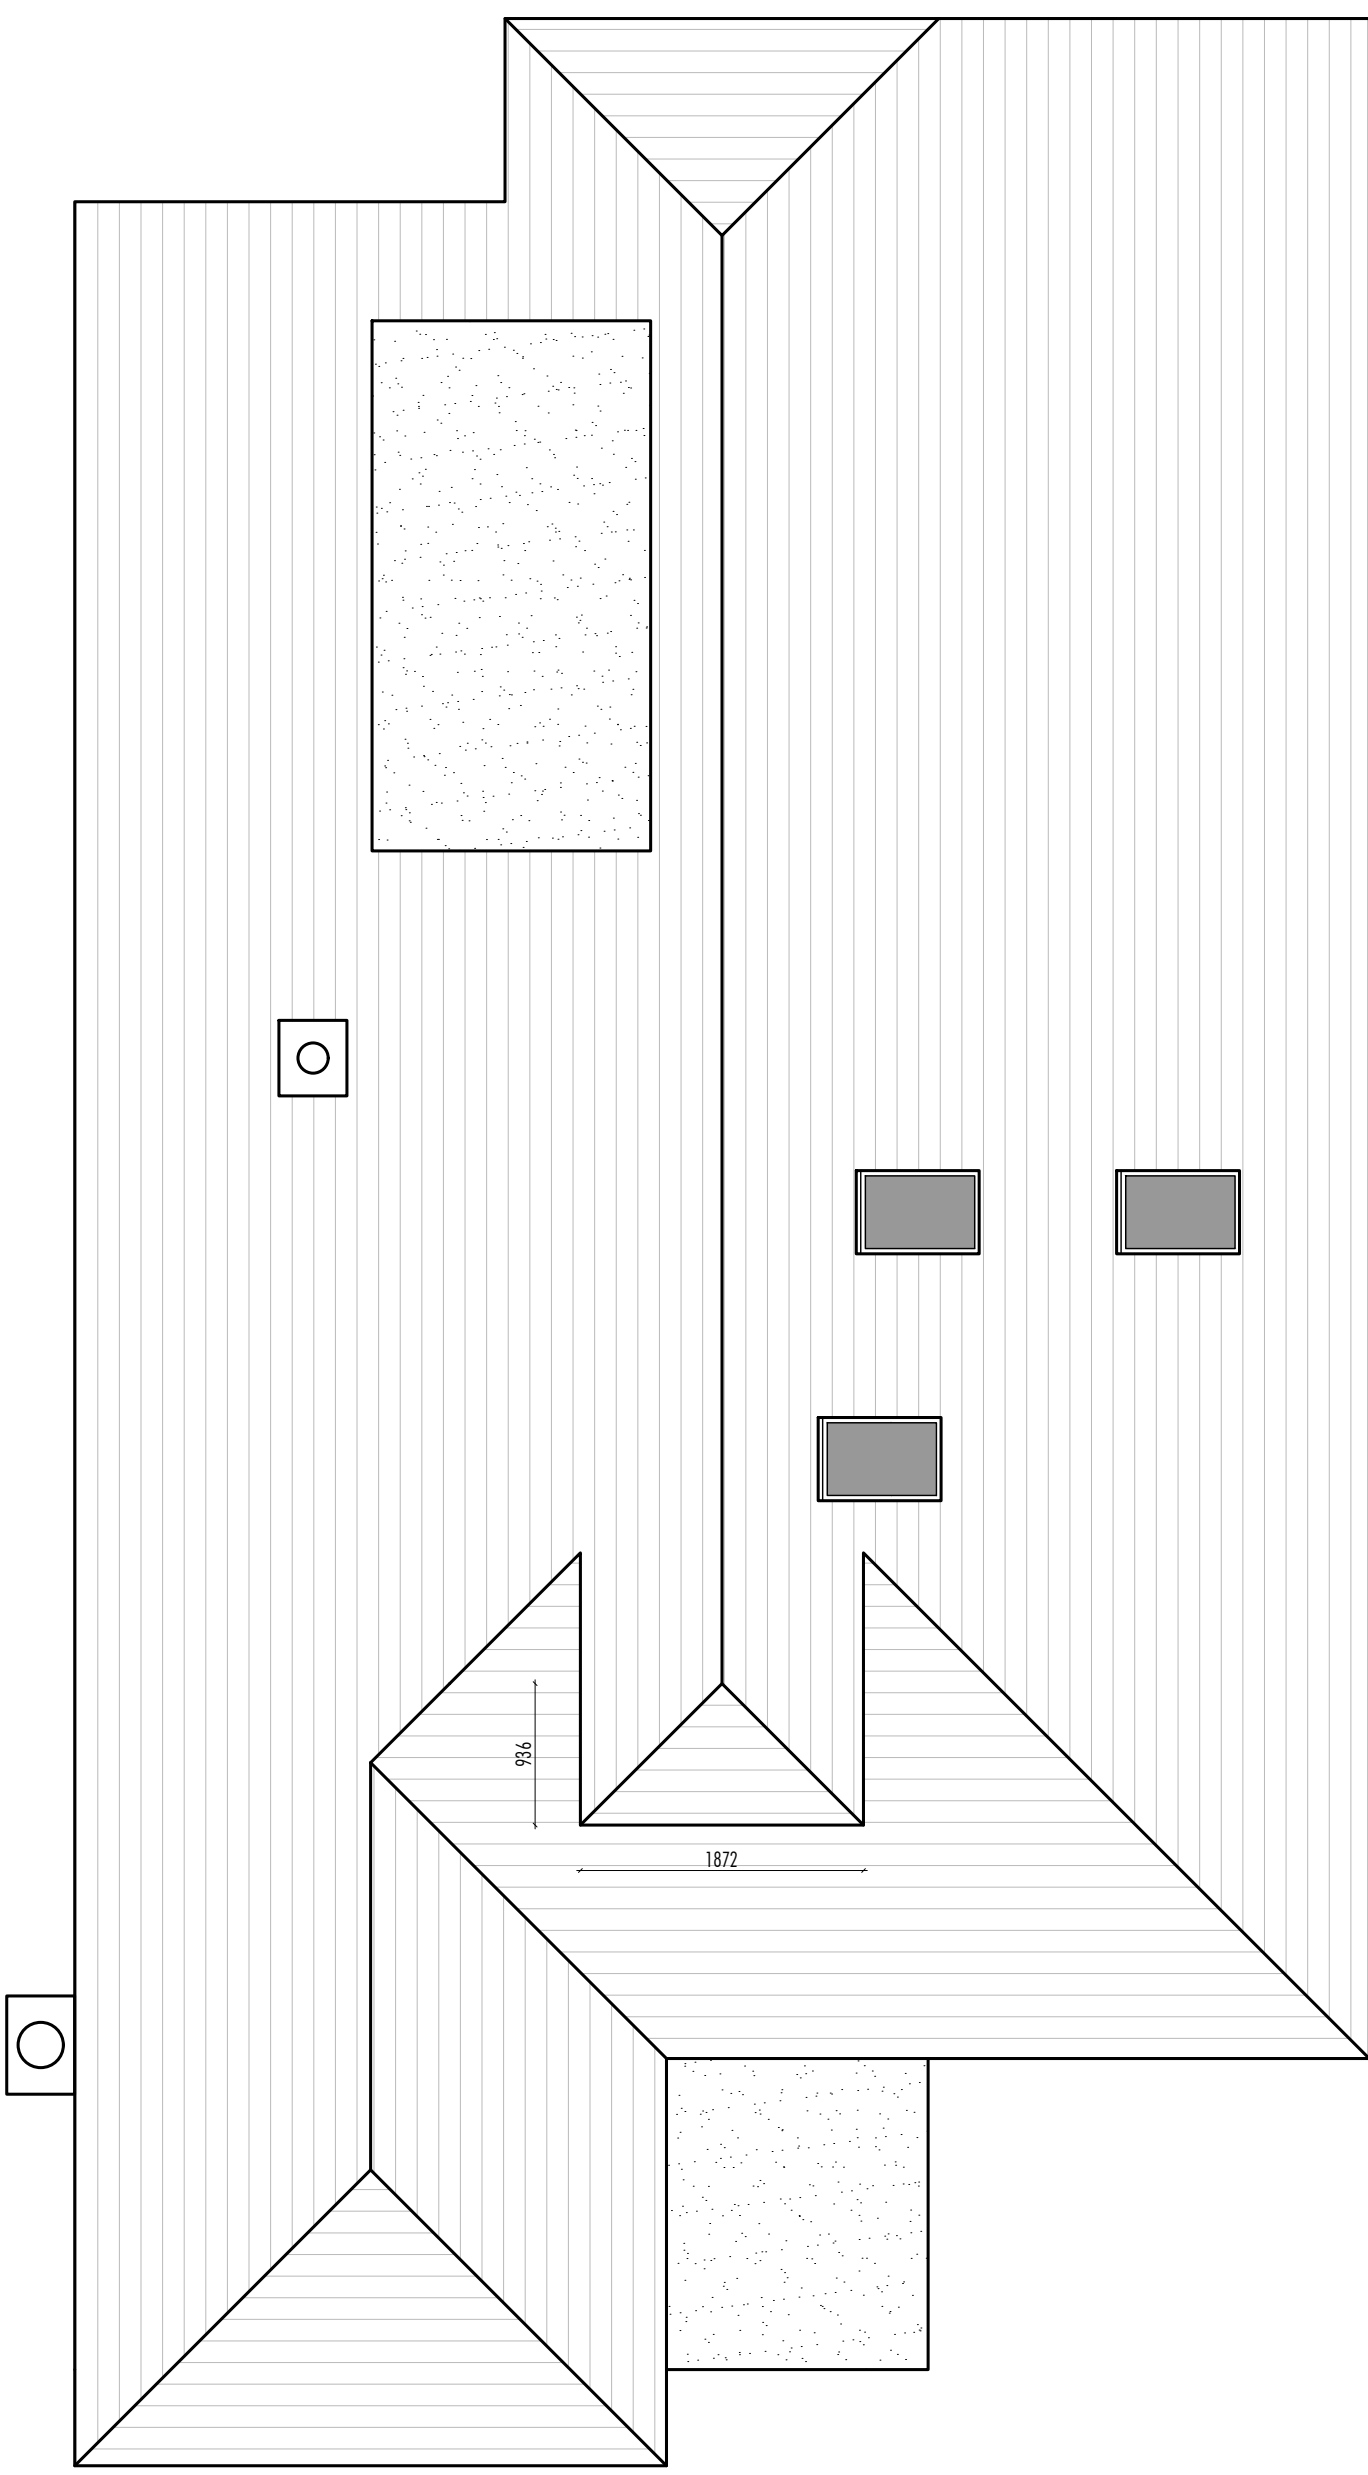

Roof Plan [1:50]

All dimensions are given for indicative purposes only.
All measurements should be checked on site prior to commencement and manufacturing.
If in doubt - ASK
This drawing remains the copyright property of Turner & Co Ltd and must not be reproduced without written consent

Rev	Date	Details	Drawn
D	18.11.21	Rooflight added to South Side of Dormer.	JH

Rev	Date	Details	Drawn
Client: Rob Radbourne			
Project Title: 49 Westfield Road, Swadlincote, DE11 0BG			
Drawing Title: Proposed Plans and Elevations			
PLANNING DRAWING			
TURNER & Co.			
Turner & Co Ltd : Architectural Design : 1st Flr : Charity House Duke Street : Tutbury : Burton upon Trent : DE13 9NE 01283 813368 : www.tcctd.net : enquiries@tcctd.net			
Scale: 1:50	Date: 18.11.21	Drawn: JH	Checked: RT
Reference: WR140921	Drawing Nr: P002	Revision: D	