




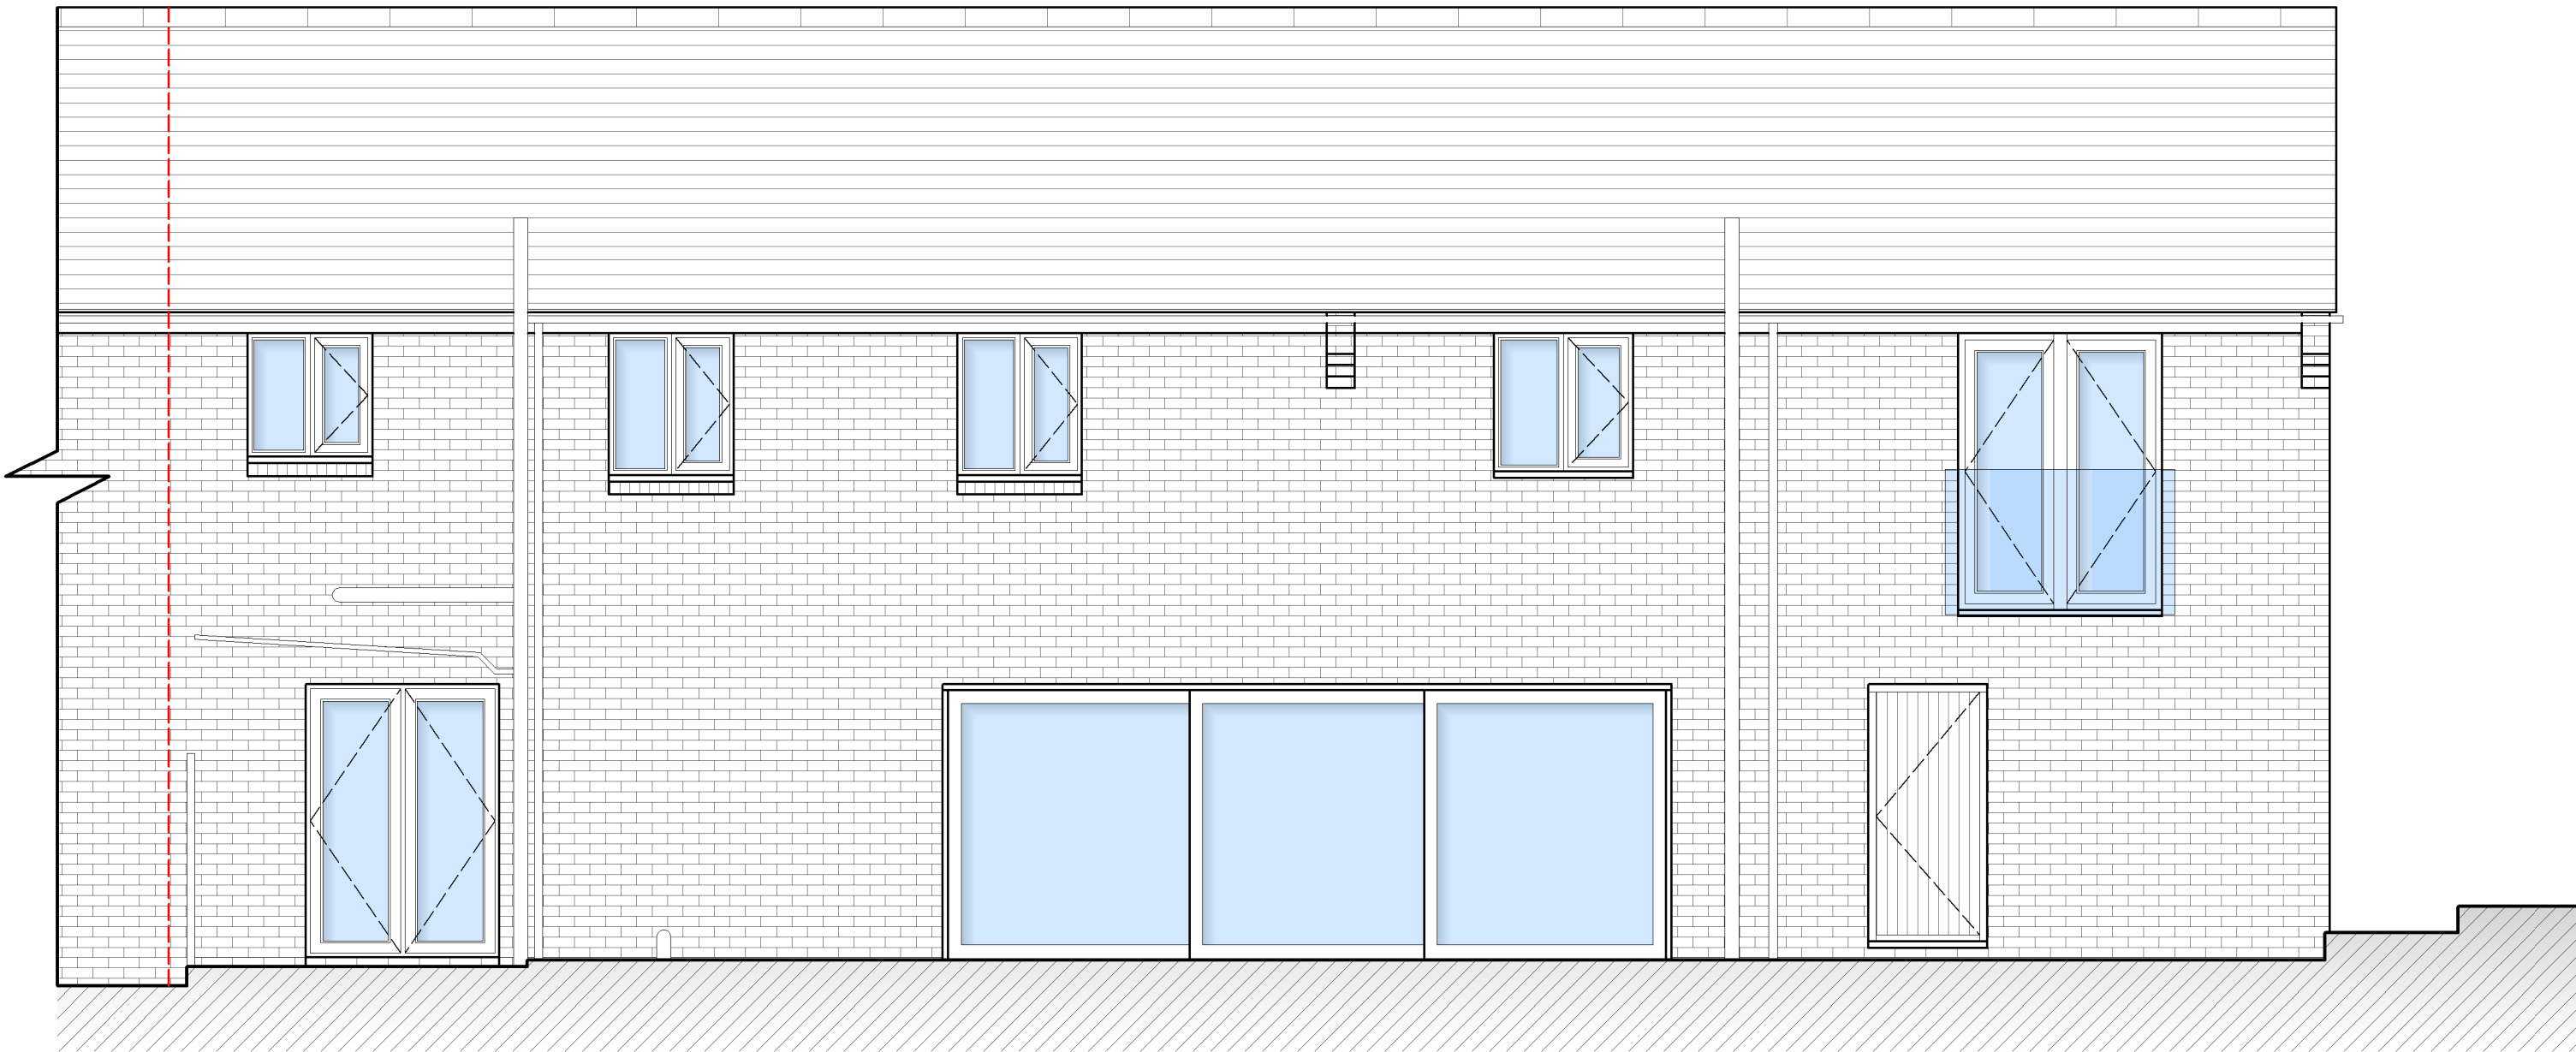


Rear Elevation - 1:50

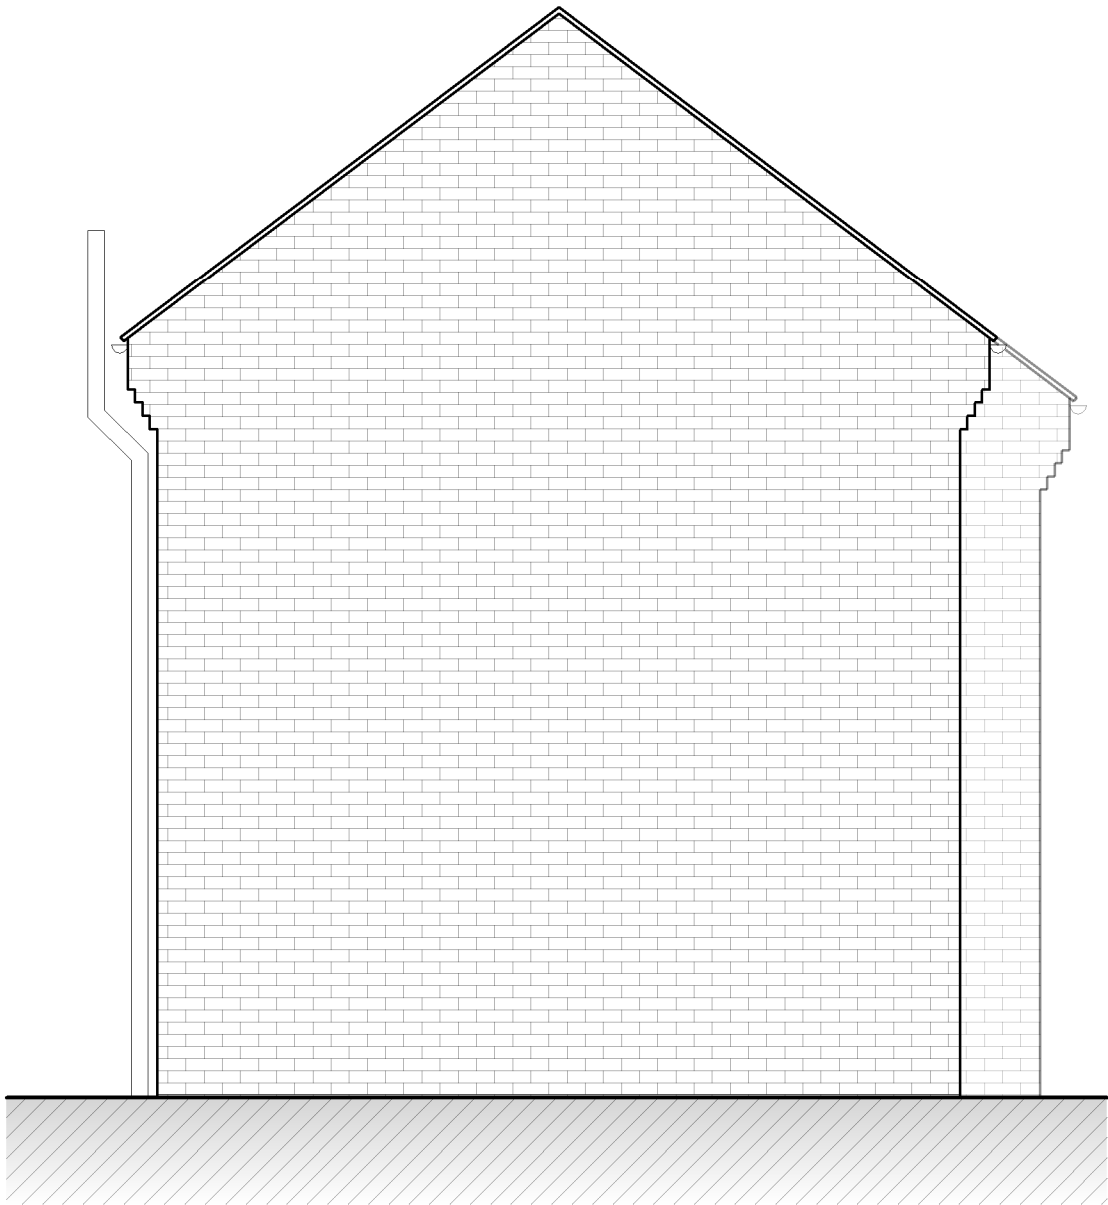

Side Elevation - 1:50

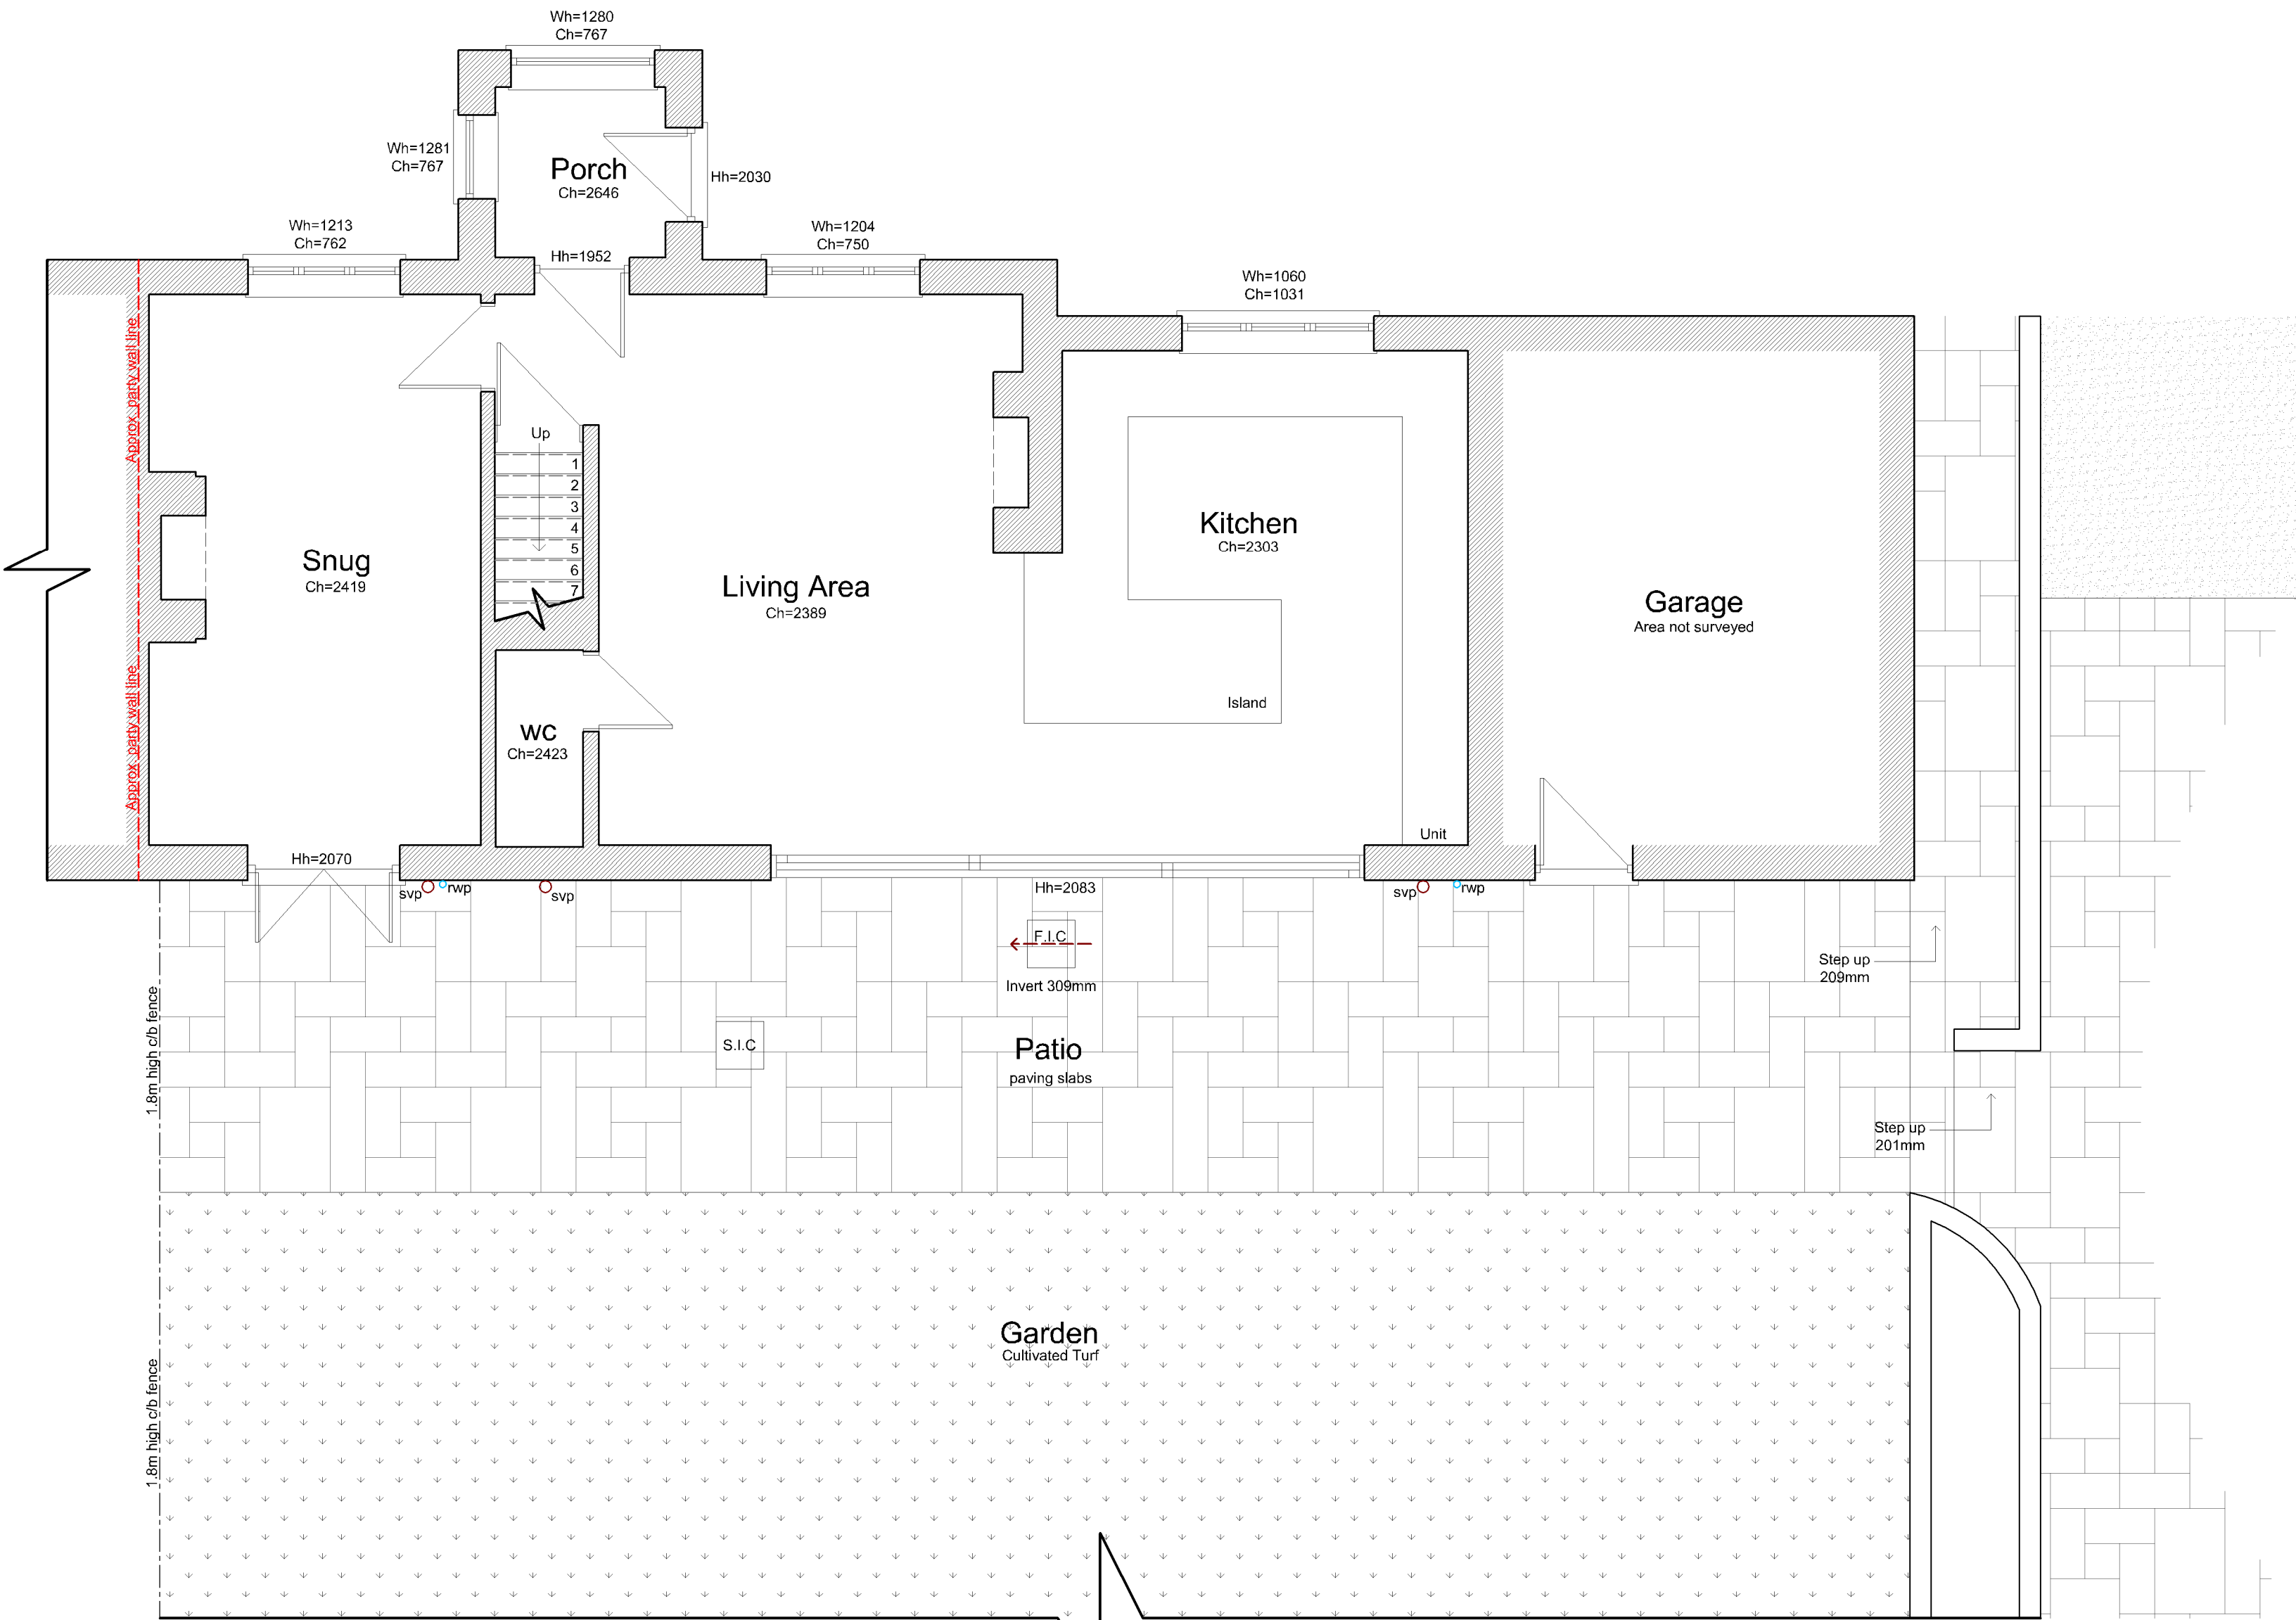

Ground Floor Plan - 1:50

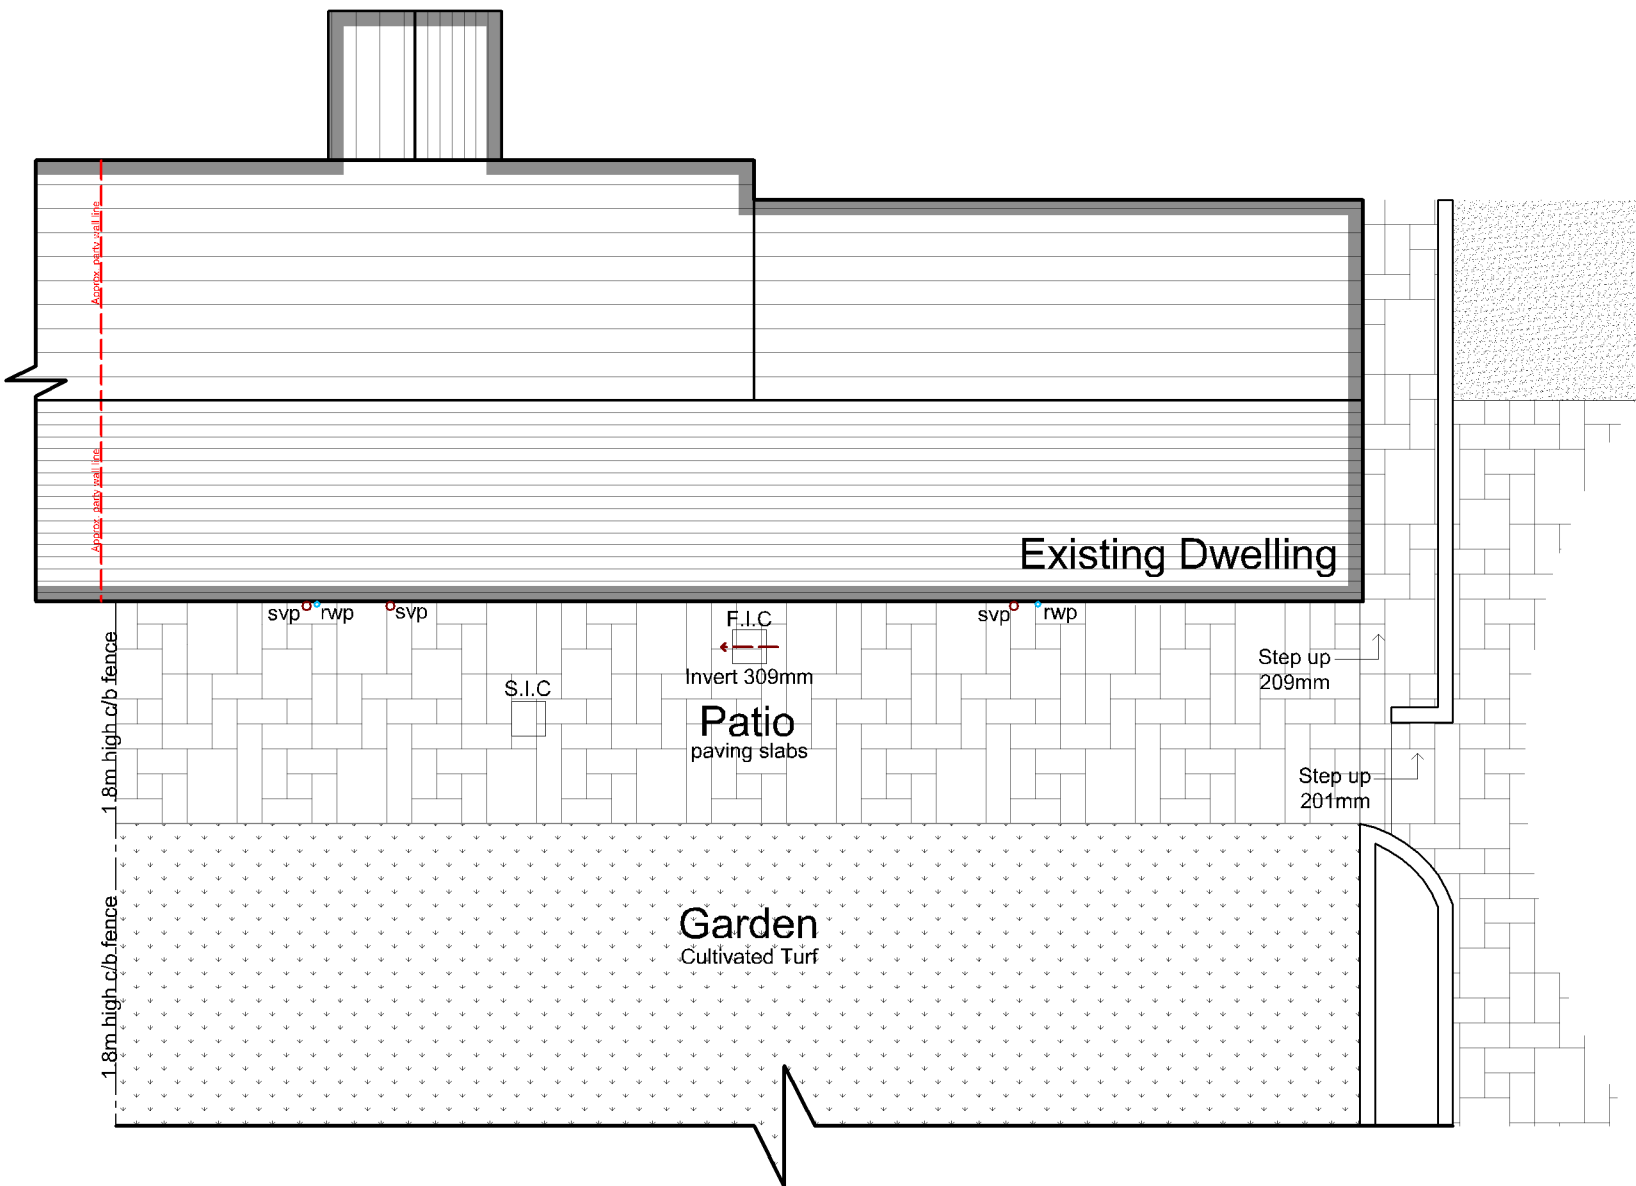

Site Plan - 1:100

Notes:

Revisions:

No.

Note:

Date:

NOT FOR CONSTRUCTION

Inception Date:

08/11/2021

Stage:

As Existing

Scale:

1:50, 1:100

Sheet Size:

A1

Project Brief:

Proposed single storey rear extension

Site Address:

1, Pistern hill cottages,
Calke,
Ashby-de-la-Zouch,
LE65 1RH

Client:

Mr & Mrs Stokes

Project ID:

21039

Drawing No:

01

Rev:

N/A