


Revision	Date
REV A - Added window alongside rear door B- Changed roof material	06/09/21 JB 19/11/21 JB



Front Elevation

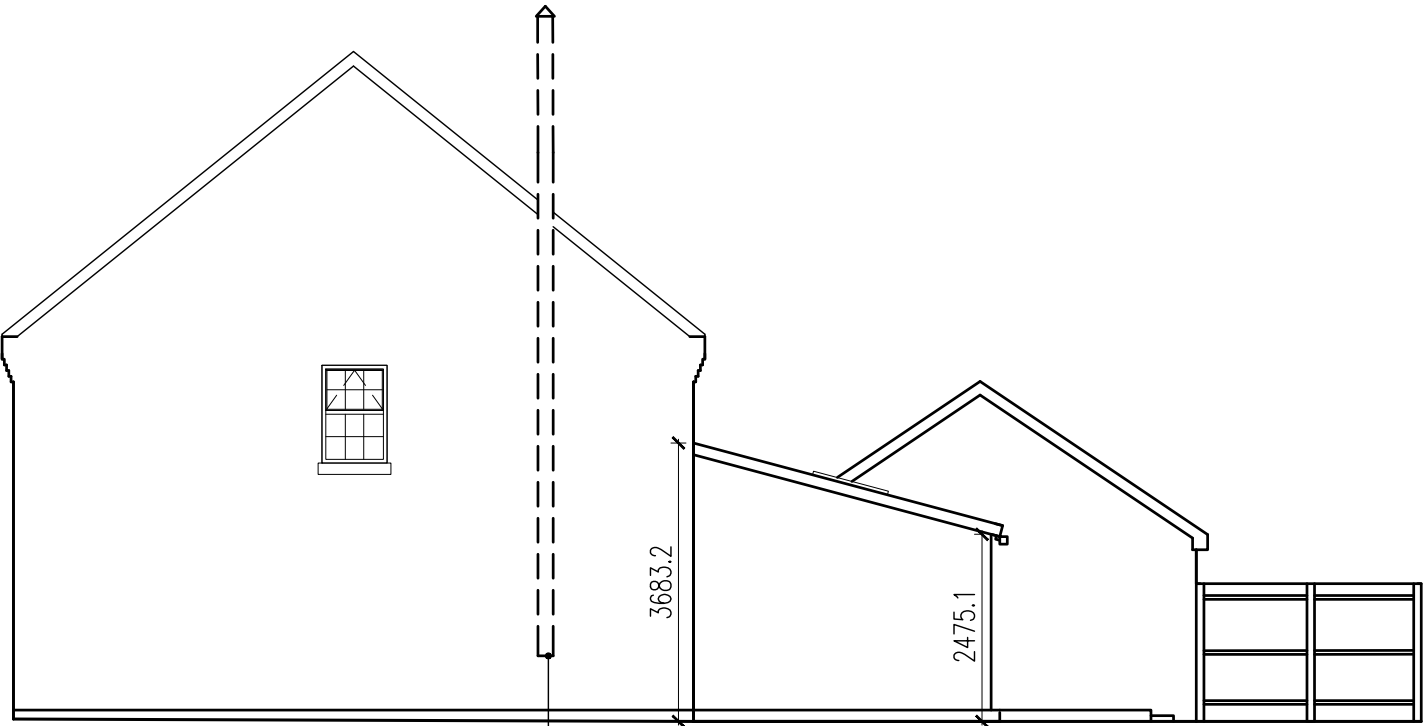

West Elevation

Indicative Flue Position




Rear Elevation

Red brick to match existing


Window to match existing

Tiles to match existing

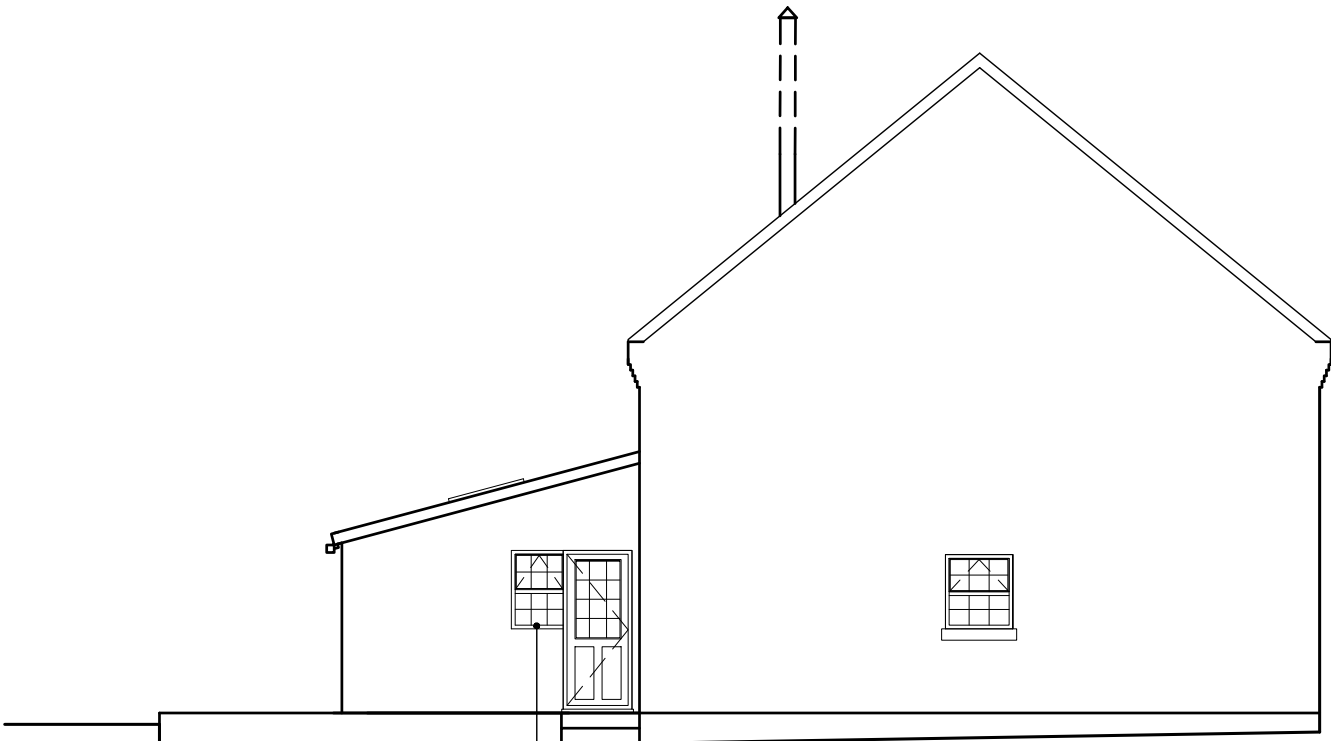

East Elevation

Window to match existing

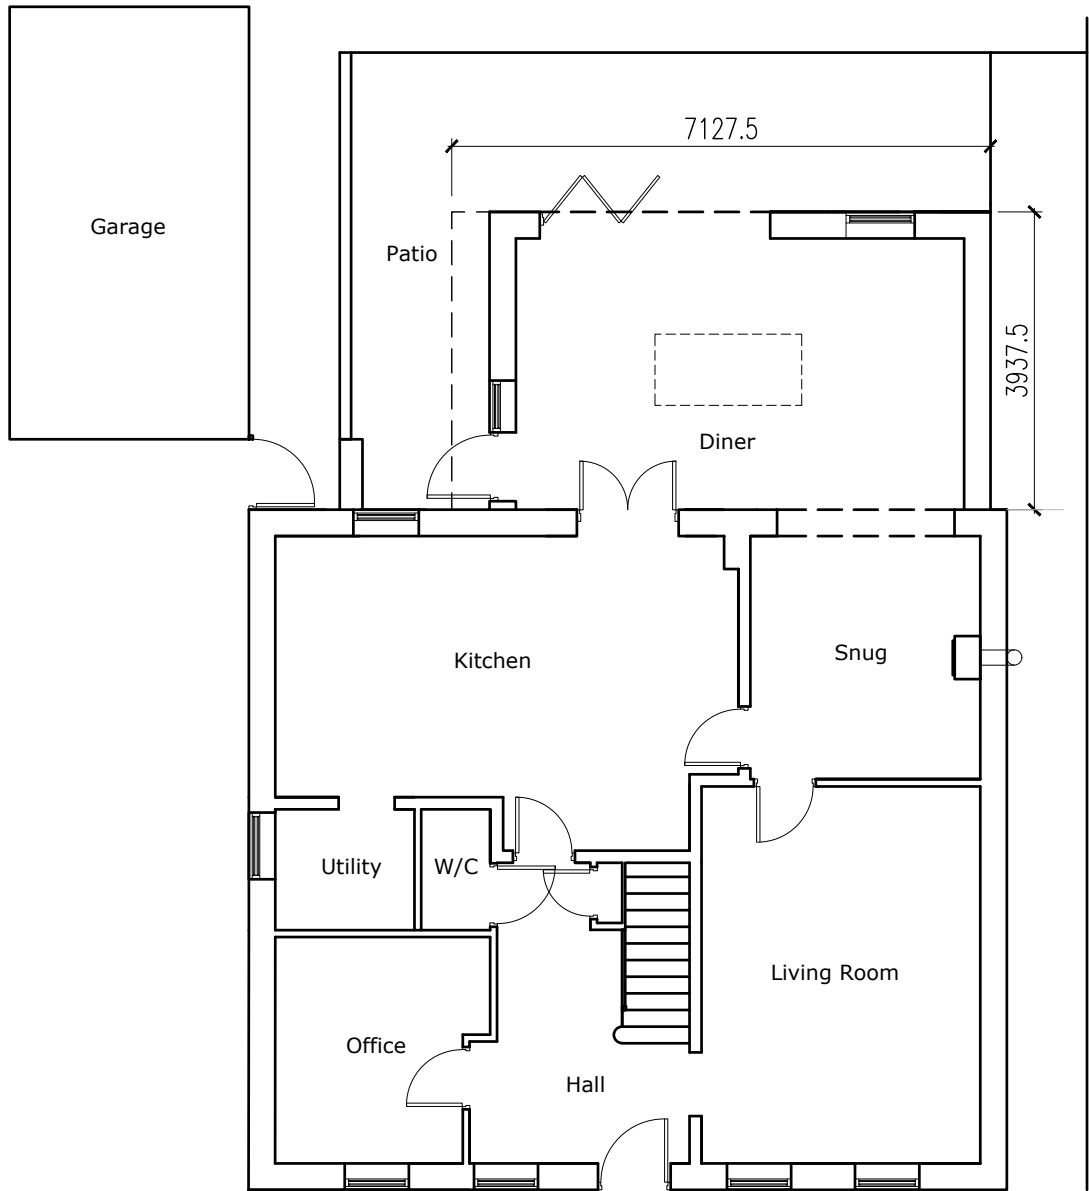

Ground Floor Plan



Second Floor, Suite 3
Woburn House
Vernon Gate
Derby DE1 1UL

Tel: 01332 347 371
E-mail: info@planningdesign.co.uk
www.planningdesign.co.uk

CLIENT
Natalie Lloyd-Nash

STATUS:
PLANNING

PROJECT DESCRIPTION:
Brick Kiln Road, Newton Solney,
DE15 0TS

DRAWING TITLE:
Plans and Elevations as proposed
(Option A)

DRAWN BY:
Joshua Bunce

CHECKED BY:
-

DRAWING NUMBER:
005

REVISION:
B

SCALE:
1:100 @A2

DATE:
23/08/21

DRAWING REF:
3403 - 005

© COPYRIGHT EXISTS ON THE DESIGNS AND INFORMATION SHOWN ON THIS DRAWING.
The Contractor must verify all dimensions on site before making shop drawings or
commencing work of any kind. No dimensions to be scaled from this drawing. Architect
to be notified of any discrepancies in dimensions immediately