

CONDITION 4 - STUDIO ROOF TO BE RECLAIMED ROSEMARY REDS PLAIN CLAY SMOOTH TILES TO MATCH EXISTING




CONDITION 4 - STUDIO UNDERCROFT TO BE PARTIALLY CONSTRUCTED FROM OAK

CONDITION 4 - RECLAIMED RED BROWN FACING BRICK TO MATCH EXISTING




CONDITION 4 - SANDSTONE SADDLE STONE BASE FOR OAK POSTS

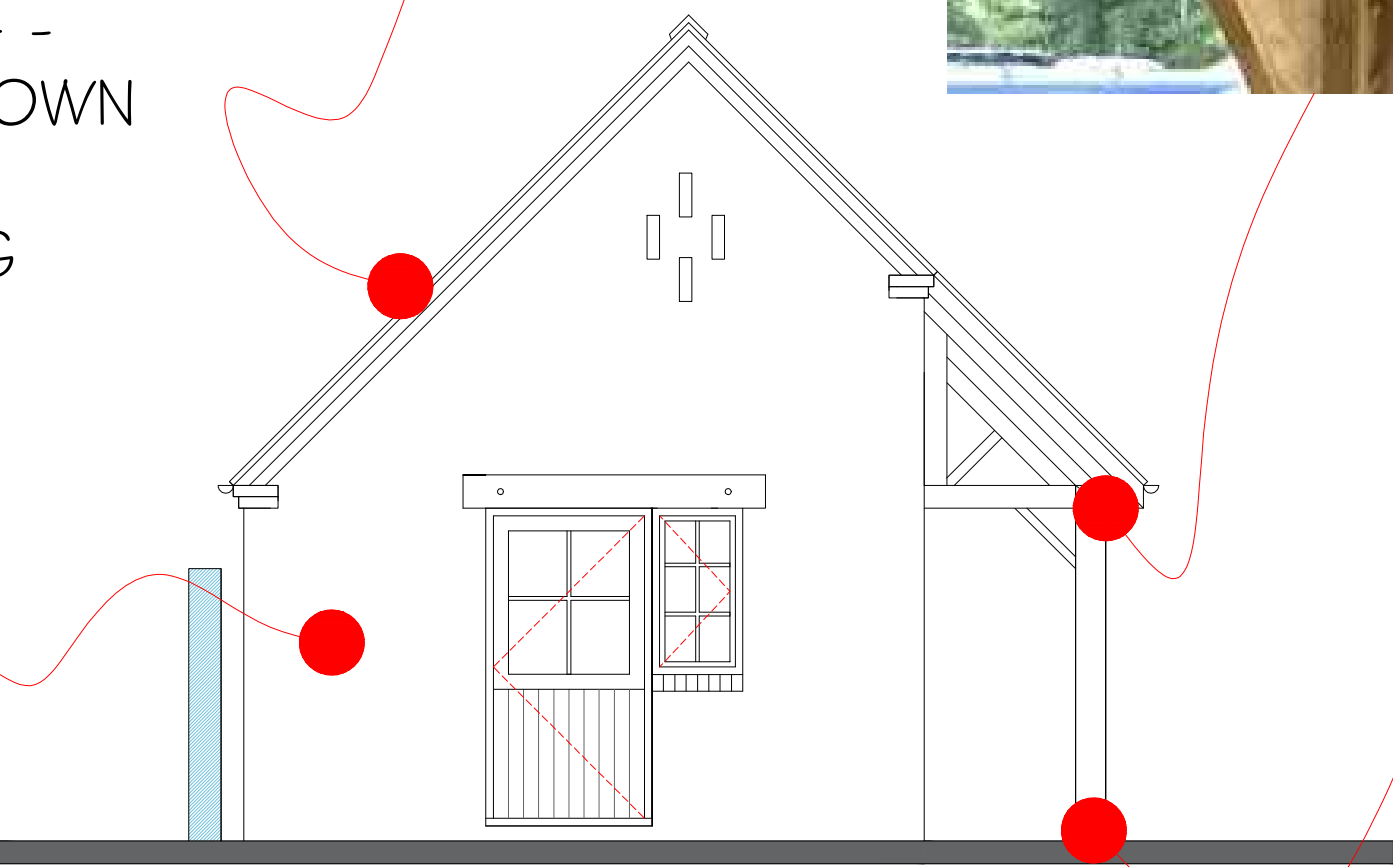


FRONT ELEVATION
STUDIO - 1:50

CONDITION 4 - 565MM X 725MM CONSERVATION ROOFLIGHT CRO1-2


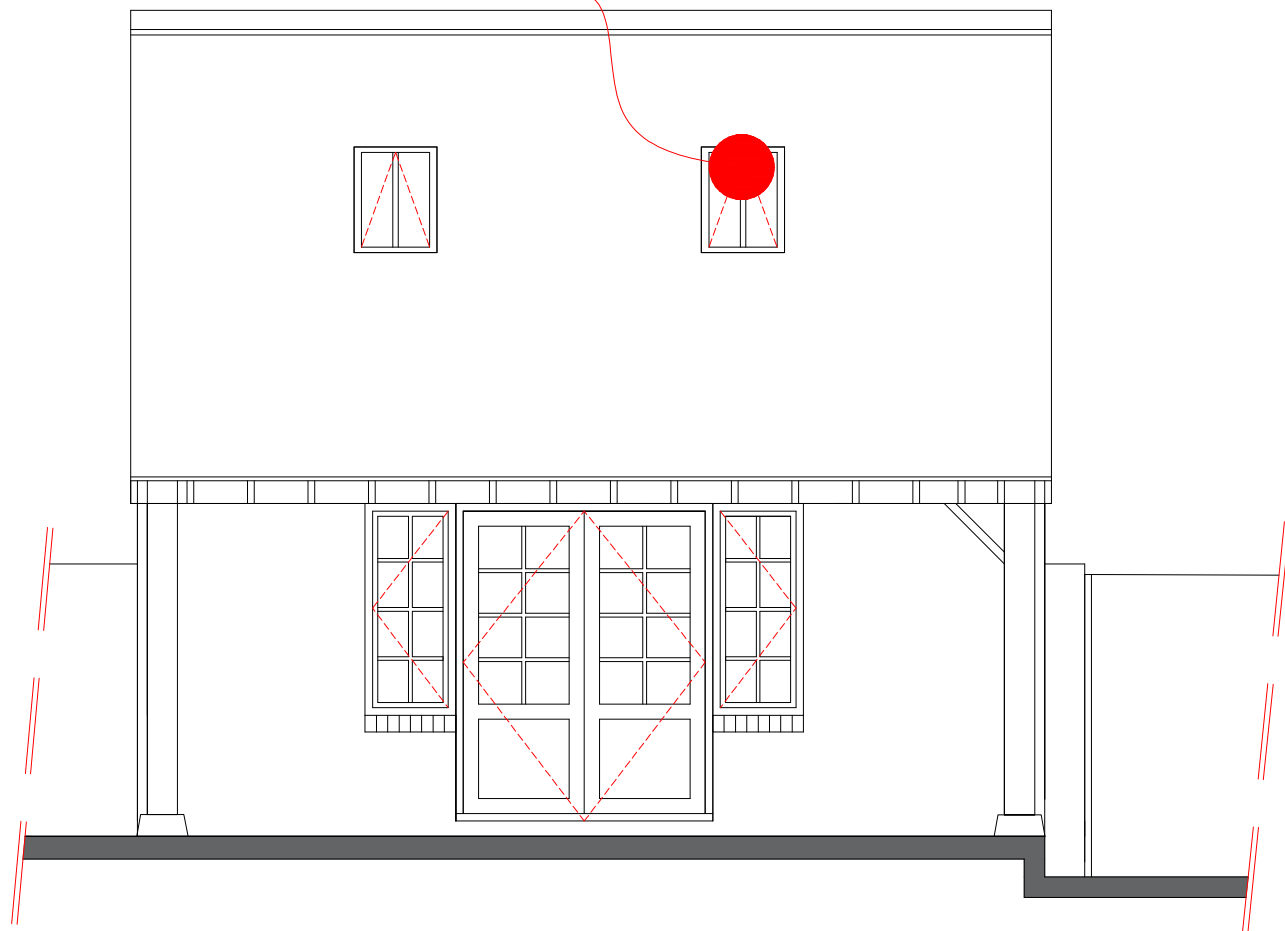


SIDE ELEVATION
STUDIO

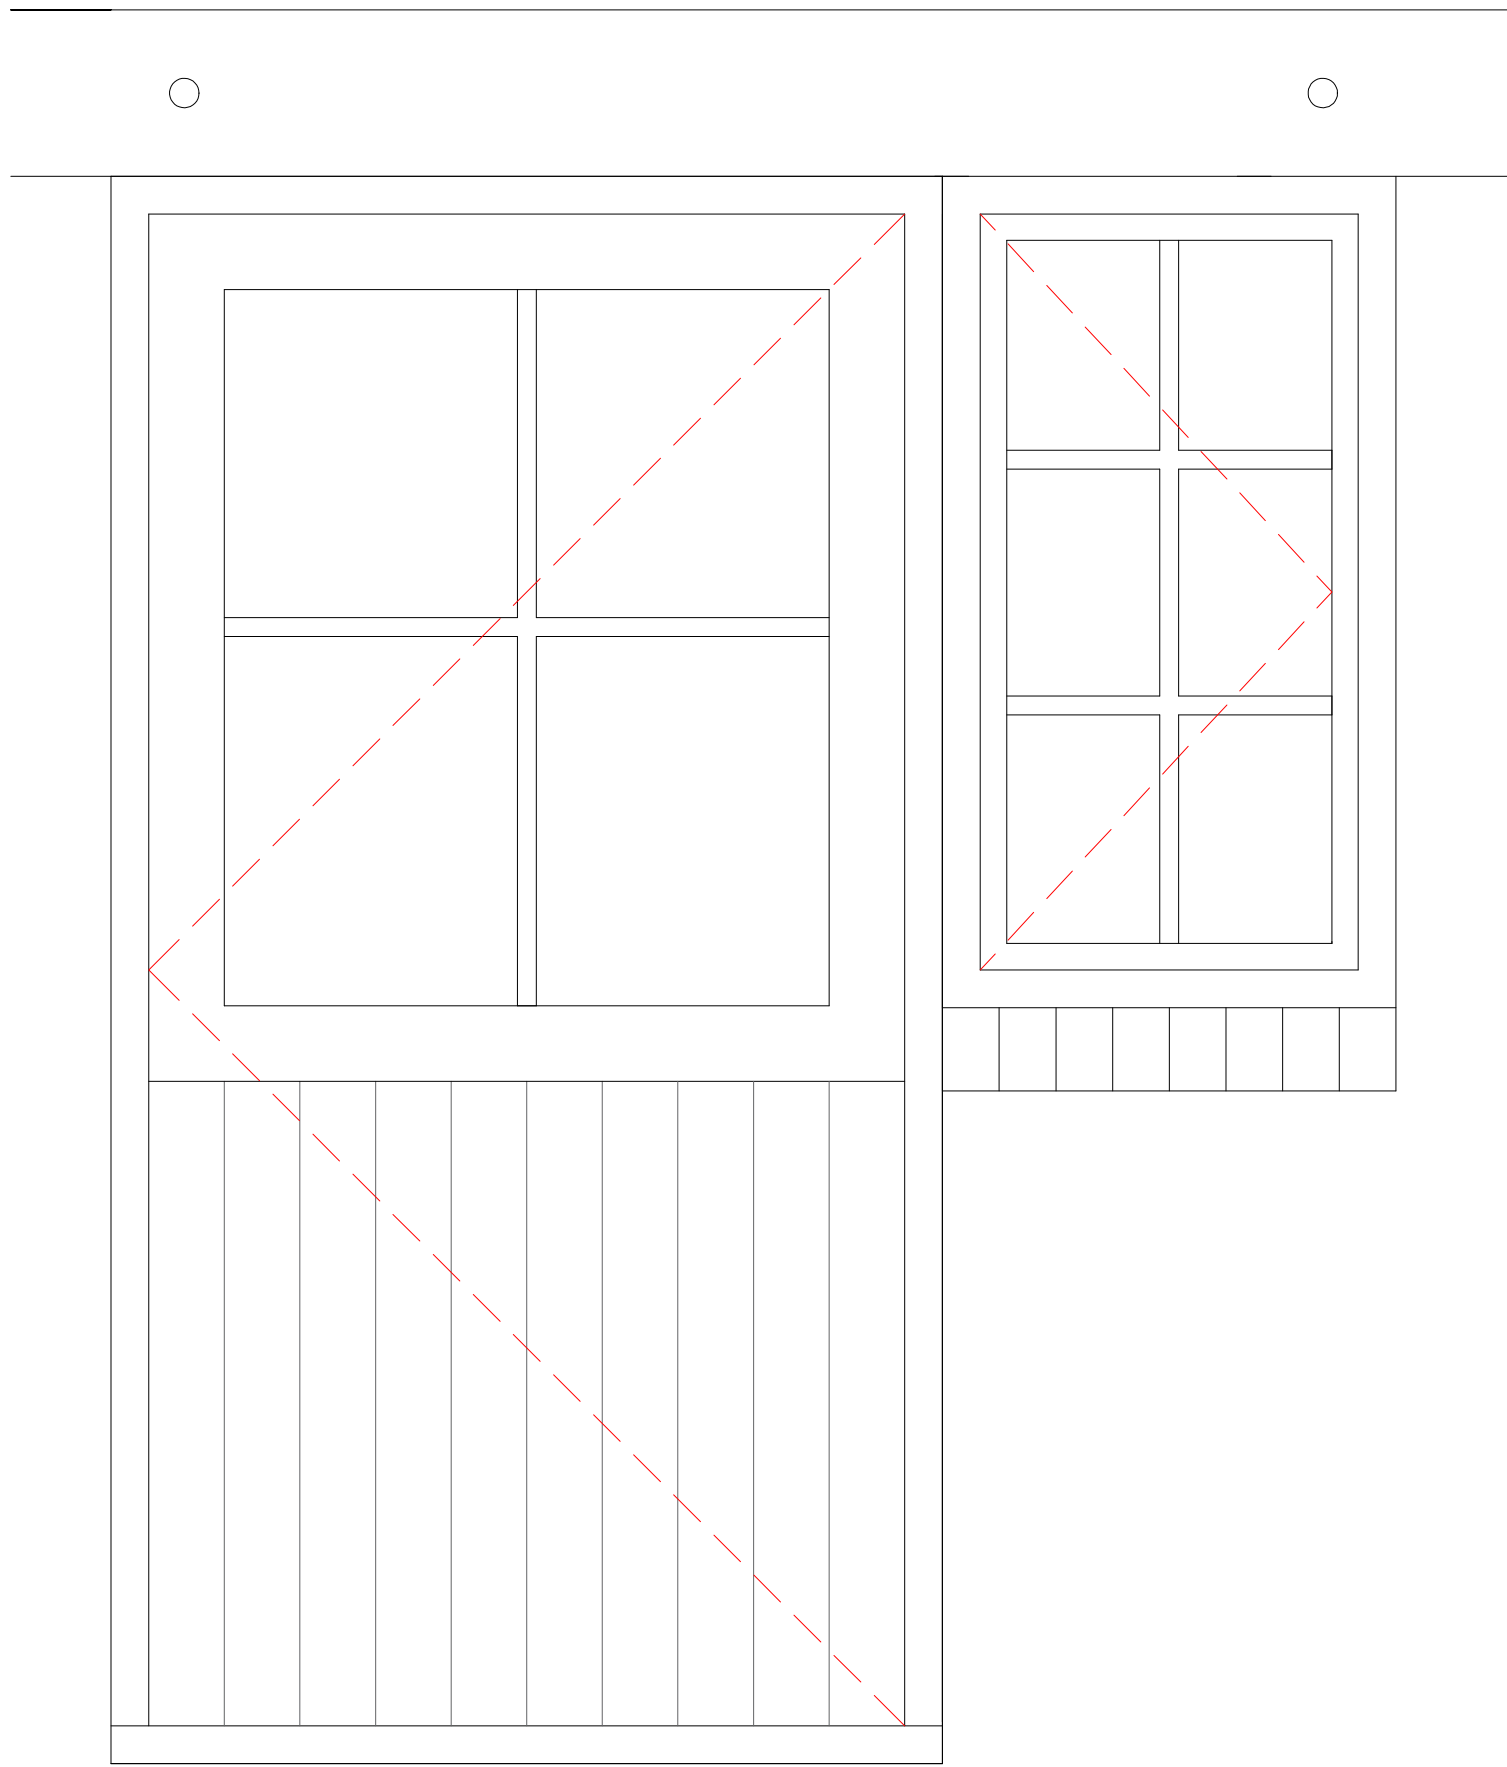


TYPICAL TIMBER CASEMENT WINDOW AND DOOR WITH OAK LINTEL.
SOFTWOOD JOINERY WITH FLUSH FITTING CASEMENTS

CONDITION 4
1:10

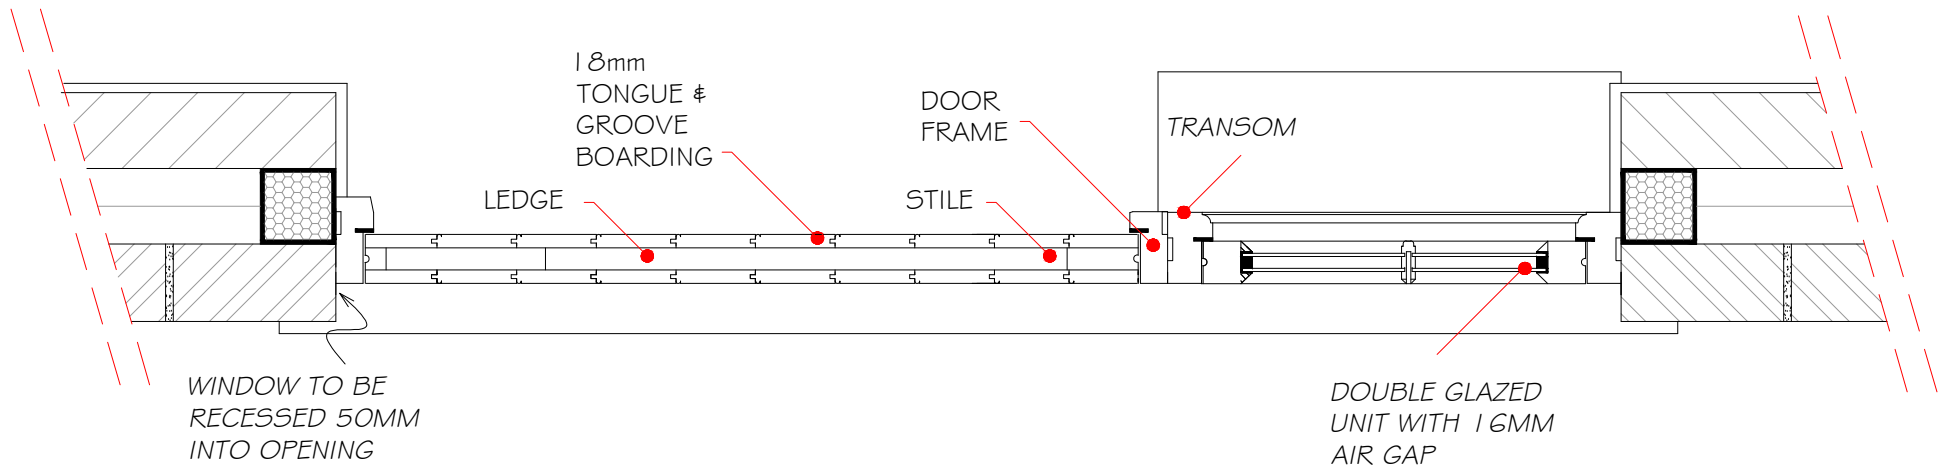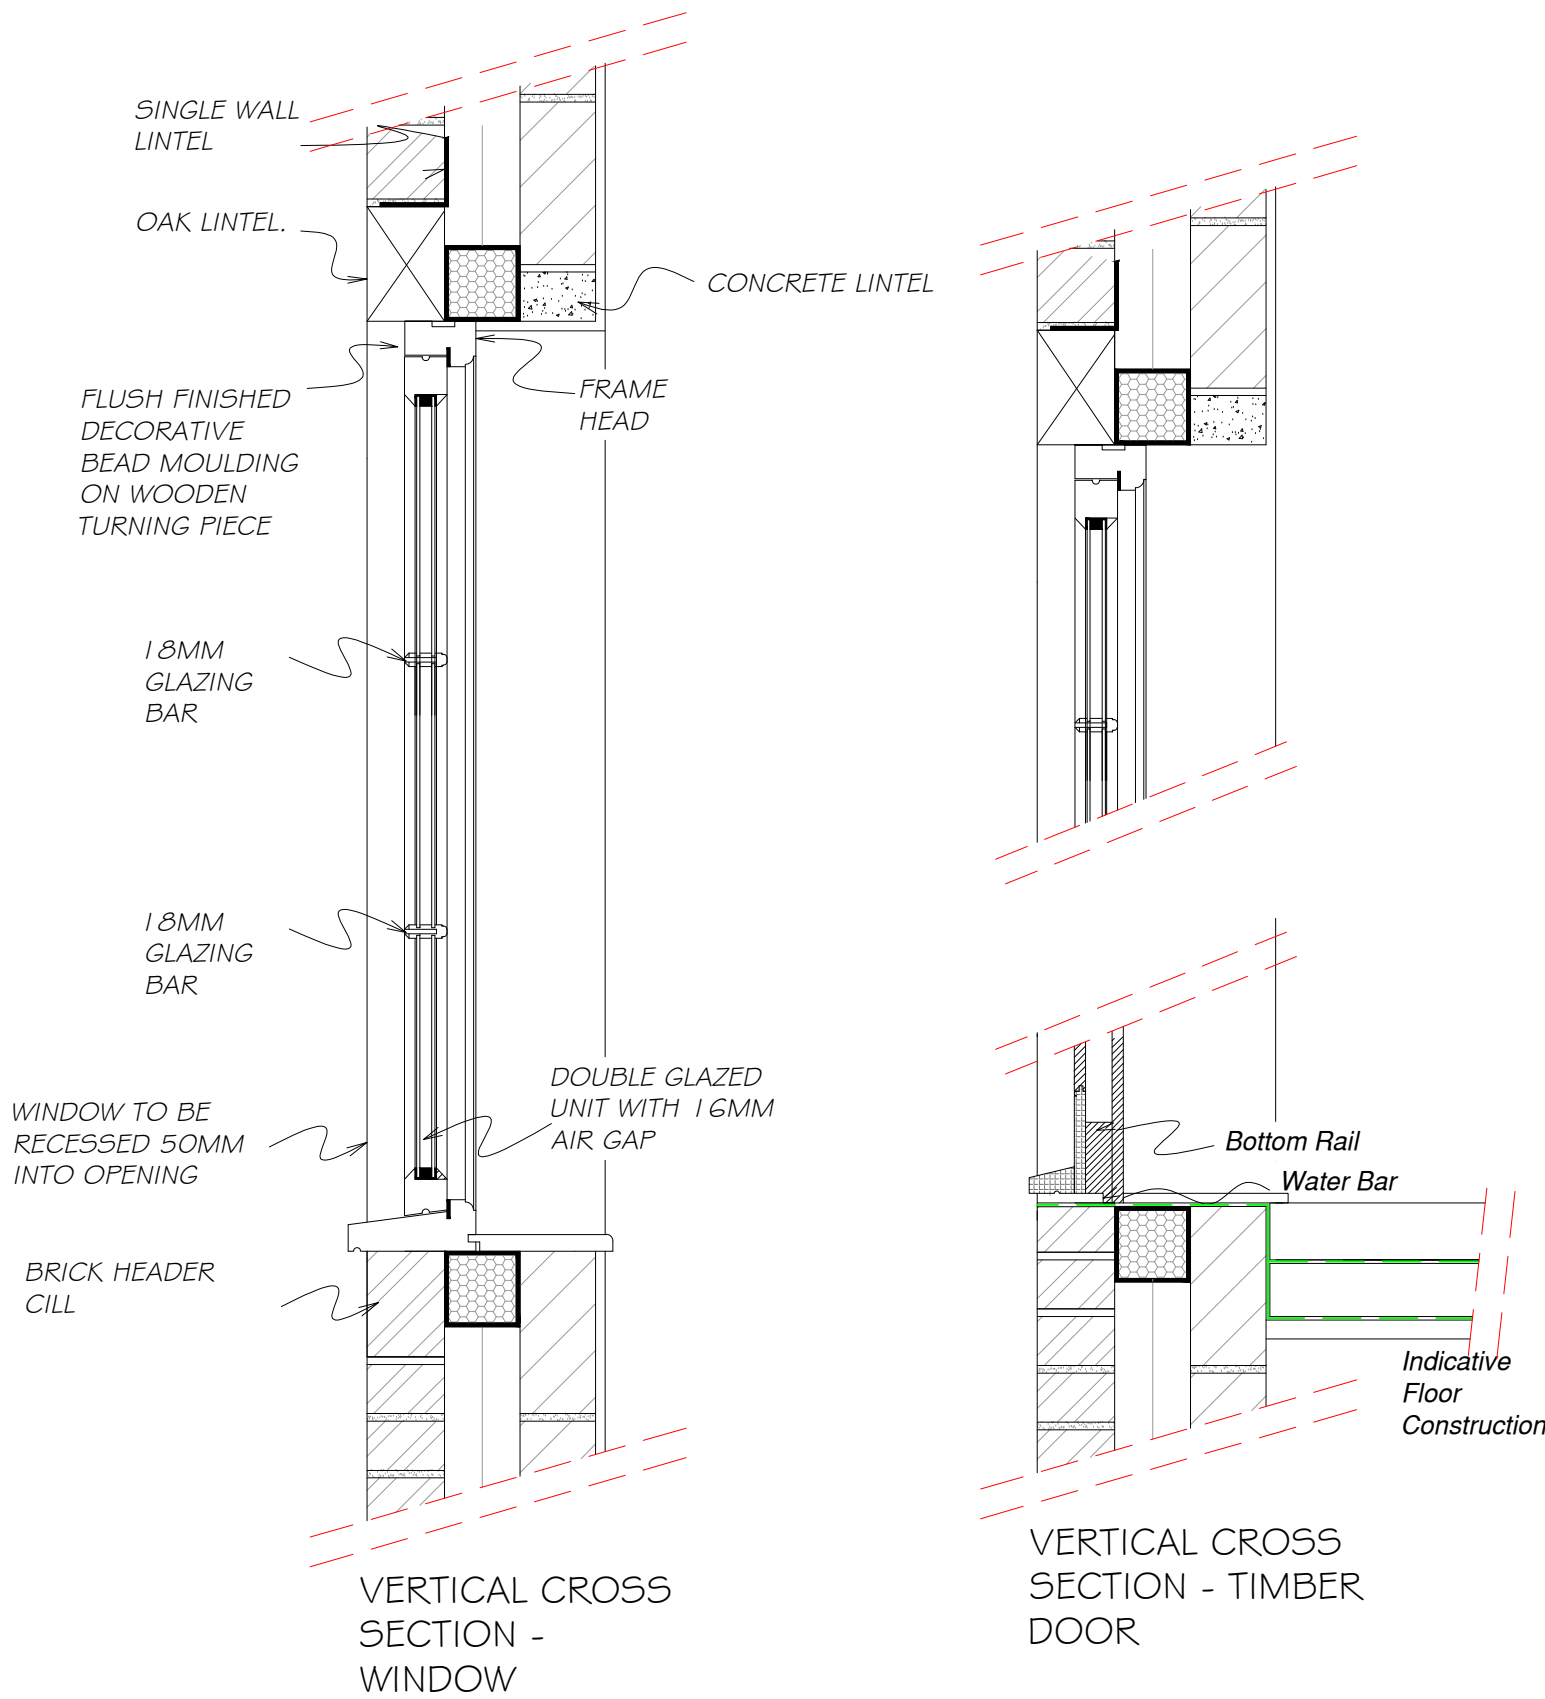

CROSS SECTION

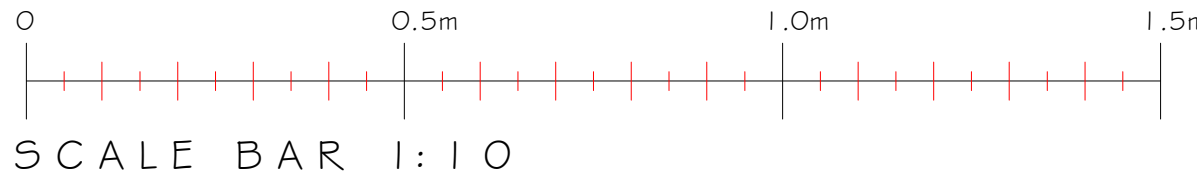

SCALE BAR 1:10



SITE LOCATION PLAN
1:1250

NOT FOR CONSTRUCTION PURPOSES

bi Design Architecture
HEAD OFFICE: 27 HIGH STREET, REPTON, DERBYSHIRE, S24 0HP
STUDIO: 100, LANE, COLDFIELD, S24 0HP
CONTACT: 01509 812 111
WWW.BIDESIGNARCHITECTURE.CO.UK

Project: Proposed Extension, Alterations & Studio at
Address: 27 High Street, Repton

Client: Wolney - Slungaard

Drawing: Conditions - Studio- 3 & 4

Job Ref: 1543WS Date: 19/11/21
Drawn By: PJH Check By: LPG
Scale: 1:10, 1:100 Drawing No: # 1:1250
Paper Size: A1

08

MEMBER OF THE CHARTERED INSTITUTE OF BUILDING
MEMBER OF THE CHARTERED INSTITUTE OF ARCHITECTURAL TECHNOLOGISTS
AFFILIATE MEMBER OF THE ROYAL INSTITUTE OF BRITISH ARCHITECTS