


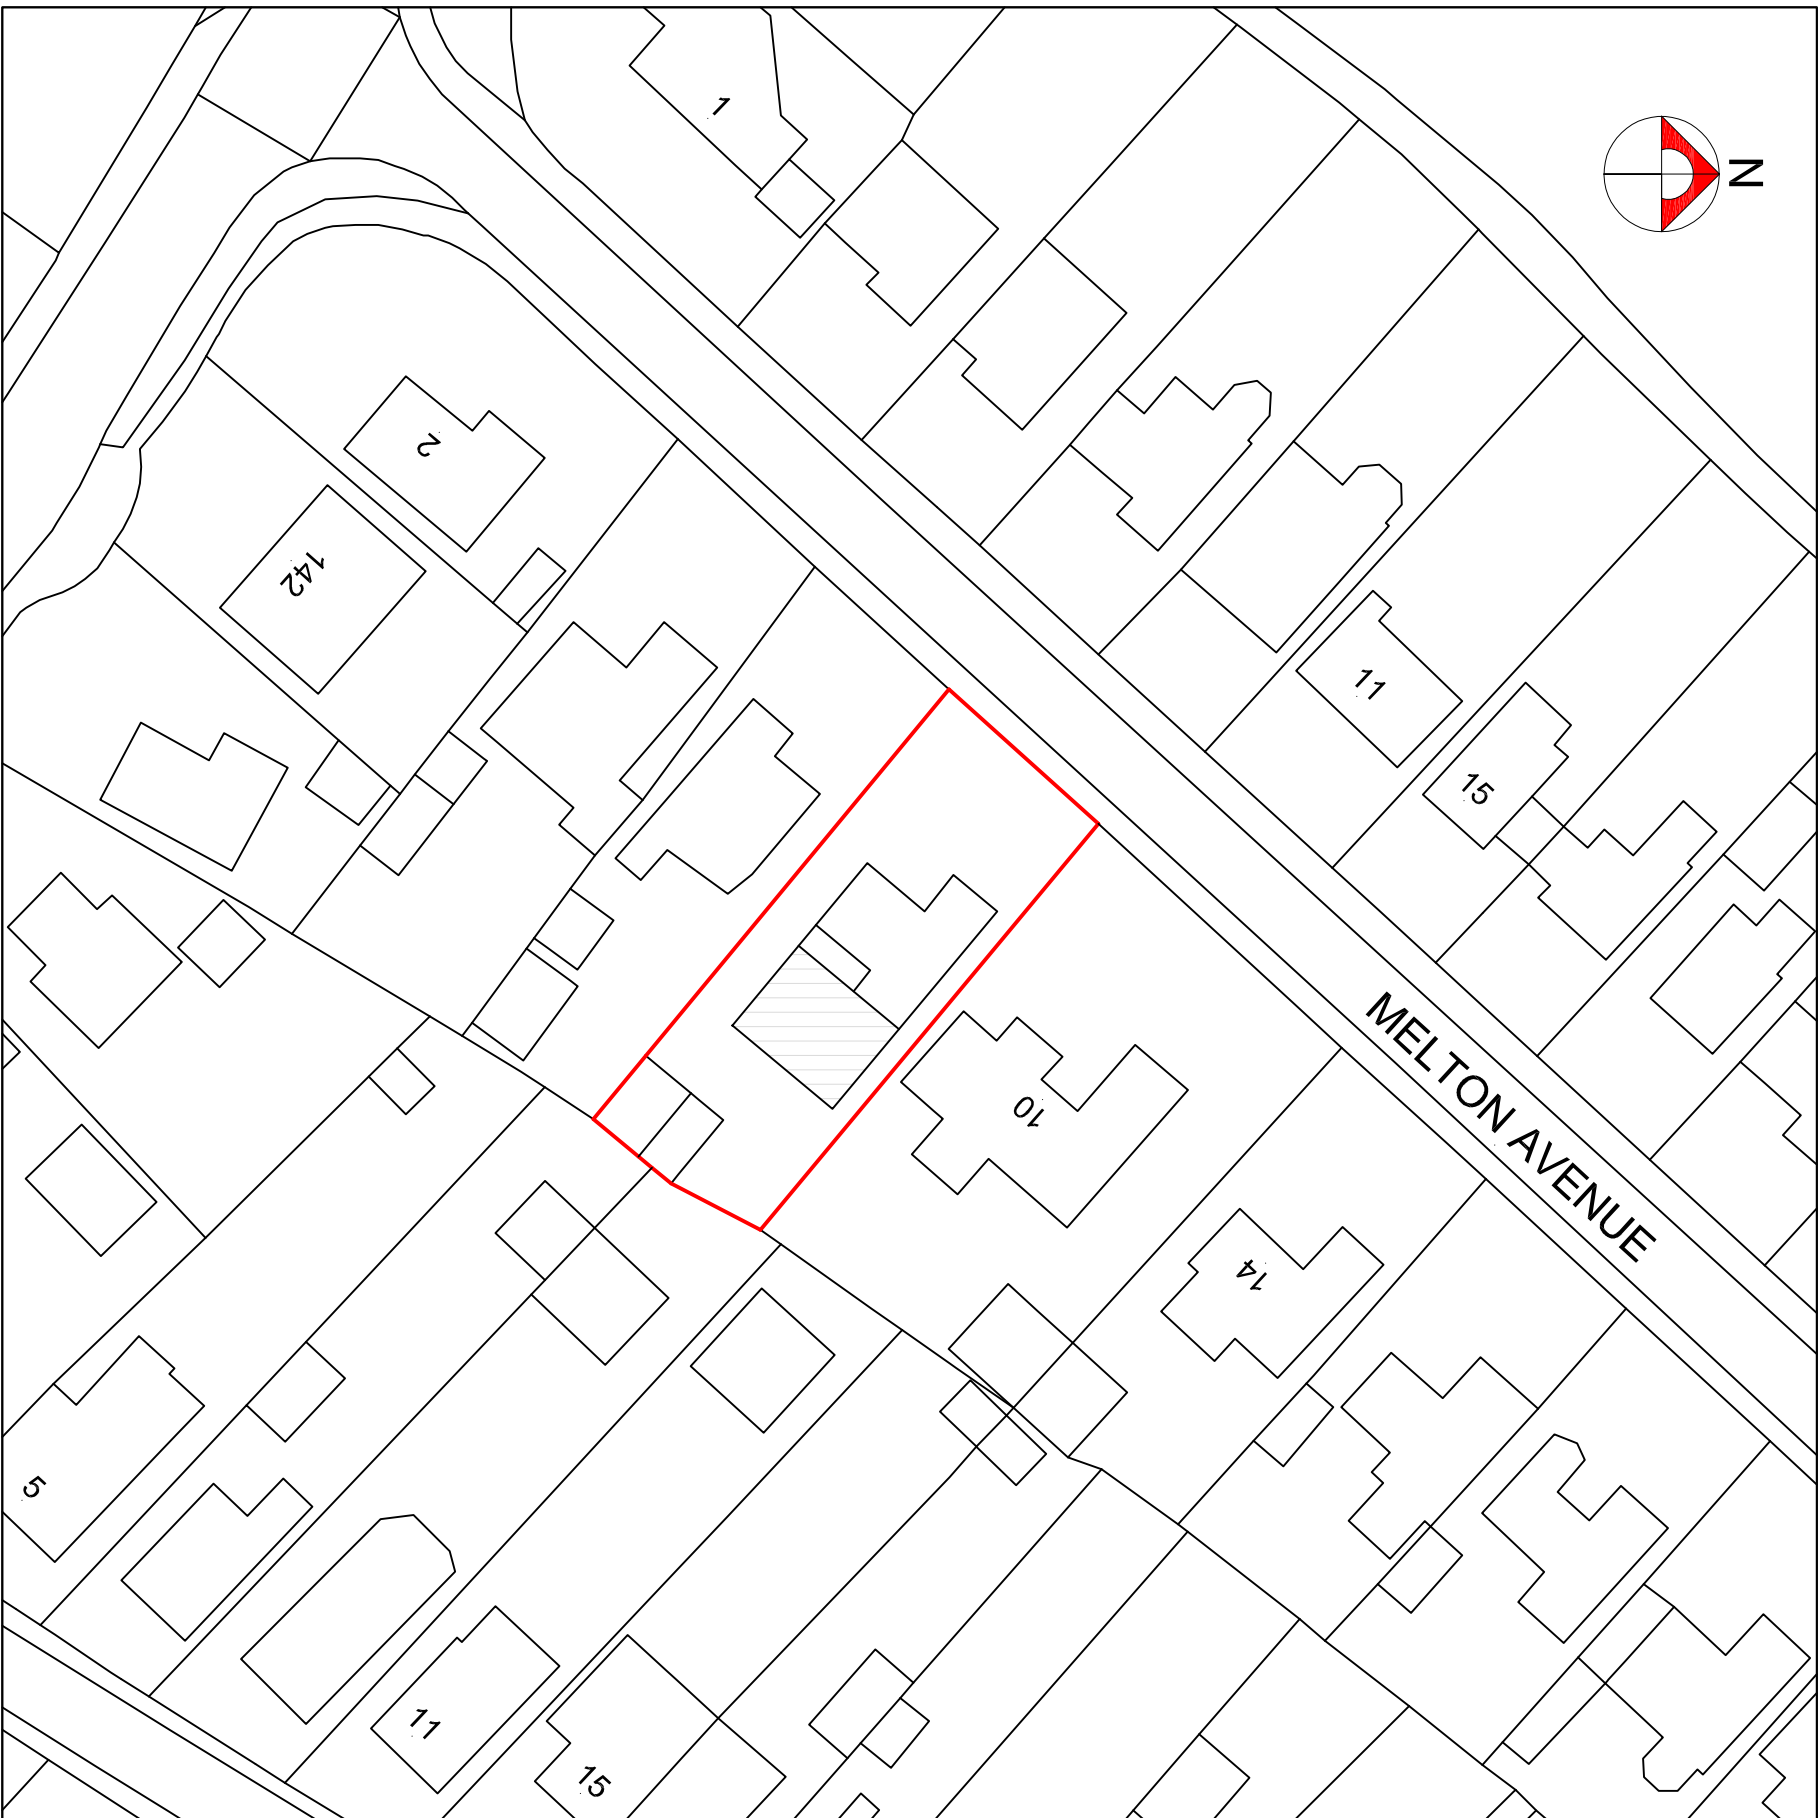

SITE PLAN AS PROPOSED 1:500

Rev	Description	Date
-----	-------------	------

DAVID BOWN
BUILDING SURVEYORS
7 Ashview Close
Etwell
Derbyshire
DE65 6JY
01283 734211
davidbown1@hotmail.com

Client
Mr P Harris

Contract Title
8 Melton Avenue
Melbourne
Derbyshire

Drawing Contents
Site location plans
existing and proposed

Drawn	Checked	Authorised
DB	CKO BY	DB
Date	Scale	Sheet Size
May 2021	1:1250 1:500	A1
Dwg No.	Revision	

17/05/21/3