


1:250 Scale at A1 Size ^{71.0}

© 2021 Copyright Of This Drawing Is Held With S G Design Studio Ltd.
This Drawing Is Not To Be Scaled From By Contractors / Developers.
To Be Read In-Conjunction With All Architects And Engineers'
Drawings.
All Dimensions, Spans And Roof Pitches Are To Be Checked Before
Works Commence And Fabrication.
Discrepancies Are To Be Reported To S G Design Studio Limited
Immediately.



Rev F - 23/11/2021 - Additional Open Mosaic And Gen Gulley Added
Rev e
Rev D - 03/09/2021 - Landscaping Redrawn
Rev B - 17/08/2021 - Landscaping Amendments / Additions
Rev A - 14/07/2021 - Landscaping And Bird / Bat Boxes Added

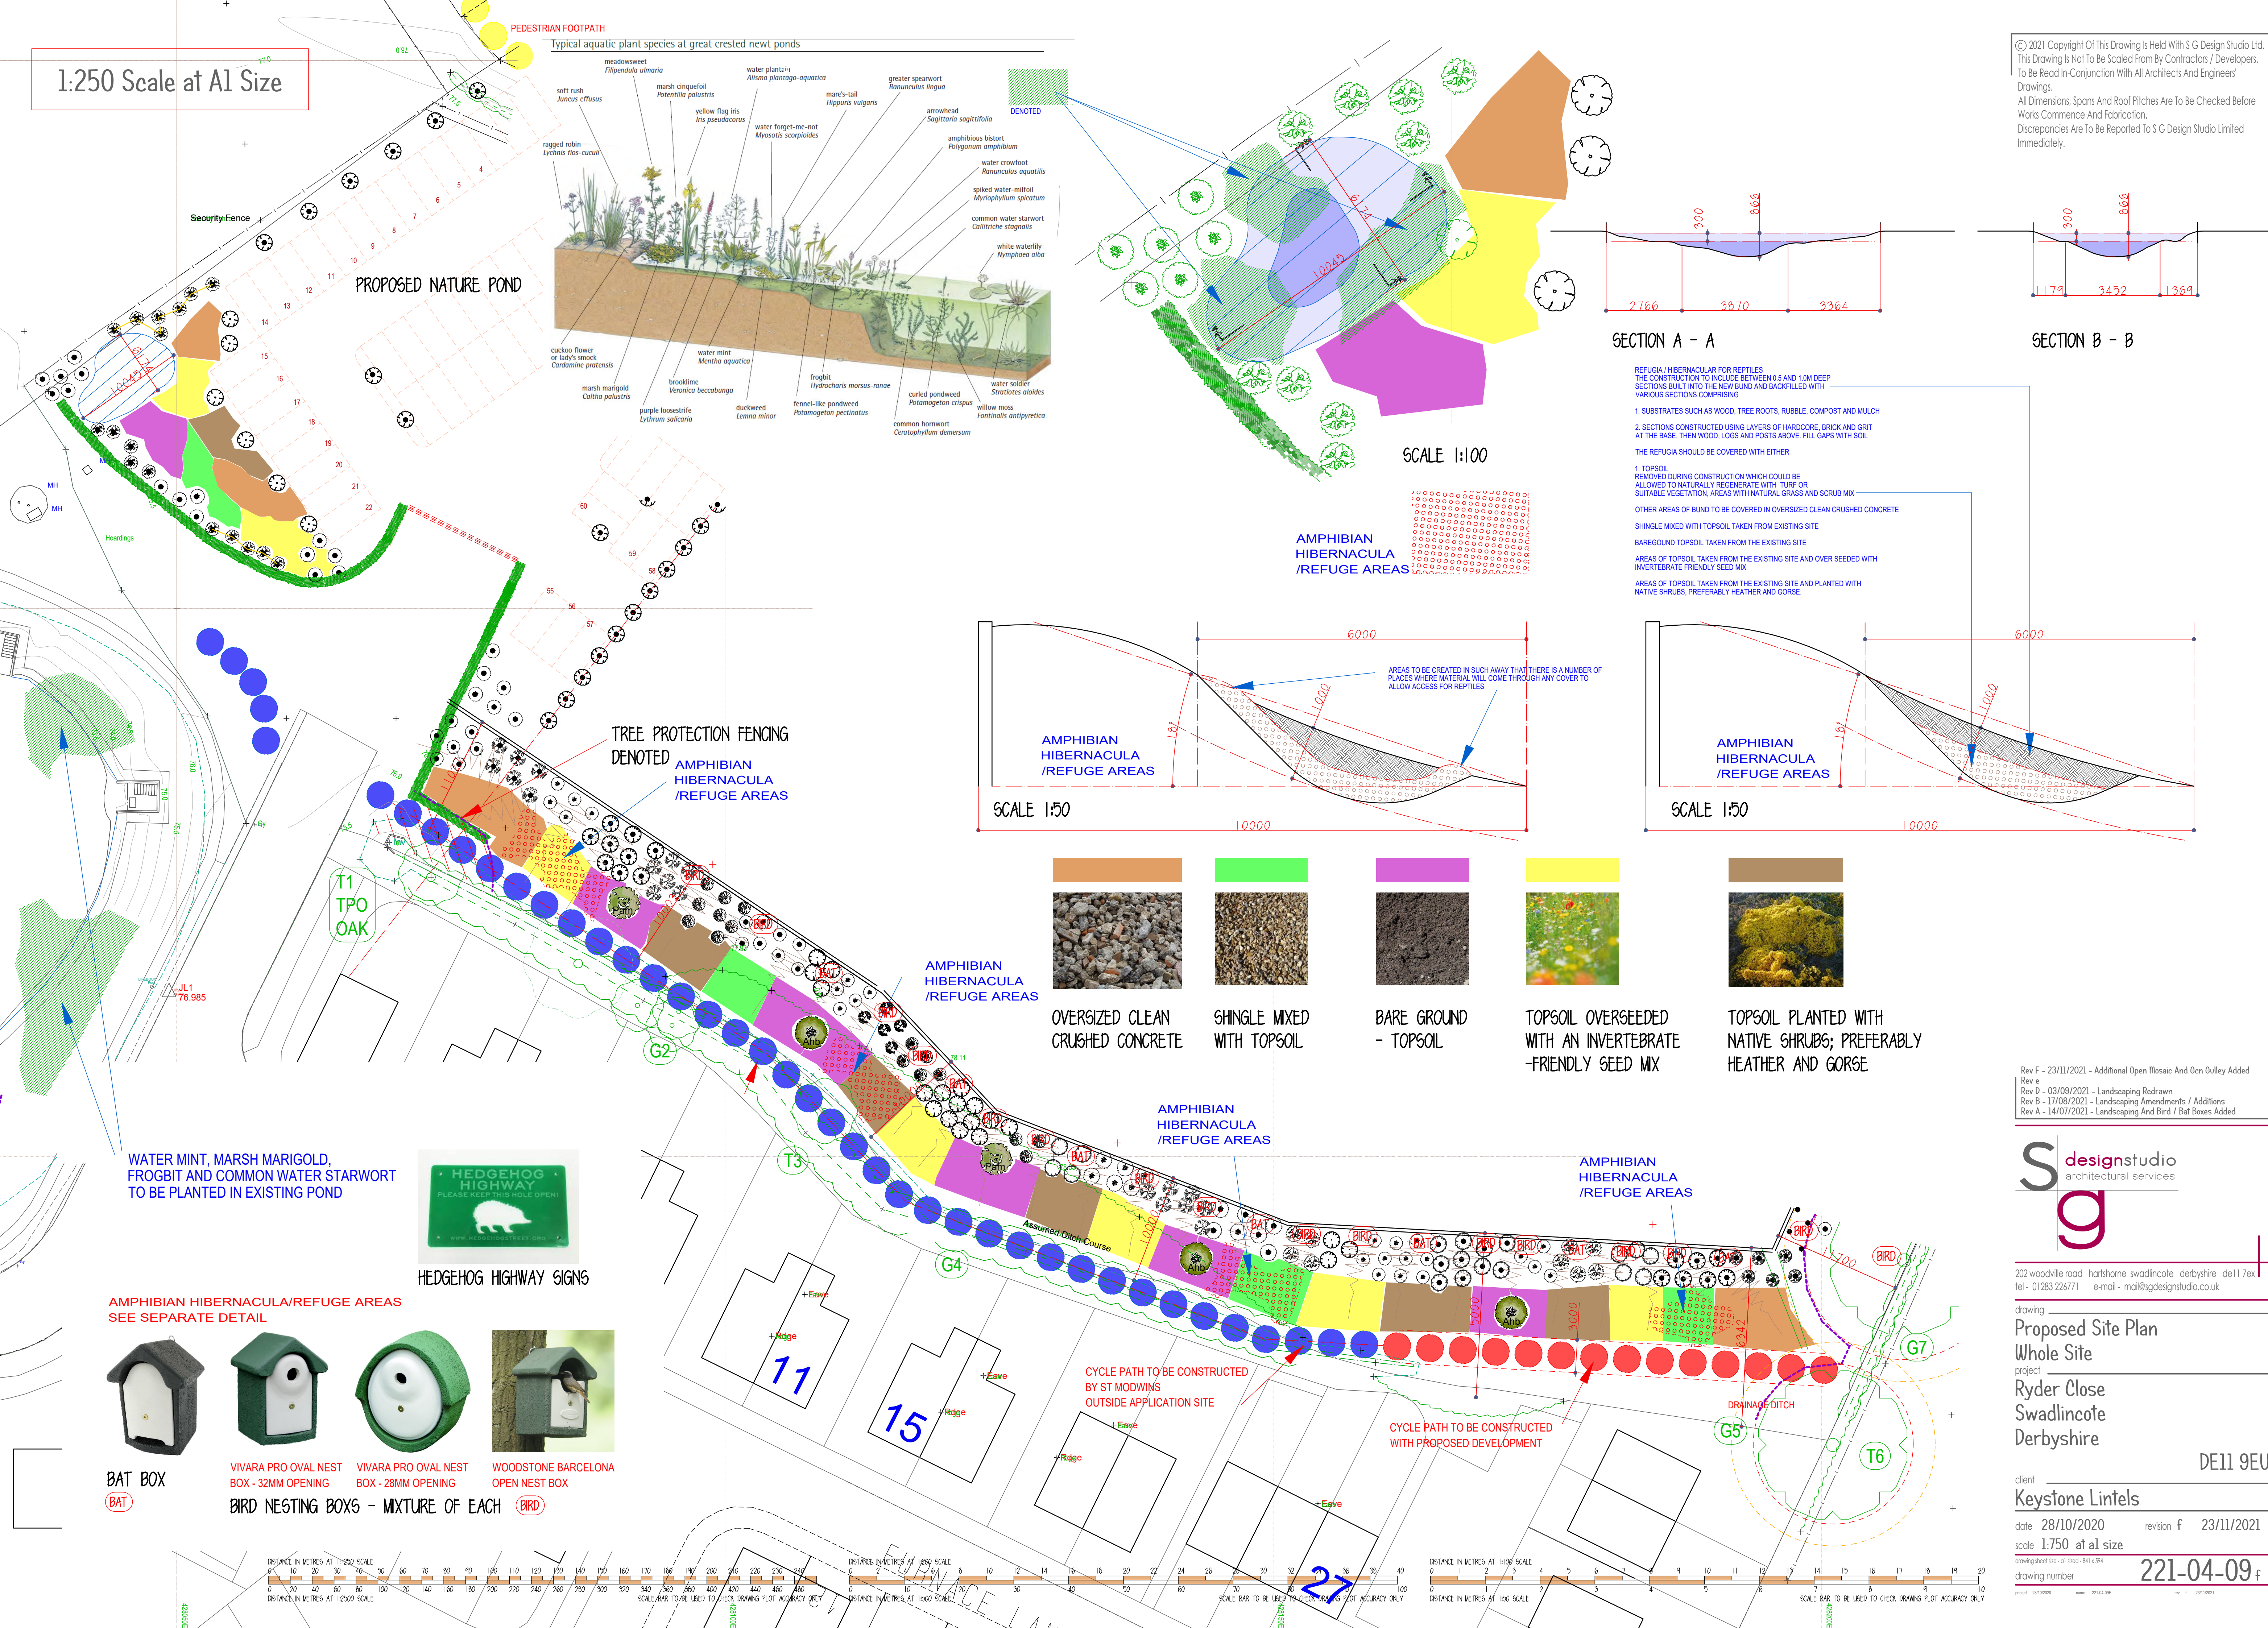

designstudio
architectural services

02 woodville road hartshorne swadlincote derbyshire de11 7ex
tel - 01283 226771 e-mail - mail@sgdesignstudio.co.uk

drawing _____
 Proposed Site Plan
 Whole Site
 project _____
 Ryder Close
 Swadlincote
 Derbyshire

client _____
Keystone Lintels

date 28/10/2020 revision f 23/11/2021

scale 1:750 at al size

drawing sheet size - a1 sized - 841 x 594
date : 07-06-2021 22:04:09

drawing number 221-04-03 f

600	0.07733333	10070	0.01544444	701	1	0.07733333
-----	------------	-------	------------	-----	---	------------