


LOCATION PLAN - 1:1250

DIMENSIONAL SURVEY ONLY FOR THE PURPOSE OF PRODUCING EXISTING PLANS & ELEVATIONS & IS NOT TO BE RELIED UPON FOR DETAILS OF EXISTING STRUCTURE, DRAINAGE & FOUNDATIONS WHICH SHOULD ALL BE CHECKED PRIOR TO WORK COMMENCING BY A SUITABLE SPECIALIST / CONTRACTOR

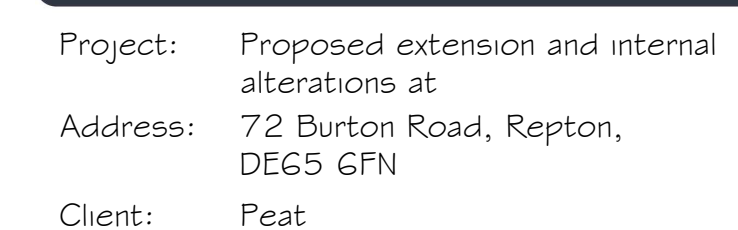

Drawing: Existing - Ground Floor Plan, Roof
Plan, Elevations & Location Plan

Job Ref: I595P Date: 10/08/2021

Drawn By: MA Check By: AM

Scale: 1:100, 1:1250 Drawing No:

Paper Size: A1

