



CDM Regulations 2015
Denotes a significant hazard or difficult management procedure. Please refer to drawing notes for potential hazards. Main contractor to plan for mitigation measures in response to hazards.
CDM Regulations require that **all** projects are to:
• **Have workers to be competent and are suitably skilled for the work they carry out;**
• **Contractors to provide appropriate supervision, instruction and information to all on site workers to provide a safe working environment;**
• **Have a written construction phase plan.**

Worcester architects are appointed as 'Designer' only, unless a written appointment has been completed for the formal appointment as 'Principal Designer'

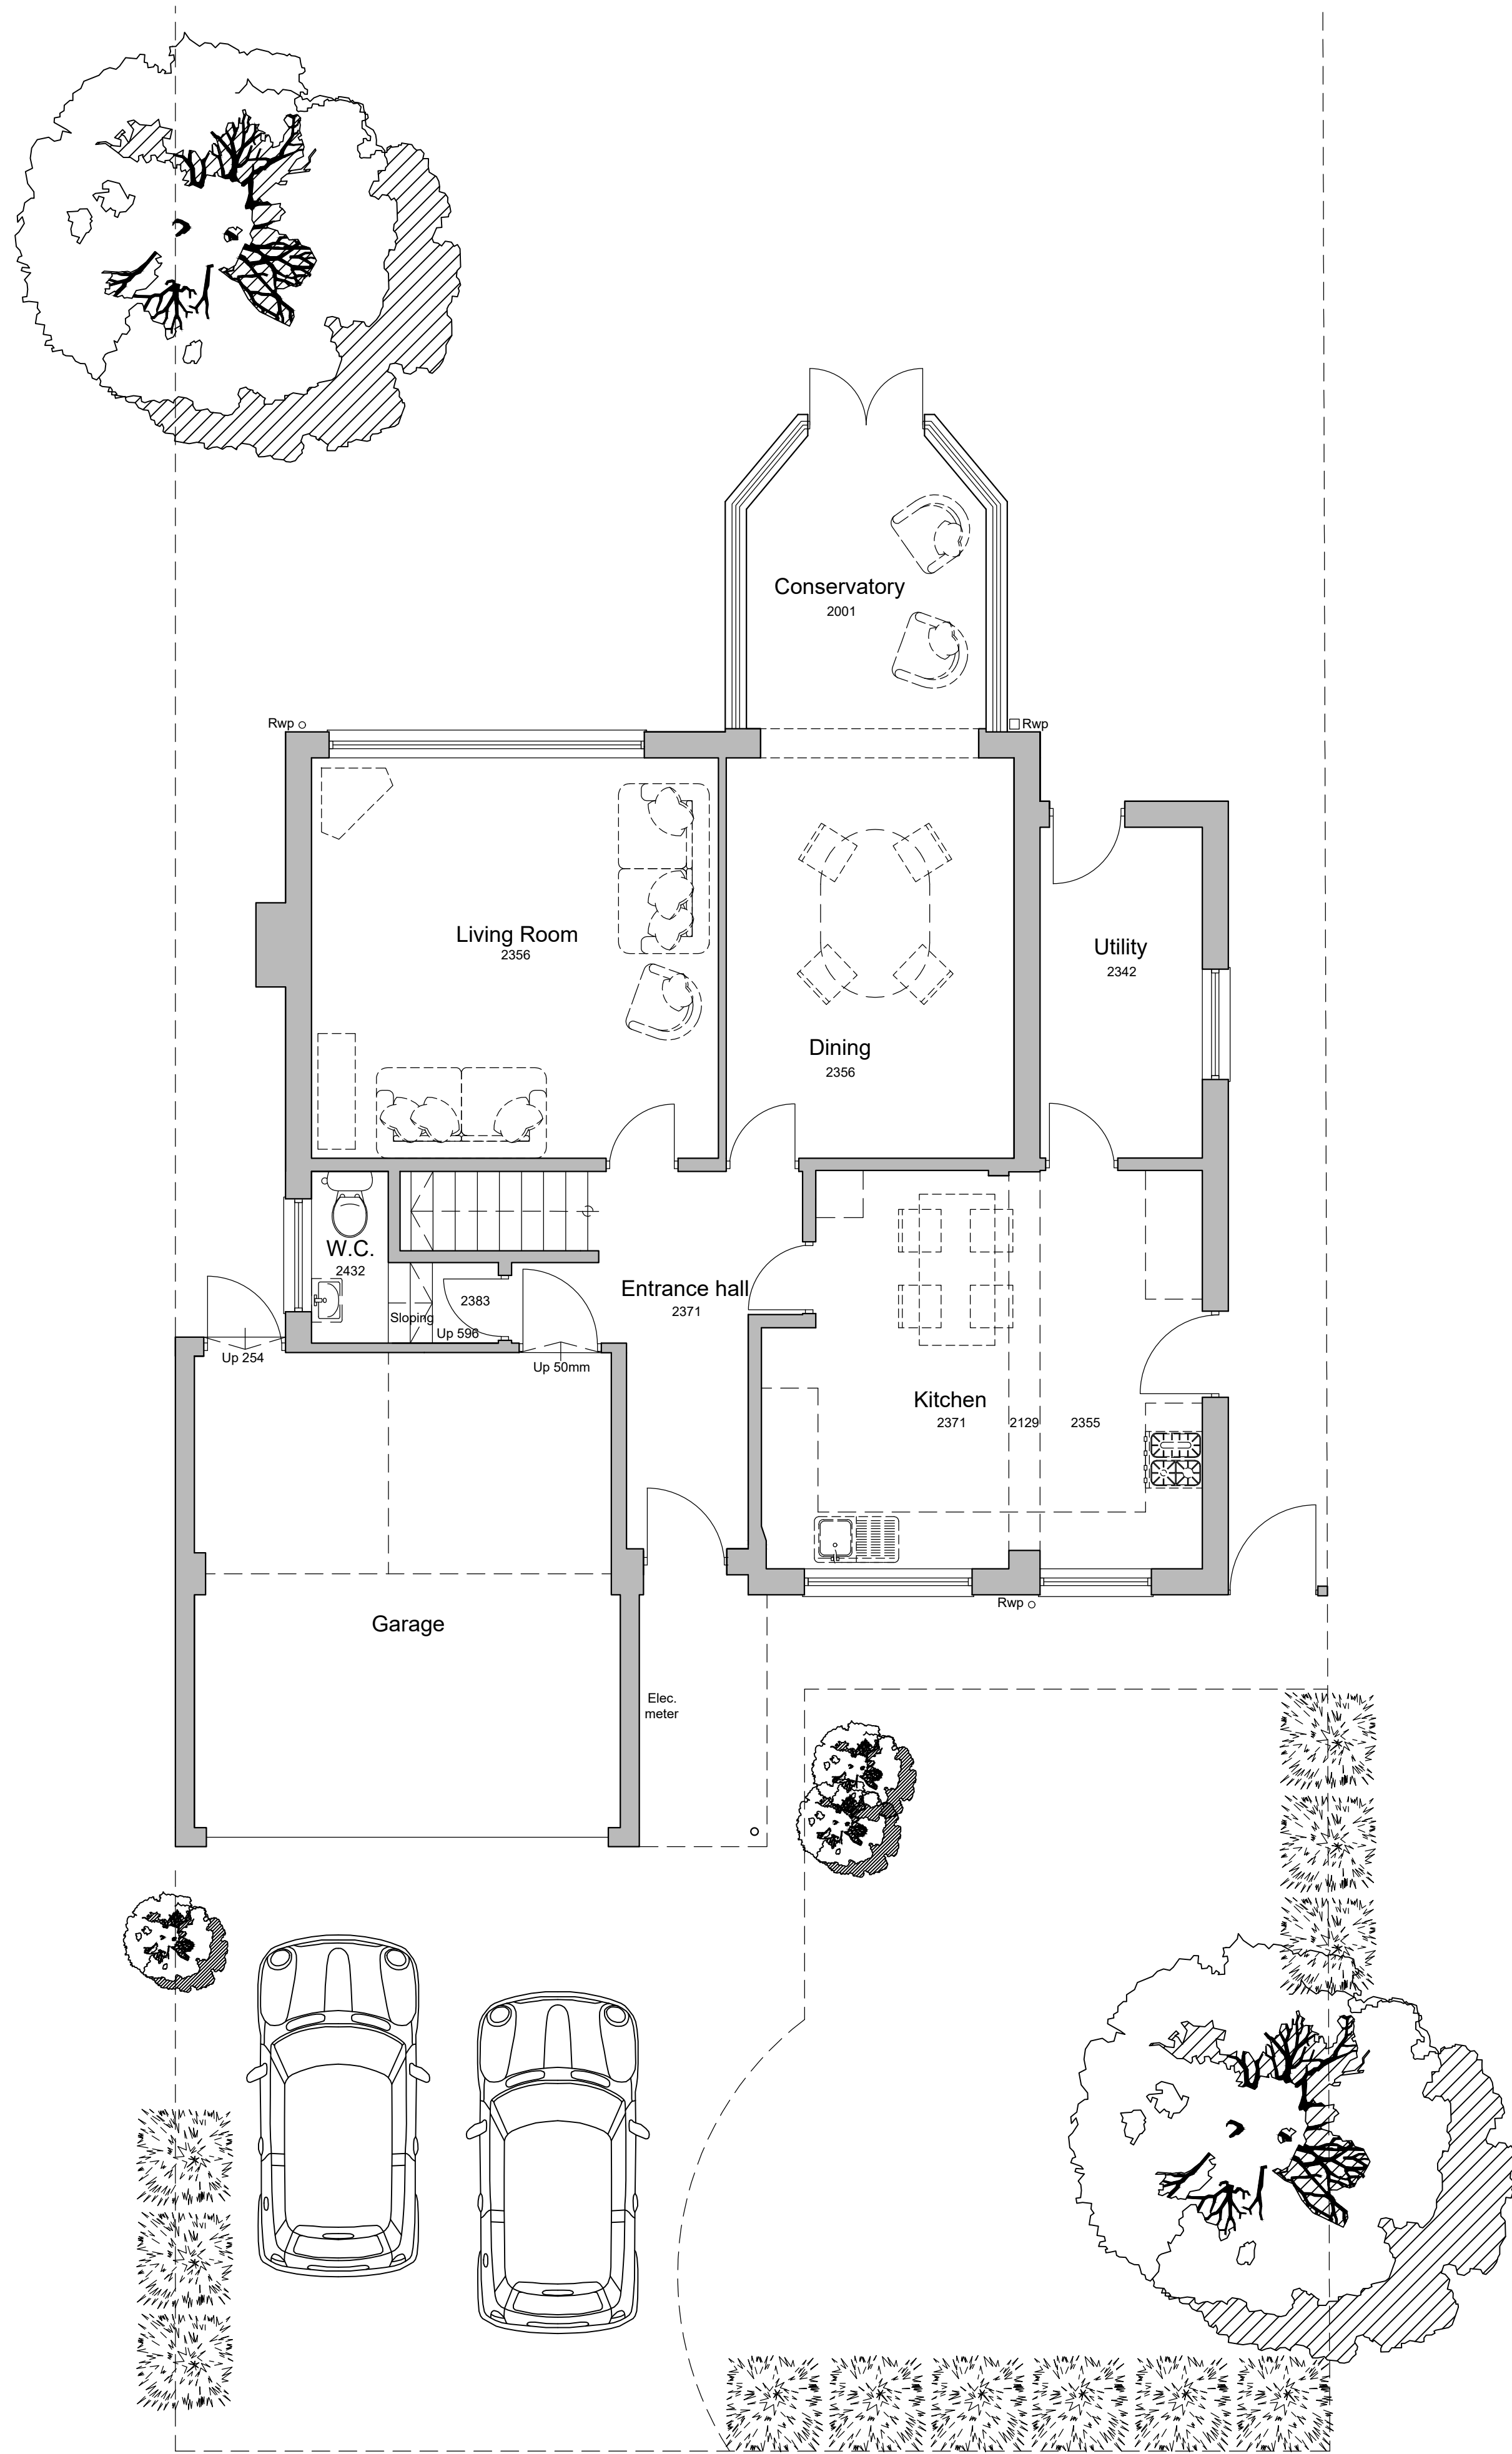

GROUND FLOOR PLAN AS EXISTING 1:50

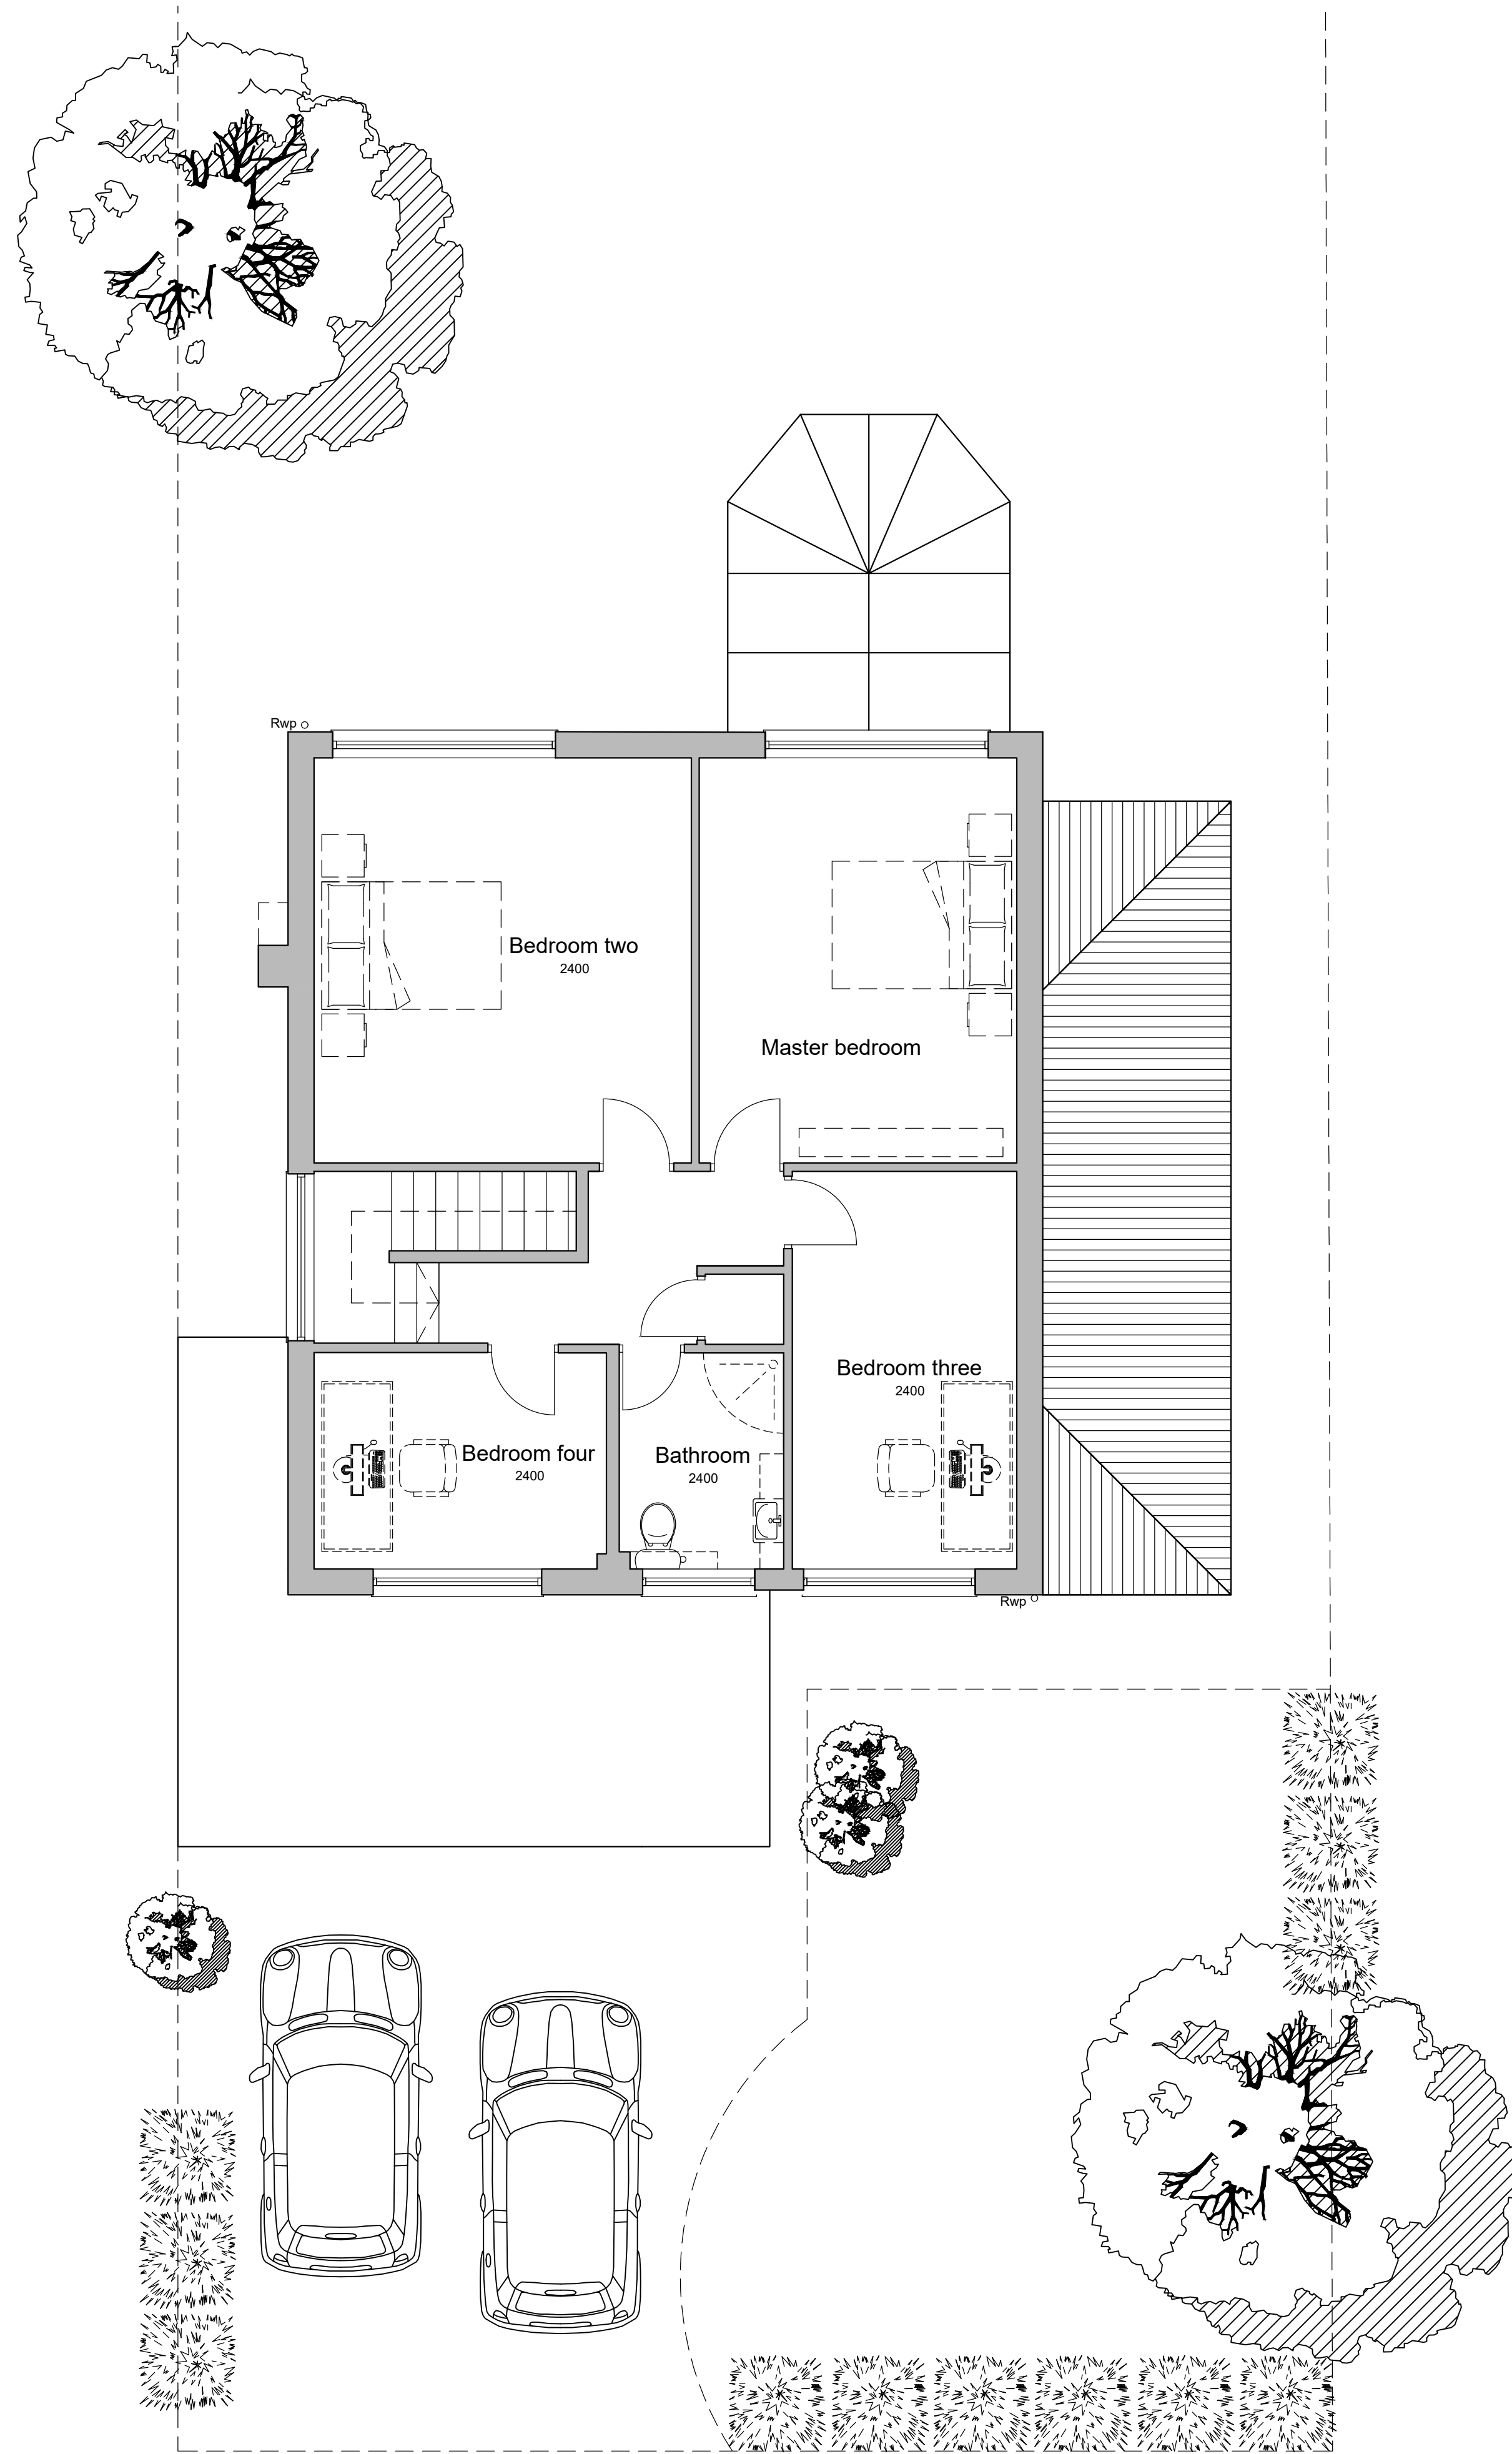

FIRST FLOOR PLAN AS EXISTING 1:50

Planning application

Rev	Note	Date
-----	------	------

wa worcester architects
19 Poyser Lane Kirk Langley Ashbourne
DE6 4LR 07963780532 01332 824517
info@worcester-architects.co.uk
www.worcester-architects.co.uk

RIBA 
Chartered Practice

Project **13 Lawn Avenue, Etwell, Derbyshire**

Drawing Title **Floor plans as existing**

Scale 1:50
Sheet A1 Drawn By MS

Date	Job No.	Drawing No.	Revision
------	---------	-------------	----------

Jul' 21	027 2021	002	-
---------	----------	-----	---