




Right Side Elevation
Scale 1:50



Left Side Elevation
Scale 1:50

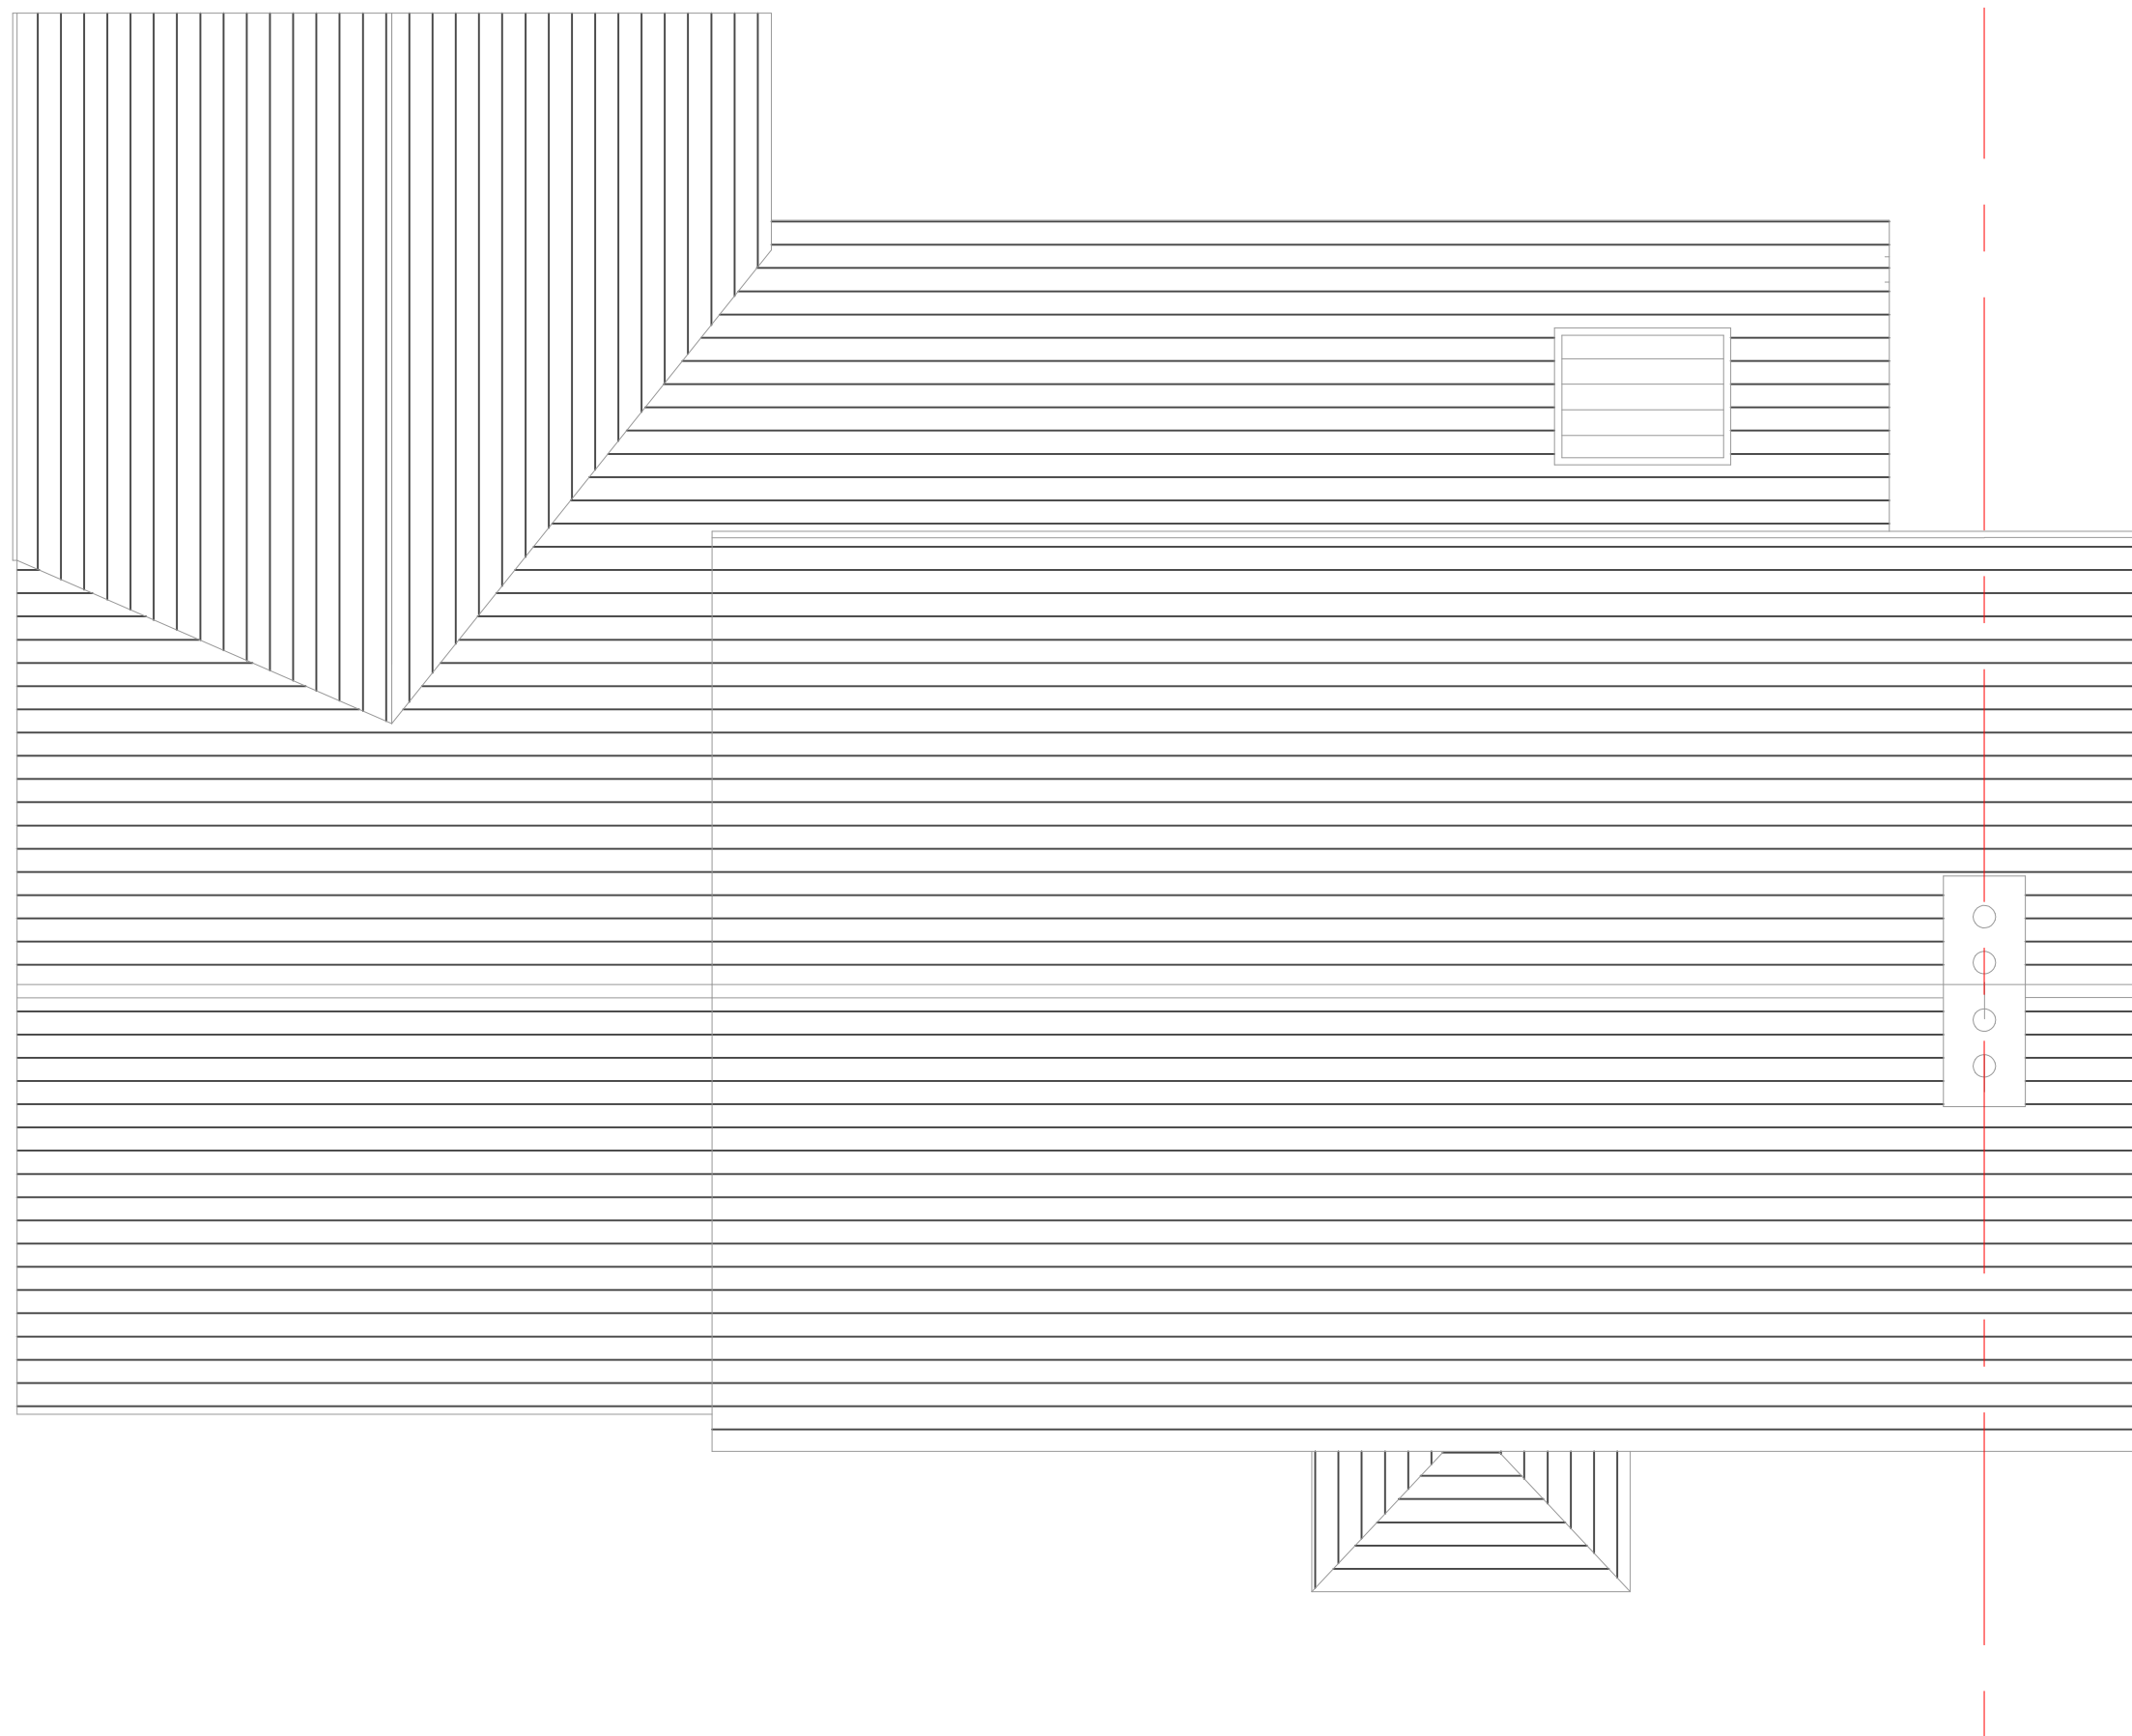

Roof Plan
Scale 1:50

Rev: A Rev Date: 20/09/2021 Drawn By: A Punchard

Rev Details:
Initial Issue

DRAWING FOR INFORMATION ONLY