


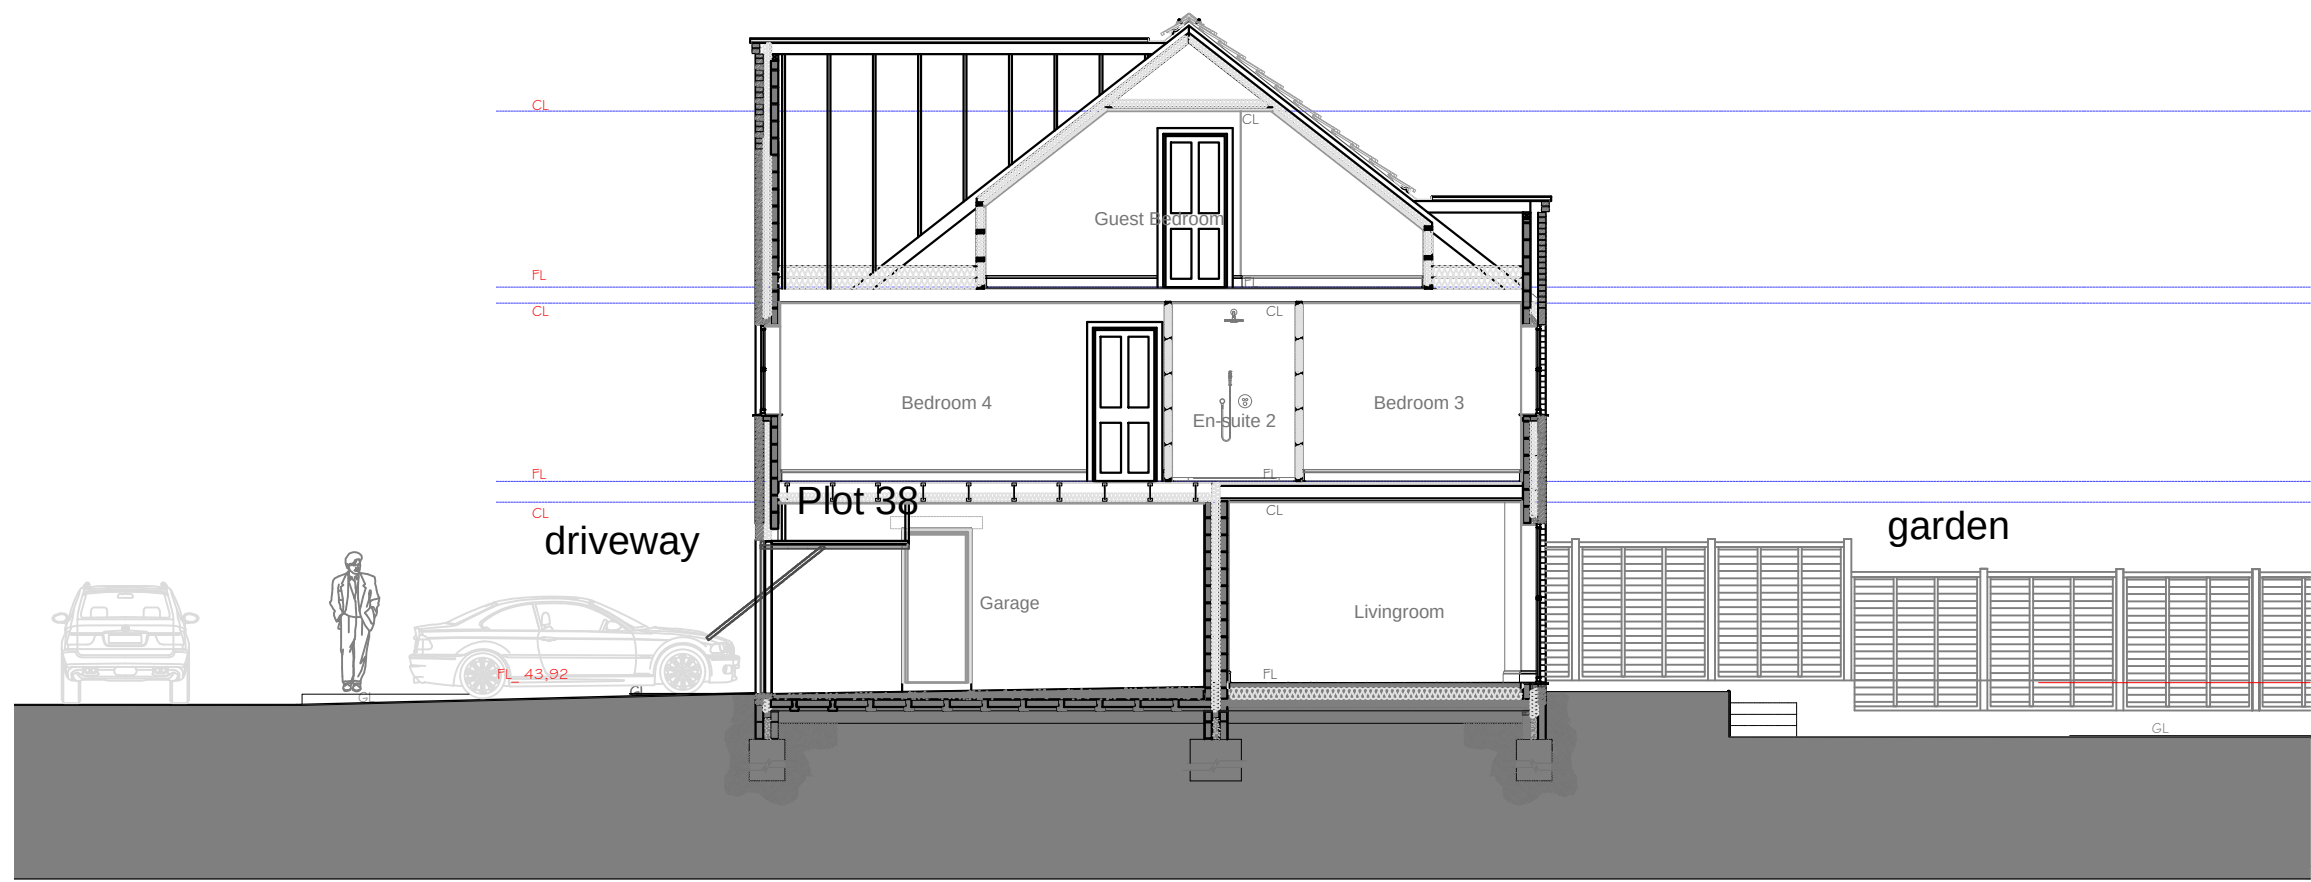


Existing Section A_Scale_1:100

No 26




Existing Rear Elevation_Scale_1:100

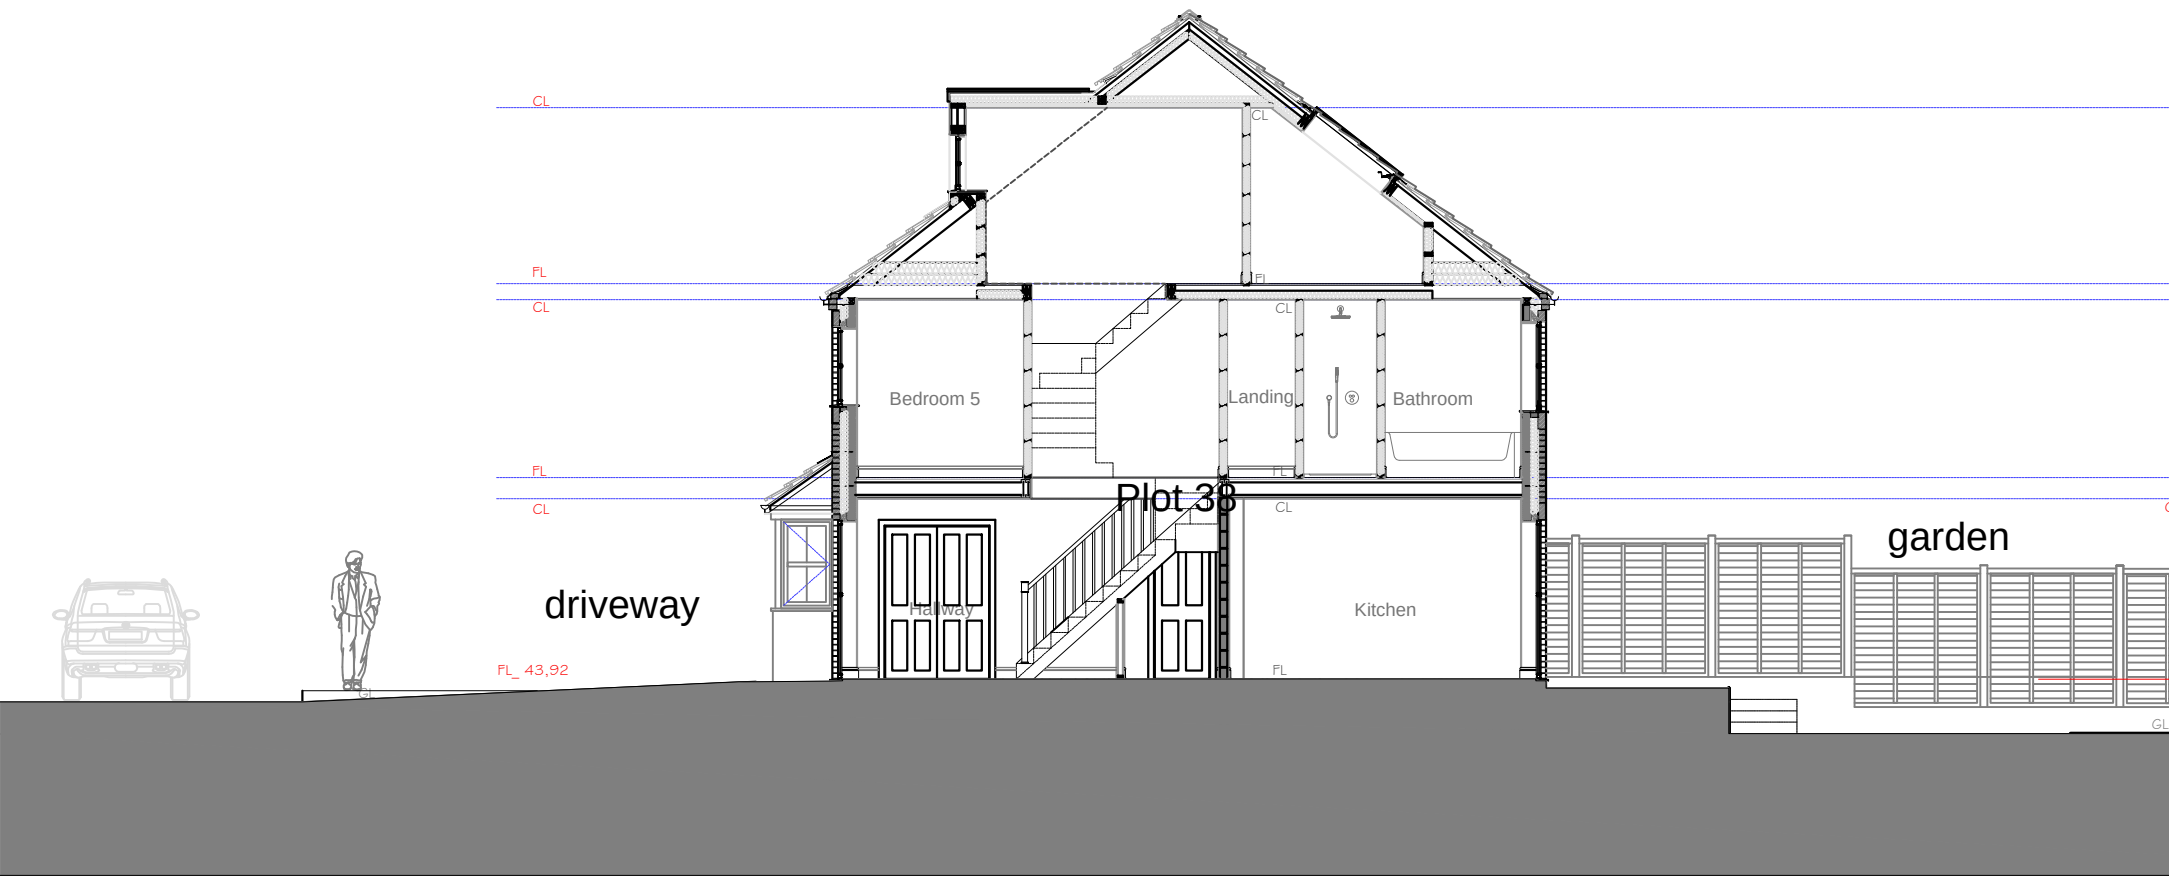

Existing Section B_Scale_1:100

No 26

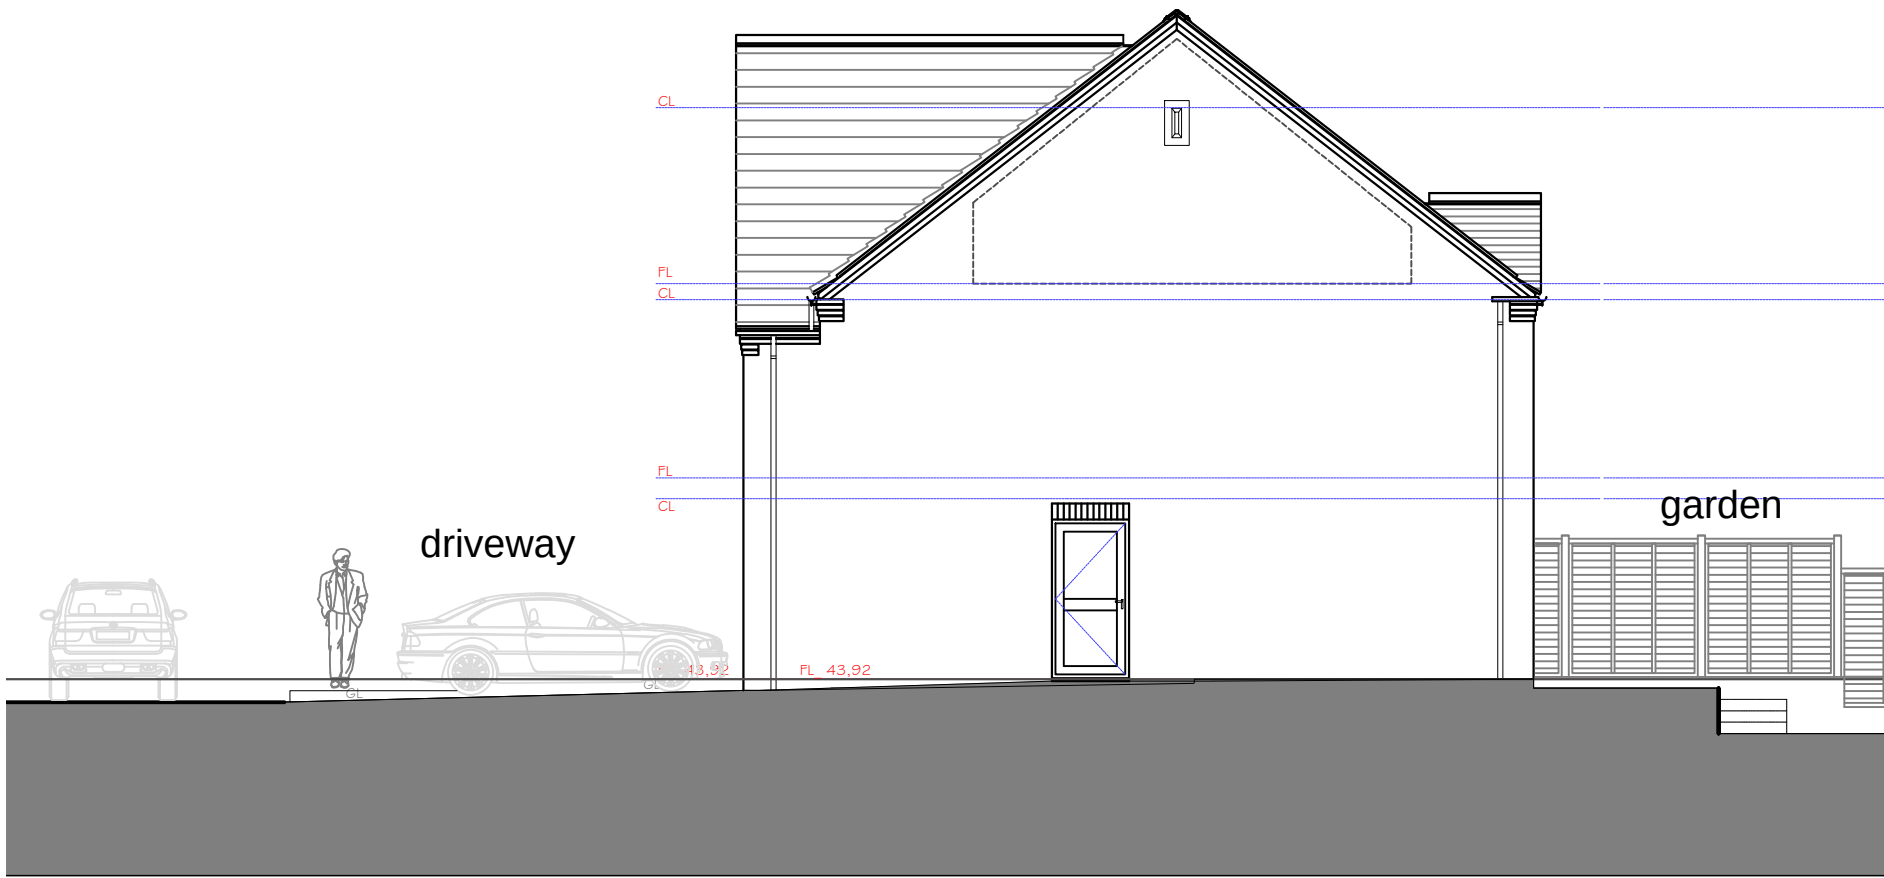


Existing Side Elevation 1_Scale_1:100

No 26



Existing Side Elevation 2_Scale_1:100

No 26

 

Wall Reference Orientation GENERAL NOTES: 1: Do not scale drawings. Dimensions govern. 2: All dimensions are in millimetres unless noted otherwise. 3: All dimensions shall be verified on site before proceeding with the work. 4: Bailey-English Studio. shall be notified in writing of any discrepancies. 5: All information remains the property of Bailey-English Studio. and may not be used for any purpose whatsoever, or reproduced through any medium without the written permission of Bailey-English Studio. 6: All copyrights retained by Bailey-English Studio. 7: Subject to survey and all necessary statutory and legal consents.	REV	BY	DATE	DESCRIPTION OF AMENDMENTS	KEY PLAN	REFERENCE NOTES:	CLIENT	PROJECT	DRAWING TITLE			
								Plot 38, House 26 Bittern View, Willington Derby_DE65 6RY	Sections_Elevations_Existing New Rear Extension			
BAILEY-ENGLISH STUDIO Unit 02 - 74 Rugby Road - Hinckley - Leicestershire - LE10 0QD admin@baileyenglishstudio.com								ISSUED FOR Planning		DATE 23.11.2021	SCALE 1:100 @ A1	DRAWN BY RBE
										DRAWING NUMBER B E S 081_21_01_EX_002_P		REVISION -