


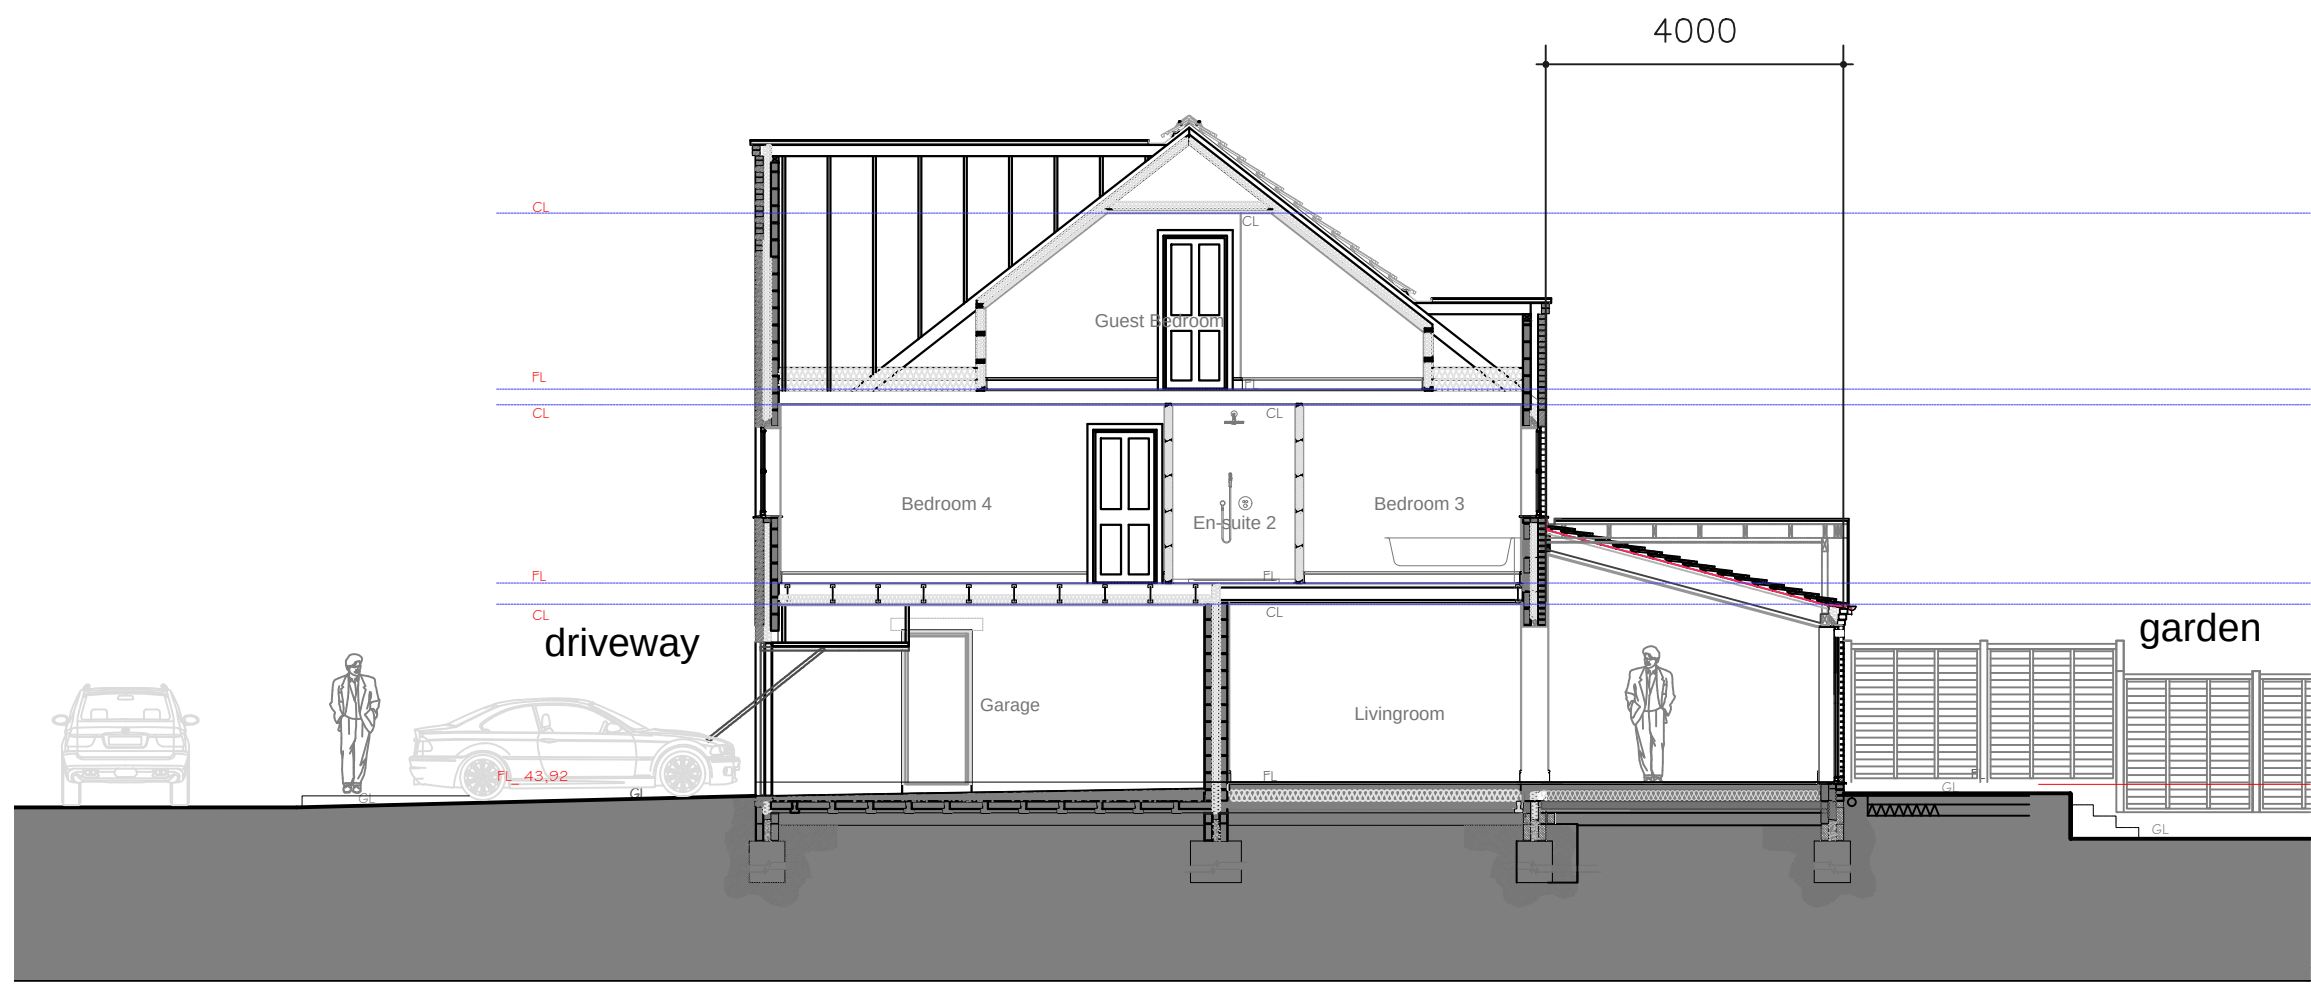

Proposed Section A_Scale_1:100

No 26




No 24

No 26


No 28

Proposed Rear Elevation_Scale_1:100

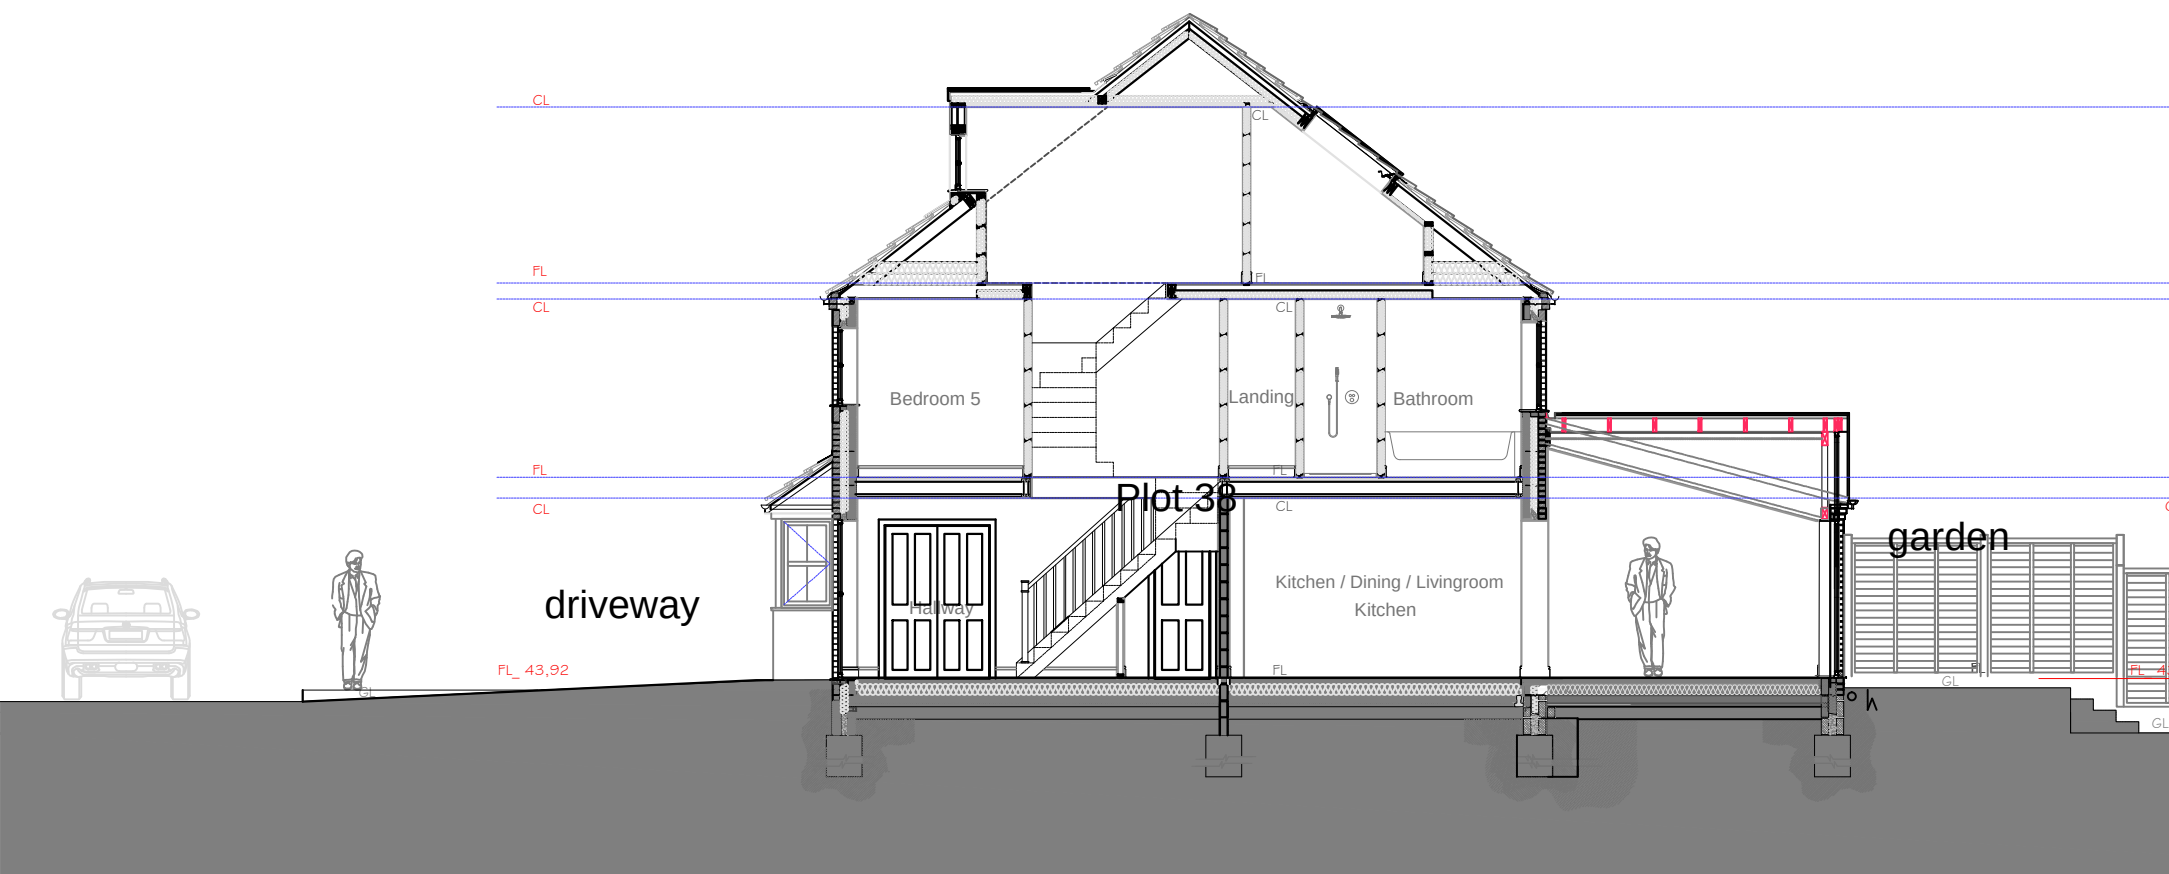


Proposed Section B_Scale_1:100

No 26

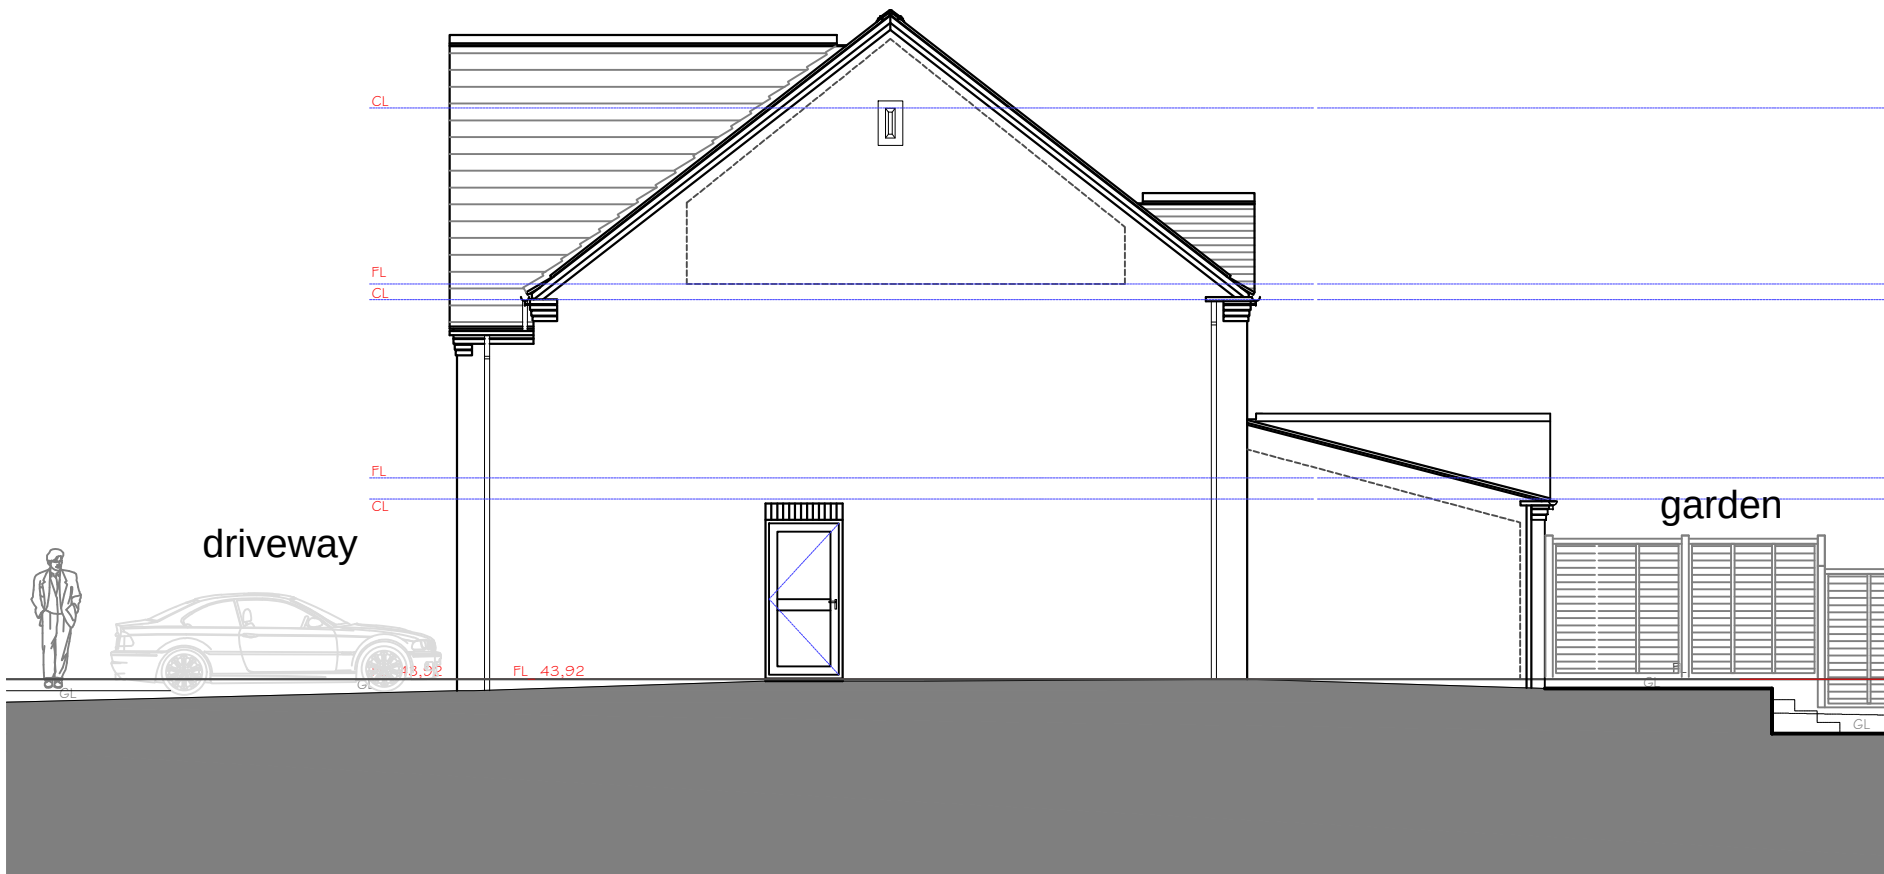


No 26

Proposed Side Elevation 1_Scale_1:100

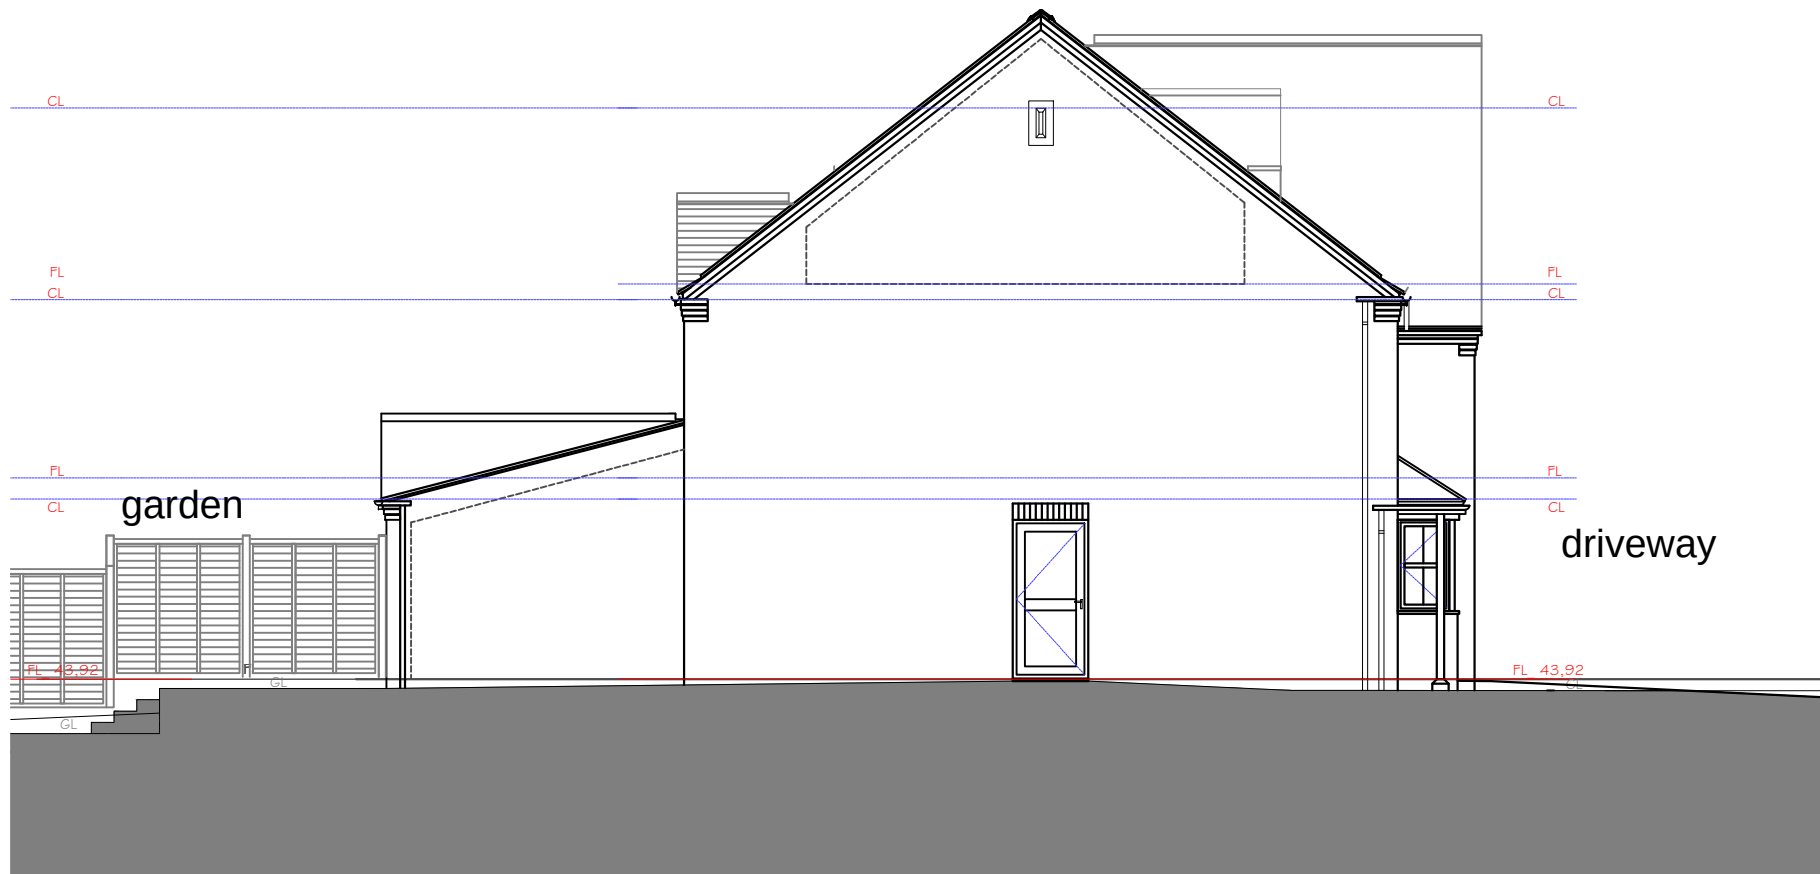

No 26

Proposed Side Elevation 2_Scale_1:100

 

Wall Reference Orientation GENERAL NOTES: 1: Do not scale drawings. Dimensions govern. 2: All dimensions are in millimetres unless noted otherwise. 3: All dimensions shall be verified on site before proceeding with the work. 4: Bailey-English Studio, shall be notified in writing of any discrepancies. 5: All information remains the property of Bailey-English Studio, and may not be used for any purpose whatsoever, or reproduced through any medium without the written permission of Bailey-English Studio. 6: All copyrights retained by Bailey-English Studio. 7: Subject to survey and all necessary statutory and legal consents.	REV	BY	DATE	DESCRIPTION OF AMENDMENTS	KEY PLAN	REFERENCE NOTES:	CLIENT	PROJECT Plot 38_House 26 Bittern View, Willington Derby_DE65 6RY	DRAWING TITLE Sections_Elevations_Proposed New Rear Extension		
									BAILEY-ENGLISH STUDIO Unit 02 - 74 Rugby Road - Hinckley - Leicestershire - LE10 0QD admin@baileyenglishstudio.com	ISSUED FOR Planning	DATE 23.11.2021
									DRAWING NUMBER B E S 081_21_01_PR_002_P		REVISION -