



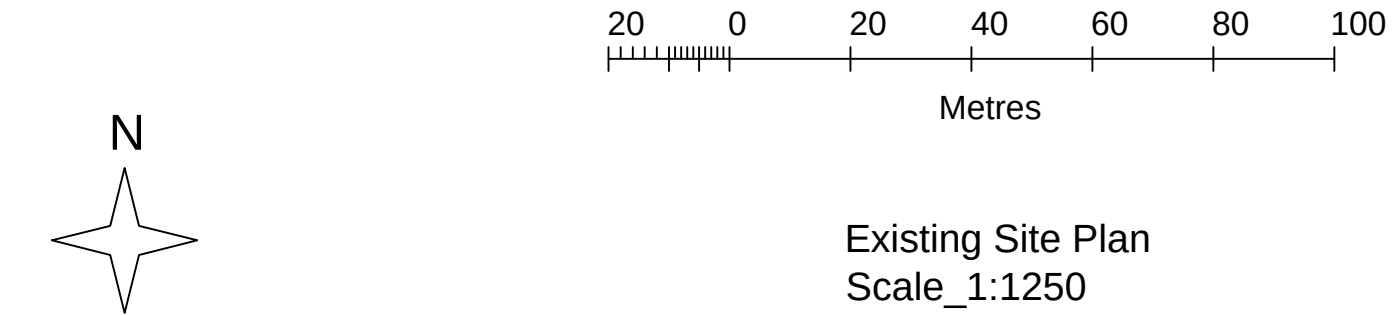

Existing Site Plan
Scale_1:1250

 

Wall Reference Orientation	REV	BY	DATE	DESCRIPTION of AMENDMENTS	KEY PLAN	REFERENCE NOTES:	CLIENT	PROJECT Plot 38_House 26 Bittern View, Willington Derby_DE65 6RY	DRAWING TITLE Site Location Plan		
								ISSUED FOR Planning	DATE 23.11.2021	SCALE 1:1250 @ A1	DRAWN BY RBE
									DRAWING NUMBER B E S 081__21__01_EX_000_P		REVISION -

GENERAL NOTES:

1: Do not scale drawings. Dimensions govern.

2: All dimensions are in millimetres unless noted otherwise.

3: All dimensions shall be verified on site before proceeding with the work.

4: Bailey-English Studio. shall be notified in writing of any discrepancies.

5: All information remains the property of Bailey-English Studio. and may not be used for any purpose whatsoever, or reproduced through any medium without the written permission of Bailey-English Studio.

6: All copyrights retained by Bailey-English Studio.

7: Subject to survey and all necessary statutory and legal consents.

BAILEY-ENGLISH
STUDIO

Unit 02 - 74 Rugby Road - Hinckley - Leicestershire - LE10 0QD

admin@baileyenglishstudio.com

© Bailey-English Studio 2011