


4 Chellaston Lane - Site Plan

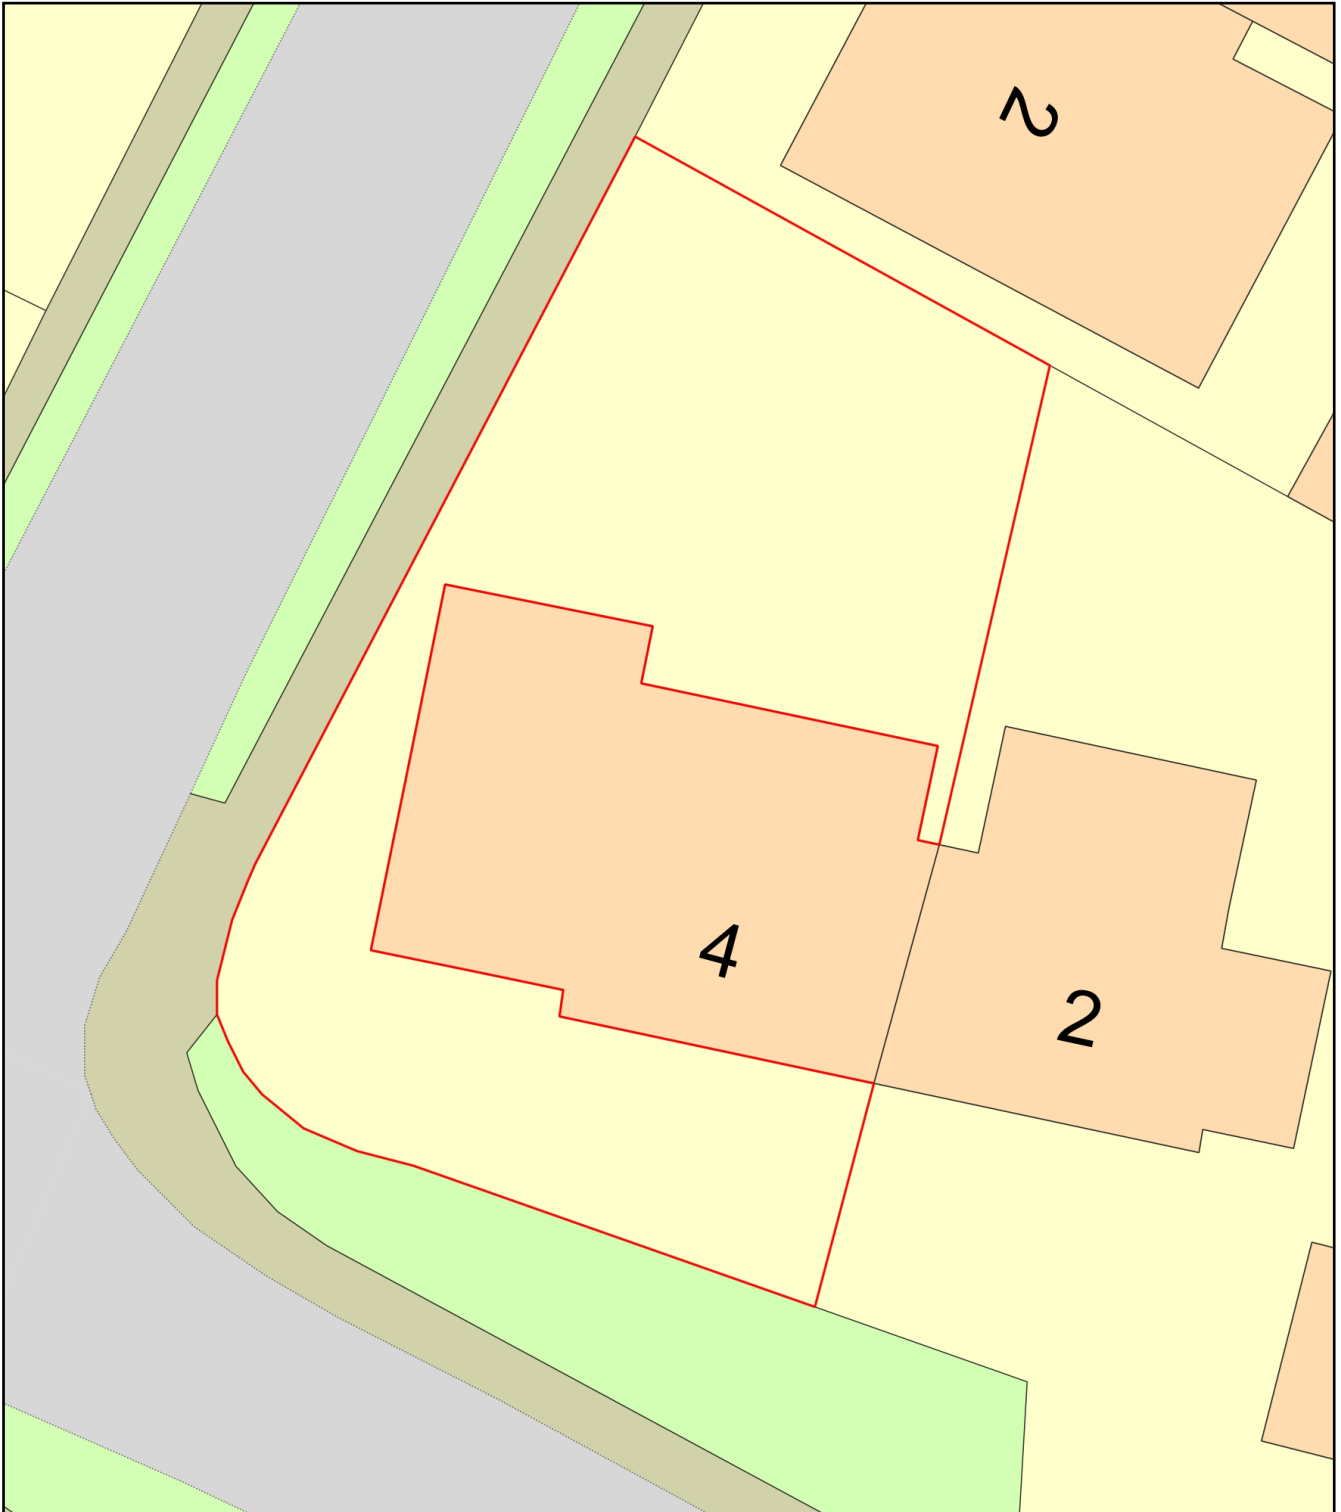

0 10
Metres



Plan Produced for: Lindsey Pilkington

Date Produced: 25 Nov 2021

Plan Reference Number: TQRQM21329165132363

Scale: 1:200 @ A4