





Rear Elevation
Scale 1:50



Front Elevation
Scale 1:50

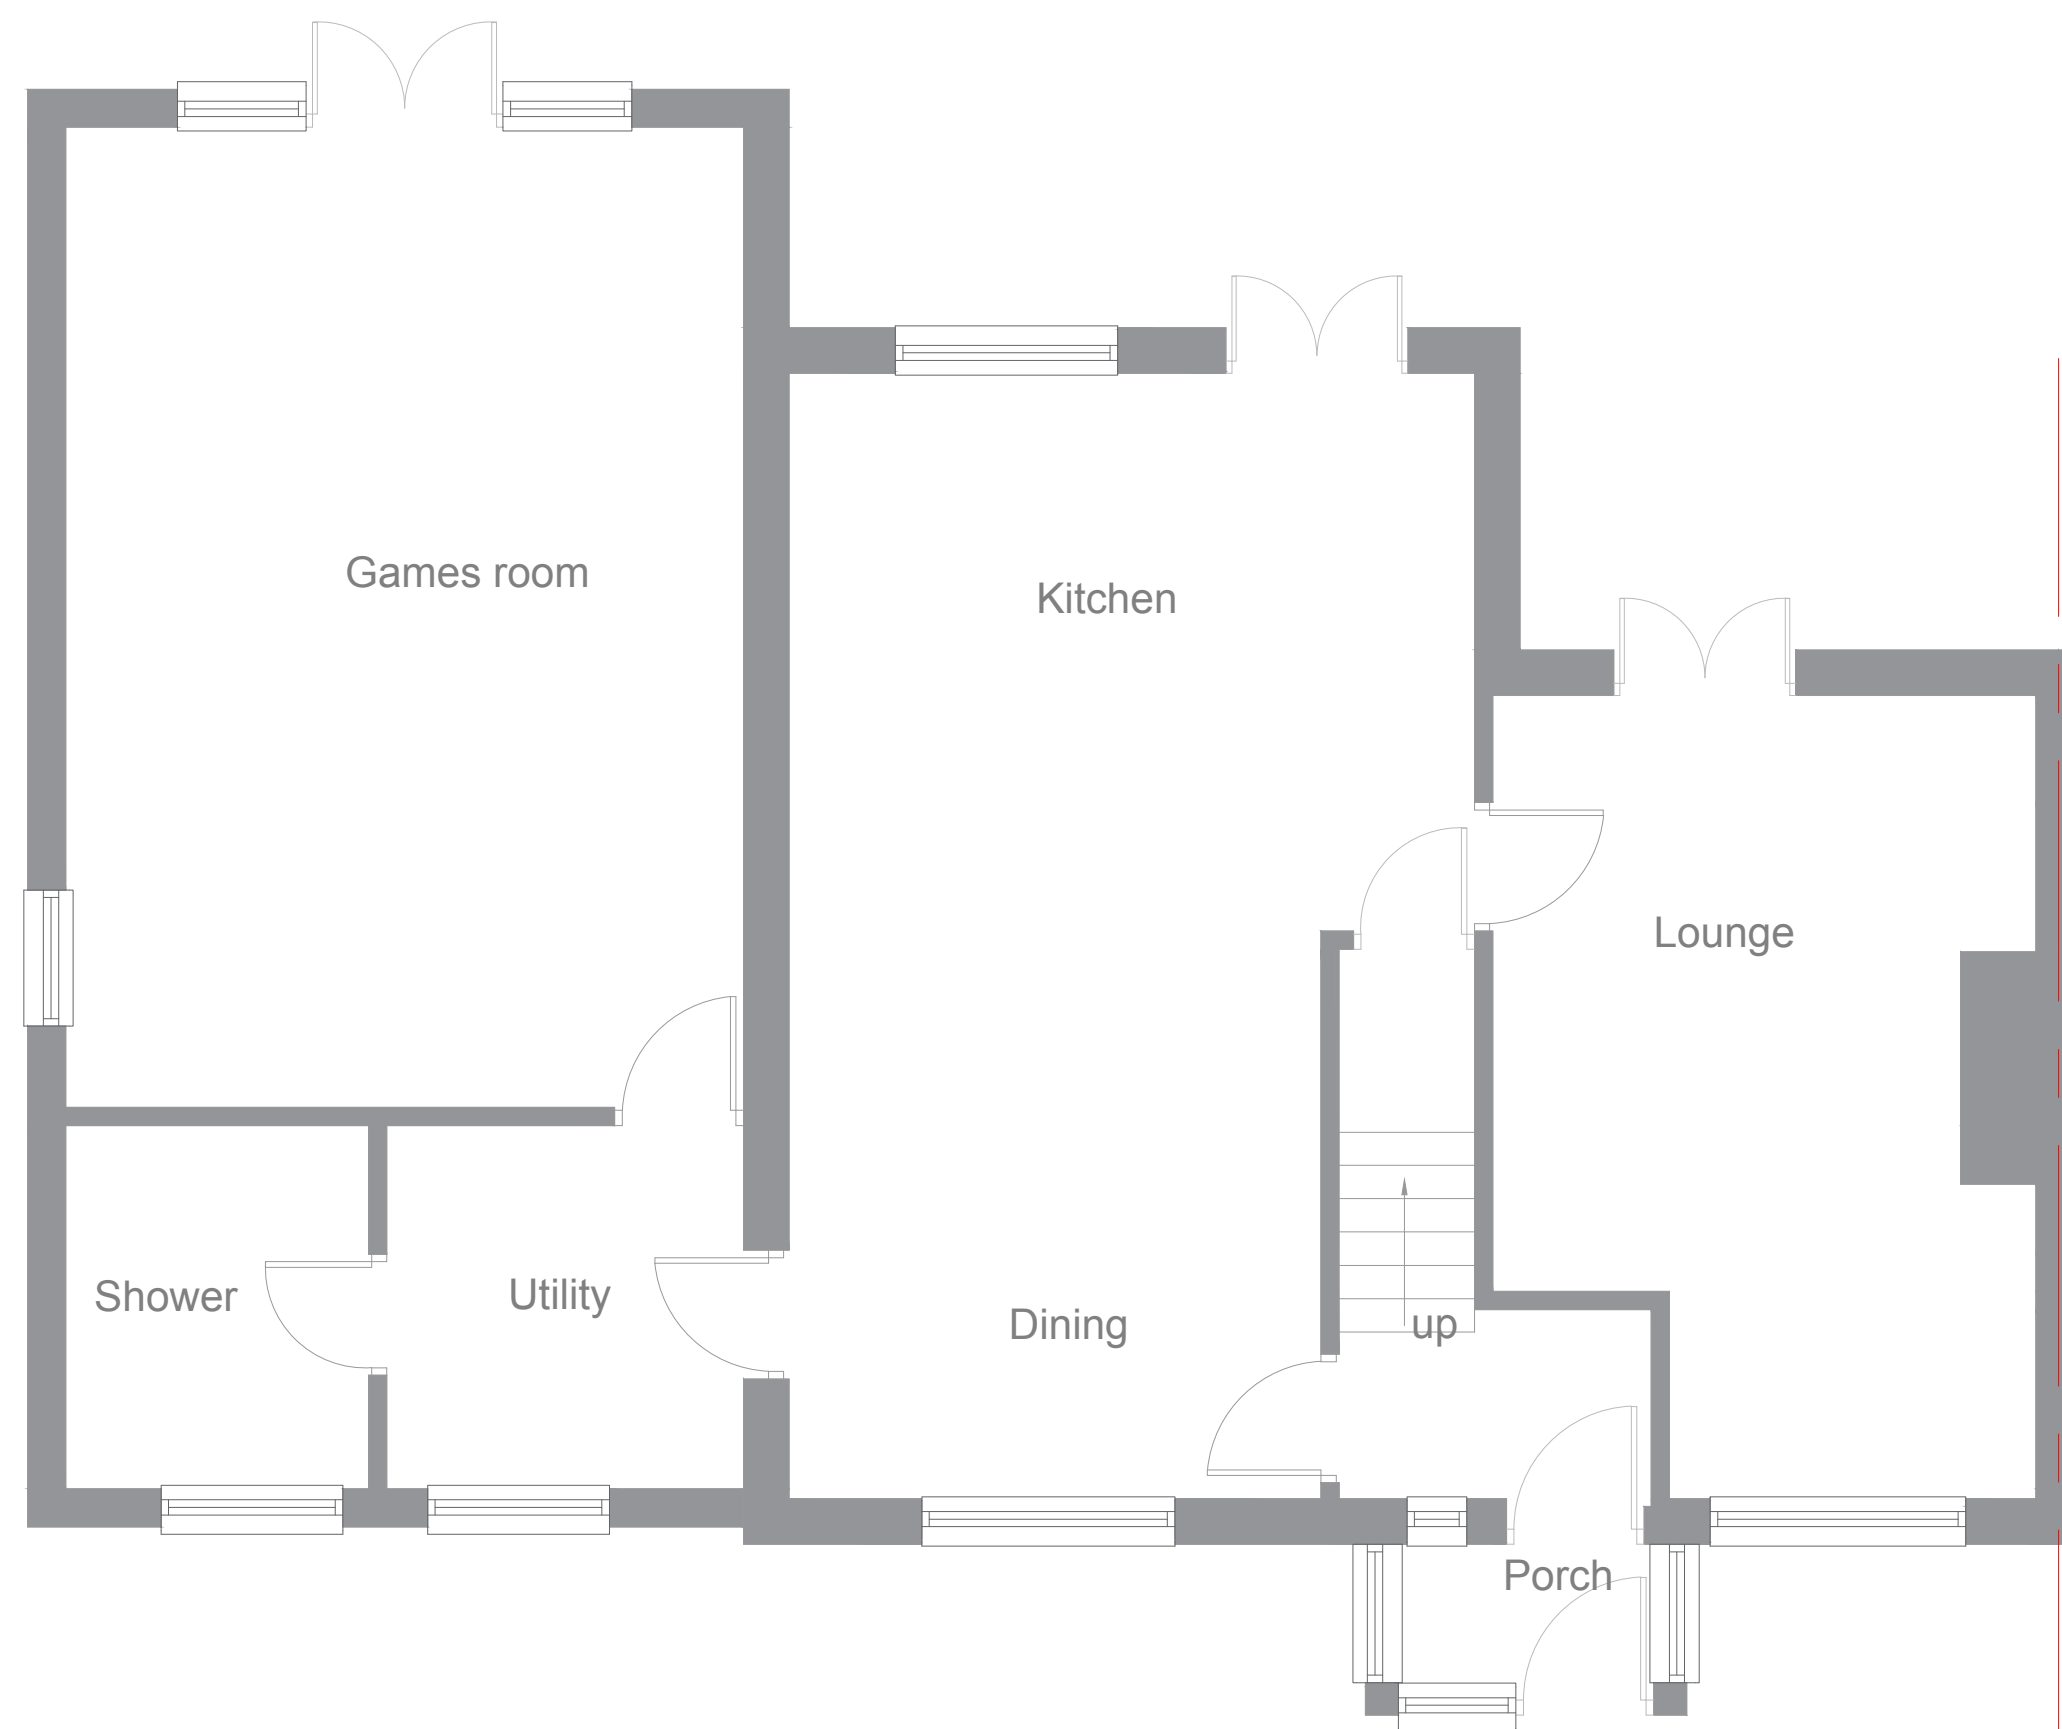

Ground floor
Scale 1:50

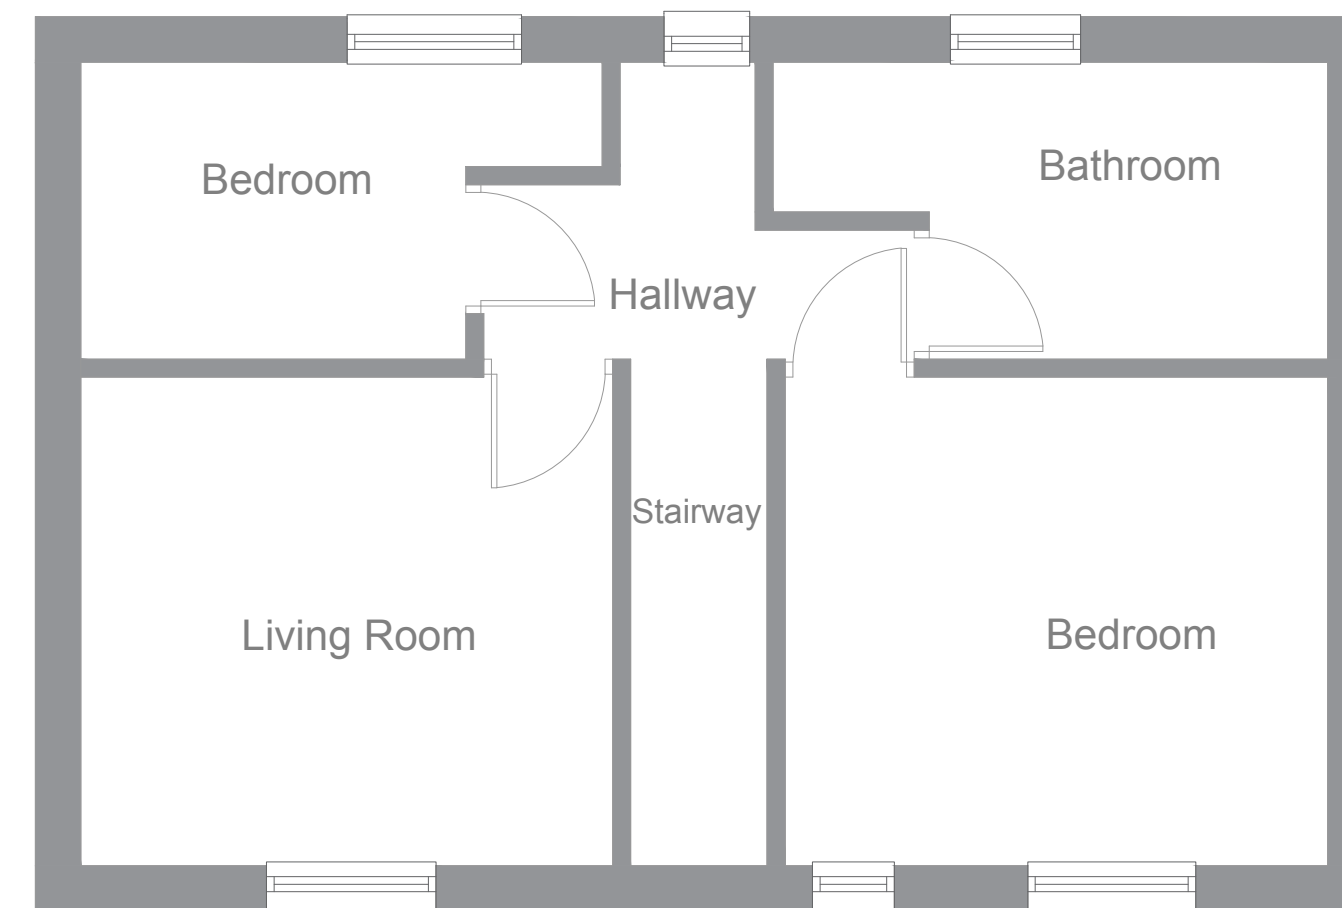

First floor
Scale 1:50

Rev: A Rev Date: 20/09/2021 Drawn By: A Punchard

Rev Details:
Initial Issue

DRAWING FOR INFORMATION ONLY