



Rear Elevation

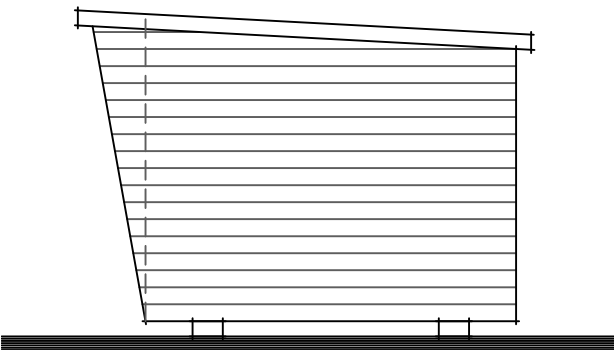


Side Elevation

DO NOT SCALE THESE DRAWINGS, USE FIGURED DIMENSIONS ONLY, IF IN DOUBT ASK.

Dev. PROPOSED NEW DWELLING,
LAND AT HOLMLEIGH,
FORTIES LANE, SMISBY
Client. MR & MRS ZAMANI

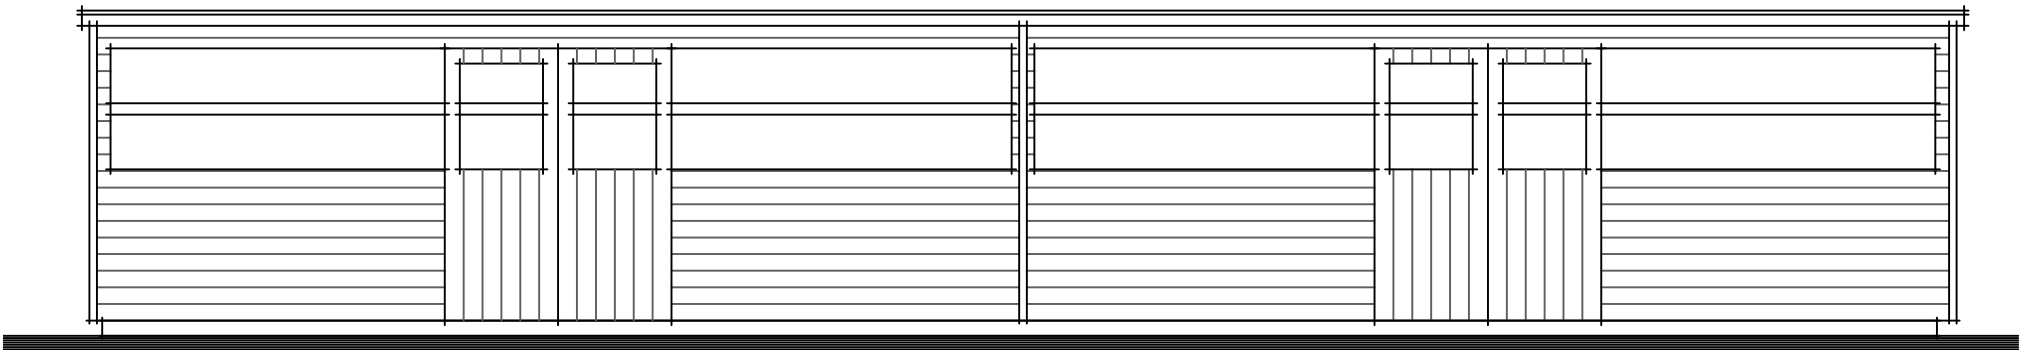

Front Elevation

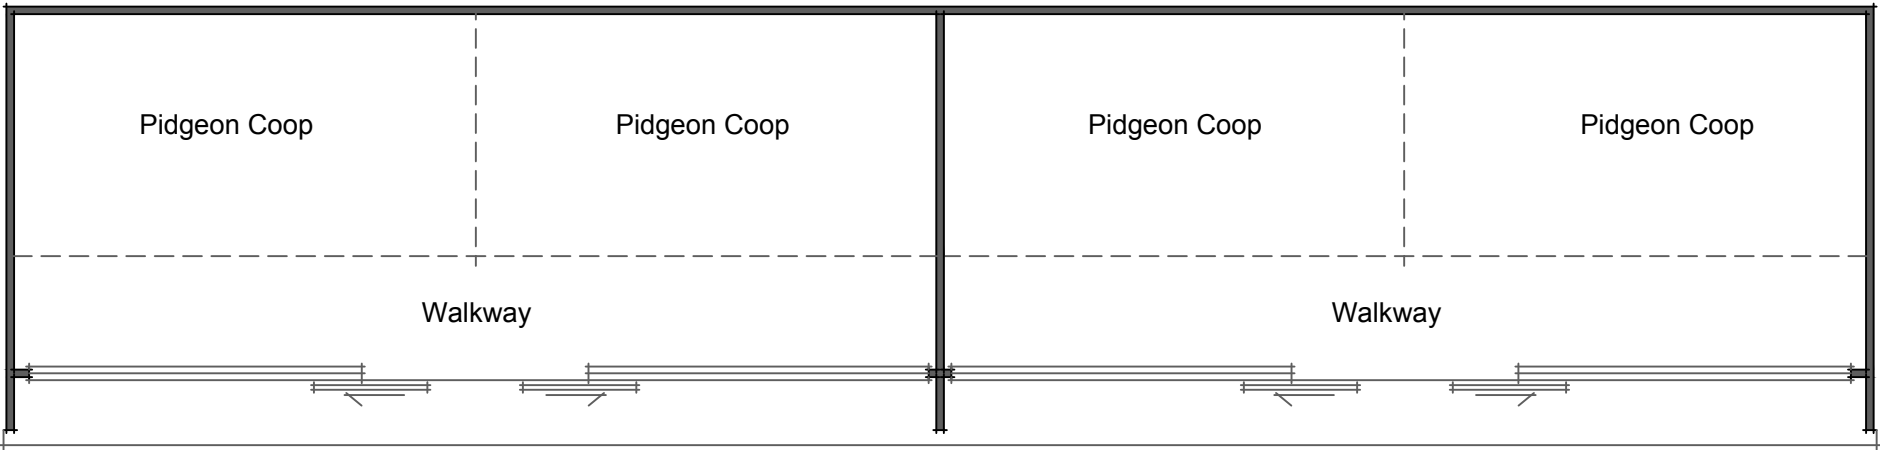

Plan - Unit B

**LIFE-DESIGN
ARCHITECTURE**

THIS DRAWING IS TO BE READ IN CONJUNCTION WITH SEPARATE
SITE SPECIFIC CONSTRUCTION NOTES AND MATERIALS
SPECIFICATION.

Drawing.
EXISTING OUTBUILDING DETAILS

Date. OCT 2021

Scale. 1:50

Area: Drawn / LDA
Checked:

Dwg No.
LIFE-21-957-006