



Total footprint of existing agricultural sheds = 1124m²
Shed 1 existing footprint = 226m²
Shed 2 existing footprint = 448m²
Shed 3 existing footprint = 450m²

Footprint of office storage barn = 167m²

Total footprint of existing buildings to be removed = 1291m²

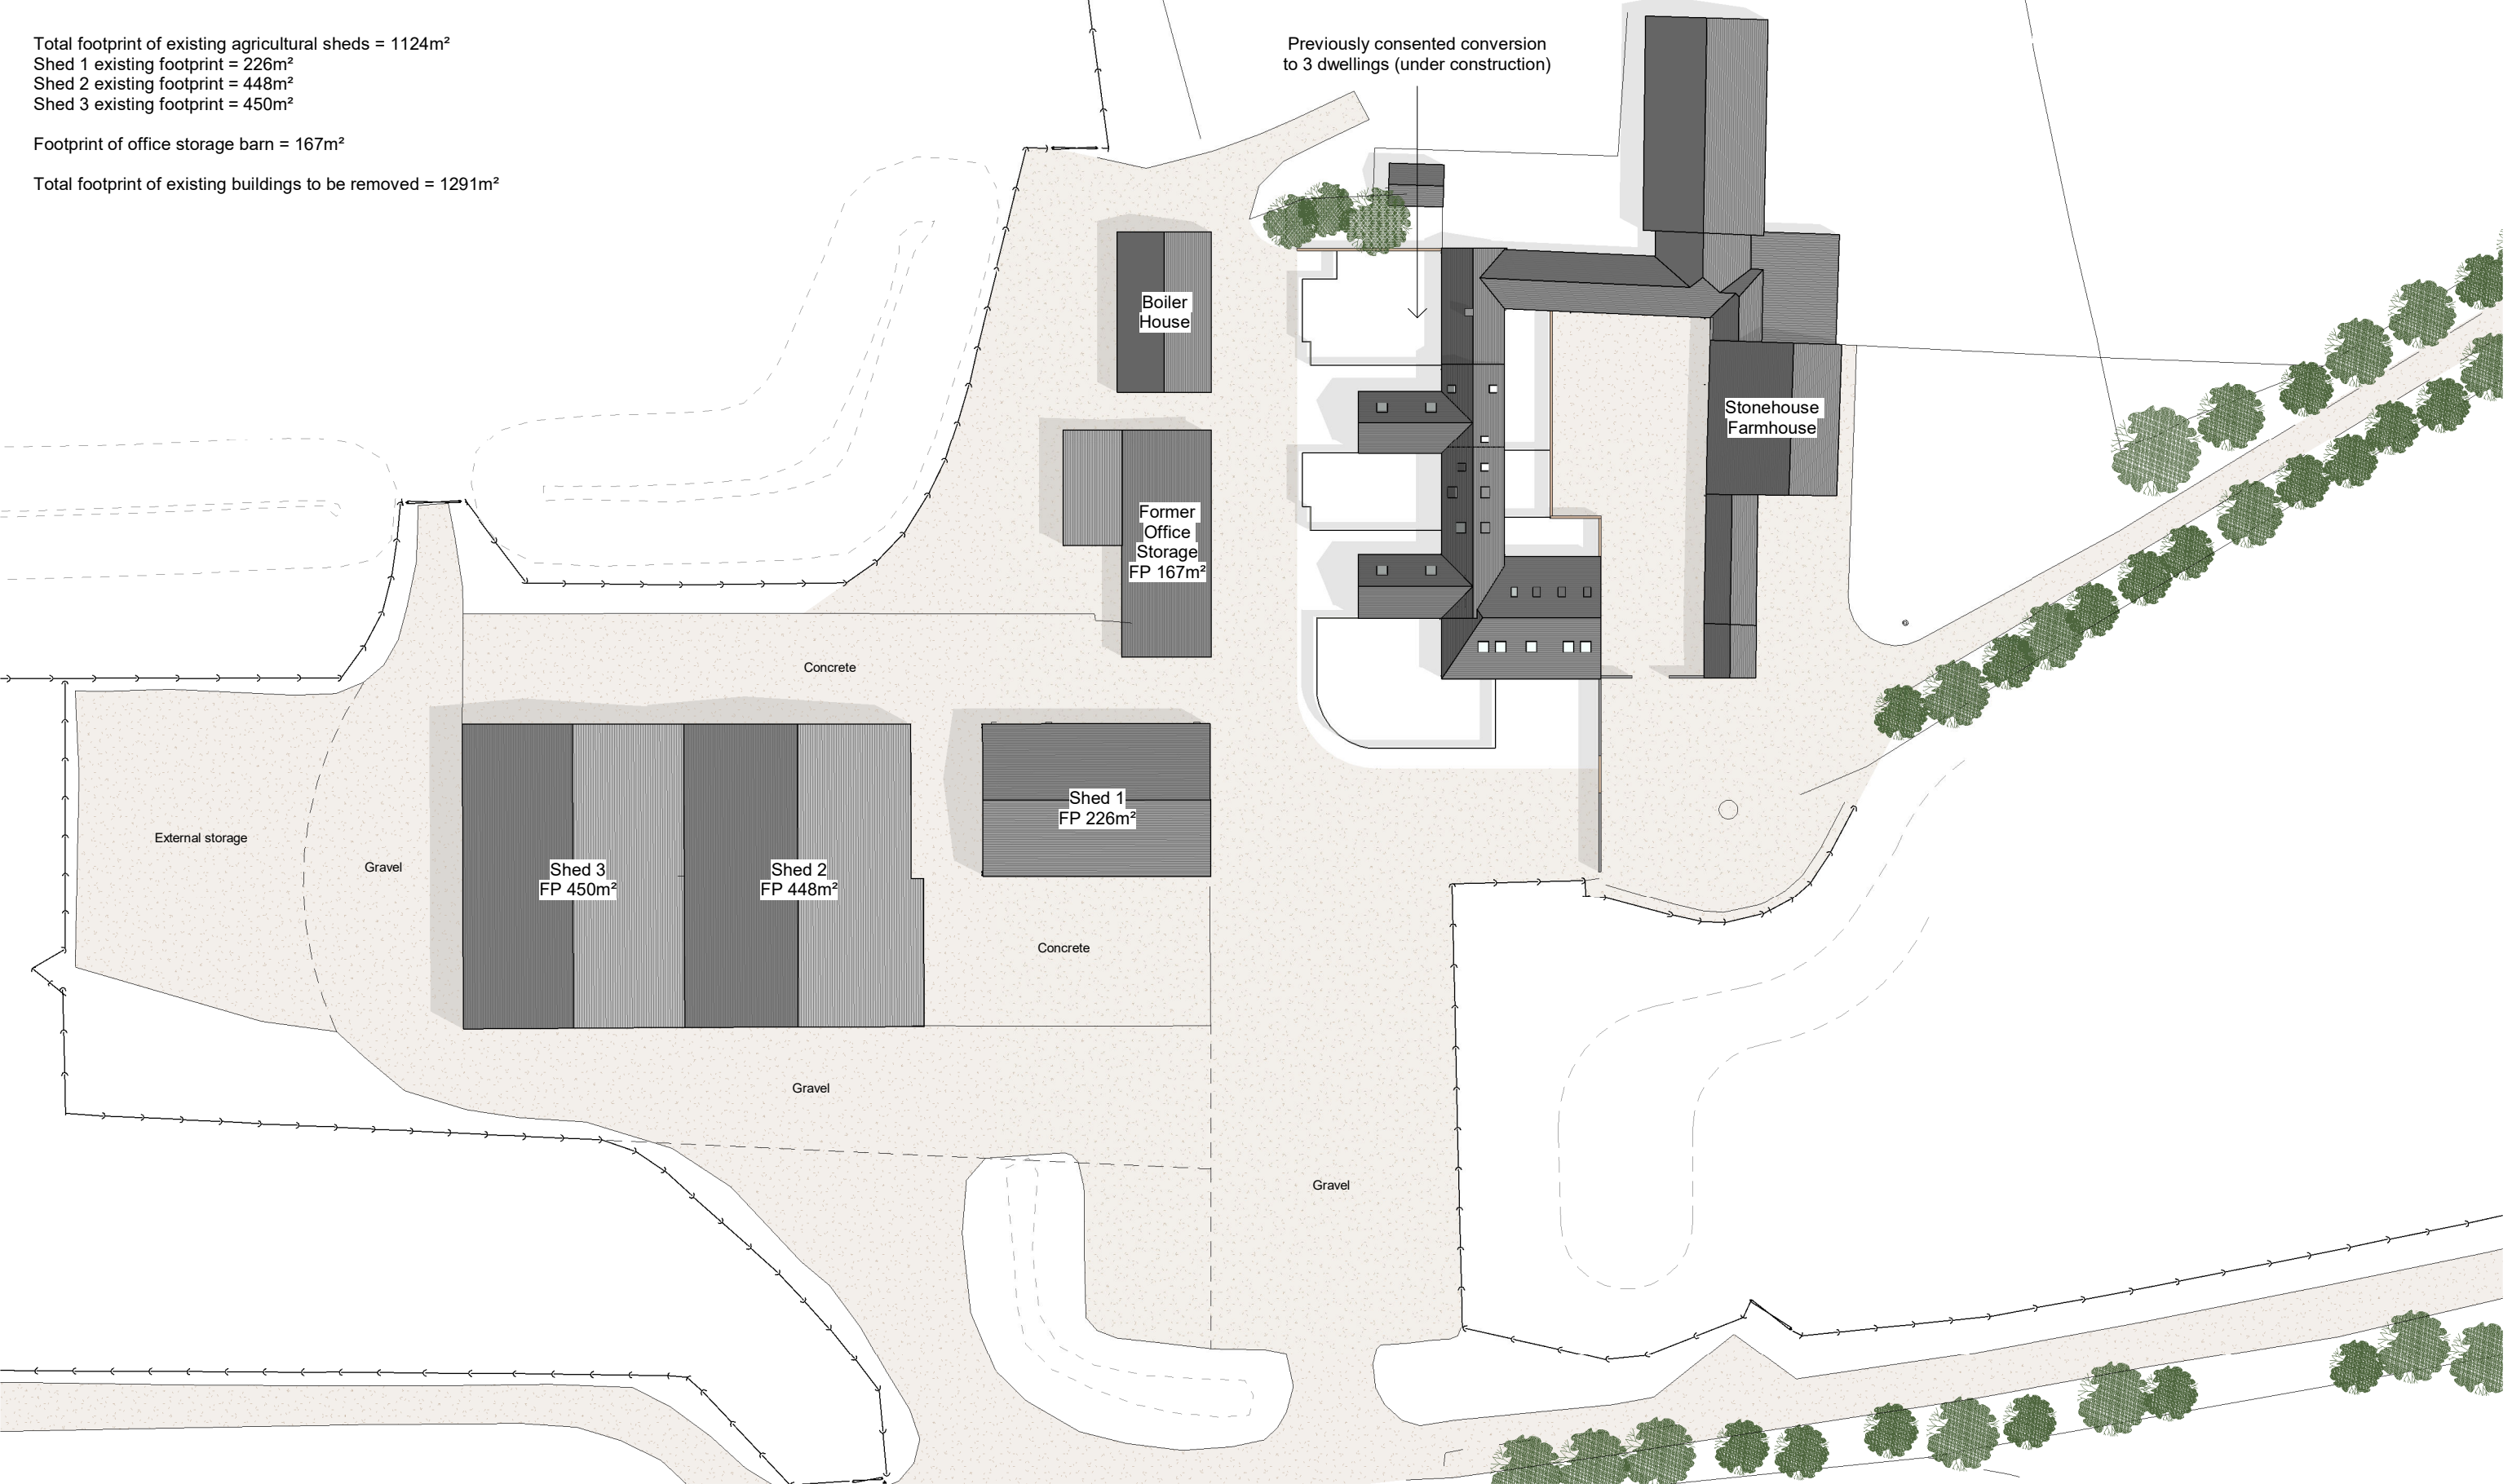

Existing Site Plan
1 : 500

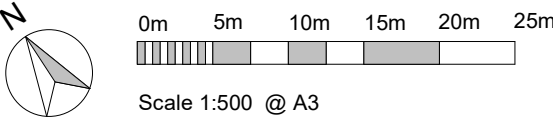

A	LB	Revised drawings for planning	17.11.21
Rev	Drawn	Revision Description	Date

Status

CONCEPT DESIGN

Project

Stonehouse Farm, Boundary

Client

Mr. J. Marriott

Lathams Job Number

7421

Drawing Title

Existing Site Plan

Drawing Number

7421 (02) 04

Scale @ A3

1 : 500

Revision

A

Date

08.10.2021

Derby

1 College Place DE1 3DY
+44 (0)1332 365 777

Nottingham

50 St Mary's Gate NG1 1QA
+44 (0)115 648 5012

London

70 Cowcross Street EC1M 6EJ
+44 (0)20 7490 0672

Lathams

ARCHITECTURE + URBANISM

enquiries@lathamarchitects.co.uk
lathamarchitects.co.uk

© Derek Latham + Co. Ltd