





FRONT ELEVATION

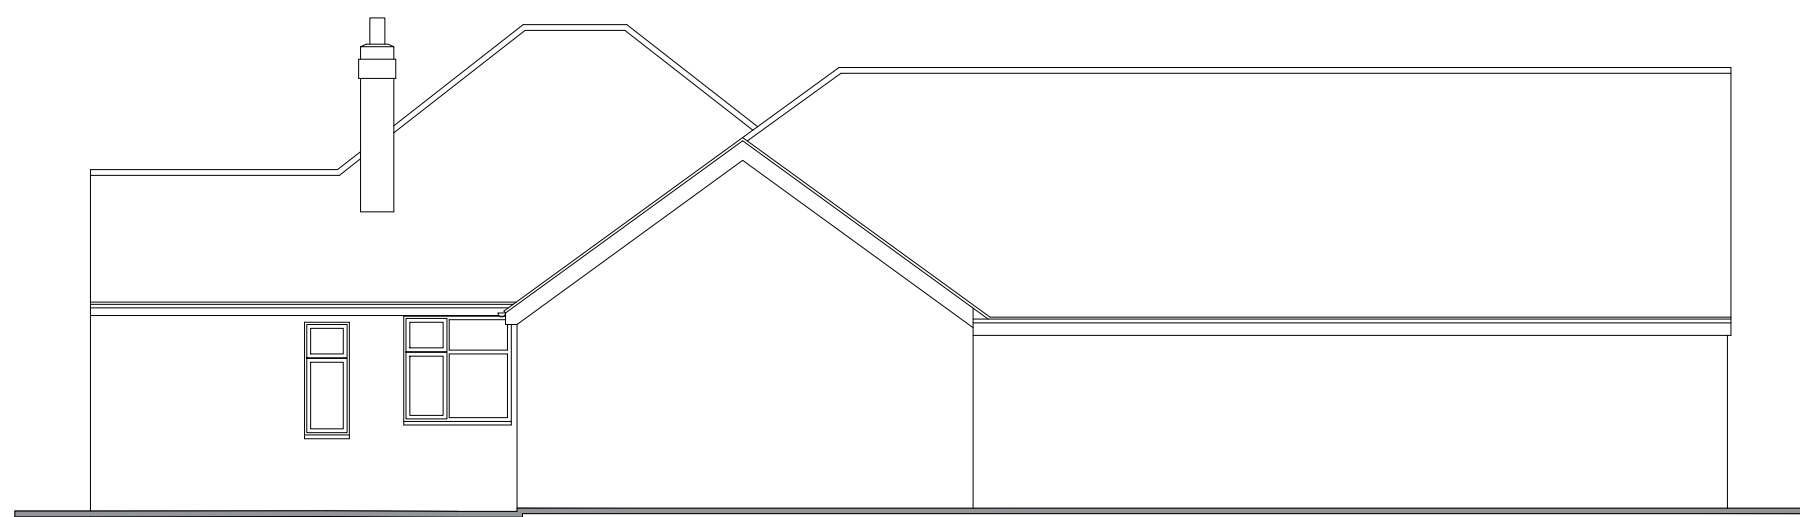





SIDE ELEVATION

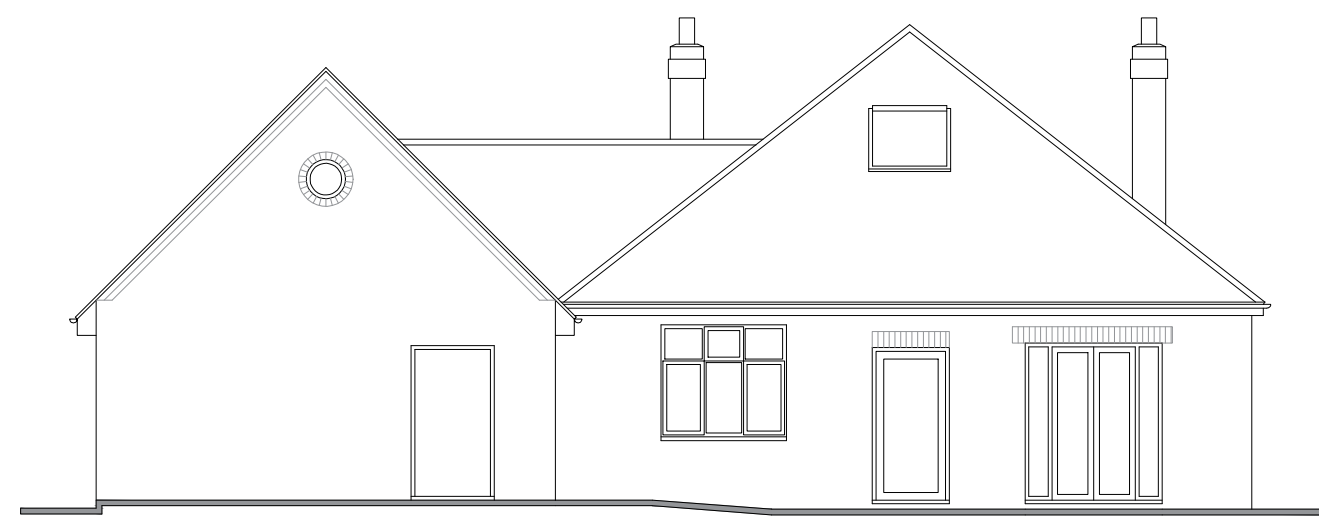

REAR ELEVATION




SIDE ELEVATION

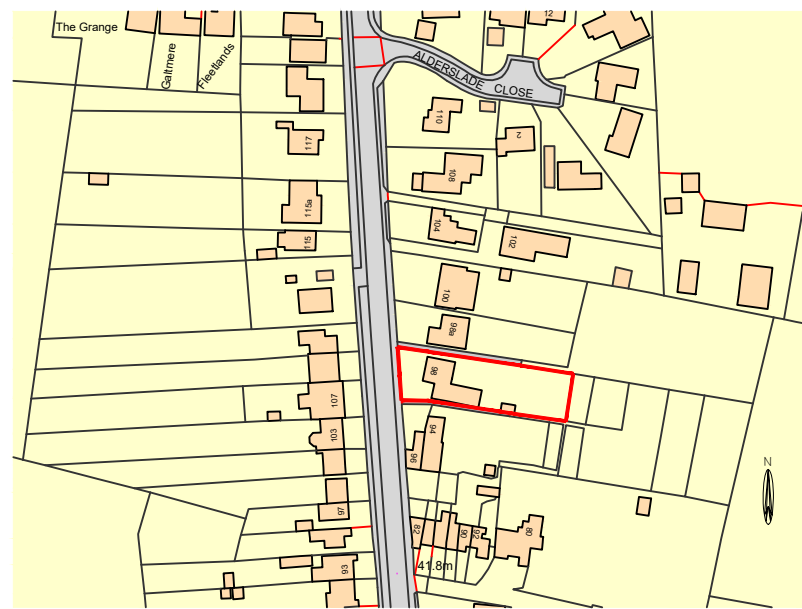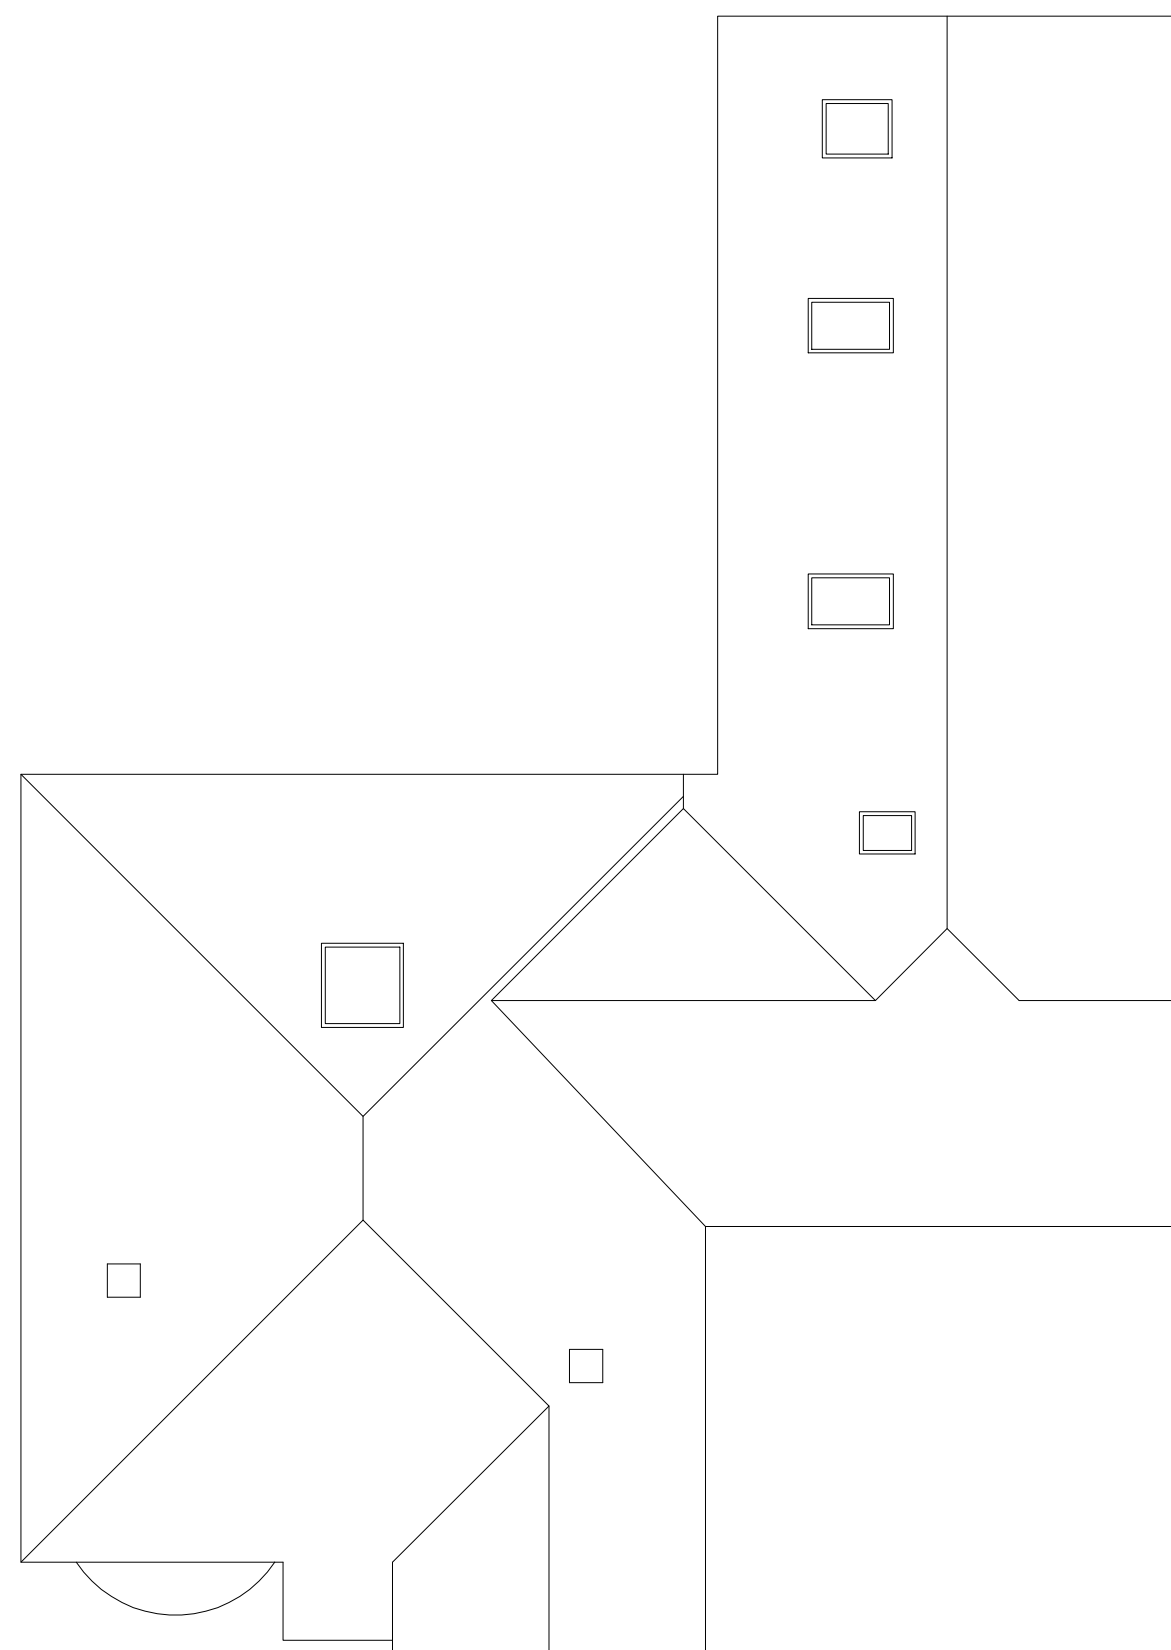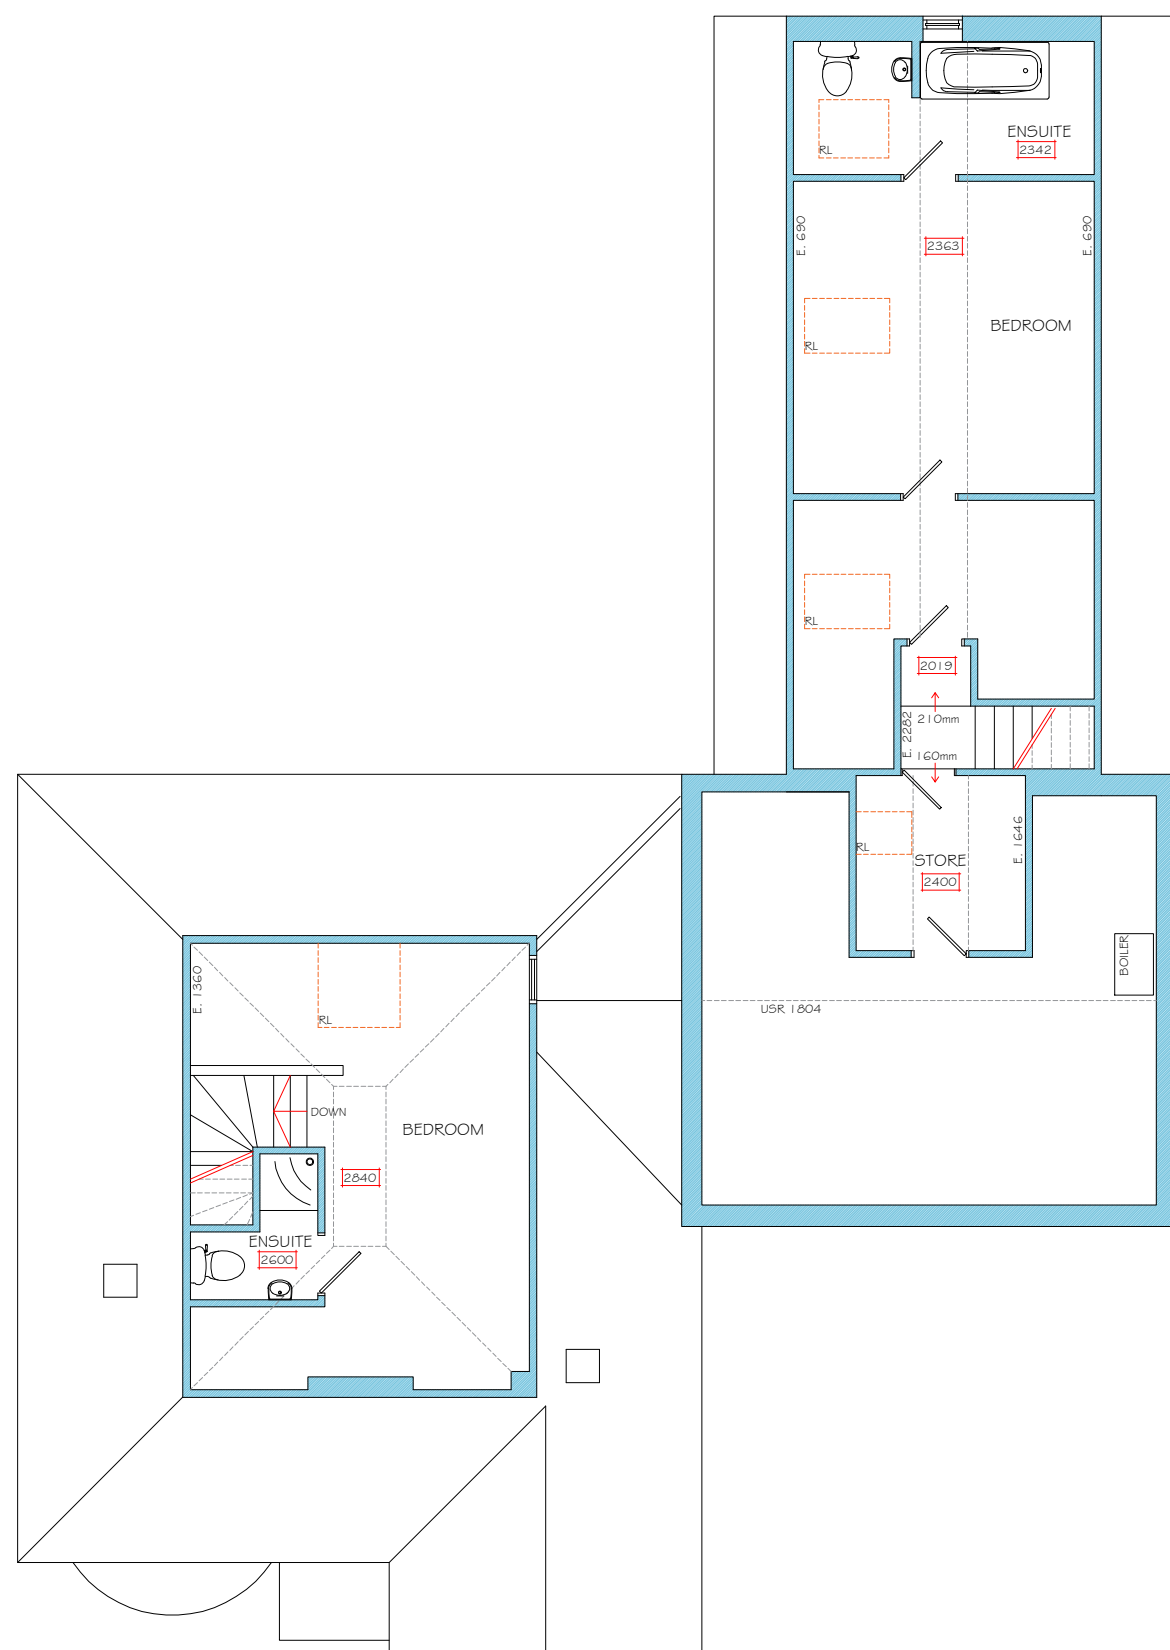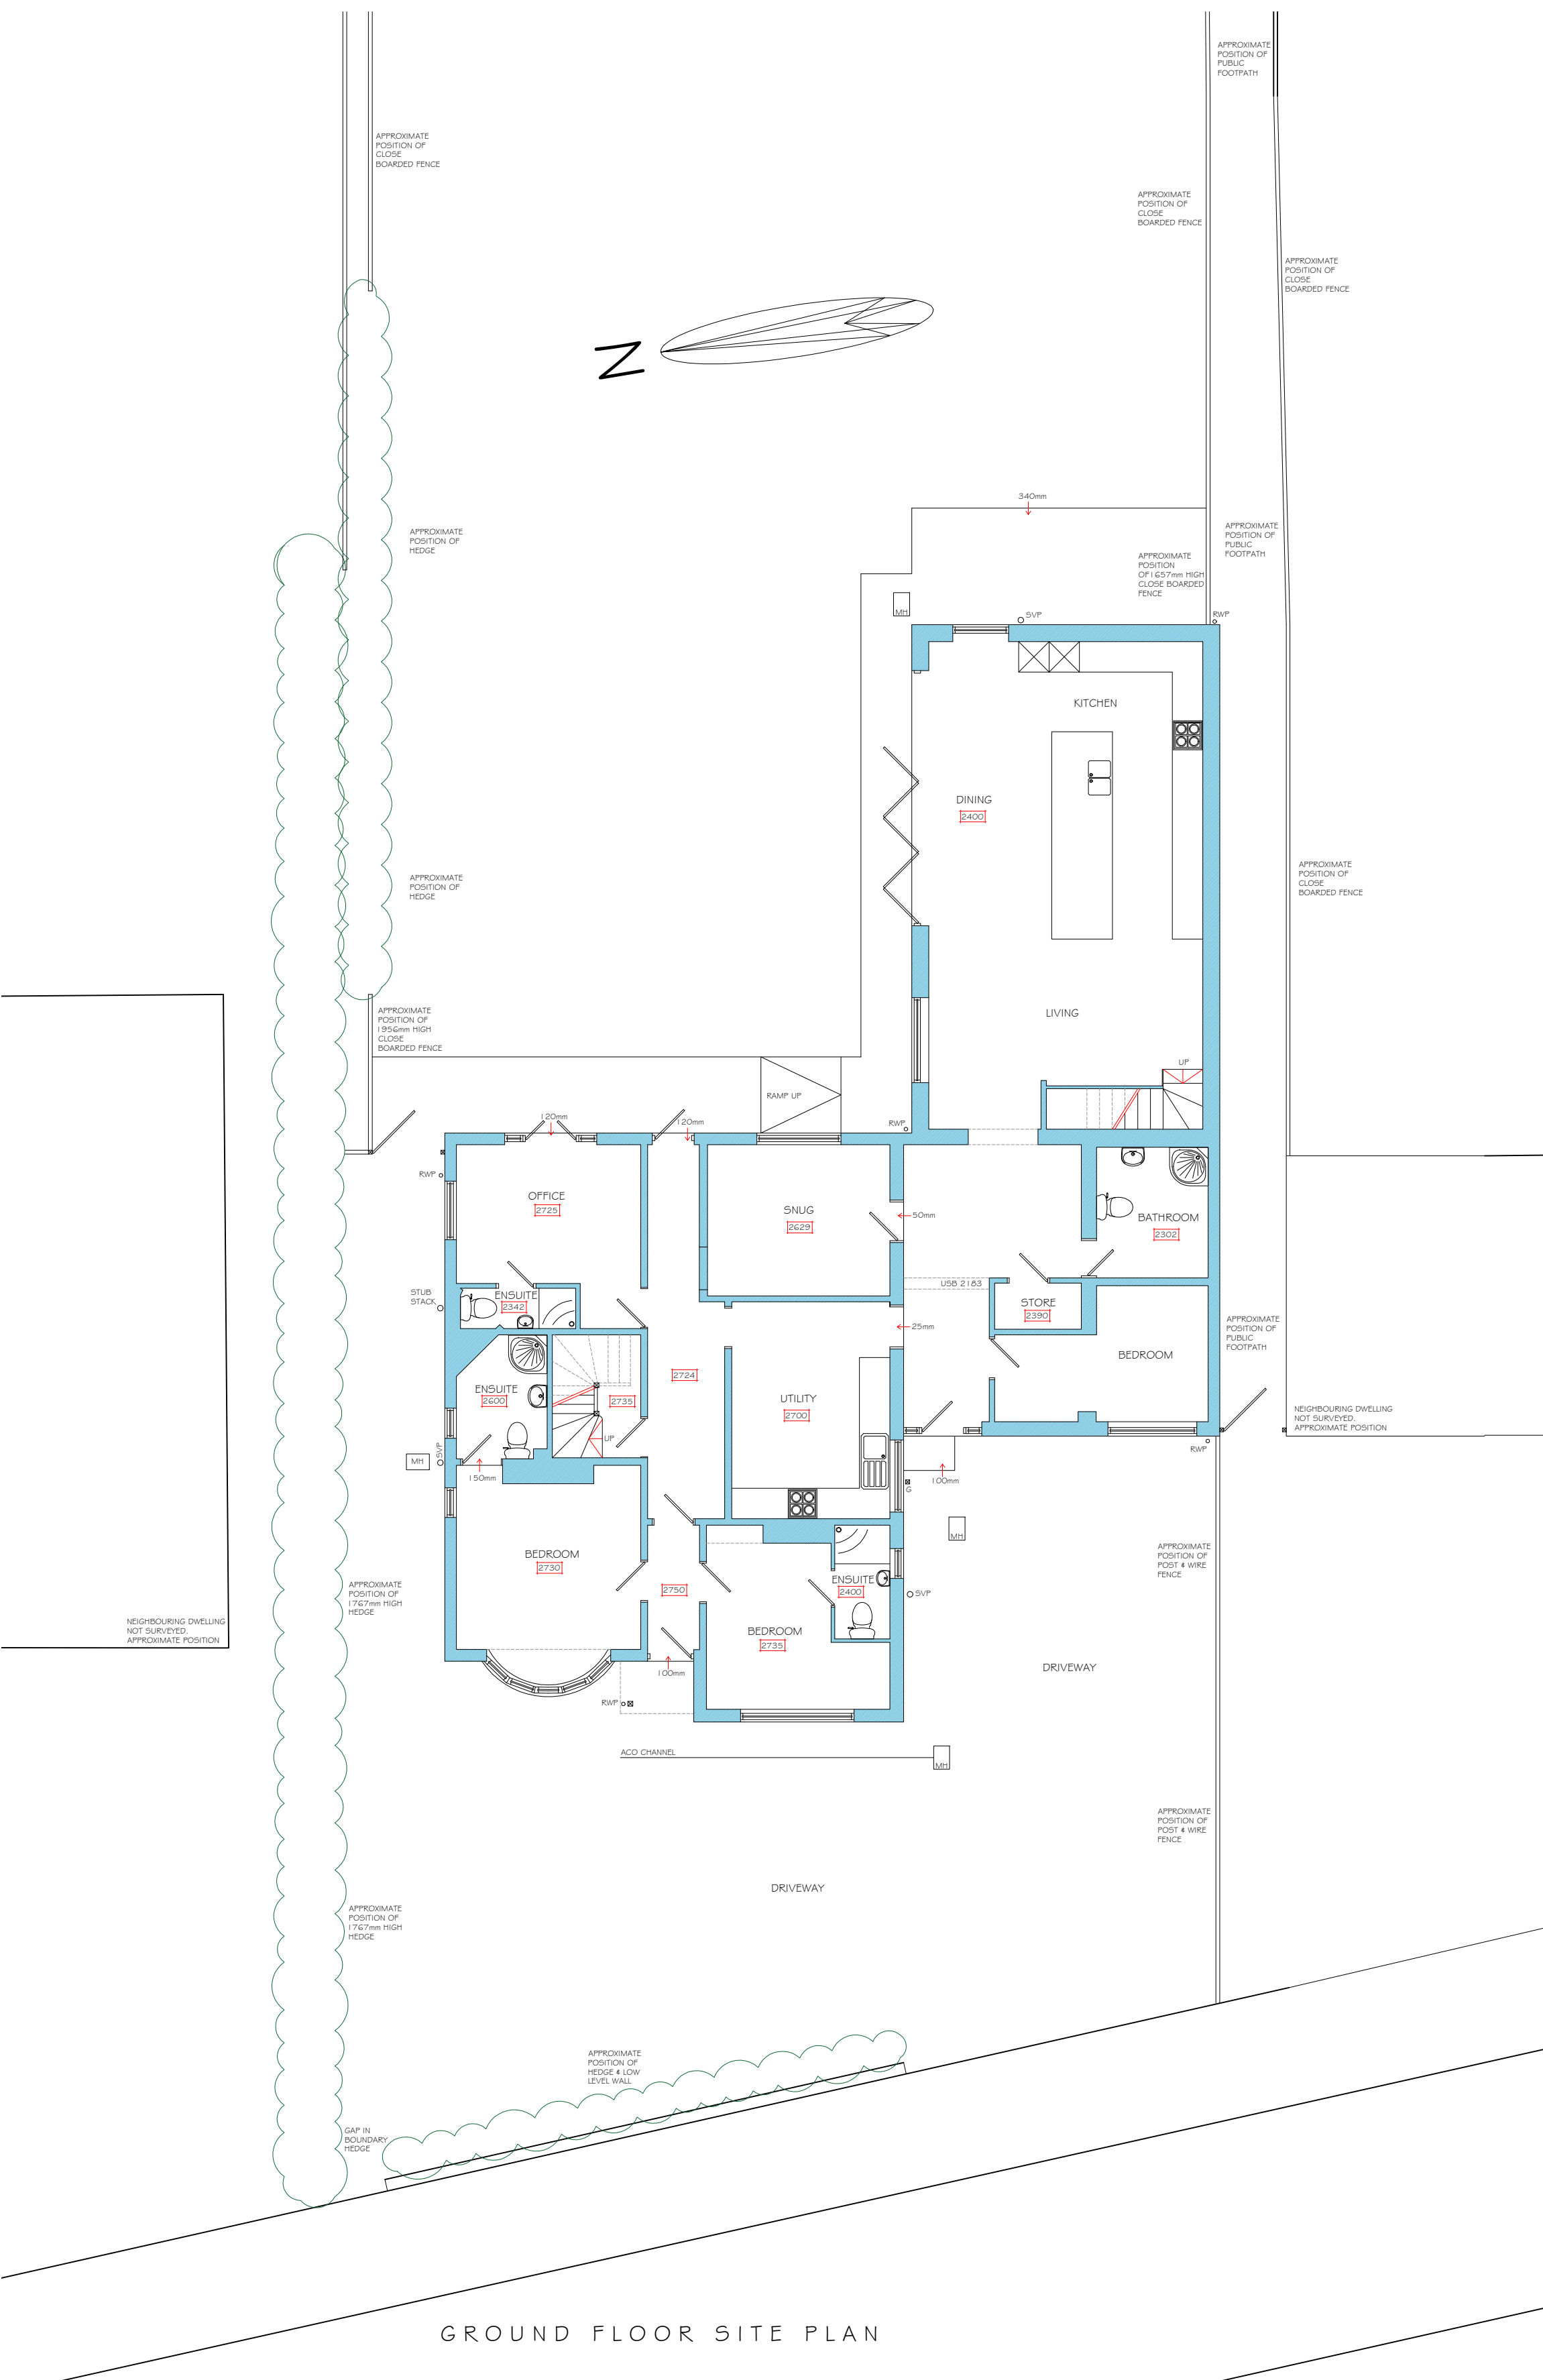

SITE LOCATION PLAN 1:2500

DIMENSIONAL SURVEY ONLY FOR THE PURPOSE OF PRODUCING EXISTING PLANS & ELEVATIONS & IS NOT TO BE RELIED UPON FOR DETAILS OF EXISTING STRUCTURE, DRAINAGE & FOUNDATIONS WHICH SHOULD ALL BE CHECKED PRIOR TO WORK COMMENCING BY A SUITABLE SPECIALIST / CONTRACTOR.

 

bi Design Architecture
ENQUIRIES@BIDESIGNARCHITECTURE.CO.UK WWW.BIDESIGNARCHITECTURE.CO.UK
PLEASE NOTE: USE FIGURED DIMENSIONS ONLY. CONTRACTOR TO CHECK ALL LEVELS AND DIMENSIONS ON SITE PRIOR TO WORKS COMMENCING AND REPORT AND DISCREPANCIES TO BI DESIGN ARCHITECTURE

Project: Proposed Extensions and Alterations at
Address: 98 Derby Road, Aston on Trent, DE72 2AF
Client: Bidder
Drawing: Existing - Plans, Elevations & Site Location Plan
Job Ref: 1588B Date: 01/07/2021
Drawn By: AM Check By: DB
Scale: 1:100, 1:2500 Drawing No:
Paper Size: A1

MEMBER OF THE CHARTERED INSTITUTE OF BUILDING
MEMBER OF THE CHARTERED INSTITUTE OF ARCHITECTURAL TECHNOLOGISTS
AFFILIATE MEMBER OF THE ROYAL INSTITUTE OF BRITISH ARCHITECTS