


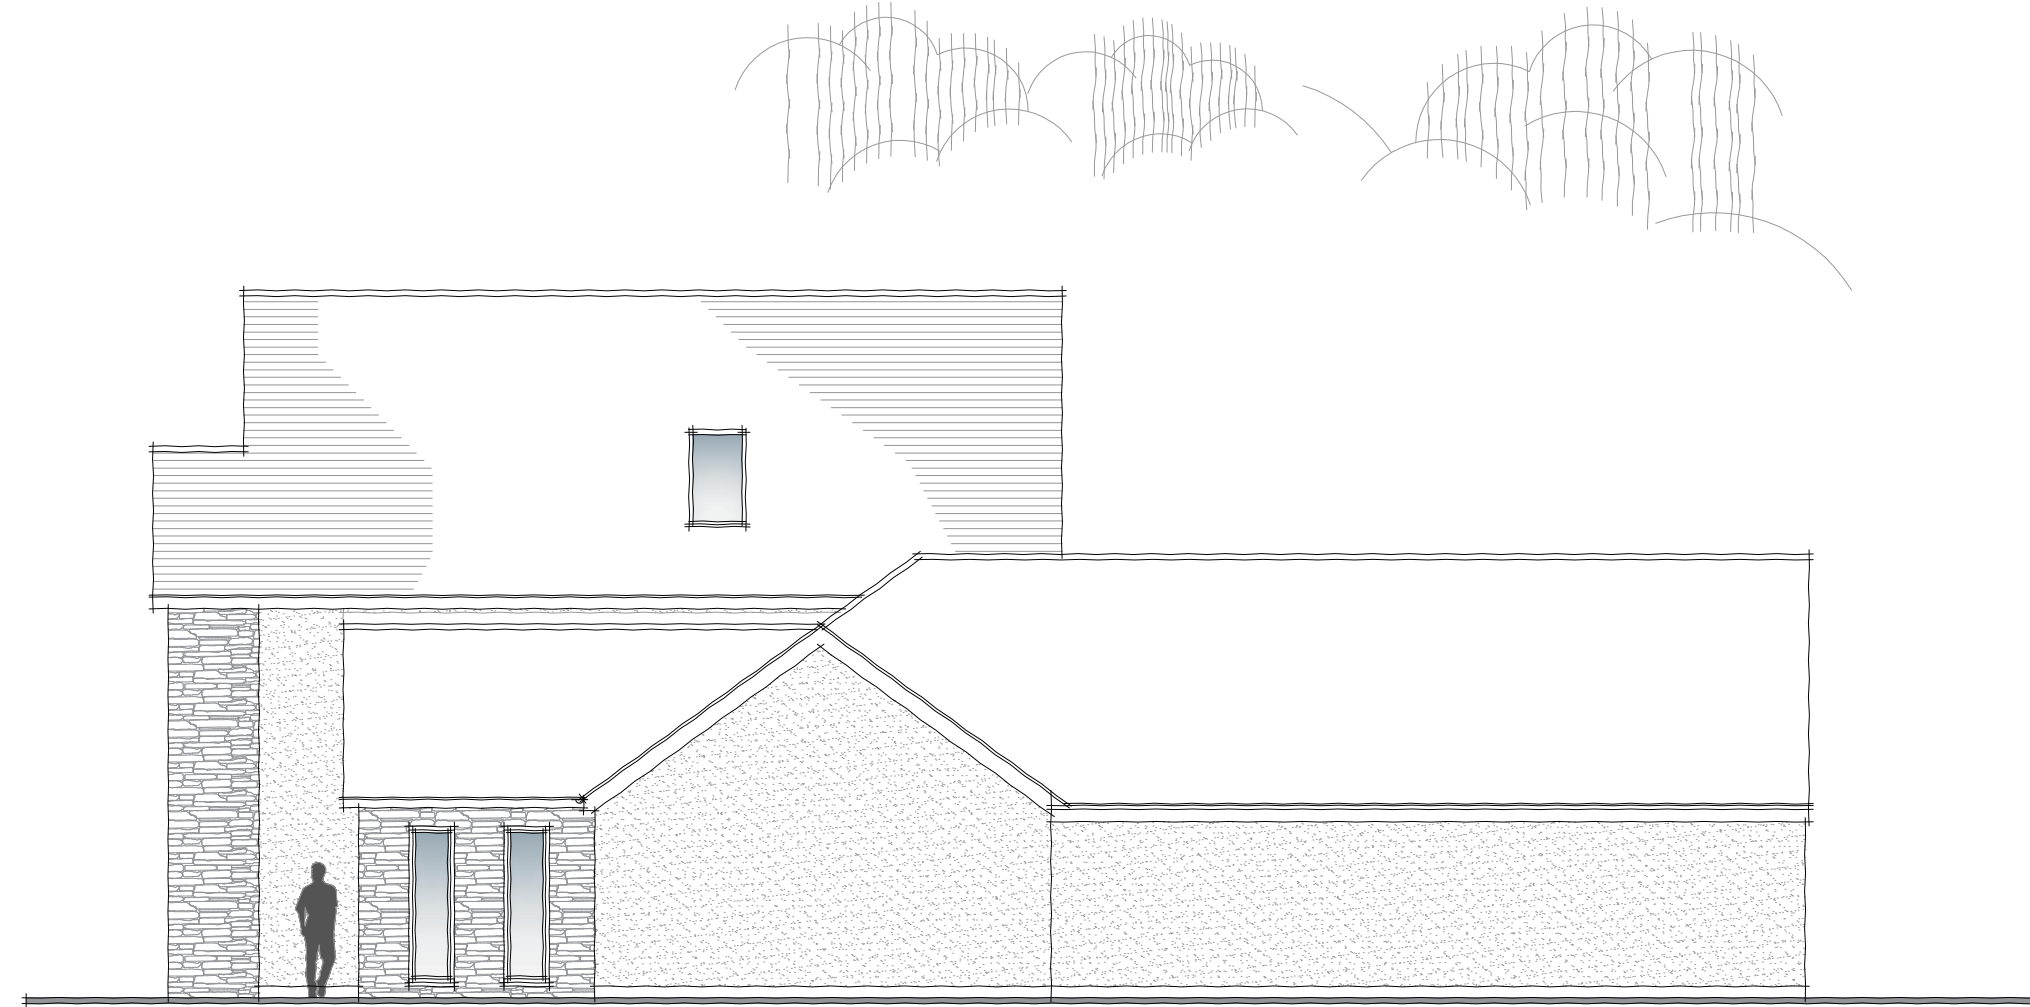

FRONT ELEVATION



SIDE ELEVATION



SIDE ELEVATION




REAR ELEVATION




BLOCK PLAN 1:500



GROUND FLOOR SITE PLAN

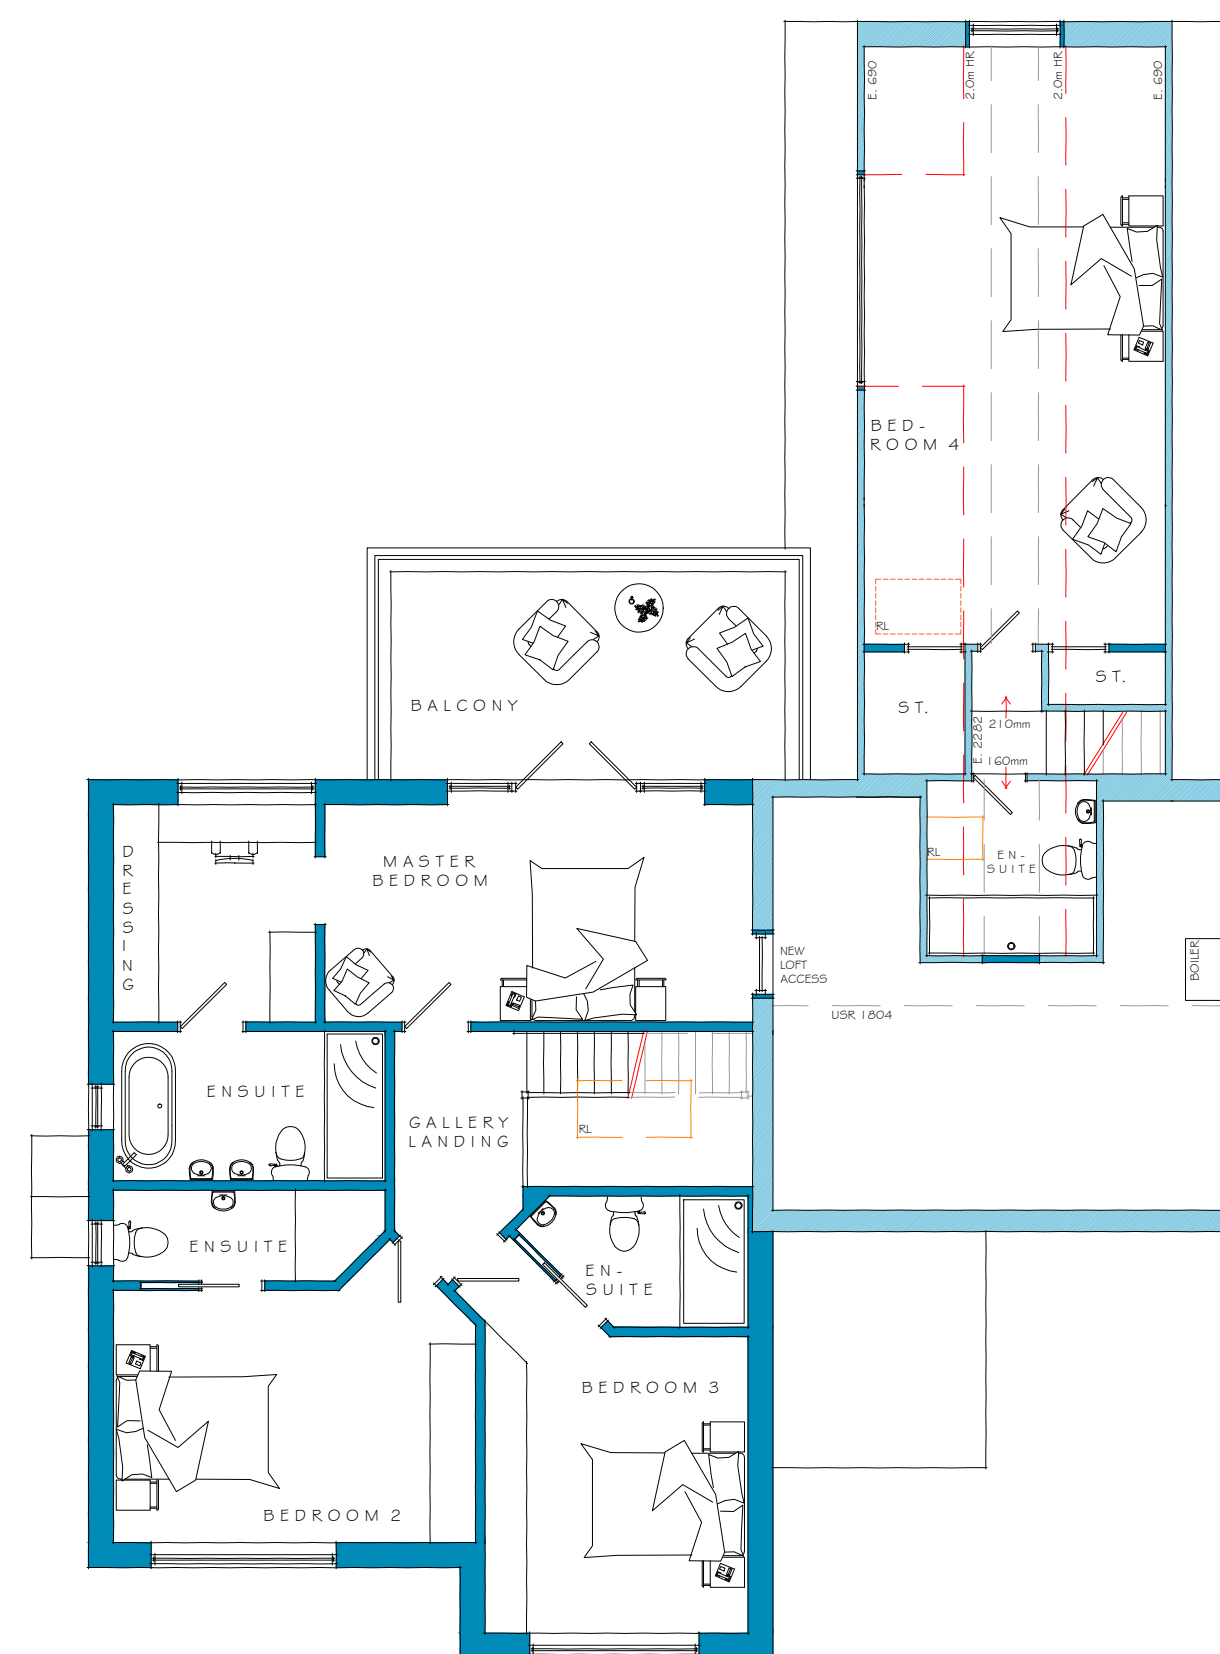

FIRST FLOOR PLAN

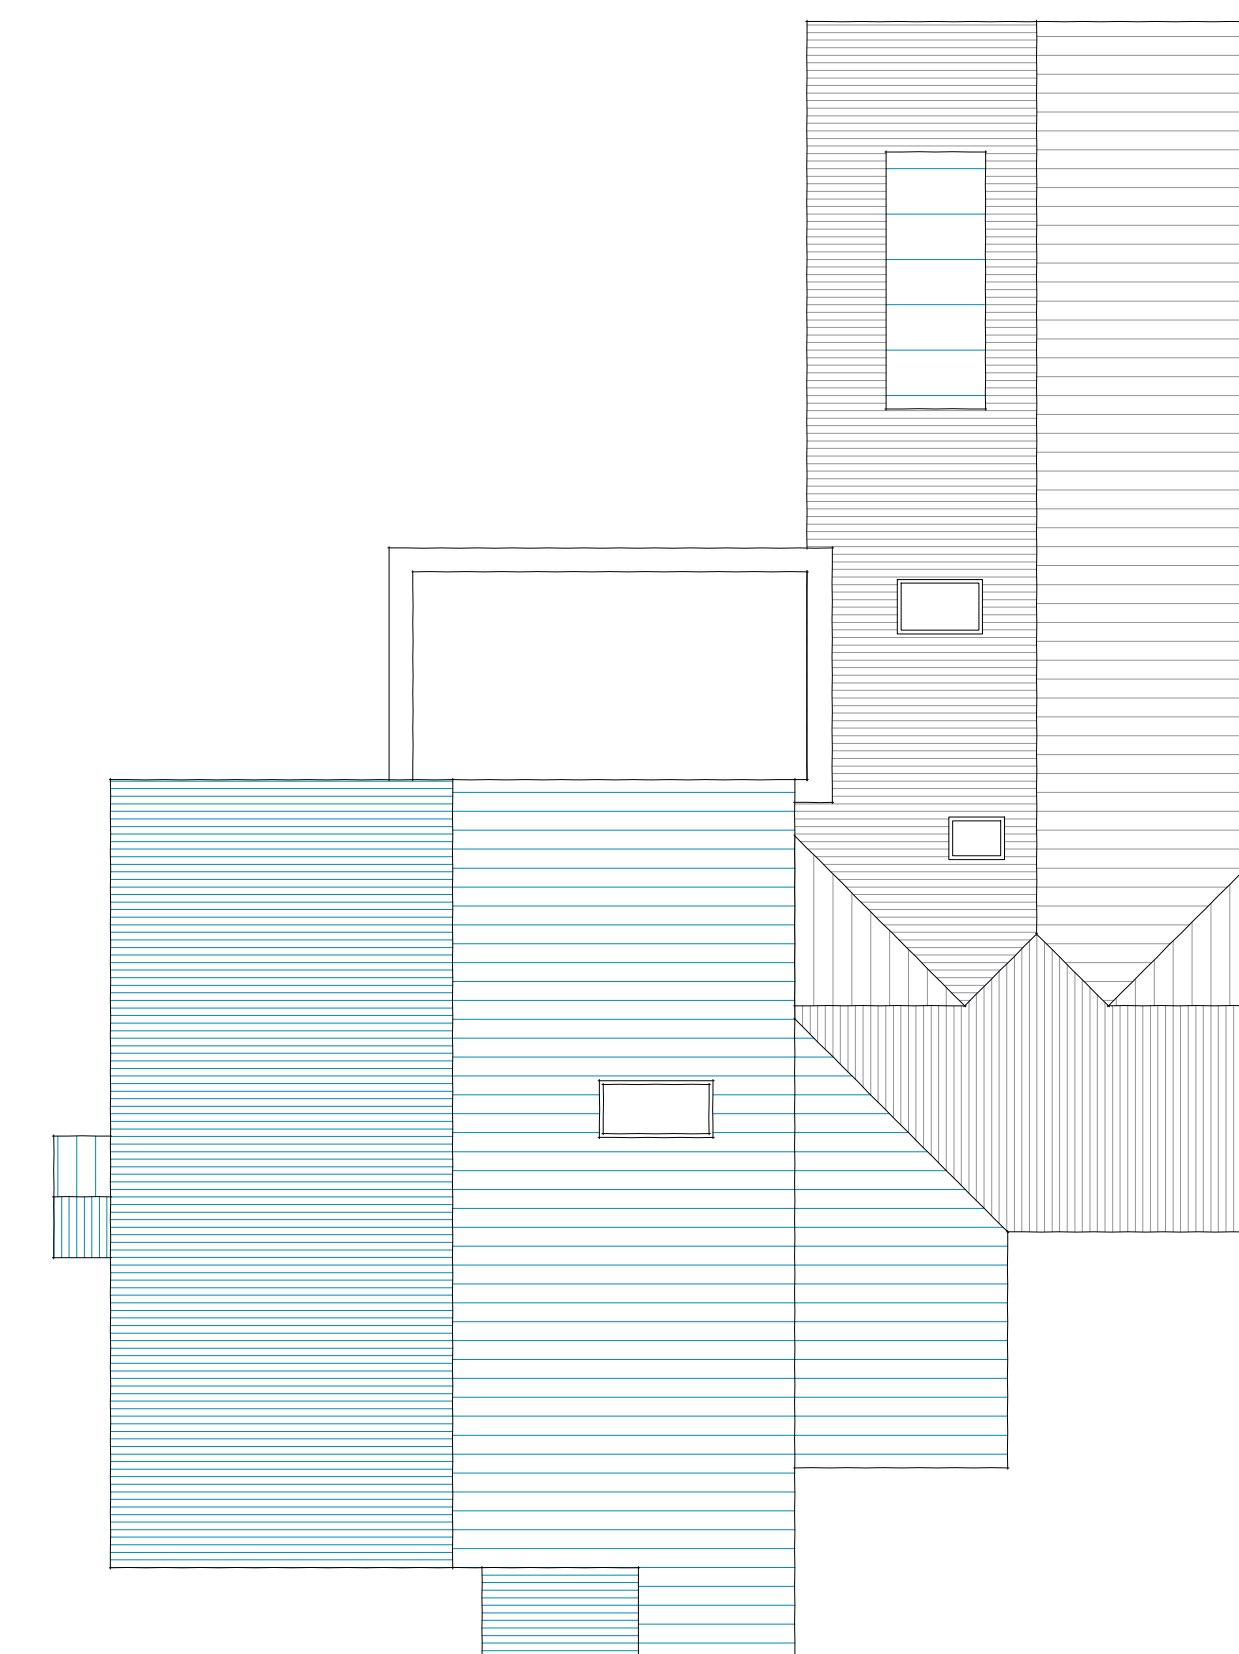

ROOF PLAN

MATERIALS
WALLS: THROUGH COLOUR SMOOTH RENDER
: STONE CLADDING
: DORMER CLAD WITH METAL STANDING SEAM IN DARK GREY
ROOF: STAFFORDSHIRE BLUE PLAIN CLAY ROOF TILES
WINDOWS & DOORS: ALUMINIUM / UPVC IN DARK GREY
EAVES: DARK GREY FASCIAS TO MATCH GLAZING
GUTTERING: BLACK UPVC



Project: Proposed Extensions and Alterations at
Address: 98 Derby Road, Aston on Trent, DE72 2AF
Client: Bidder
Drawing: Planning: As Proposed - Plans, Elevations & Block Plan
Job Ref: 1588B Date: 23/11/2021
Drawn By: AM Check By: DB
Scale: 1:100, 1:500 Drawing No:
Paper Size: A1

03

MEMBER OF THE CHARTERED INSTITUTE OF BUILDING
MEMBER OF THE CHARTERED INSTITUTE OF ARCHITECTURAL TECHNOLOGISTS
AFFILIATE MEMBER OF THE ROYAL INSTITUTE OF BRITISH ARCHITECTS

