



Figured dimensions must be taken in preference to scale dimensions and any discrepancies must be referred to HES Architects immediately. Contractors, subcontractors and suppliers must verify all dimensions on site before commencing any work on site or making workshop drawings. Any indication of services is approximate only and full investigation should be carried out on site prior to commencing the works.




Visual Scale 1:50 @ A1

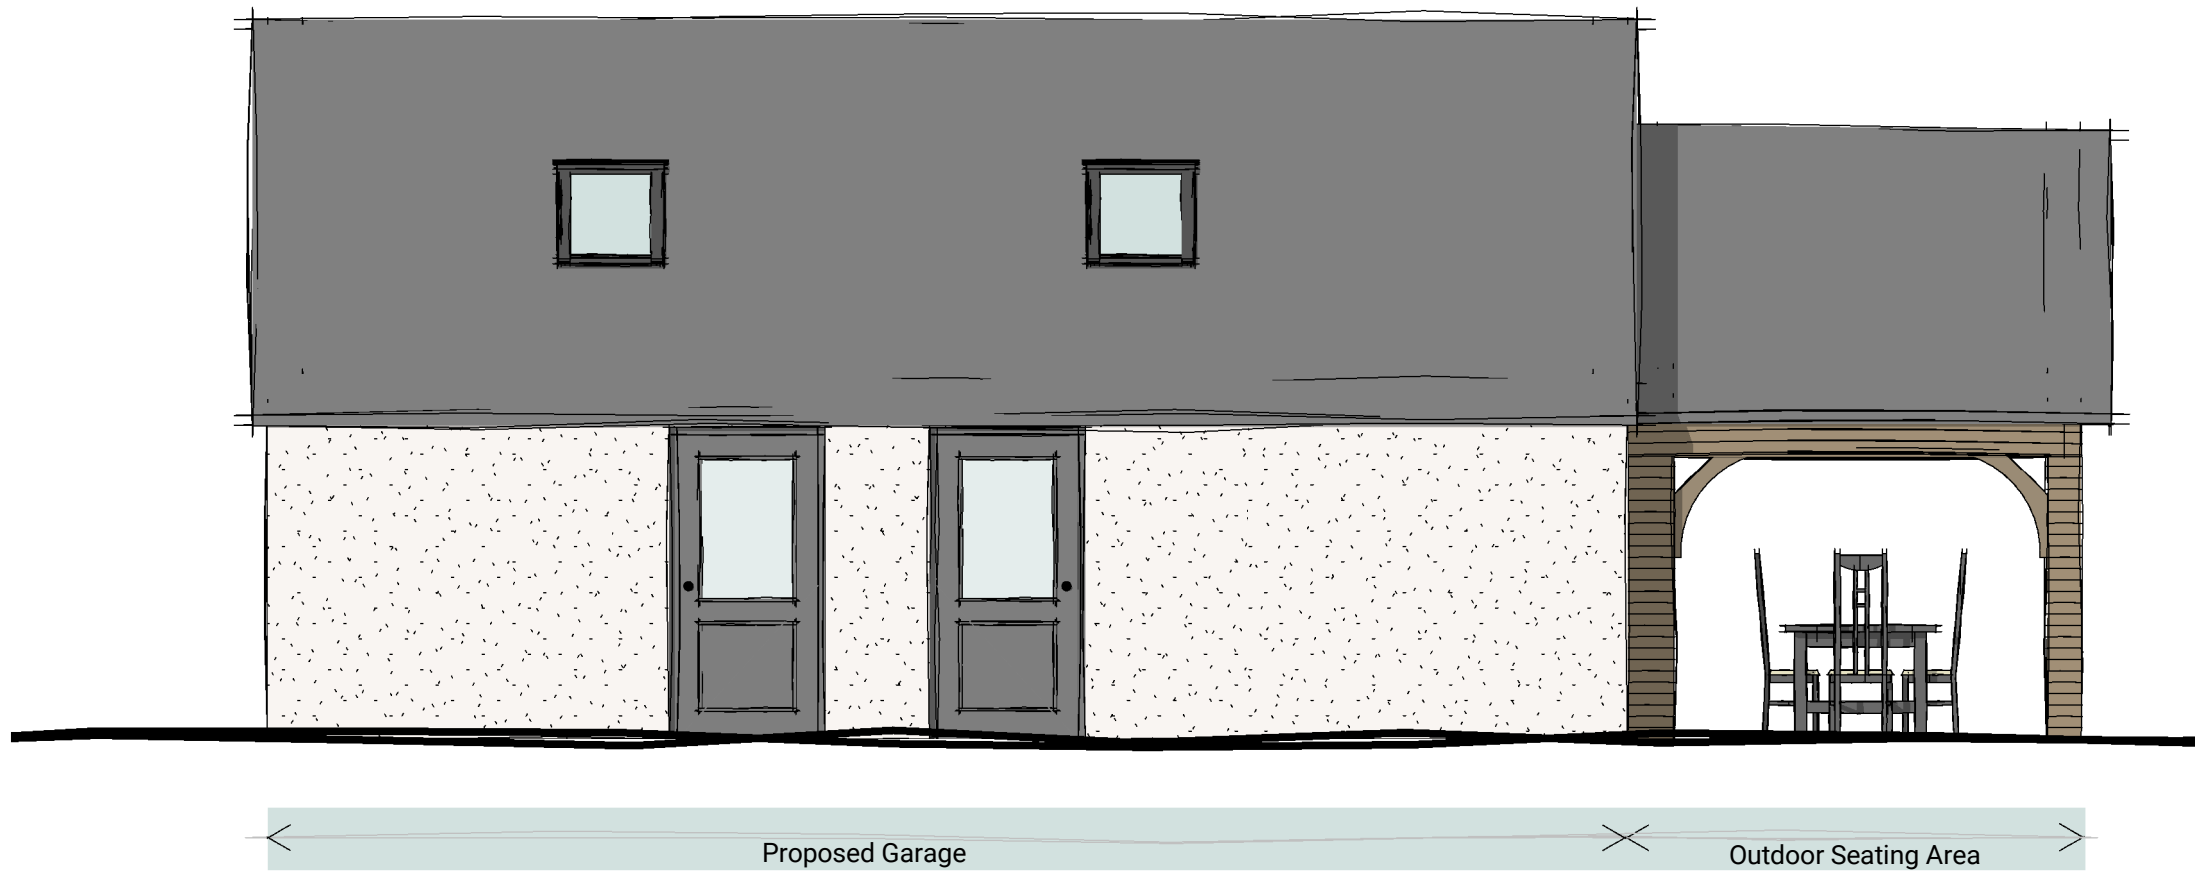


Proposed Side Elevation
1:50

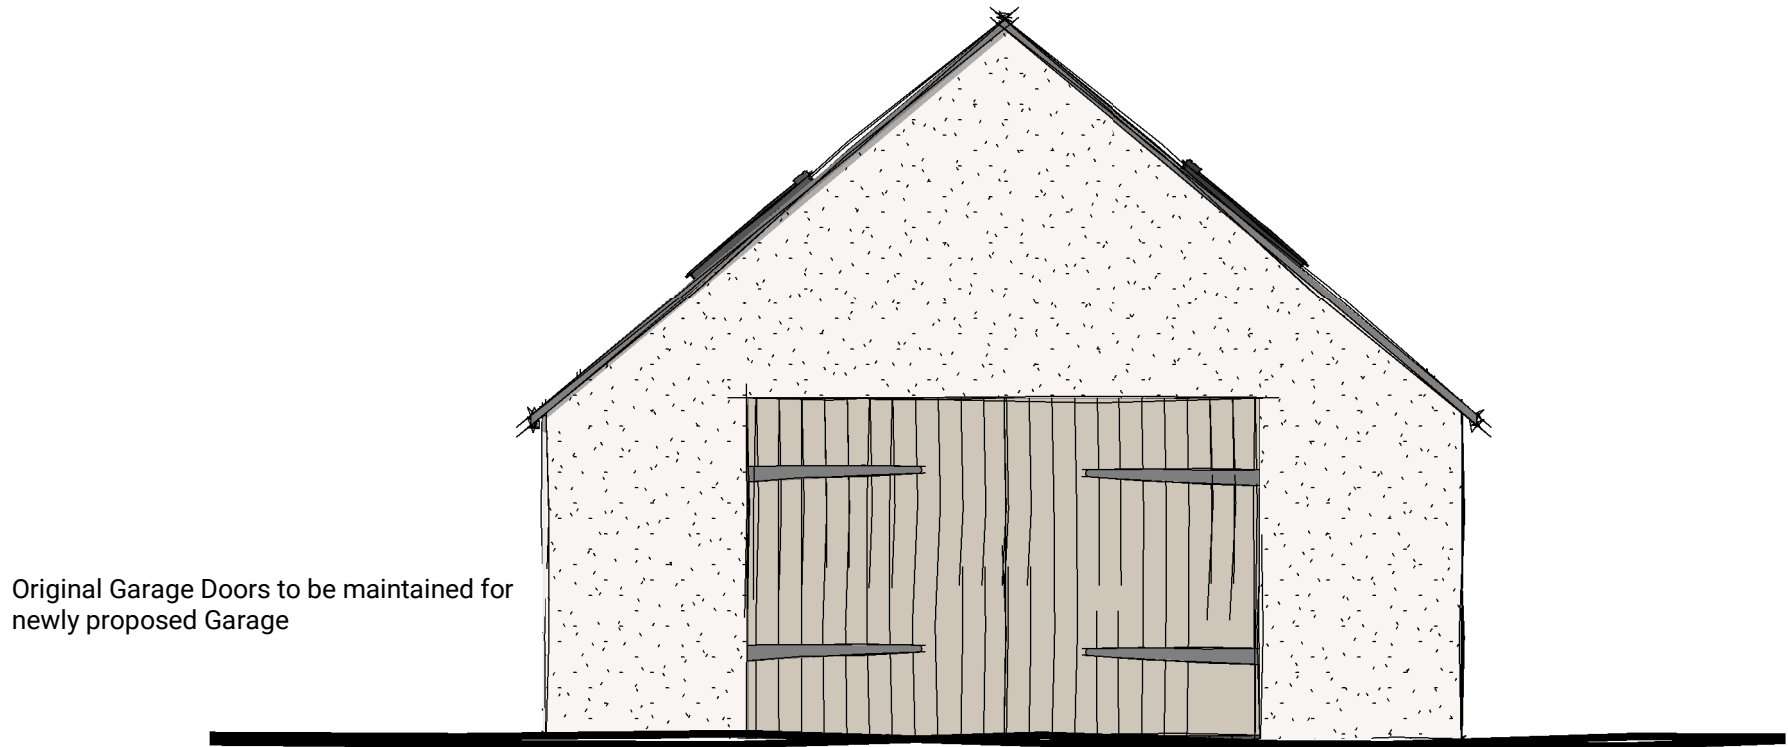

Proposed Front Elevation
1:50

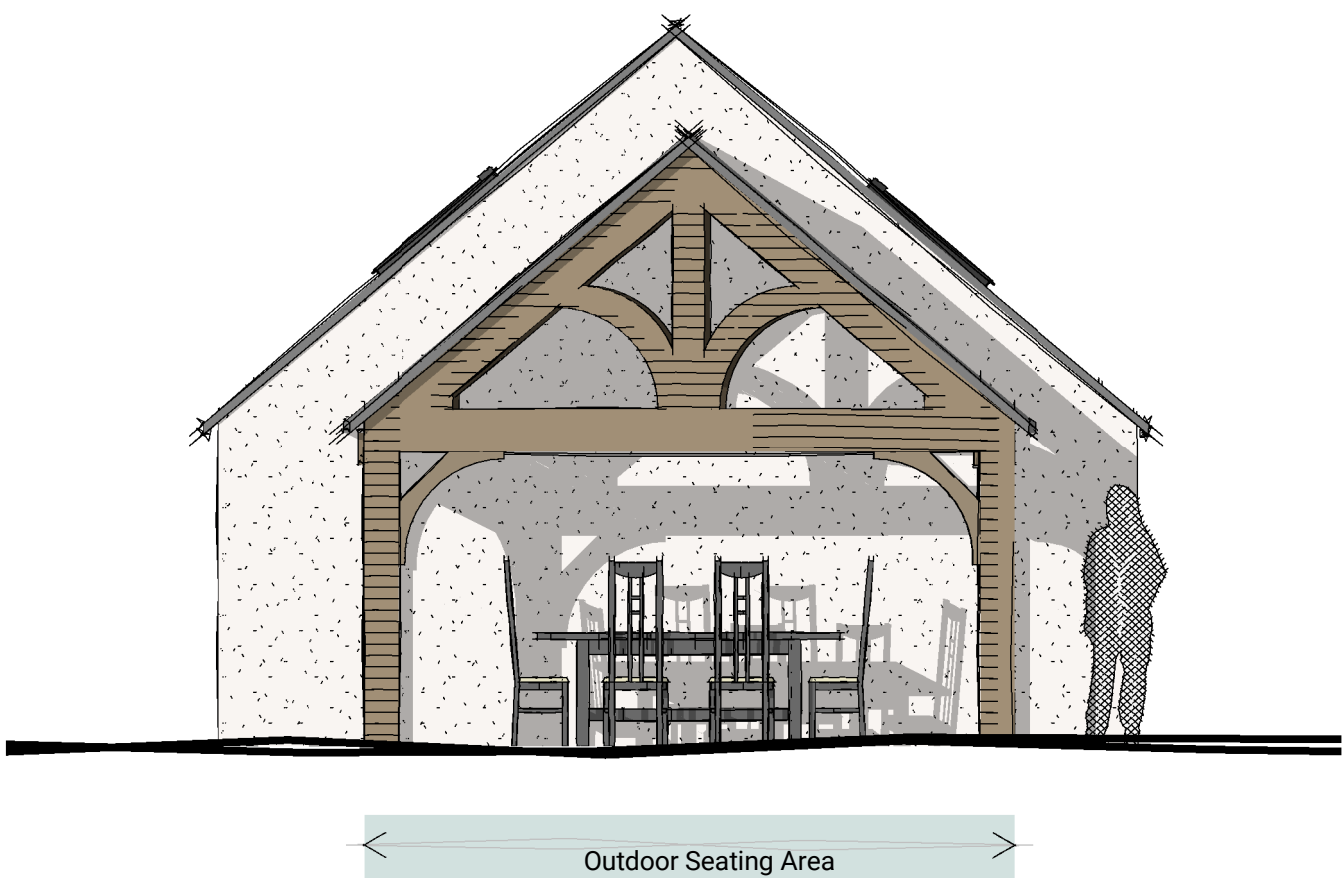

Proposed Rear Elevation
1:50

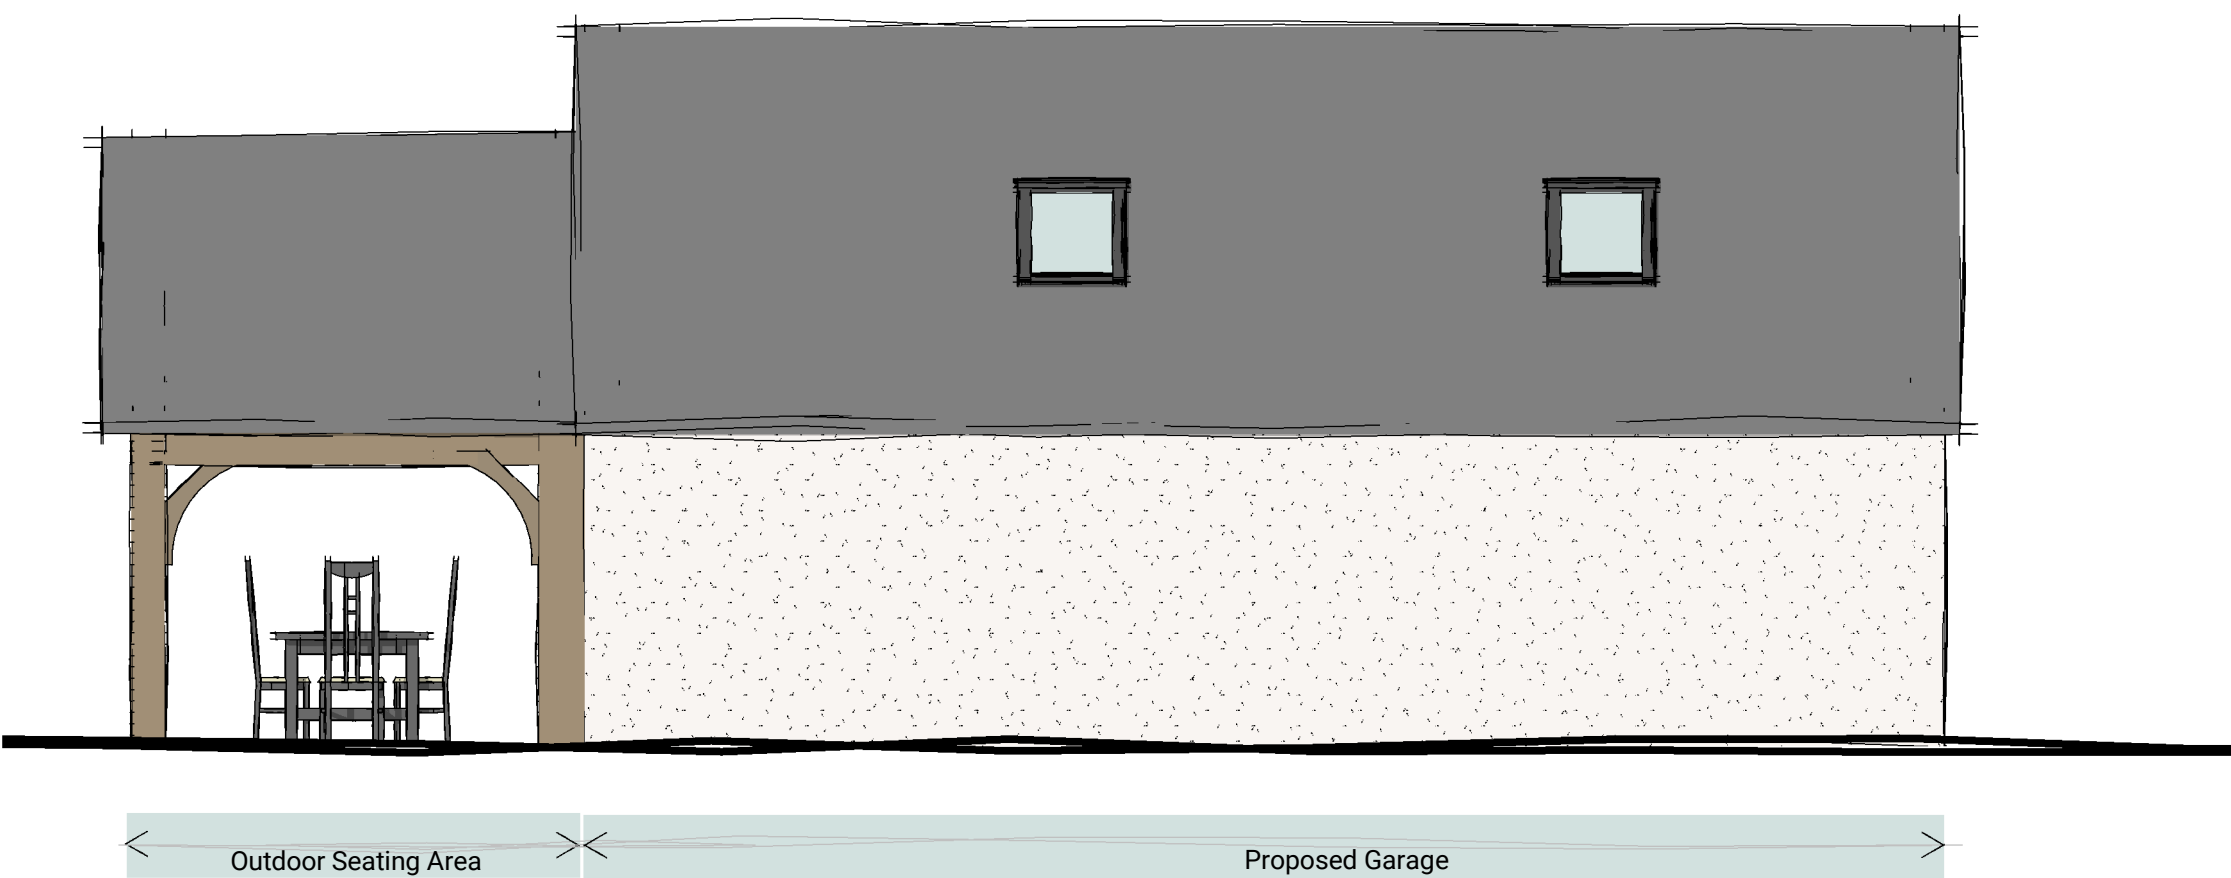

Proposed Side Elevation
1:50

OPTION 2

Planning

B Materiality changed to render
A Drawing amended after Clients comments
Revisions