



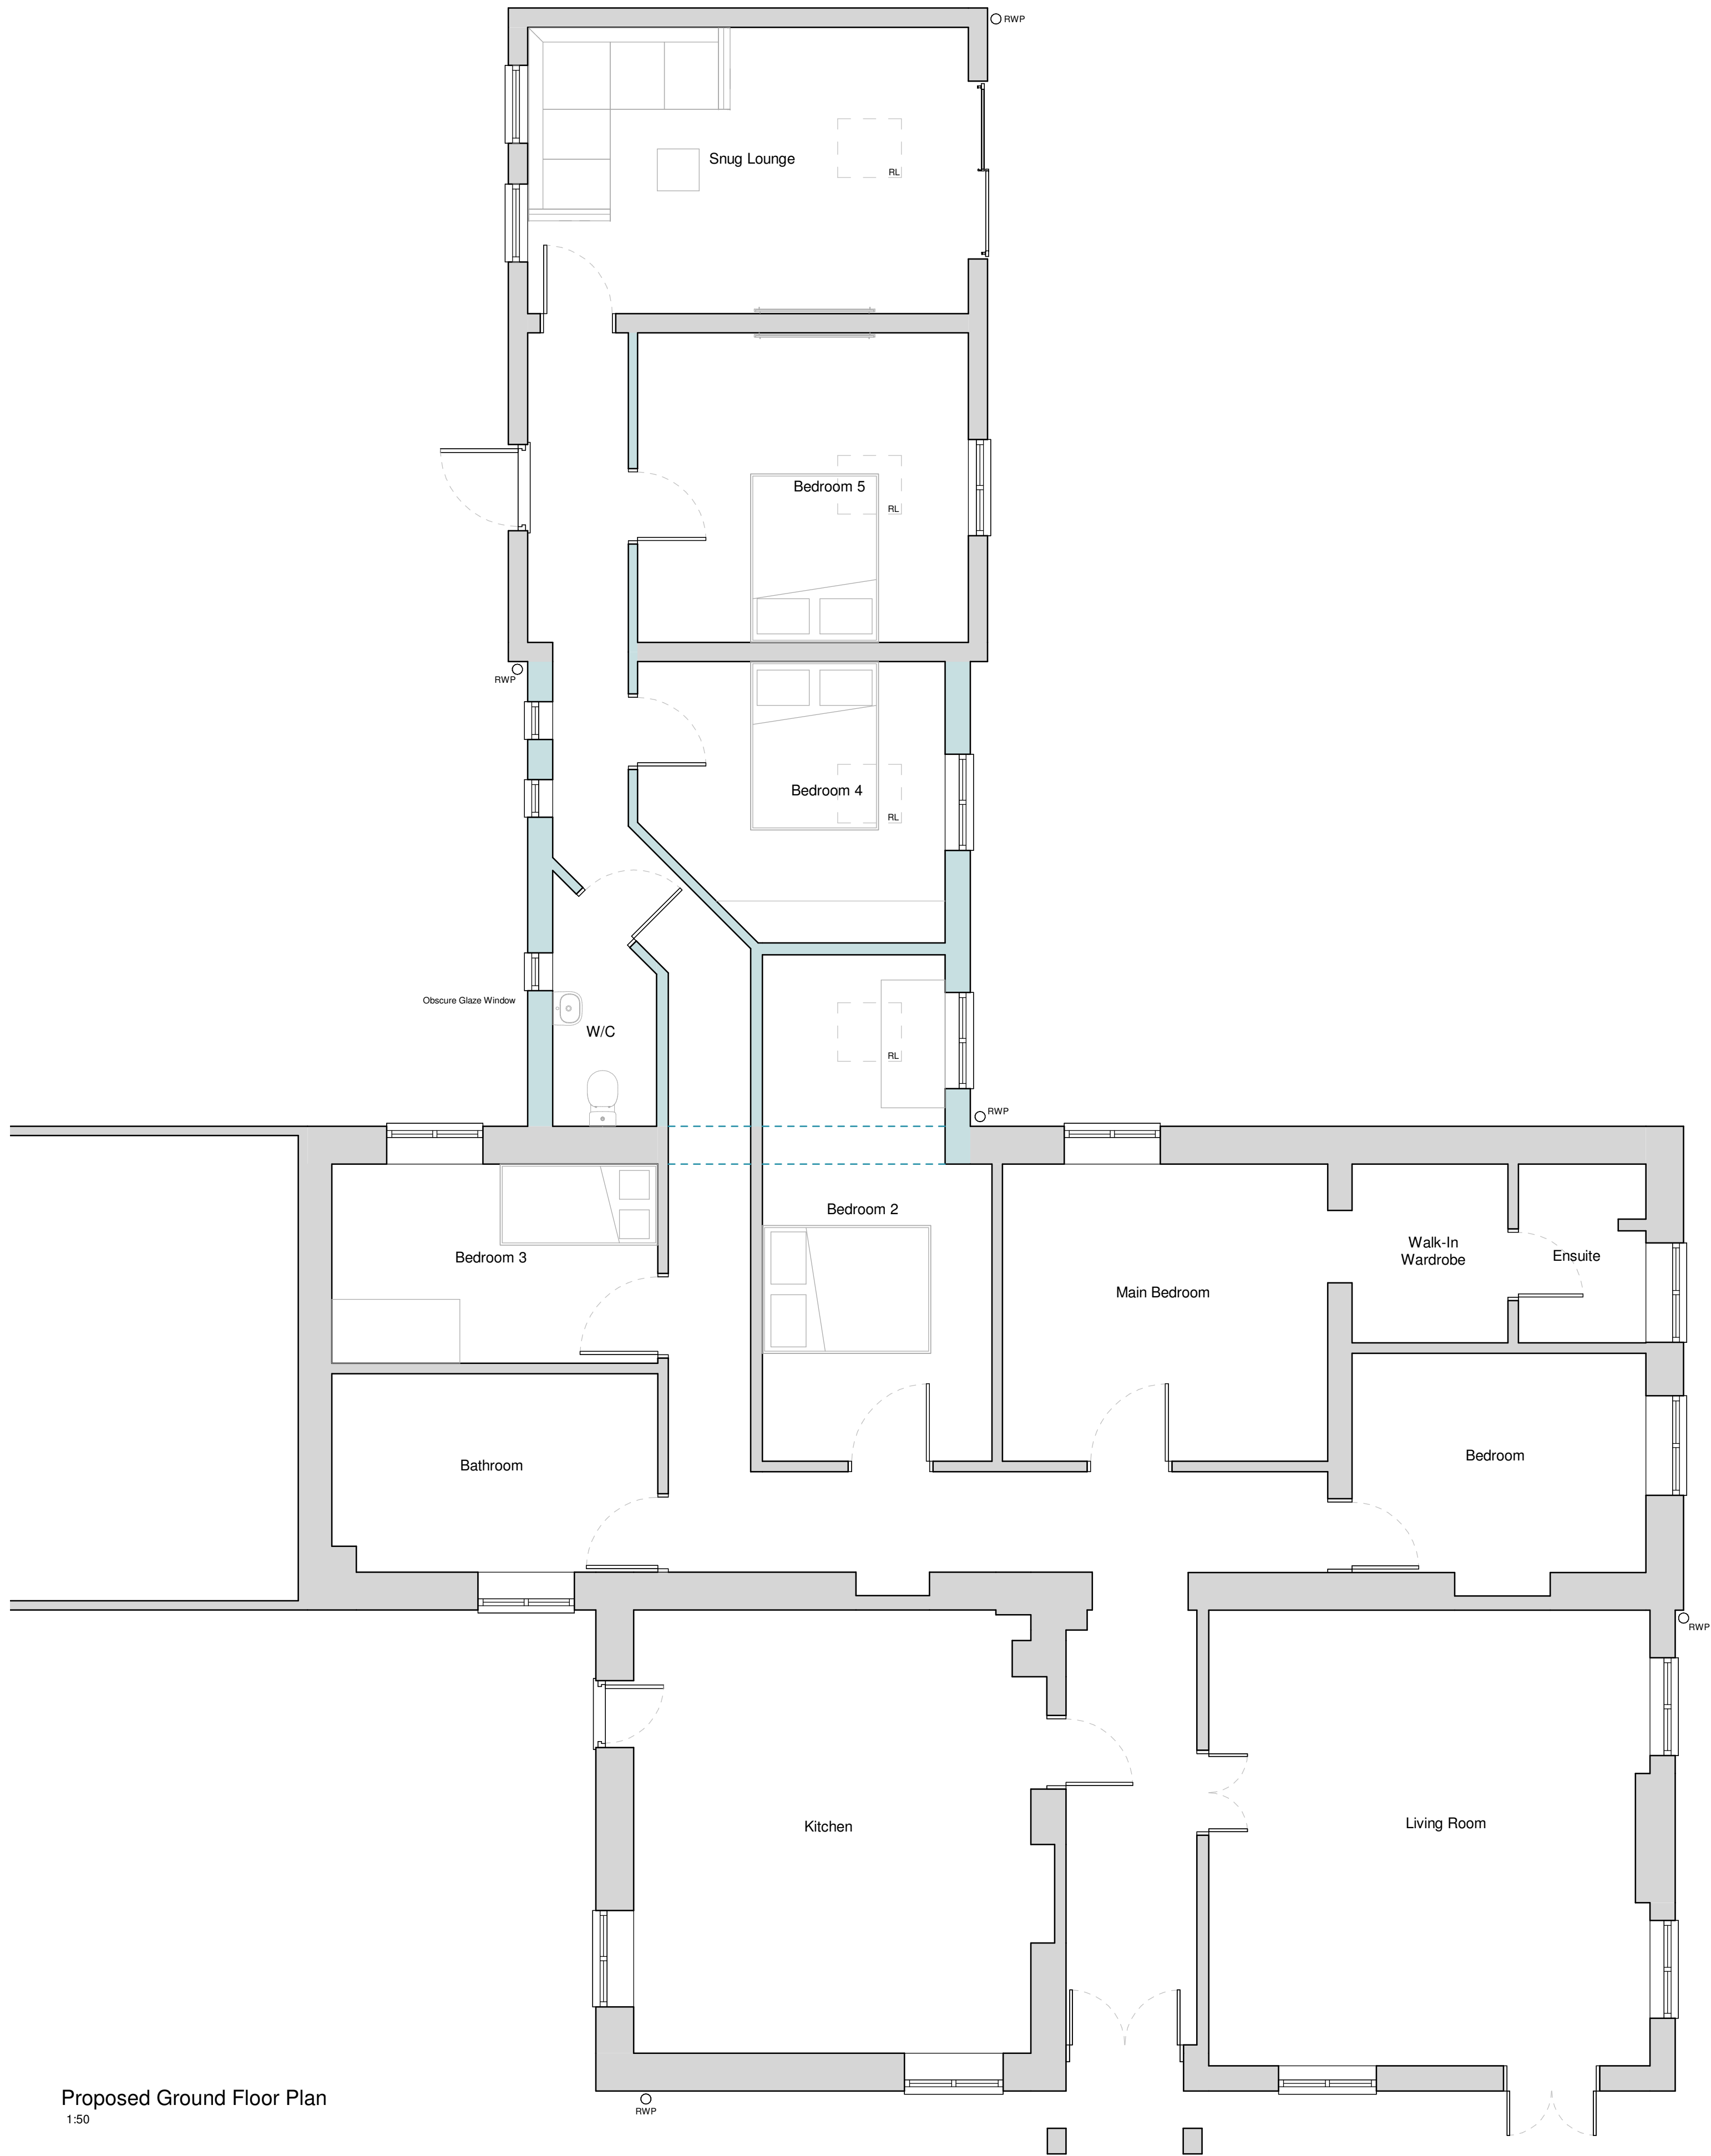


Proposed Ground Floor Plan
1:50

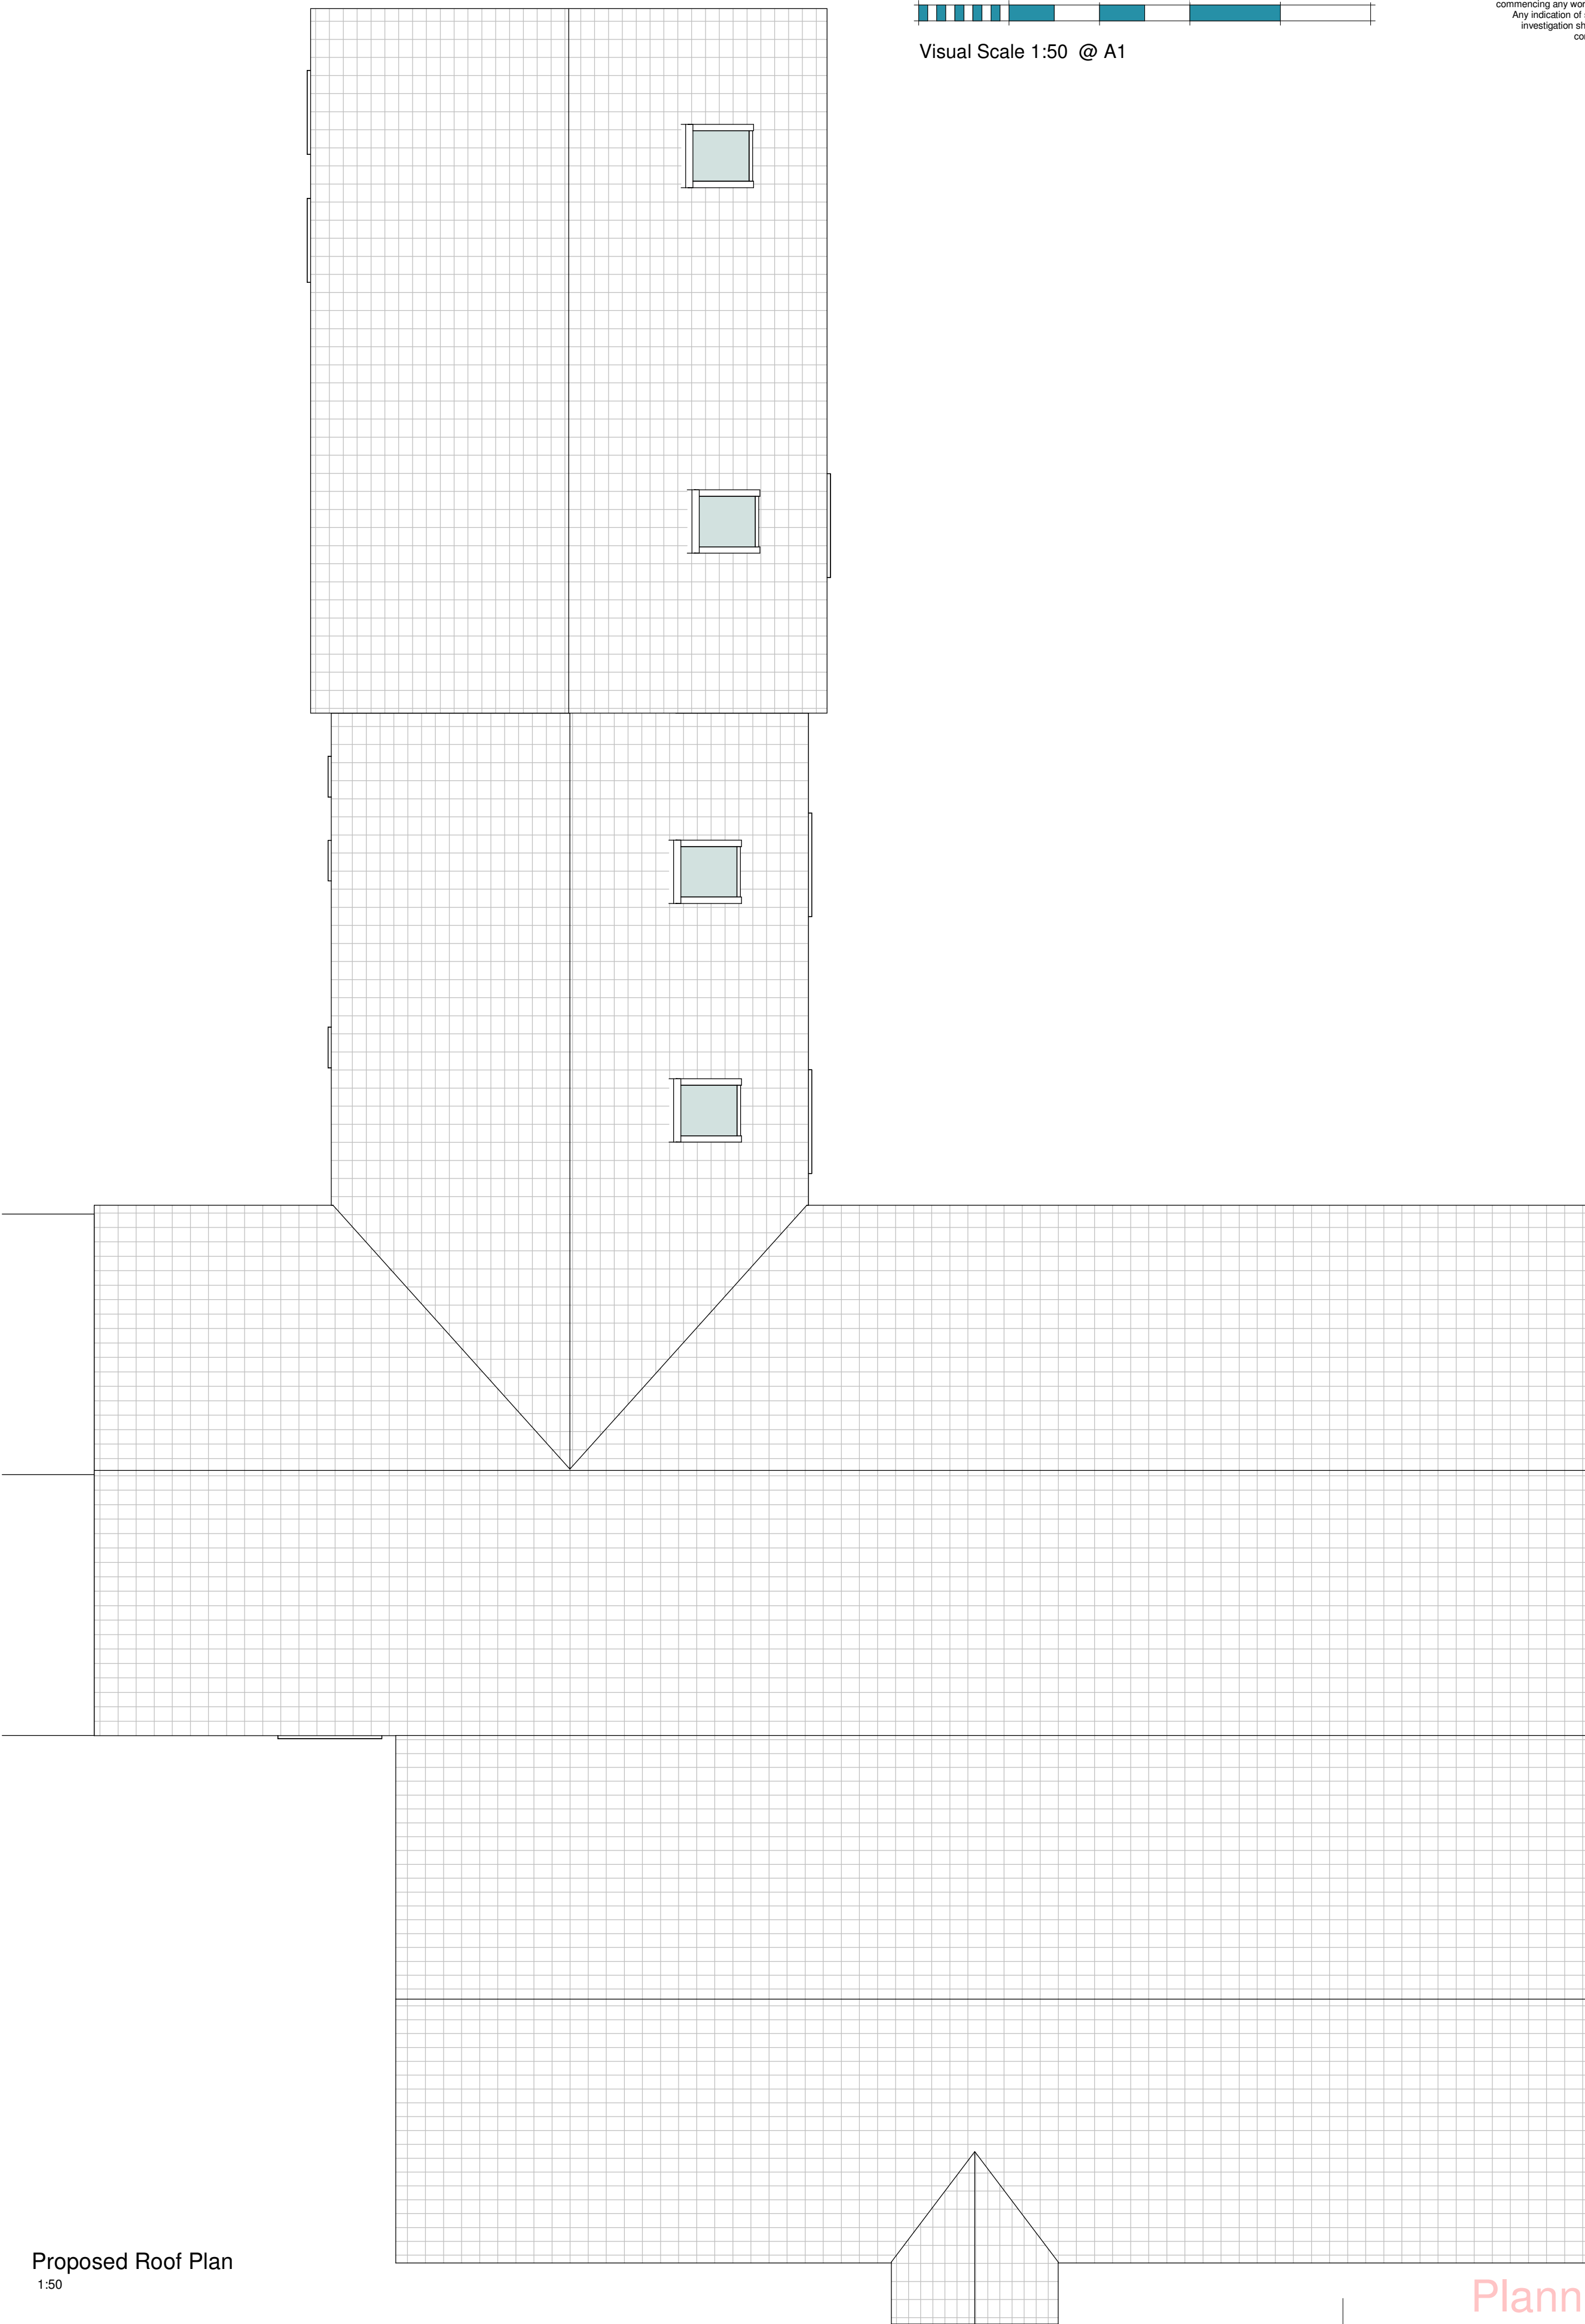

Proposed Roof Plan
1:50

0m 1m 2m 3m 4m 5m
Visual Scale 1:50 @ A1

Figured dimensions must be taken in preference to scale dimensions and any discrepancies must be referred to HES Architects immediately. Contractors, subcontractors and suppliers must verify all dimensions on site before commencing any work on site or making workshop drawings. Any indication of services is approximate only and full investigation should be carried out on site prior to commencing the works.

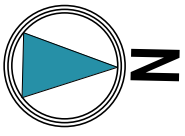

Planning

All Drawings amended after Client comments
Revisions