



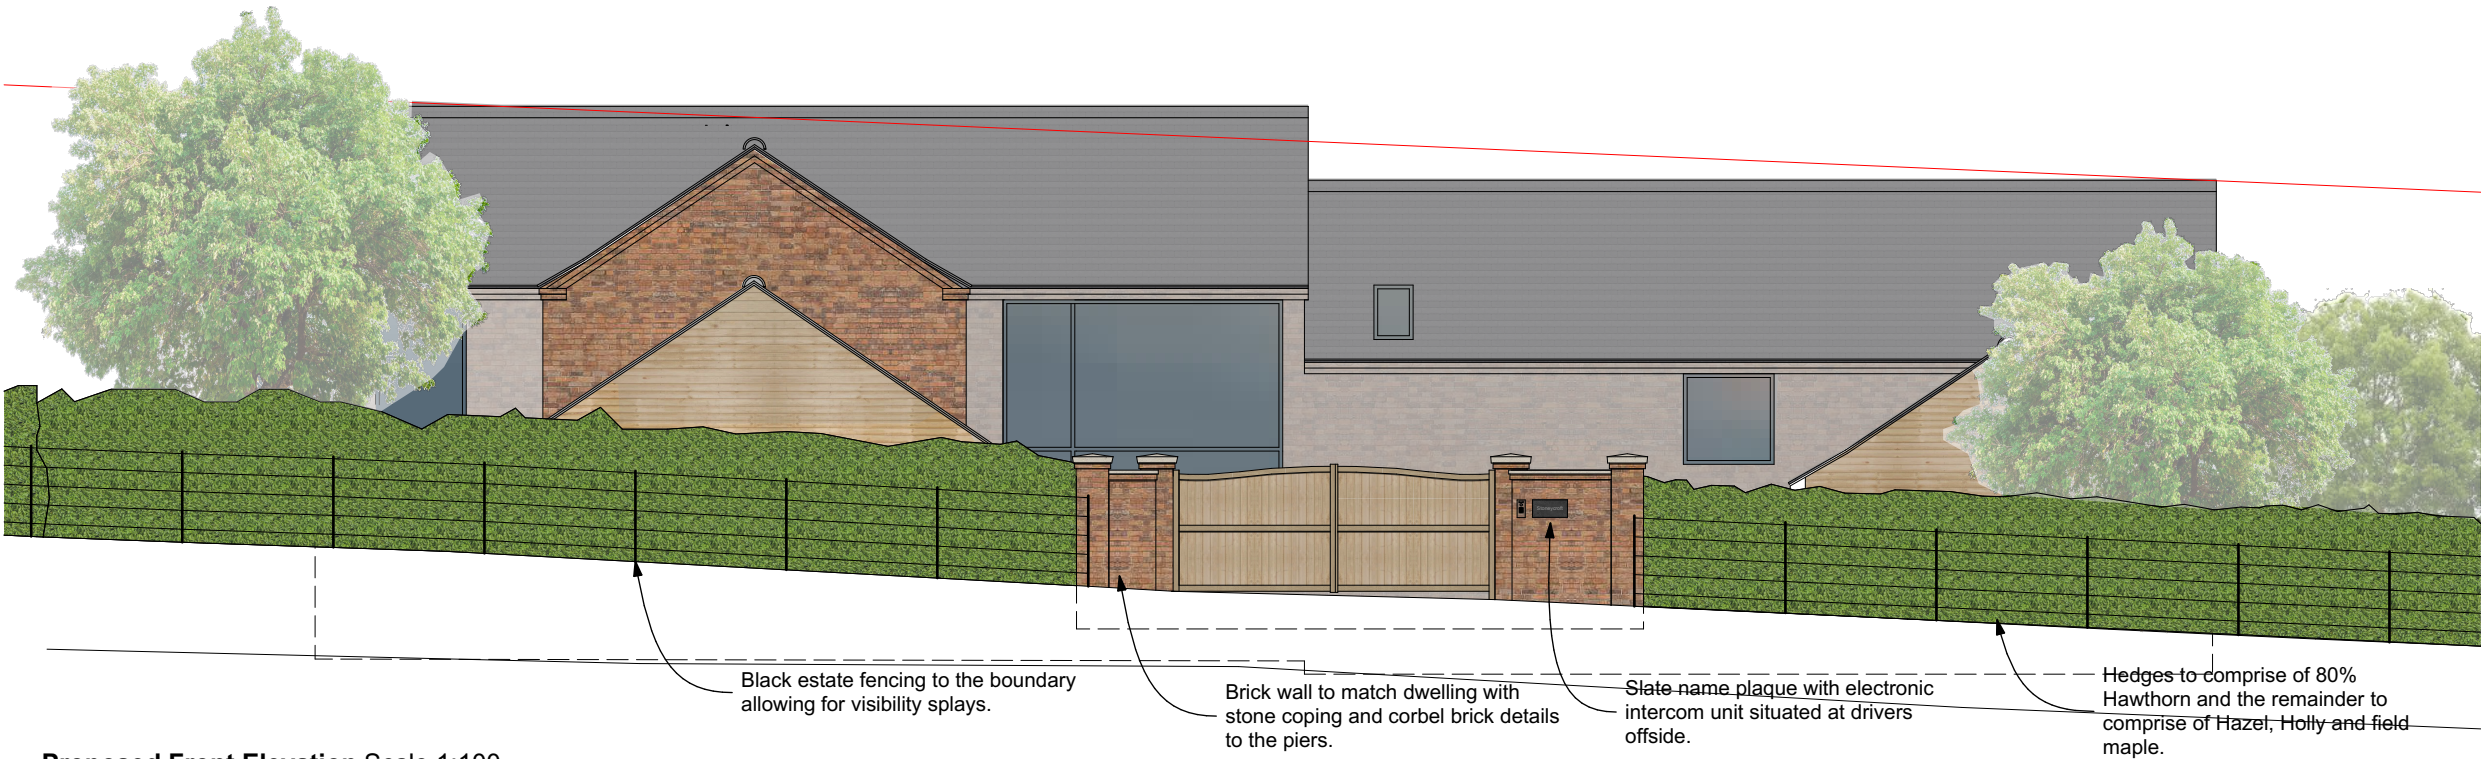

Proposed Front Elevation Scale 1:100

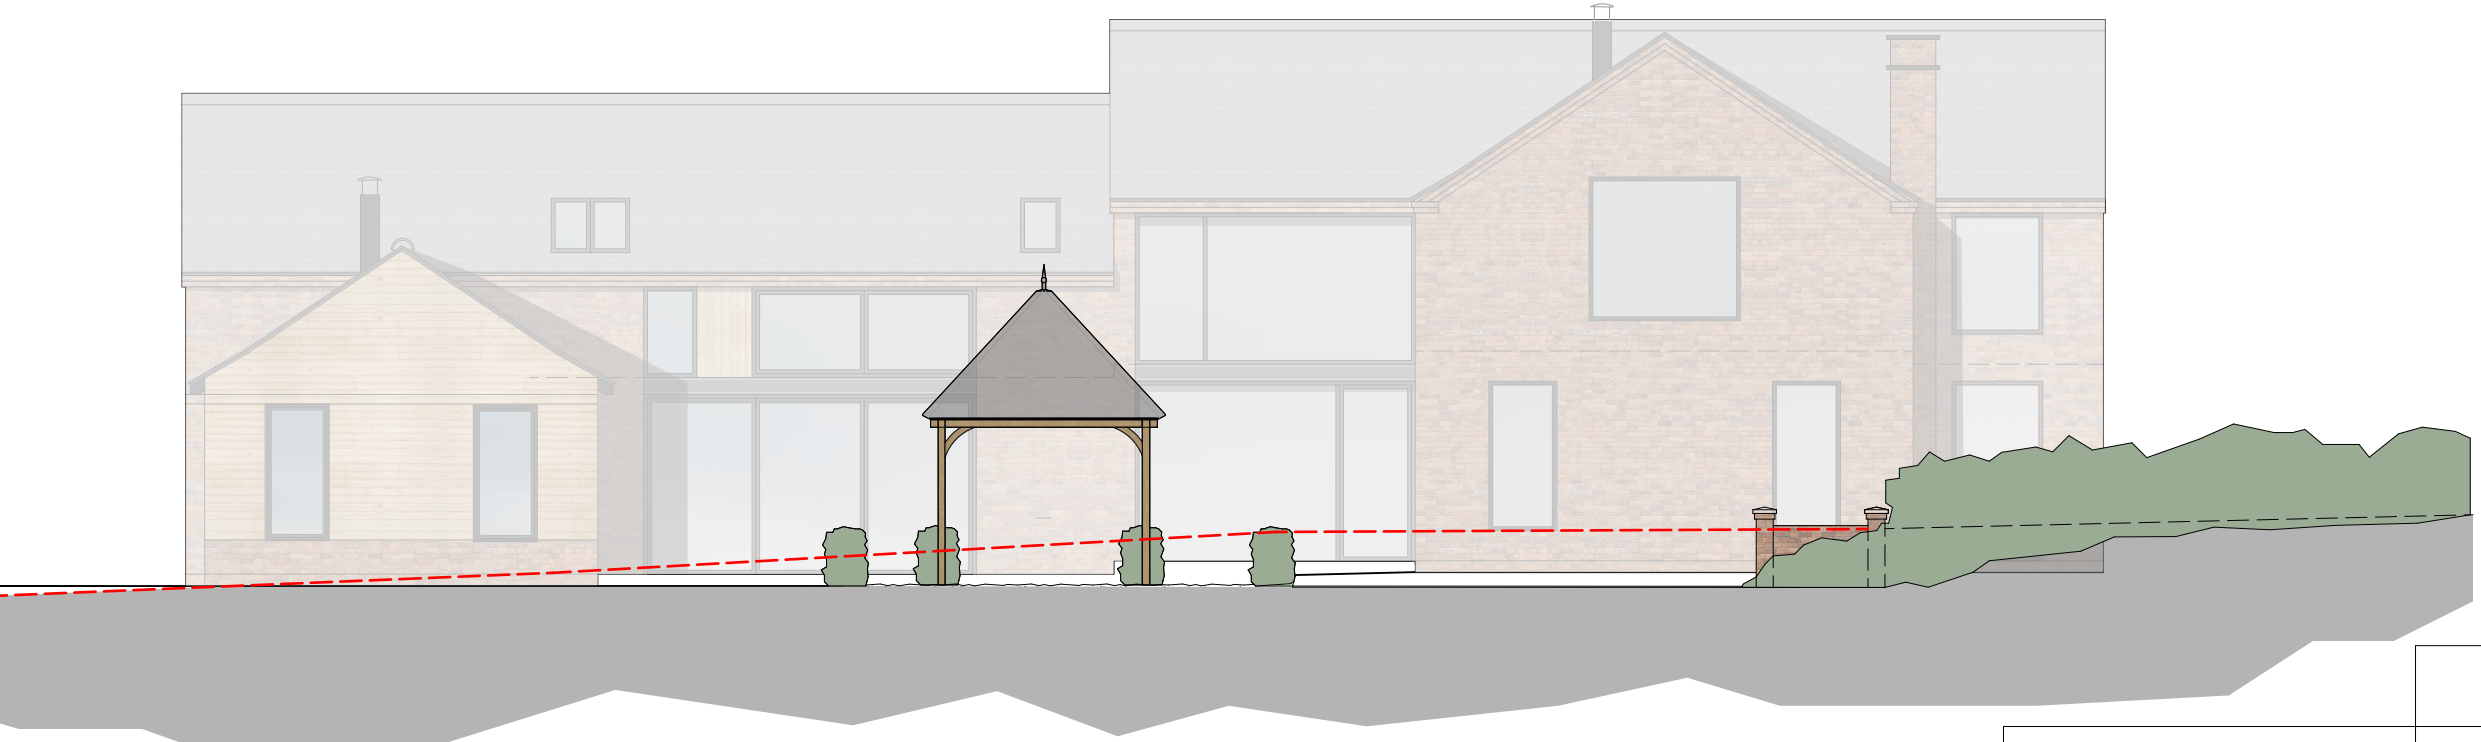

Site Section A-A Scale 1:100

Notes:
Copyright retained in accordance with the copyright design and patents act 1988. Dimensions must not be scaled from this drawing. The contractor is to check and verify all building and site dimensions before work is commenced. The Contractor is to check and verify with all Statutory Authorities and Employer the local and condition of any underground or overhead services or confirm that none exist prior to work commencing on site.

CDM Regulations 2015:



Denotes a significant hazard or difficult to manage procedure. Please refer to 'Designer Risk Assessment' for further information regarding mitigation of hazards.

CDM Regulations, require all projects to:

- Have workers with the correct skills, knowledge, training and experience.
- Contractors providing appropriate supervision, instruction and information.
- A written Construction Phase Plan.

Swain Architecture are appointed as 'Designer' only, unless appointed by the client in writing to confirm Swain Architecture's role as 'Principal Designer'.



Black estate fencing to the front boundary in front of the propoed Portugese Laurel, to replace the existing Hawthorne Hedges.



Stargate Gates, fully automated with subfloor mechanics or hydraulic ram behind.



Existing Hawthorne to be replaced with Hawthorne, Hazel, Holly and field maple

PROPOSED



W: www.swainarchitecture.com
E: info@swainarchitecture.com
T: 0115 972 7685
Mohan Business Centre, Tamworth
Road, Long Eaton, Nottingham,
NG10 1BE.

Client: Mr and Mrs Moore
Project: New Build Dwelling, Dalbury Lees
Drawing: Street Scene & Section A-A
Number: 20.258 S03.04

Date: 11/21
Paper Size: A3 Scale: 1:100
Drawn By: ER Checked By:

Rev	Description	Date
-----	-------------	------