




EXISTING FRONT (N) ELEVATION
1:100

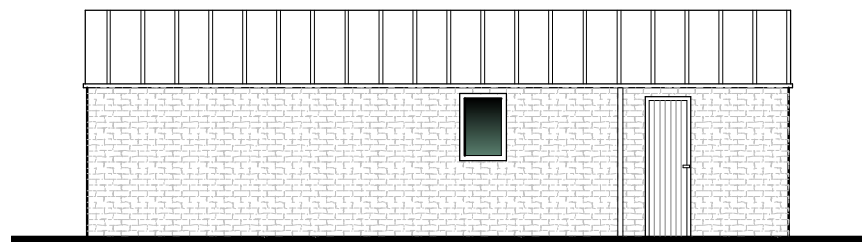


EXISTING SIDE (E) ELEVATION
1:100

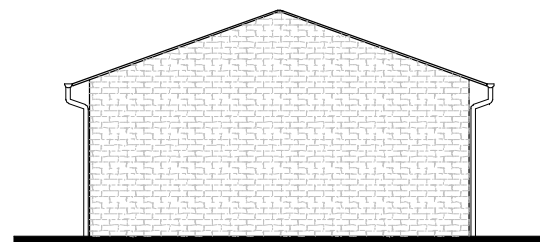


EXISTING REAR (S) ELEVATION
1:100

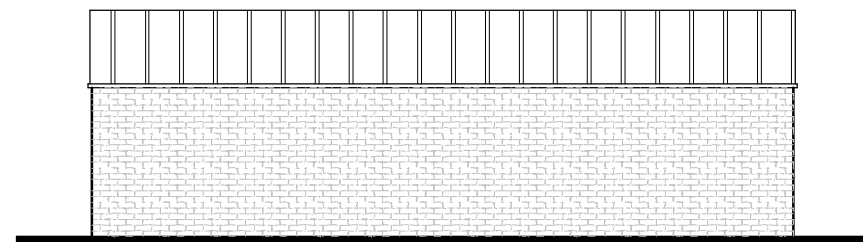


EXISTING SIDE (W) ELEVATION
1:100

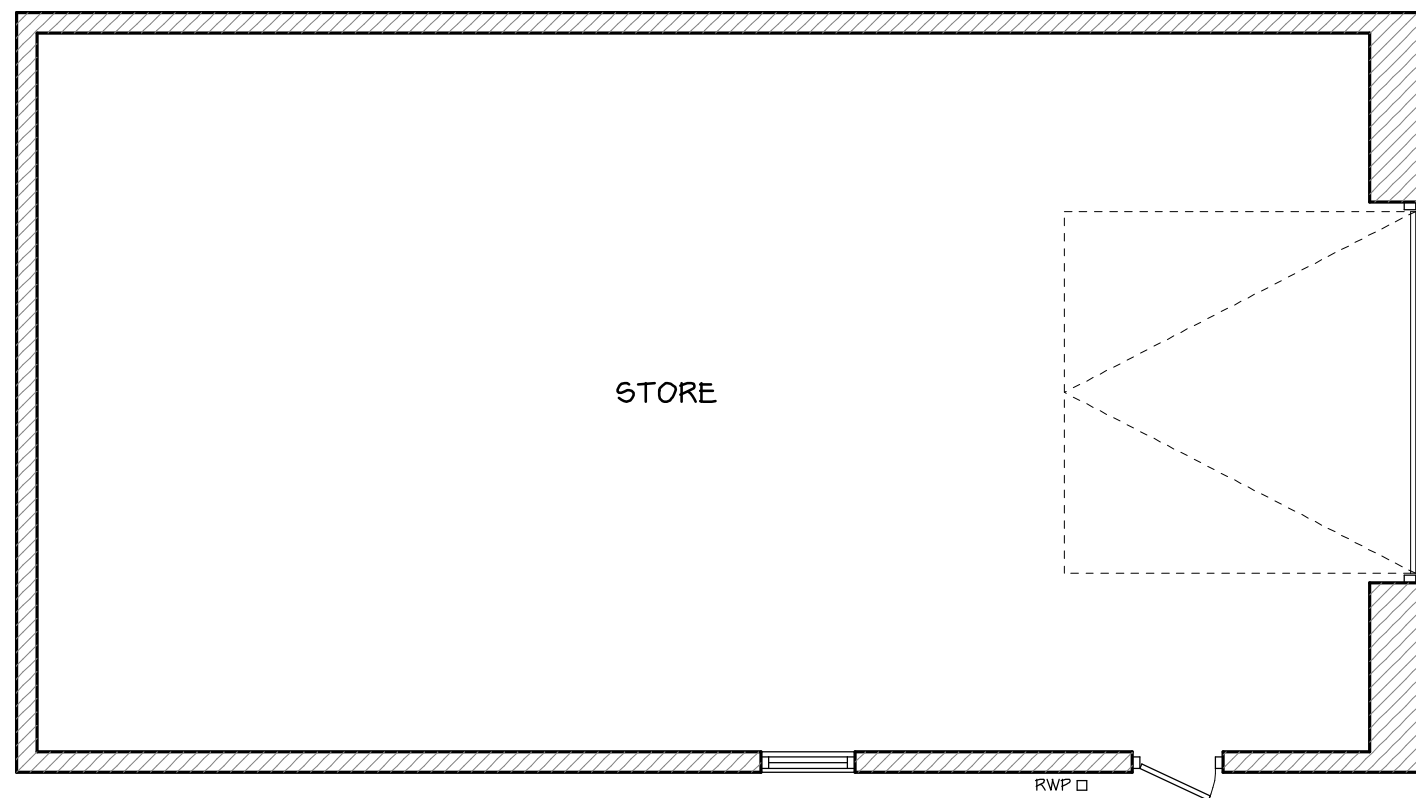


EXISTING STORE FLOOR PLAN
1:50

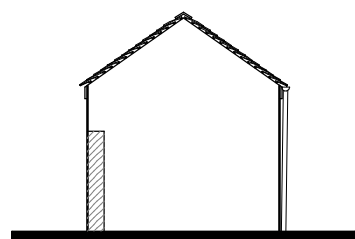


EXISTING FRONT (N) ELEVATION
1:100

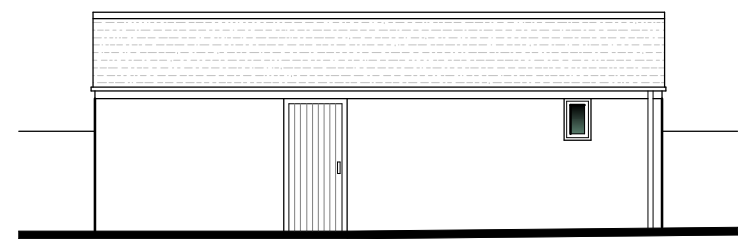


EXISTING SIDE (W) ELEVATION
1:100

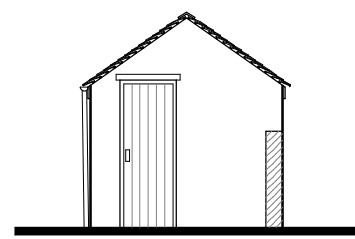

EXISTING REAR (S) ELEVATION
1:100

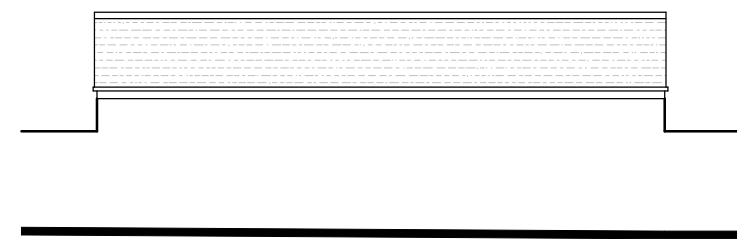

EXISTING SIDE (E) ELEVATION
1:100

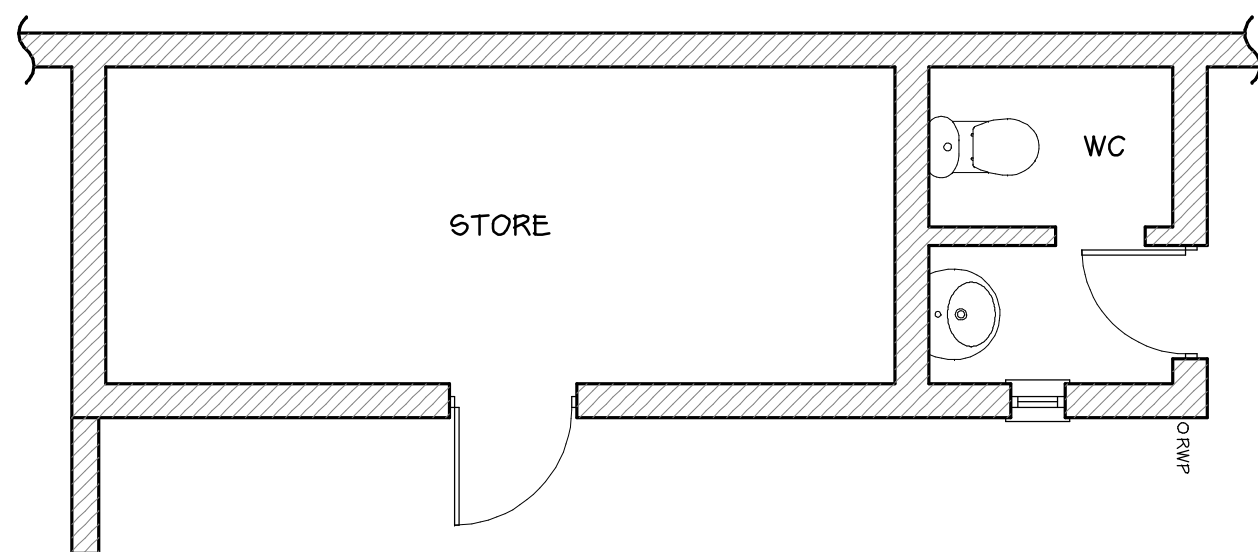


EXISTING STORE FLOOR PLAN
1:50


PAPER SIZE: A2

NOTES

All dimensions must be checked on site and only scaled from this drawing for planning purposes only

 

METRES (@ 1:100)

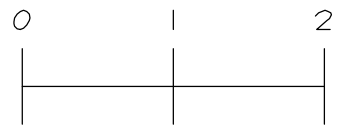

METRES (@ 1:50)

Date	Revisions

© copyright

Client

MR SINGH & MRS BILLEN

Location

23-25 MAIN STREET
HILTON
DERBYSHIRE
DE65 5GG

Proposal

PROPOSED NEW COMMERCIAL UNIT
WITH 2 BED APARTMENT ABOVE
& NEW DETACHED GARAGE WITH
STUDIO APARTMENT ABOVE

Drawing Title

EXISTING STORE PLANS

Scale

1:50 & 1:100

Date

JULY 2021

Drawn by

MRP

Drg No.

J3299-07

Revision



MAKING PLANS
architecture

Ivy Lodge, Twyford Road, Willington, Derby: DE65 6DE
T/F 01283 703160 E info@makingplans-architecture.co.uk
W www.makingplans-architecture.co.uk