



PROPOSED FRONT

PROPOSED SIDE


PROPOSED REAR

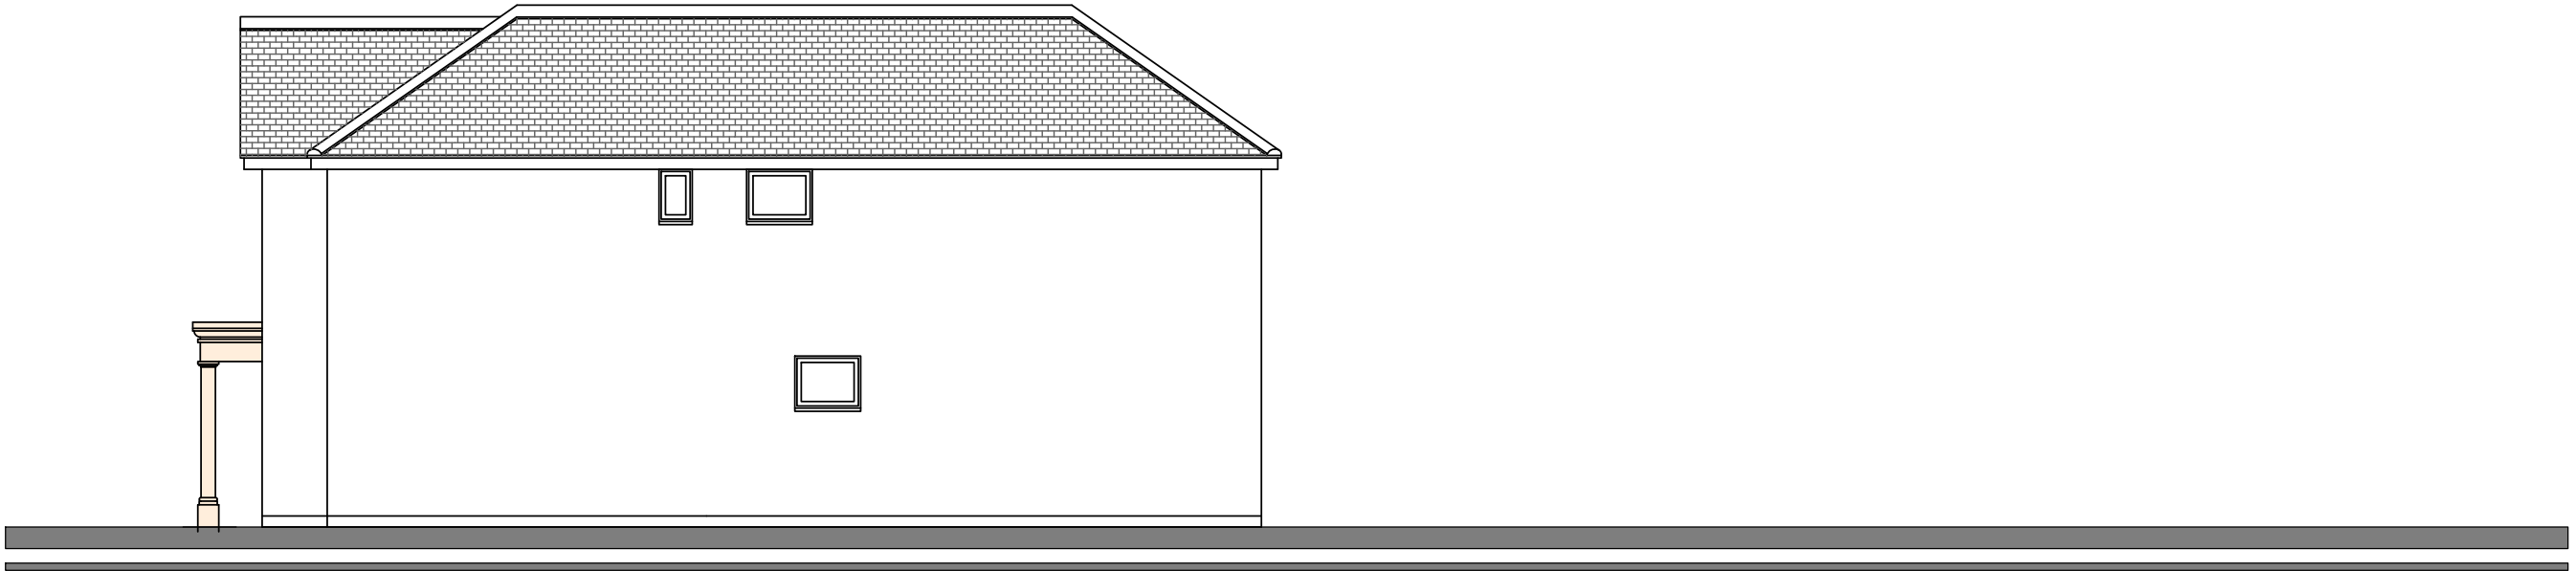

PROPOSED SIDE

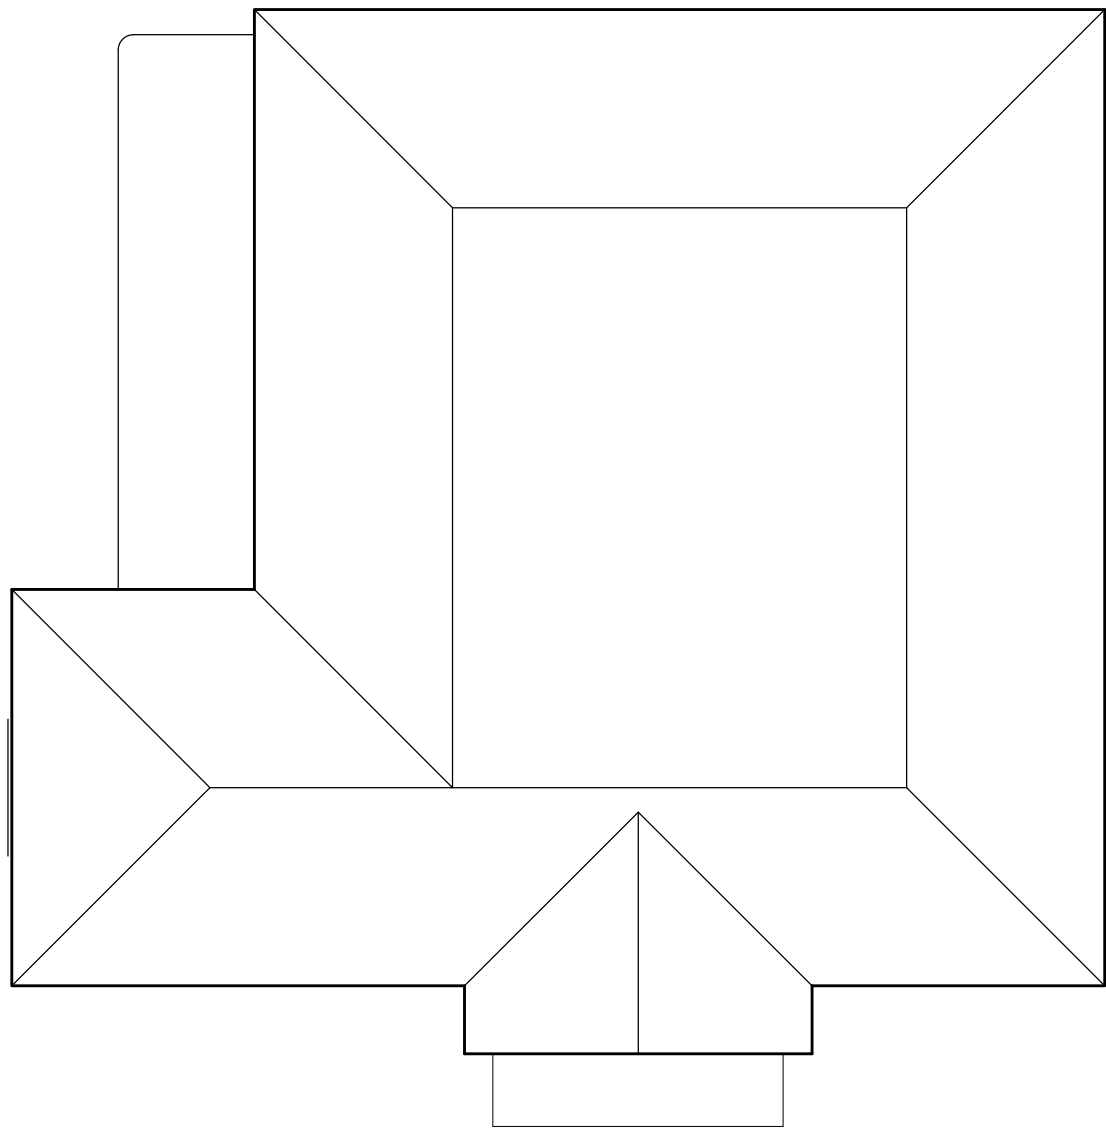


PROPOSED ROOF PLAN



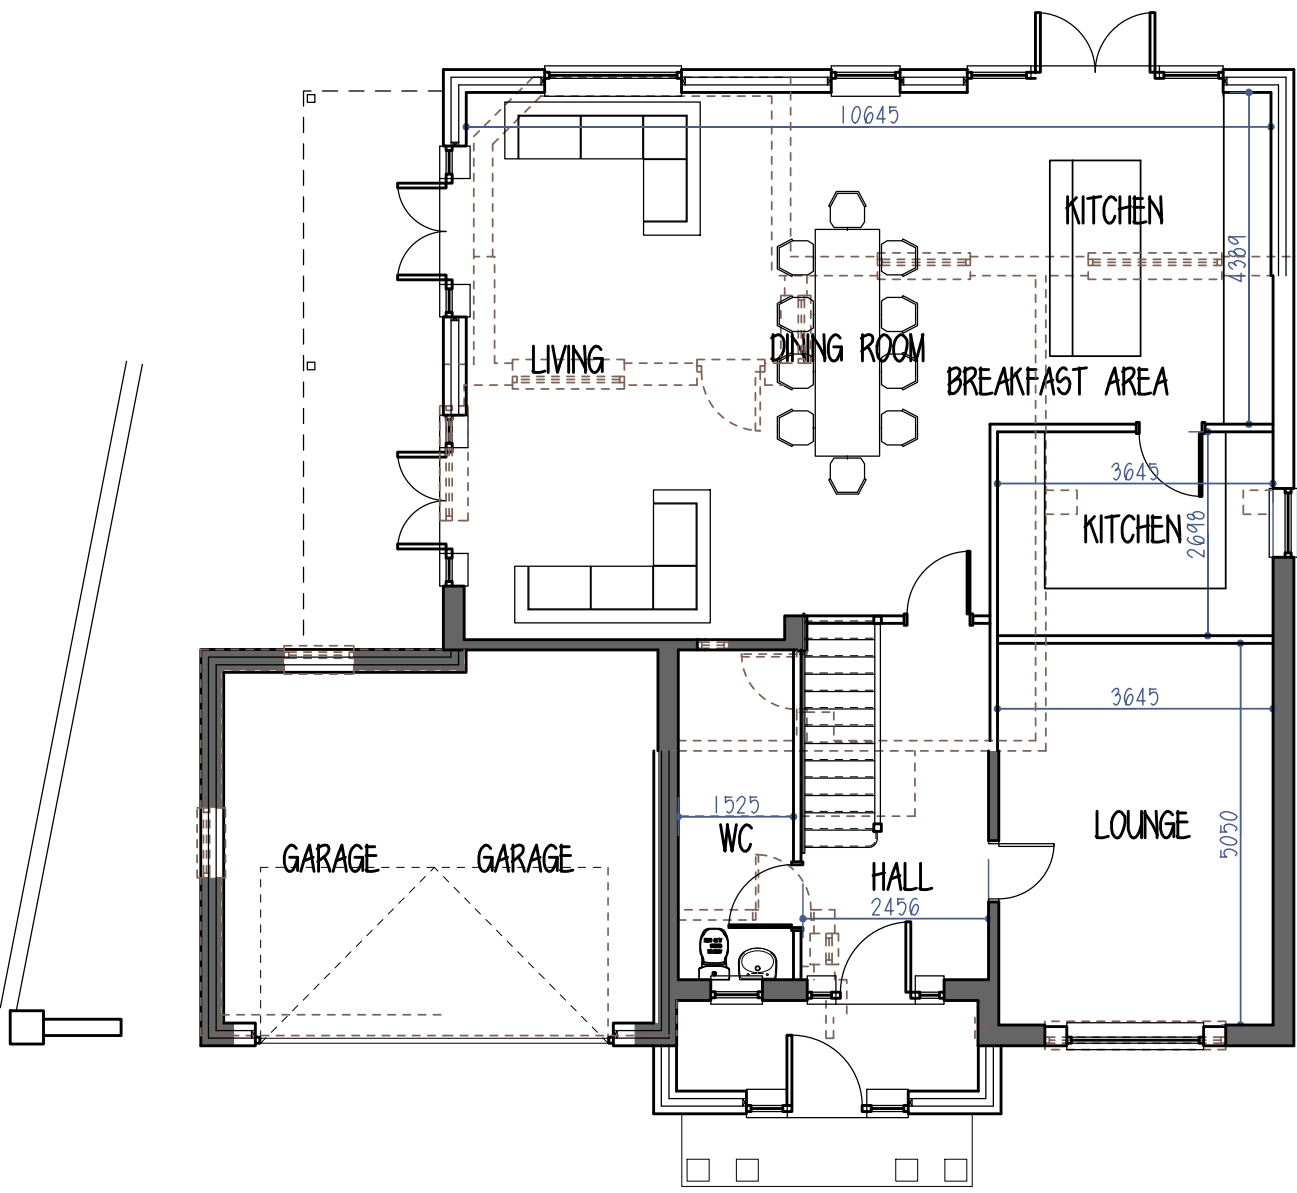


PROPOSED GROUND FLOOR PLAN

OUTLINE OF EXISTING
PROPERTY SHOWN DASHED

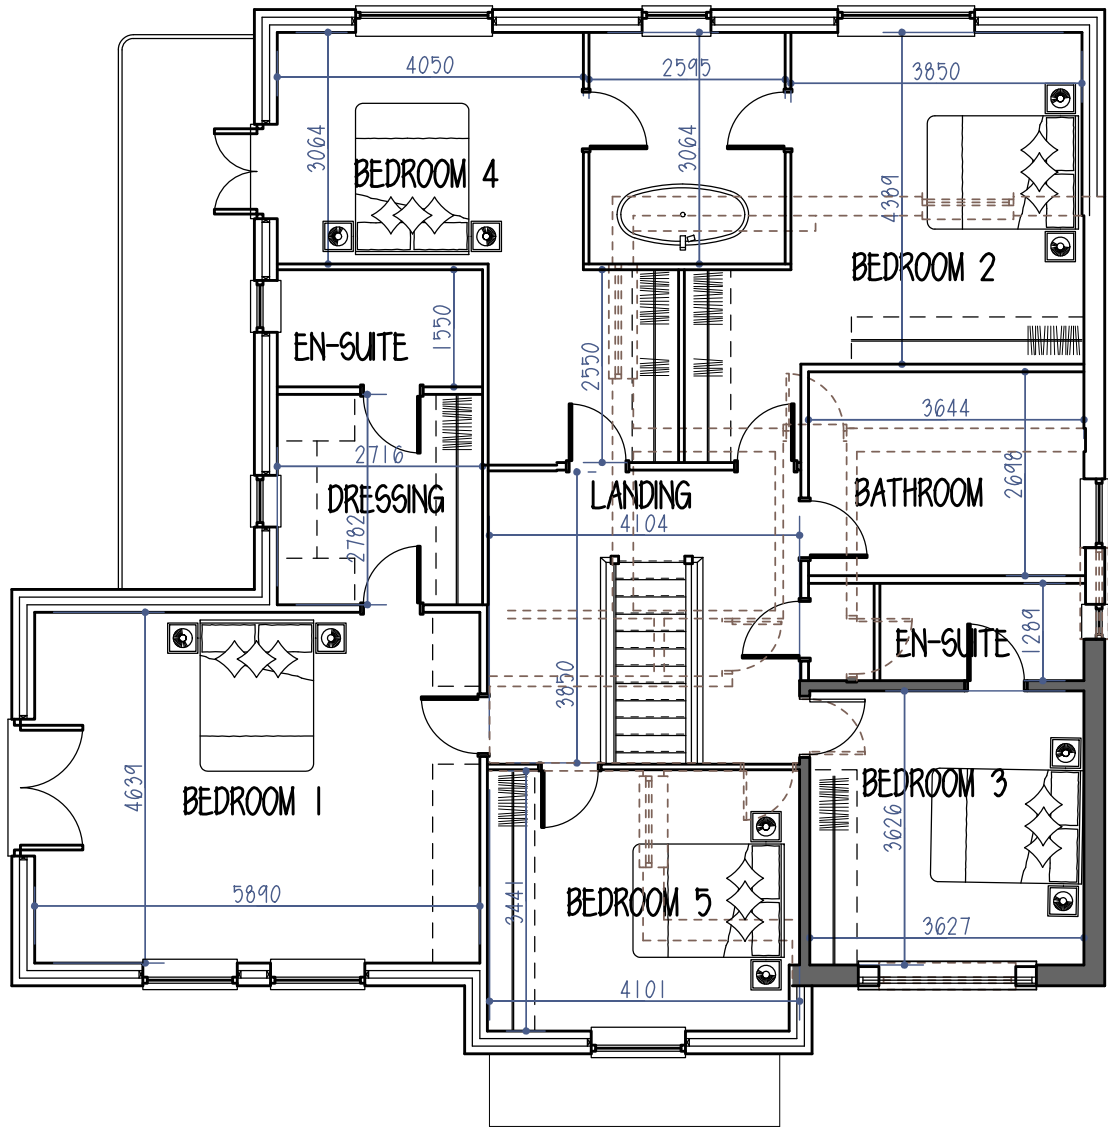

PROPOSED FIRST FLOOR PLAN

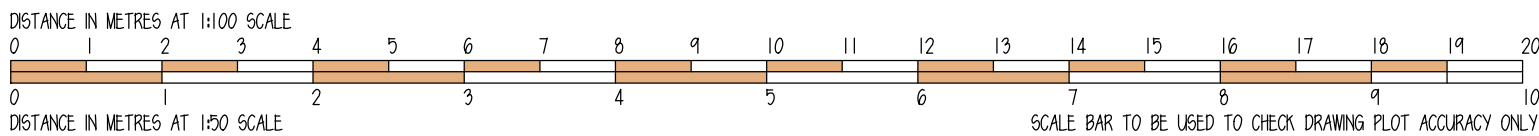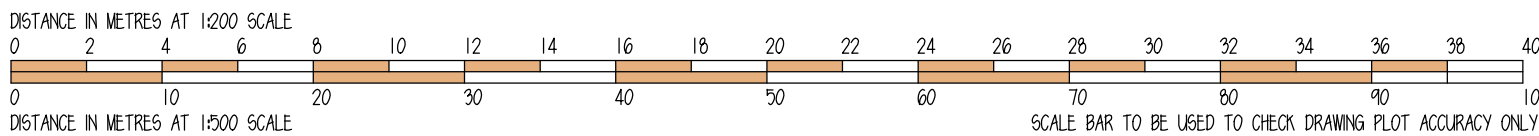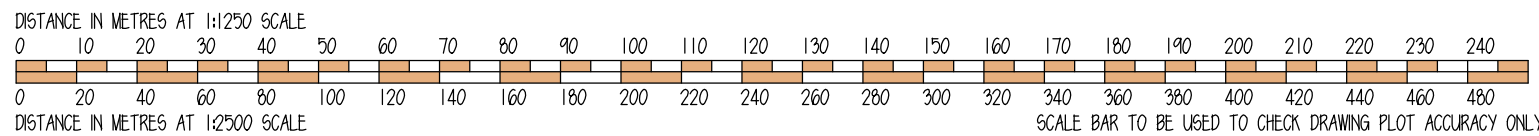

Rev B - 29/11/2021 - Porficio And Fron Door Shown
Rev A - 18/09/2021 - Amendments At Clients Request

S designstudio
architectural services
g

202 woodville road hartshorne swadlincote derbyshire de11 7ex
tel - 01283 226771 e-mail - mail@sgdesignstudio.co.uk

drawing
Proposed Extension And Remodelling
project
26 Sandcliffe Road
Midway
Swadlincote

client
Mr & Mrs Rai

date 18/05/2021 revision b 29/11/2021

scale 1:50 1:100 1:500 & 1:1250 at a1 size

drawing sheet size - a1 sized - 841 x 594

drawing number **221-57.02 b**

print 18/05/2021 name 221-07-028 rev b 29/11/2021

DE11 7PH