


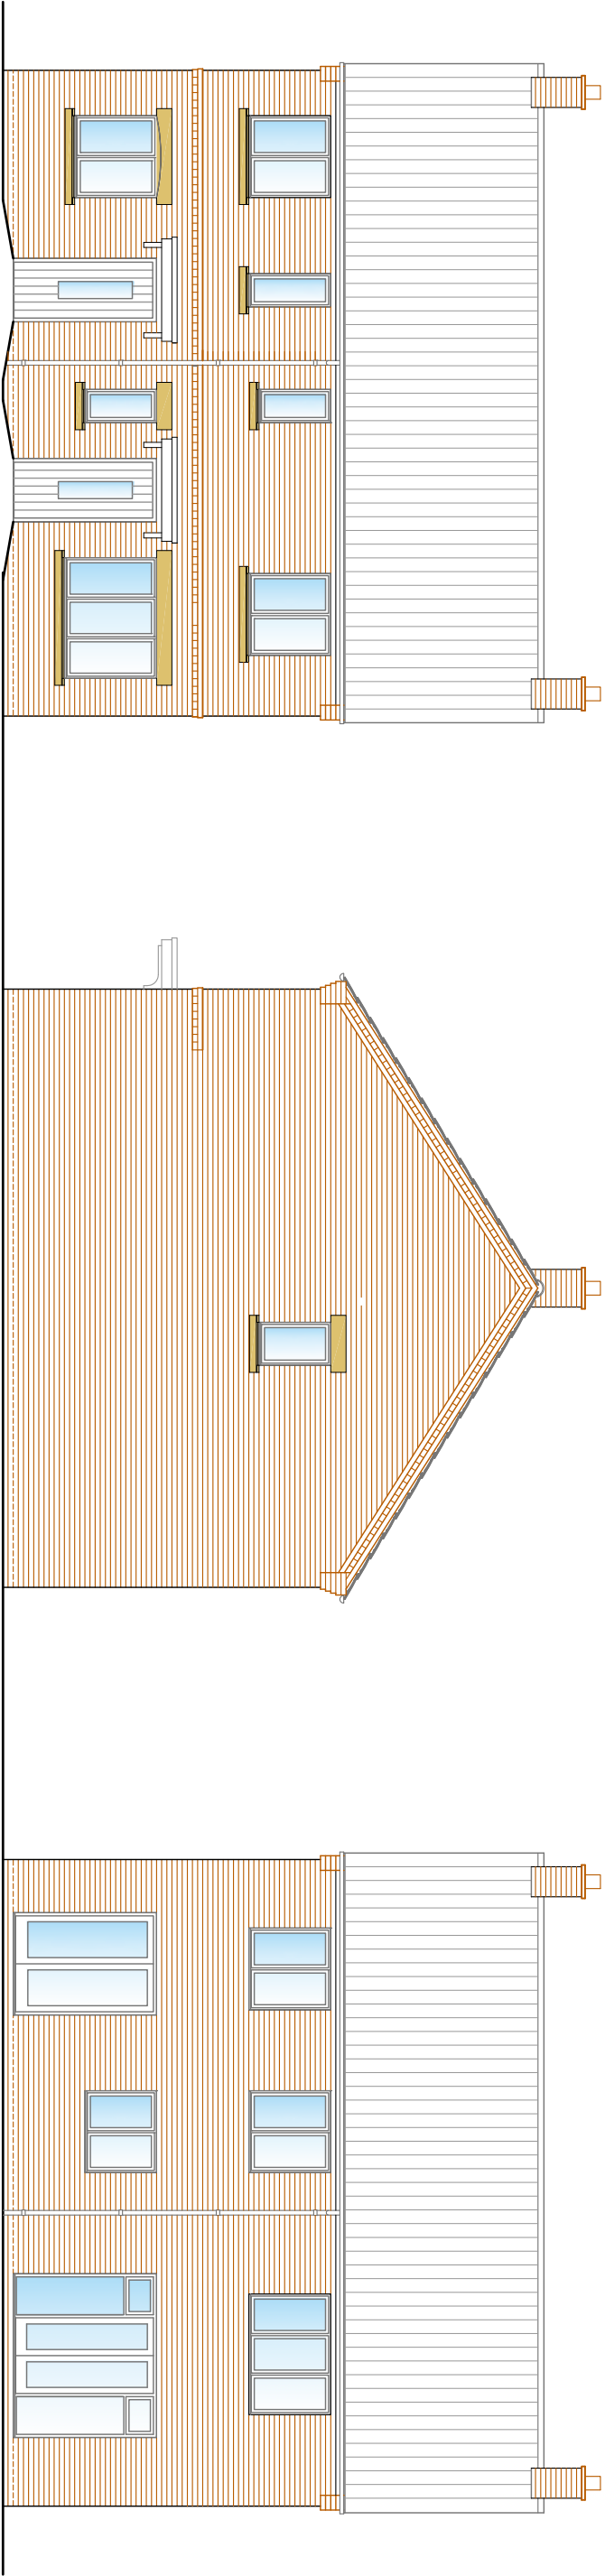


Front Elevation - NW

Side Elevation - SW

Rear Elevation - SE


- Schedule of Facing Materials
- Marley Modern interlocking concrete roofing tiles, colour Slate Grey
 - Isstock Leicester Red hantoe Stock facing brickwork, with prefabricated GRP chimney stacks
 - Cast Stone heads and sills, colour Portland or as otherwise approved
 - uPVC windows and doors, colour White unless otherwise specified
 - Principal Entrance doors, colour Anthracite
 - GRP canopy roofs, colour White / Grey
 - uPVC rainwater fittings, colour Black

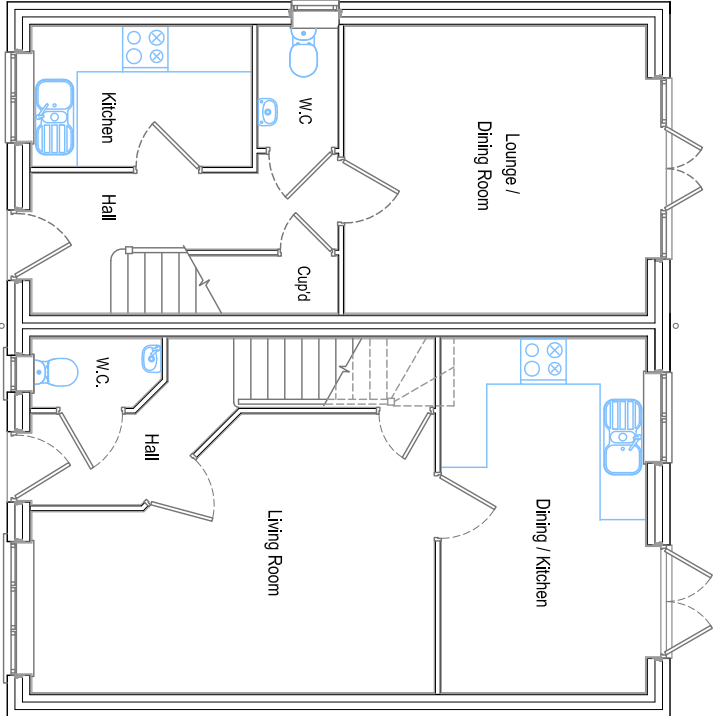

6a

5a


Ground Floor Plans

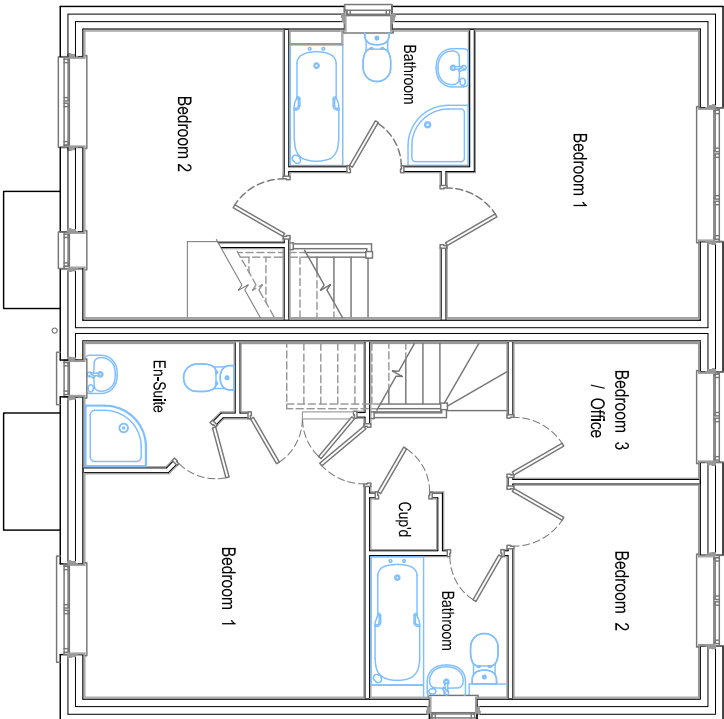

6a

5a

First Floor Plans

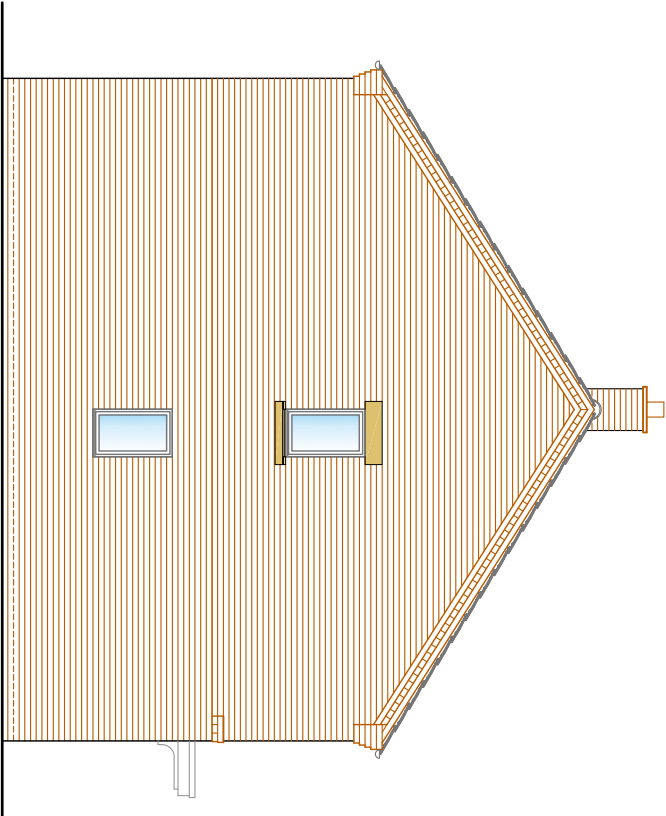

Side Elevation - NE



Proposed Residential Development
Adjacent 69 Woodville Road,
Overseal, Sawdlincote. for
MILLER & WATSON CARPENTRY LTD.

architectural & development consultant

steve d. p Pearce

Part Glas, Manordello, Llandello, Carmarthenshire, SA19 7BL
phone + fax 01550.777230, mobile 07836.516873

House Types - Plots 5a + 6a

scale 1:100 @ A3
date 09.11.2021

drg. no.

906-07