


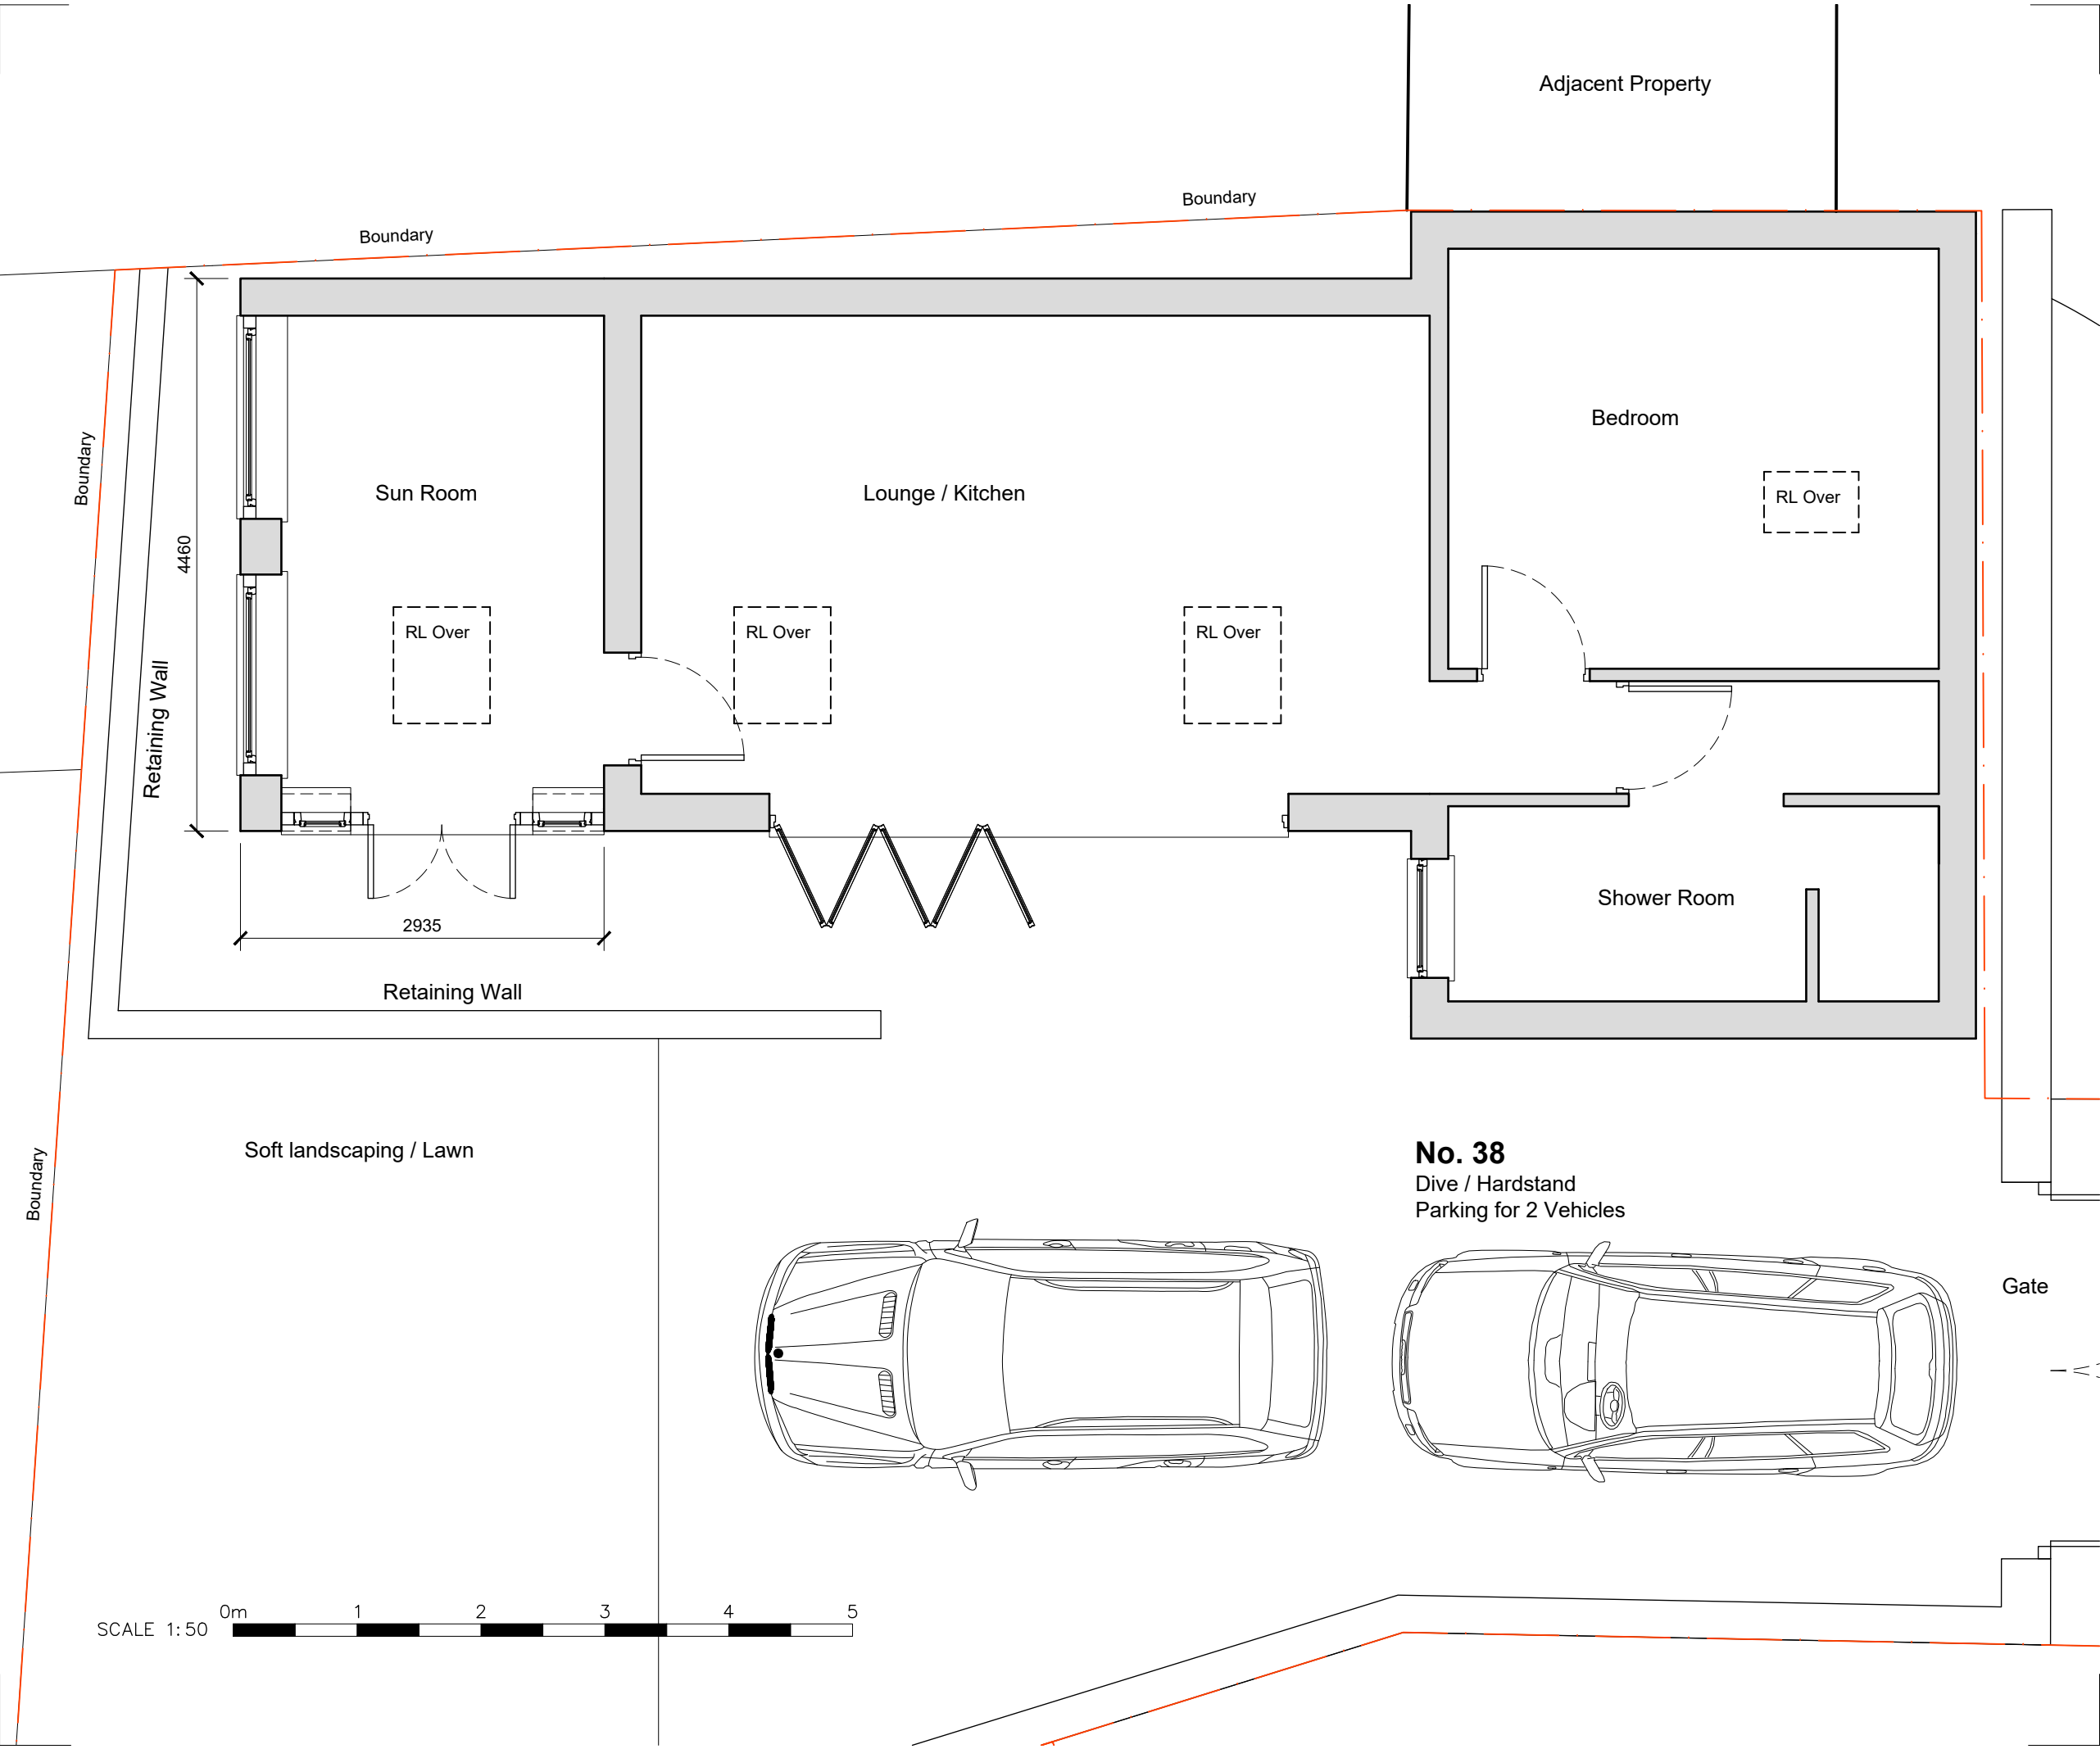

Dimensions to be verified on site.
Use figured dimensions only. Do not work from reduced scale drawings. Please refer to scale and sheet size as indicated.

This drawing is the property of SCG DESIGN LTD
Copyright is reserved by them and the drawing is issued on the condition that it is not copied, reproduced, retained or disclosed to any unauthorised person without the prior consent in writing of SCG DESIGN LTD

DO NOT SCALE

NOTES

NORTH

Rev. Date	Revision	By	Checked
SCGDESIGNLTD Architectural Services SCG Design Ltd. Registration Number: 13254624 Registered in England and Wales 4 Dahlia Drive, Oakwood, Derby, DE21 2XJ Telephone - 07825 814804 Email - scgdesign@outlook.com			
Client			
Nick Carter			
Project			
Proposed Sun Room Extension at: 38 High St Melbourne, Derby DE73 8GJ			
Drawing Title			
Proposed Ground Floor Plan			
Drawn by		Checked by	
SCG		SCG	
Scale @A3		Date	
1:50		Nov; 2021	
Job Number	Drawing Number	Revision	
SCGD 495	103	-	
Purpose of Issue			
FOR INFORMATION			