


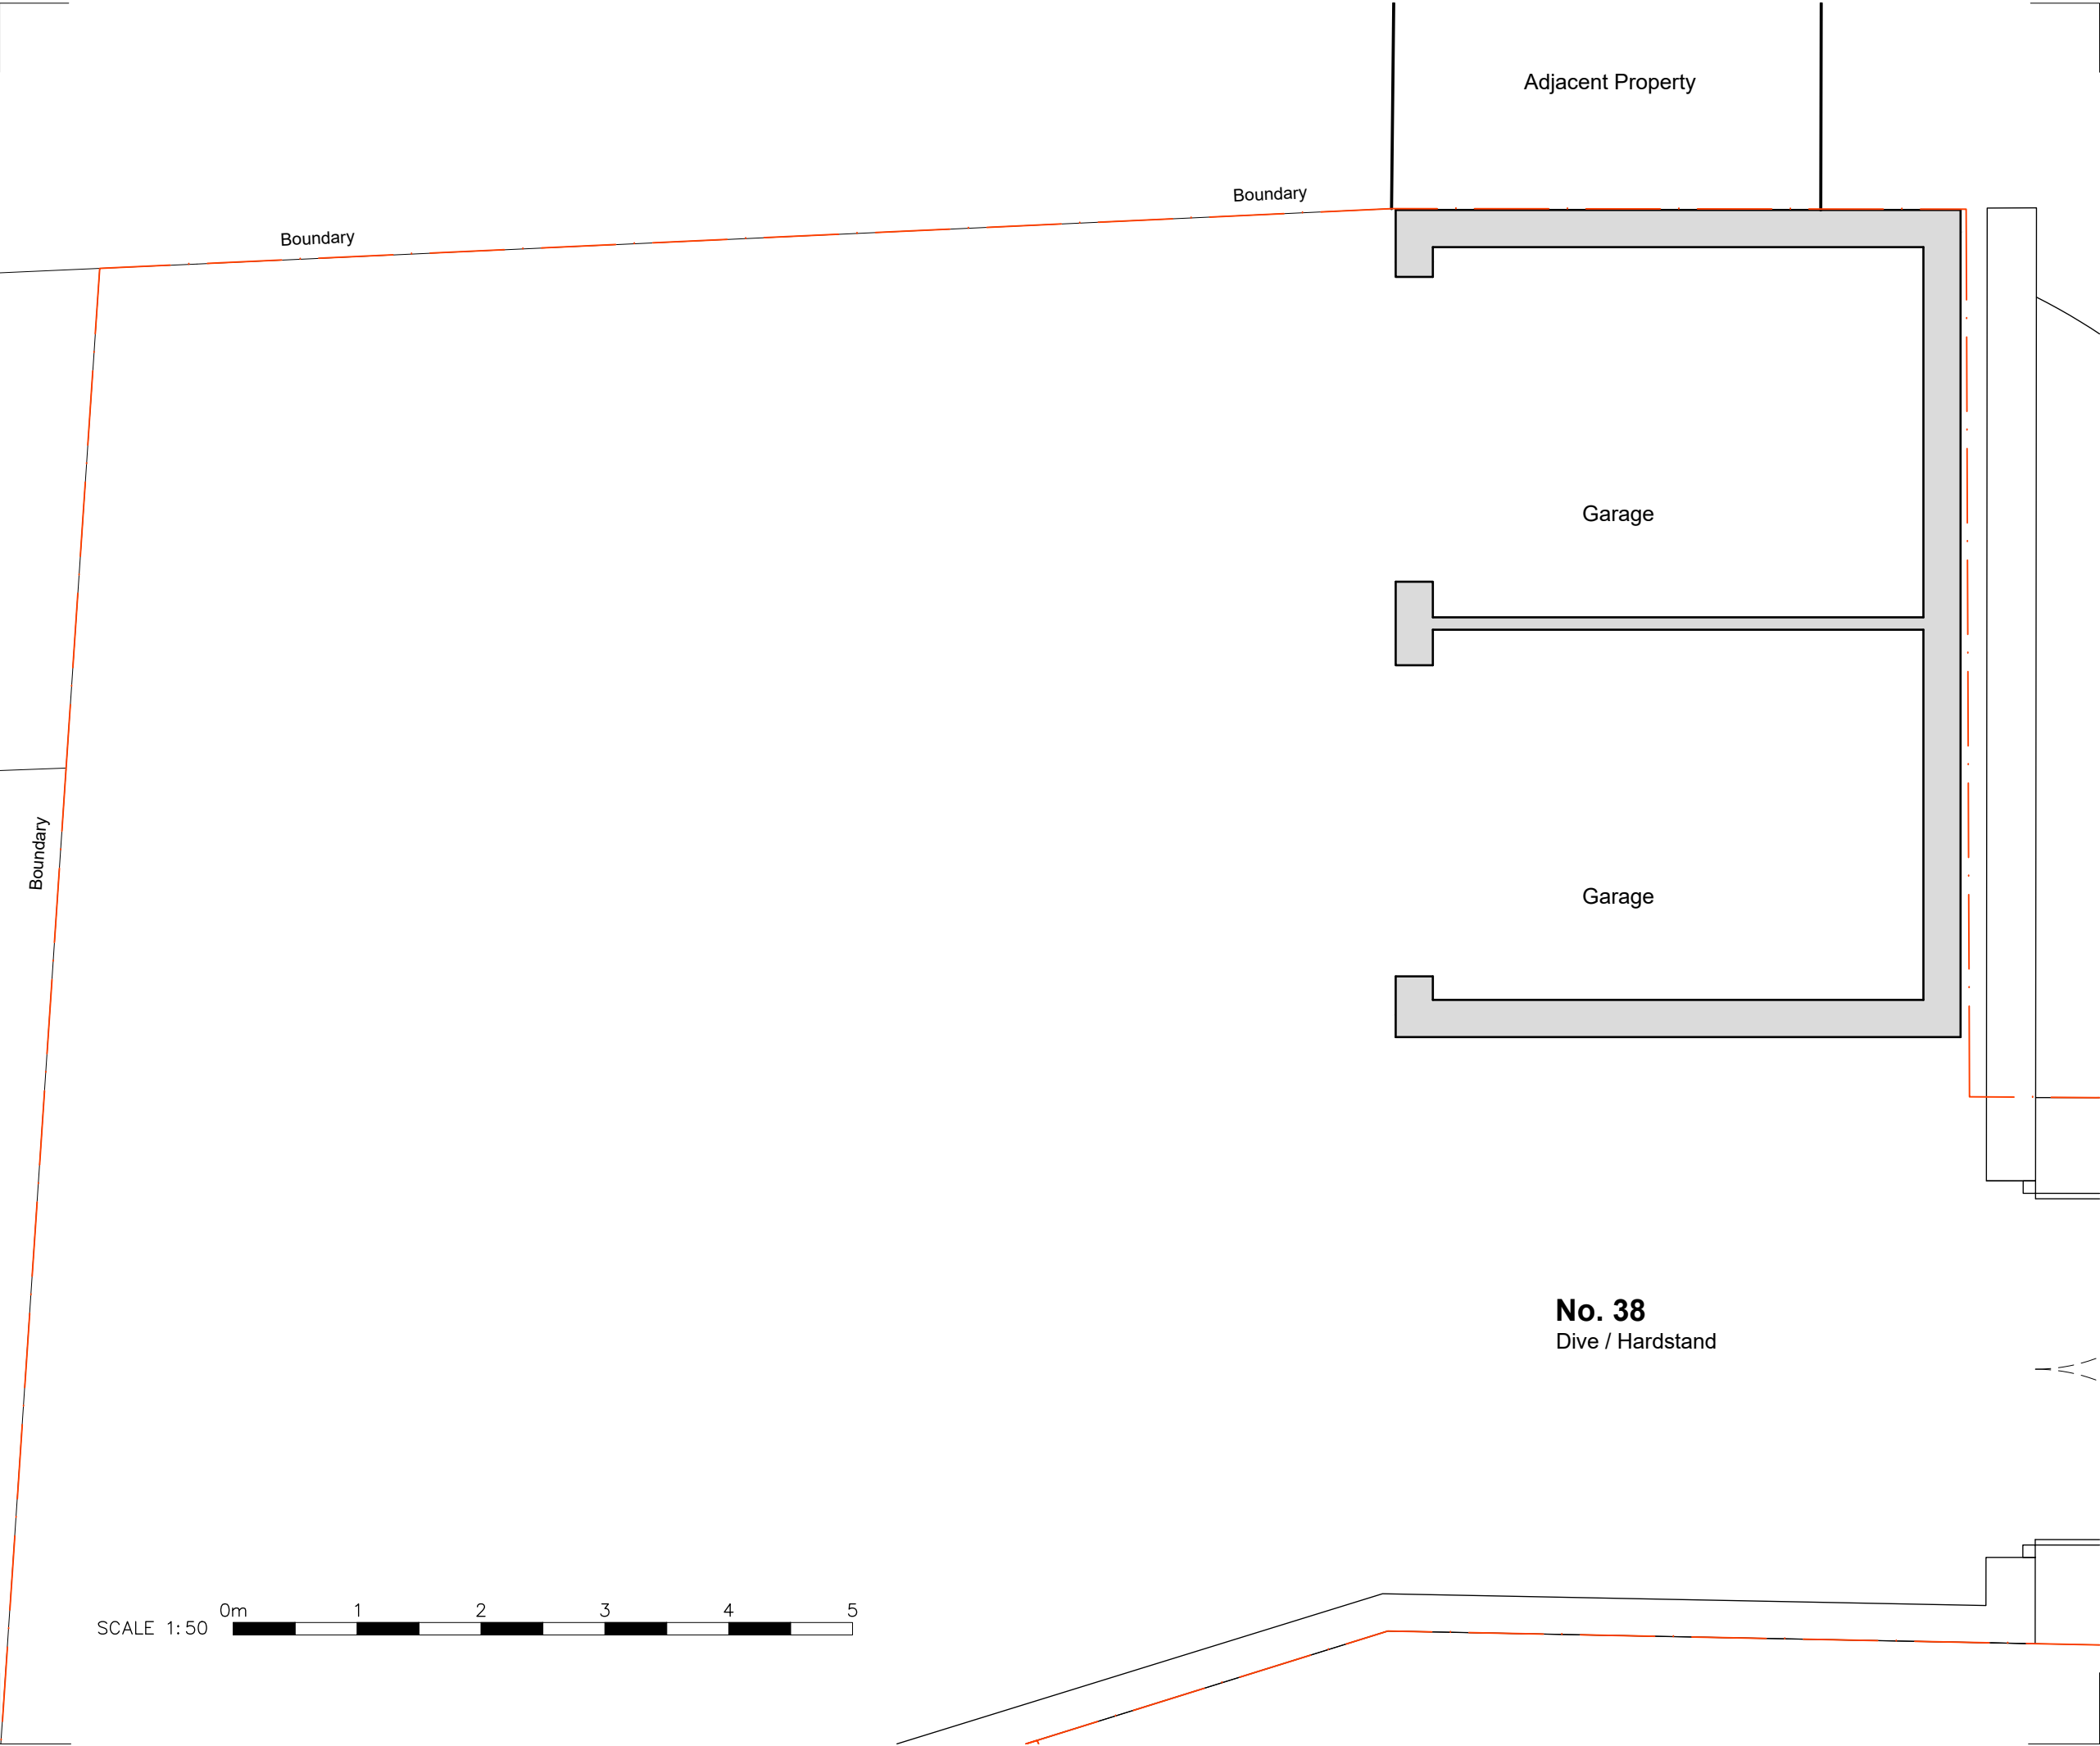

Dimensions to be verified on site.
Use figured dimensions only. Do not work from reduced scale drawings. Please refer to scale and sheet size as indicated.

This drawing is the property of SCG DESIGN LTD
Copyright is reserved by them and the drawing is issued on the condition that it is not copied, reproduced, retained or disclosed to any unauthorised person without the prior consent in writing of SCG DESIGN LTD

DO NOT SCALE

NOTES

NORTH

Rev.	Date	Revision	By	Checked
SCGDESIGN LTD				
Architectural Services				
SCG Design Ltd. Registration Number: 13254624				
Registered in England and Wales				
4 Dahlia Drive, Oakwood, Derby, DE21 2XJ				
Telephone - 07825 814804 Email - scgdesign@outlook.com				
Client				
Nick Carter				
Project				
Proposed Sun Room Extension at: 38 High St Melbourne, Derby DE73 8GJ				
Drawing Title				
Existing Ground Floor Plan				
Drawn by		Checked by		
SCG		SCG		
Scale @A3		Date		
1:50		Nov; 2021		
Job Number	Drawing Number	Revision		
SCGD 495	003	-		
Purpose of Issue				
FOR INFORMATION				