



This drawing is issued for the sole and exclusive use of the named recipient. Distribution to any third party is on the strict understanding that no liability is accepted by Green 4 Architects for any discrepancies, errors or omissions that may be present, and no guarantee is offered as to the accuracy of information shown

THIS DRAWING IS TO BE READ IN COLOUR PRINT

CDM - RESIDUAL RISKS

The following are considered to be significant risks relevant to this drawing, which could not be fully mitigated or removed through design. Further possible control measures have been identified within the Design Risk Assessments which may help to mitigate these and other identified risks further during the construction / maintenance process.

GENERAL

All dimensions to be checked on site. No responsibility is accepted for works by building contractor and sub-contractors.
All works to be carried out in accordance with current Codes of Practice and British Standards.

STRUCTURAL

All Structural Design and Calculations to be provided by Structural Engineer

NOTES:

ALL DRAWINGS TO BE REVIEWED AND
CHECKED ON SITE WITH ANY REQUIRED
AMMENDMENTS REPORTED BACK TO GREEN
4 ARCHITECTS

ASHP External air source heat pump unit

REVISION NOTES

Rev	Date	Description

The Barn
Hopwell Hall
Ockbrook
Derbyshire
DE72 3RW



PROJECT NAME

Wood Farm

TYPOLOGY

Units 5,6,7

PROJECT ADDRESS

Wood Farm, Boylestone
Ashbourne, Derbyshire,
DE6 5AA

CLIENT / USER NAME

Radbourne Construction

DRAWING NAME

Units 5,6,7 Ground Floor (Planning)

FULL DOCUMENT REFERENCE

Originator Project Number	Series	Drawing No	Sheet Issue Date
G40006	U567	A101	14/05/21


STATUS

PLANNING


Sheet size Scale Revision
A1L 1 : 100




Unit 5,6,7 Ground Floor (Planning)

 

VISUAL SCALE 1:100 @ A1

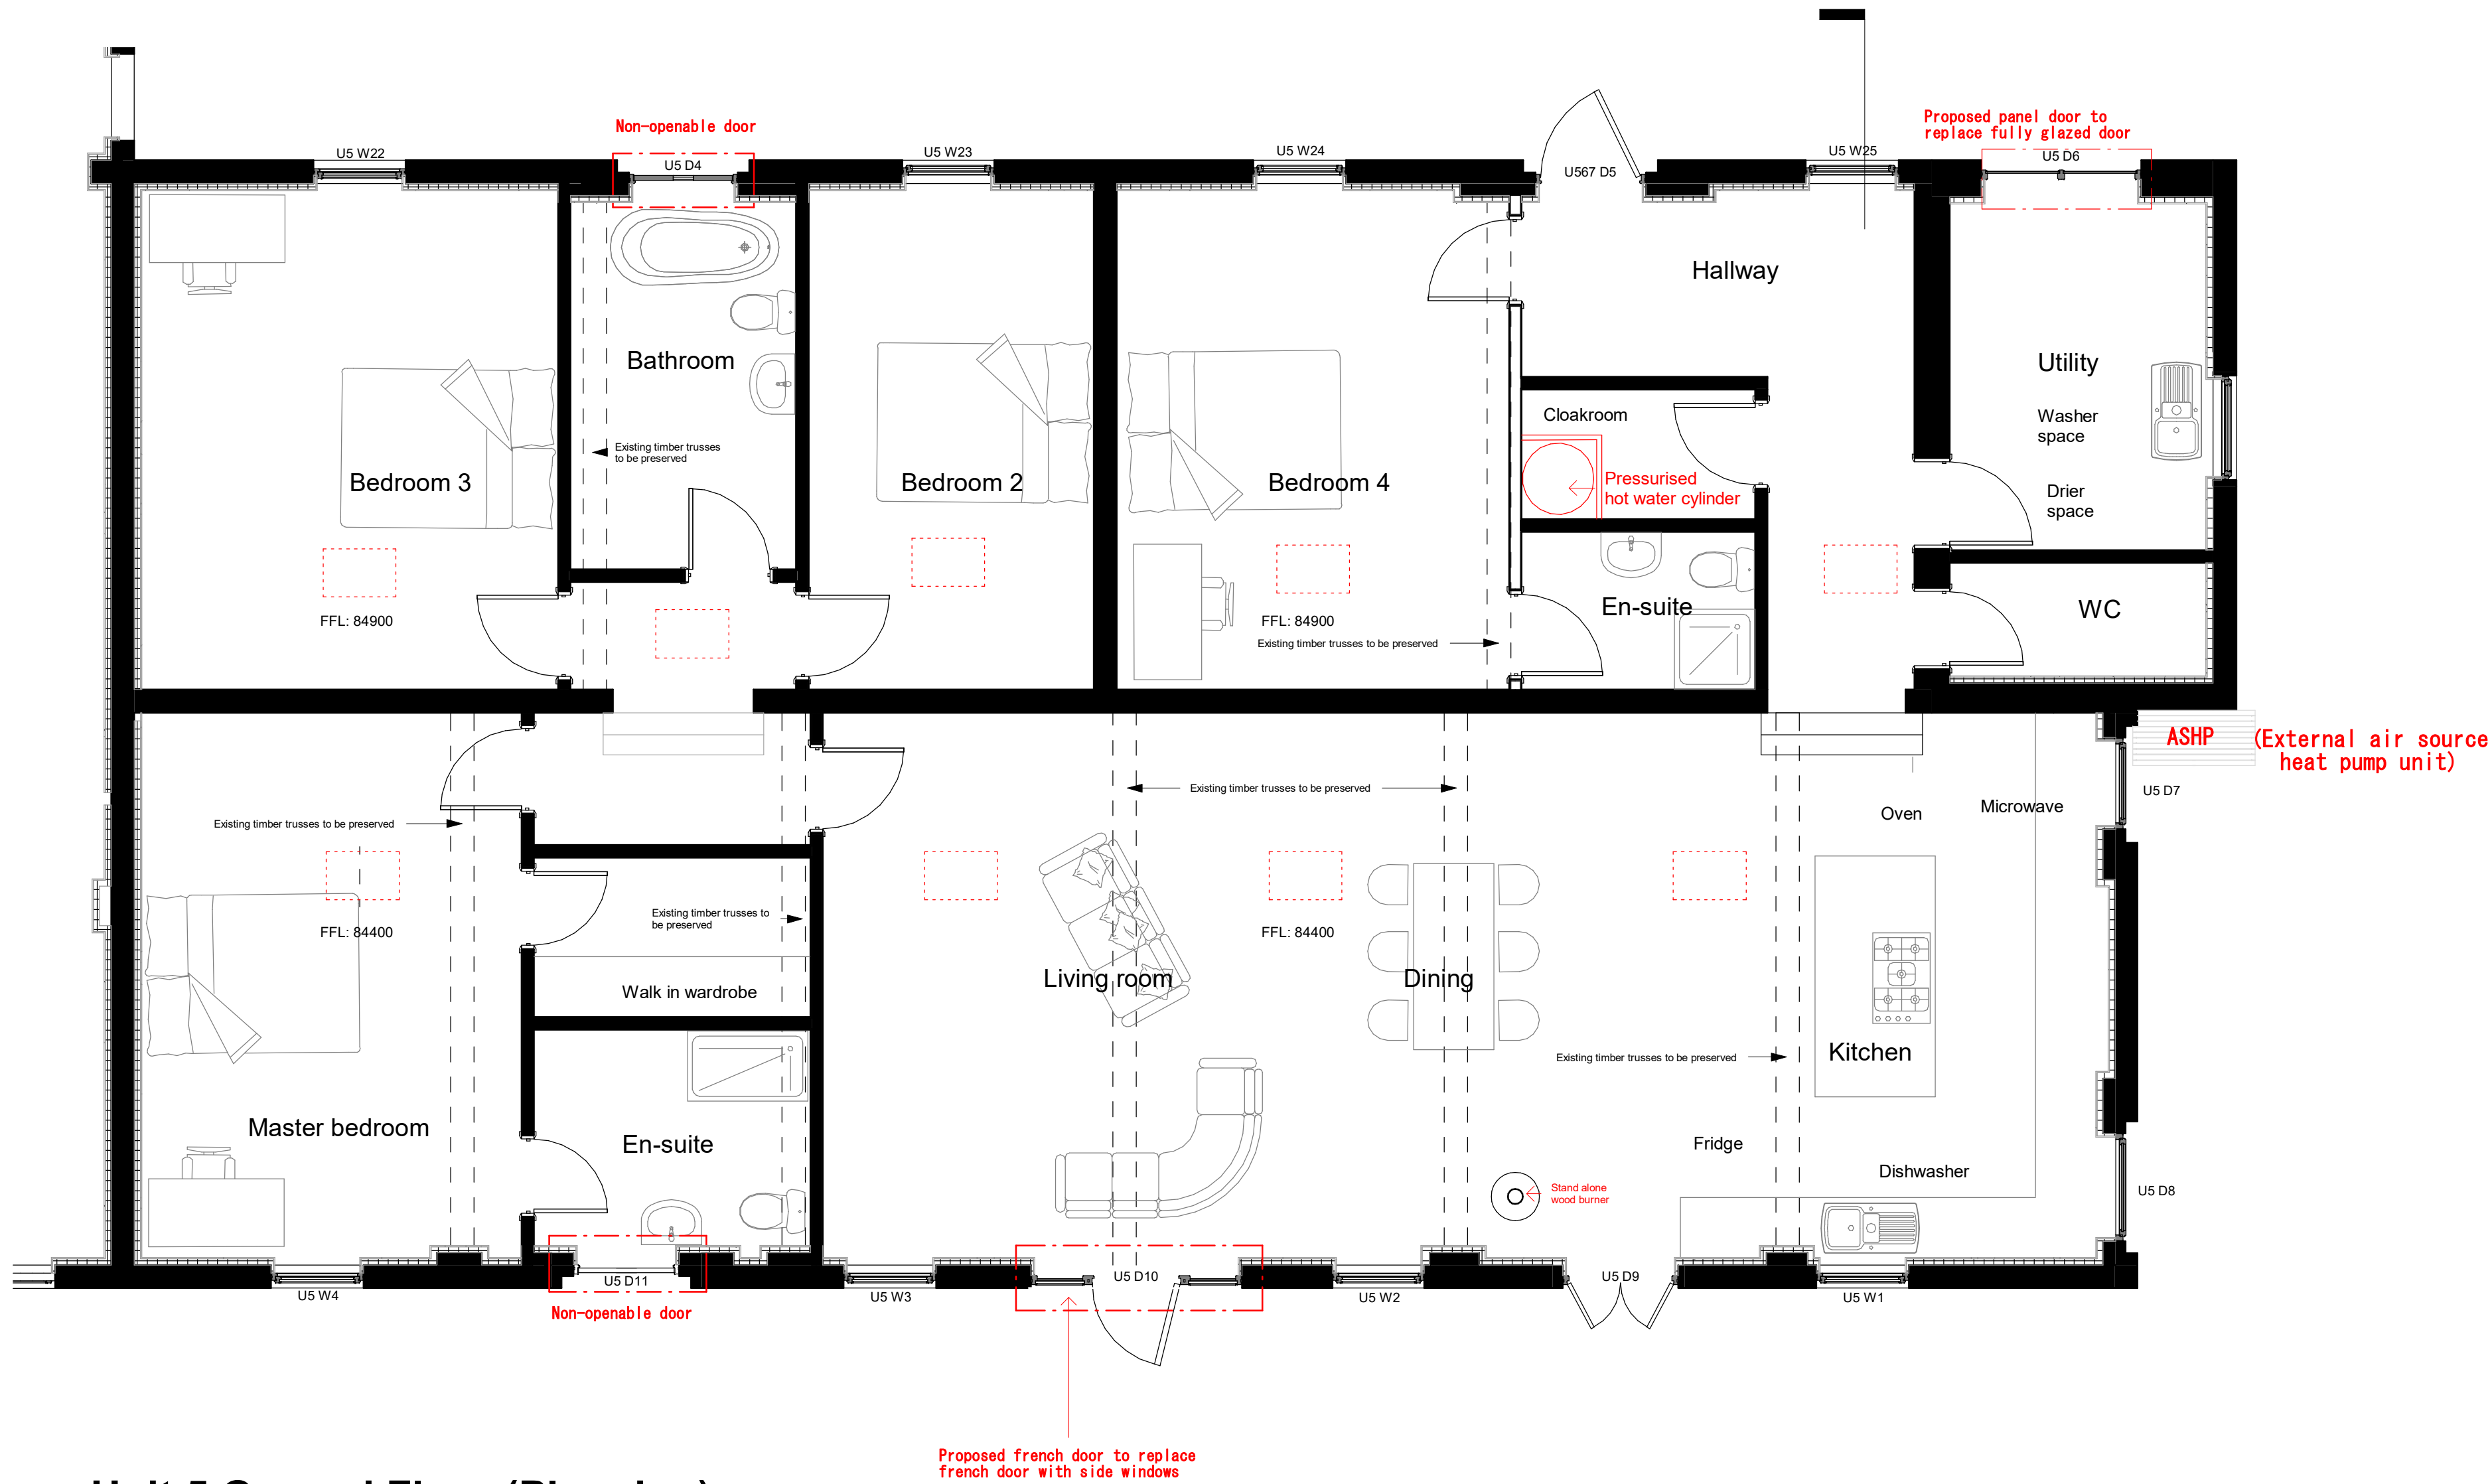

Unit 5 Ground Floor (Planning)
1 : 50

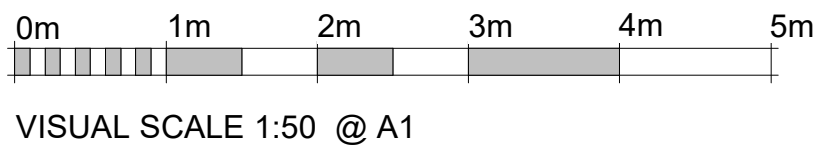

NO DIMENSIONS TO BE SCALED FROM THIS DRAWING

This drawing is issued for the sole and exclusive use of the named recipient. Distribution to any third party is on the strict understanding that no liability is accepted by Green 4 Architects for any discrepancies, errors or omissions that may be present, and no guarantee is offered as to the accuracy of information shown

THIS DRAWING IS TO BE READ IN COLOUR PRINT

CDM - RESIDUAL RISKS

The following are considered to be significant risks relevant to this drawing, which could not be fully mitigated or removed through design. Further possible control measures have been identified within the Design Risk Assessments which may help to mitigate these and other identified risks further during the construction / maintenance process.


GENERAL

All dimensions to be checked on site. No responsibility is accepted for works by building contractor and sub-contractors. All works to be carried out in accordance with current Codes of Practice and British Standards.

STRUCTURAL

All Structural Design and Calculations to be provided by Structural Engineer

NOTES:

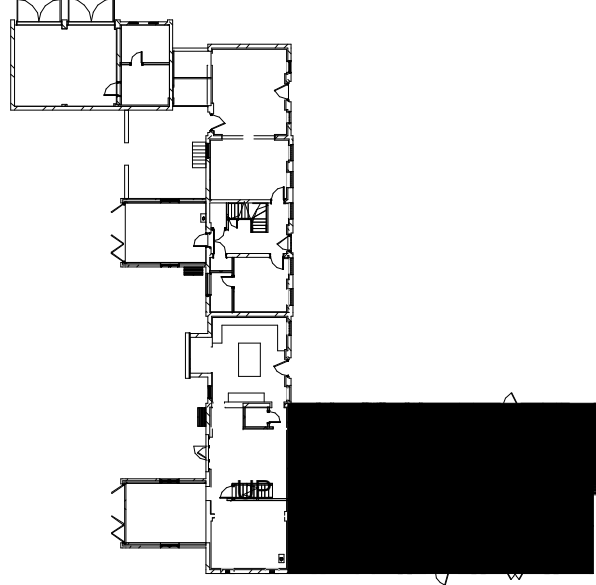

ALL DRAWINGS TO BE
REVIEWED AND CHECKED ON
SITE WITH ANY REQUIRED
AMMENDMENTS REPORTED
BACK TO GREEN 4 ARCHITECTS

REVISION NOTES

Rev	Date	Description

The Barn
Hopwell Hall
Ockbrook
Derbyshire
DE72 3RW



PROJECT NAME

Wood Farm

TYPOLGY

Units 5,6,7

PROJECT ADDRESS

Wood Farm, Boylestone
Ashbourne, Derbyshire,
DE6 5AA

CLIENT / USER NAME

Radbourne Construction

DRAWING NAME

Unit 5 Ground Floor Plan


FULL DOCUMENT REFERENCE

Originator Project Number	Series	Drawing No.	Sheet Issue Date
G40006	U567	A101a	14/05/21



STATUS

PLANNING

Sheet size	Scale	Revision
A1L	As indicated	

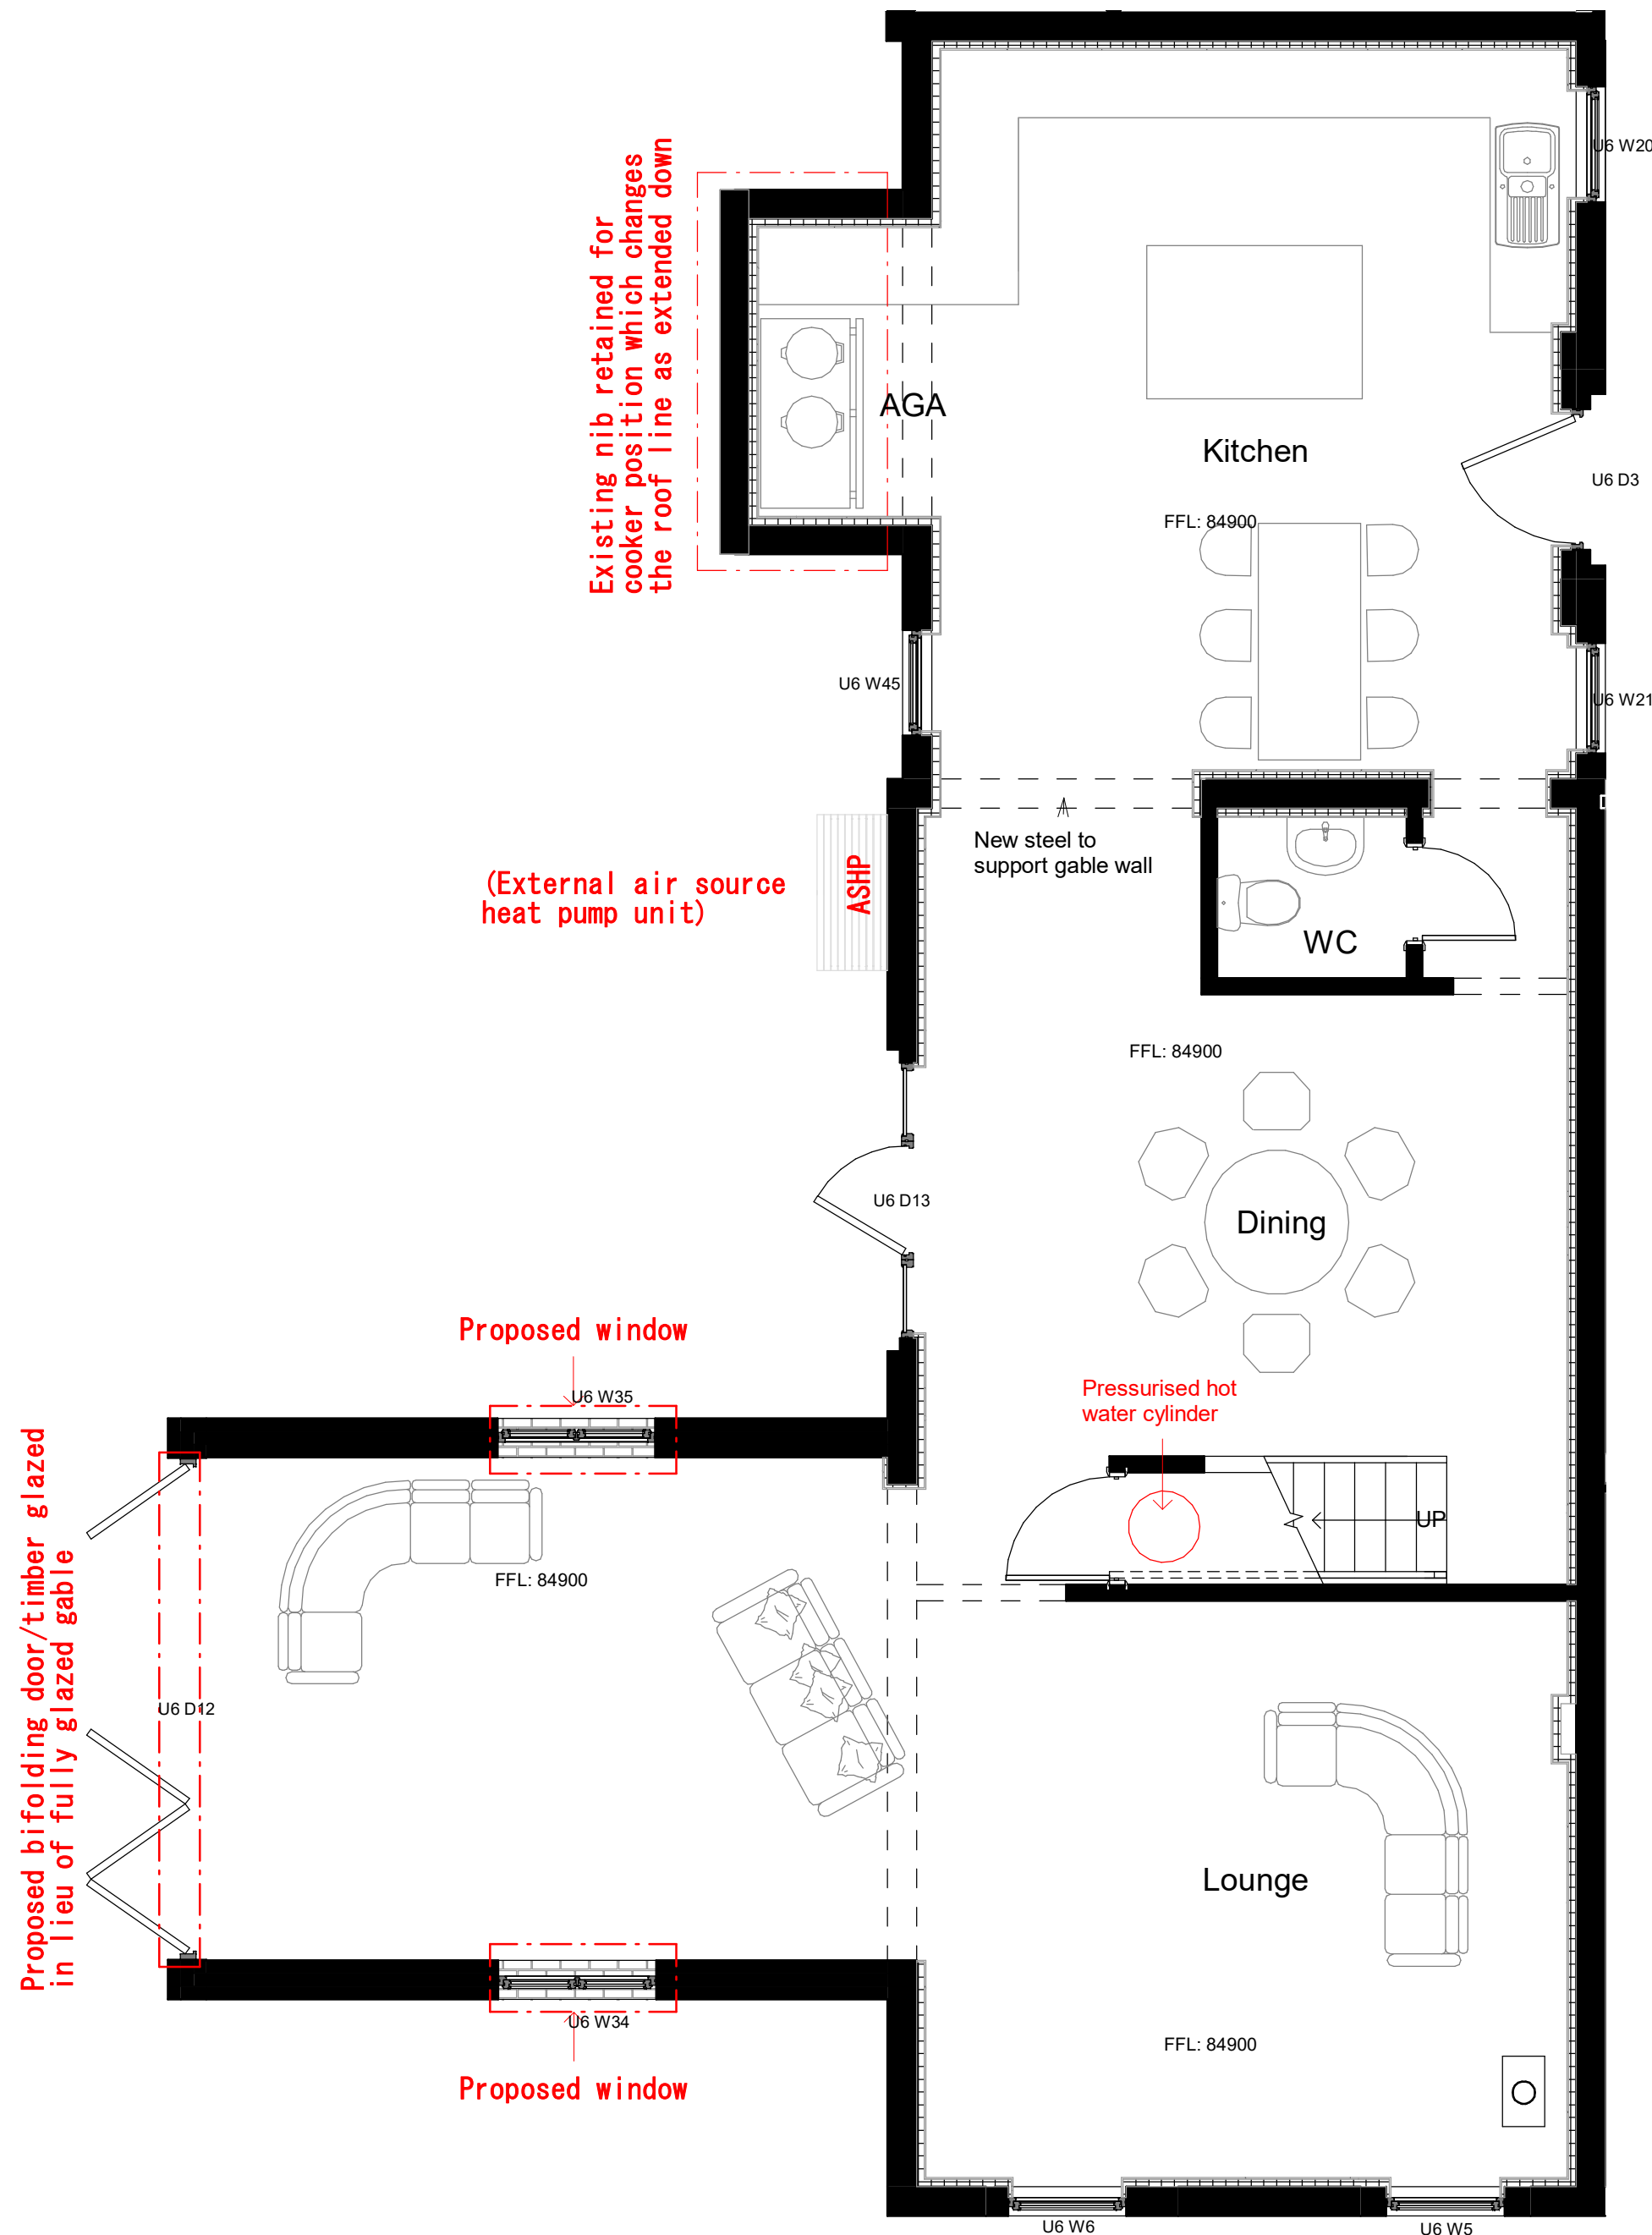

Unit 6 Ground Floor (Planning)
1 : 50

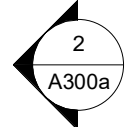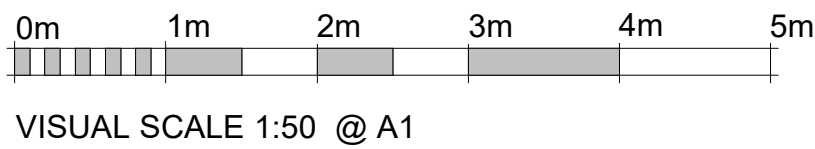

NO DIMENSIONS TO BE SCALED FROM THIS DRAWING

This drawing is issued for the sole and exclusive use of the named recipient. Distribution to any third party is on the strict understanding that no liability is accepted by Green 4 Architects for any discrepancies, errors or omissions that may be present, and no guarantee is offered as to the accuracy of information shown

THIS DRAWING IS TO BE READ IN COLOUR PRINT

CDM - RESIDUAL RISKS

The following are considered to be significant risks relevant to this drawing, which could not be fully mitigated or removed through design. Further possible control measures have been identified within the Design Risk Assessments which may help to mitigate these and other identified risks further during the construction / maintenance process.


GENERAL

All dimensions to be checked on site. No responsibility is accepted for works by building contractor and sub-contractors. All works to be carried out in accordance with current Codes of Practice and British Standards.

STRUCTURAL

All Structural Design and Calculations to be provided by Structural Engineer

NOTES:

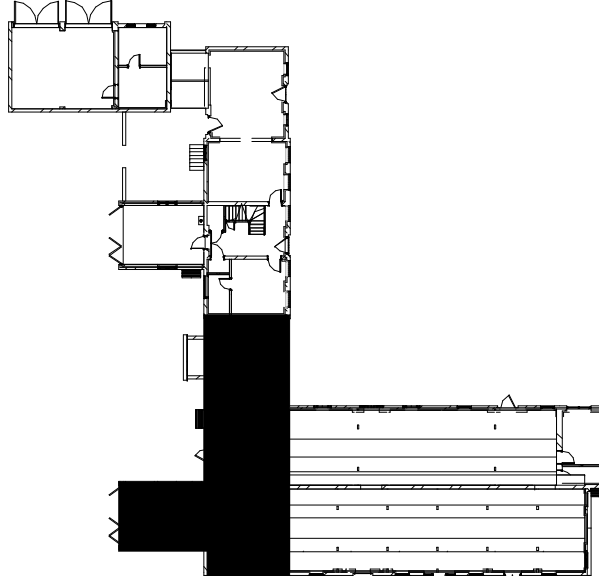

ALL DRAWINGS TO BE
REVIEWED AND CHECKED ON
SITE WITH ANY REQUIRED
AMMENDMENTS REPORTED
BACK TO GREEN 4 ARCHITECTS

REVISION NOTES

Rev	Date	Description

The Barn
Hopwell Hall
Ockbrook
Derbyshire
DE72 3RW



PROJECT NAME

Wood Farm

TPOLOGY

Units 5,6,7

PROJECT ADDRESS

Wood Farm, Boylestone
Ashbourne, Derbyshire,
DE6 5AA

CLIENT / USER NAME

Radbourne Construction

DRAWING NAME

Unit 6 Ground Floor Plan

FULL DOCUMENT REFERENCE

Originator Project Number Series Drawing No. Sheet Issue Date
G40006 U567 A101b 14/05/21

STATUS

PLANNING

Sheet size Scale Revision
A1L As indicated



This drawing is issued for the sole and exclusive use of the named recipient. Distribution to any third party is on the strict understanding that no liability is accepted by Green 4 Architects for any discrepancies, errors or omissions that may be present, and no guarantee is offered as to the accuracy of information shown

THIS DRAWING IS TO BE READ IN COLOUR PRINT

CDM - RESIDUAL RISKS

The following are considered to be significant risks relevant to this drawing, which could not be fully mitigated or removed through design. Further possible control measures have been identified within the Design Risk Assessments which may help to mitigate these and other identified risks further during the construction / maintenance process.


GENERAL

All dimensions to be checked on site. No responsibility is accepted for works by building contractor and sub-contractors.
All works to be carried out in accordance with current Codes of Practice and British Standards.

STRUCTURAL

All Structural Design and Calculations to be provided by Structural Engineer

NOTES:

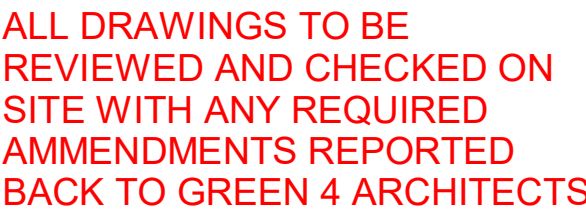

REVISION NOTES

Rev	Date	Description

The Barn
Hopwell Hall
Ockbrook
Derbyshire
DE72 3RW



PROJECT NAME

Wood Farm

TYPOLOGY

Units 5,6,7

PROJECT ADDRESS

Wood Farm, Boylestone
Ashbourne, Derbyshire,
DE6 5AA

CLIENT / USER NAME

Radbourne Construction

DRAWING NAME

Unit 7 Ground Floor Plan

FULL DOCUMENT REFERENCE


Originator Project Number	Series	Drawing No	Sheet Issue Date
G40006	U567	A101c	14/05/21

STATUS

PLANNING

Sheet size Scale Revision

A1L As indicated

 

VISUAL SCALE 1:50 @ A1



This drawing is issued for the sole and exclusive use of the named recipient. Distribution to any third party is on the strict understanding that no liability is accepted by Green 4 Architects for any discrepancies, errors or omissions that may be present, and no guarantee is offered as to the accuracy of information shown.

THIS DRAWING IS TO BE READ IN COLOUR PRINT

CDM - RESIDUAL RISKS

The following are considered to be significant risks relevant to this drawing, which could not be fully mitigated or removed through design. Further possible control measures have been identified within the Design Risk Assessments which may help to mitigate these and other identified risks further during the construction / maintenance process.

GENERAL

All dimensions to be checked on site. No responsibility is accepted for works by building contractor and sub-contractors.
All works to be carried out in accordance with current Codes of Practice and British Standards.

STRUCTURAL

All Structural Design and Calculations to be provided by Structural Engineer

NOTES:

ALL DRAWINGS TO BE
REVIEWED AND CHECKED ON
SITE WITH ANY REQUIRED
AMMENDMENTS REPORTED
BACK TO GREEN 4 ARCHITECTS

REVISION NOTES

The Barn
Hopwell Hall
Ockbrook
Derbyshire
DE72 3RW



PROJECT NAME

Wood Farm

TYPOLOGY

Units 5,6,7

PROJECT ADDRESS

Wood Farm, Boylestone
Ashbourne, Derbyshire,
DE6 5AA

CLIENT / USER NAME

Radbourne Construction

DRAWING NAME

Units 5,6,7 First Floor Plan

FULL DOCUMENT REFERENCE

Originator Project Number	Series	Drawing No	Sheet Issue Date
G40006	U567	A102	14/05/21

STATUS

PLANNING


Sheet size Scale Revision
A1L 1 : 100




1 : 100




VISUAL SCALE 1:100 @ A1

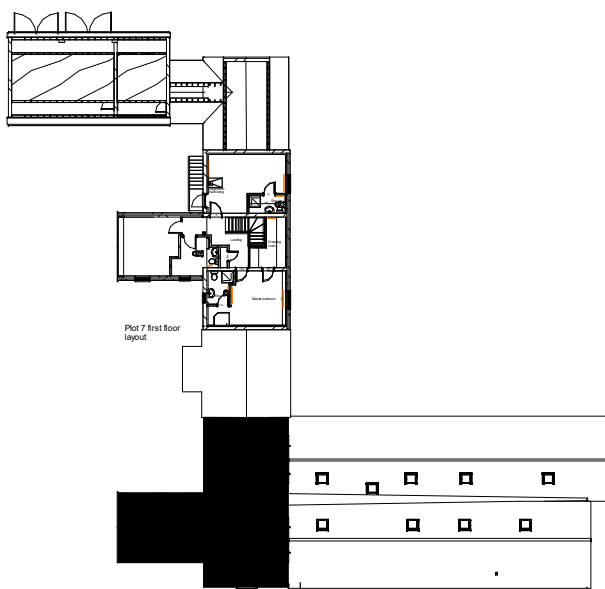


Unit 6 FF
1 : 500

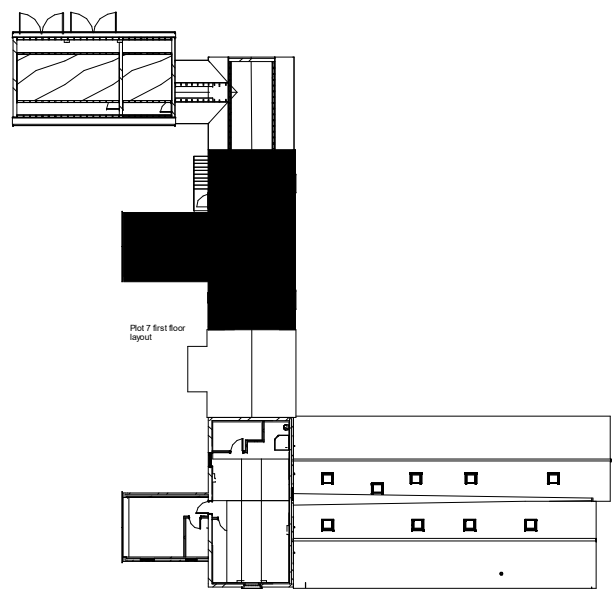


Unit 7 FF
1 : 500

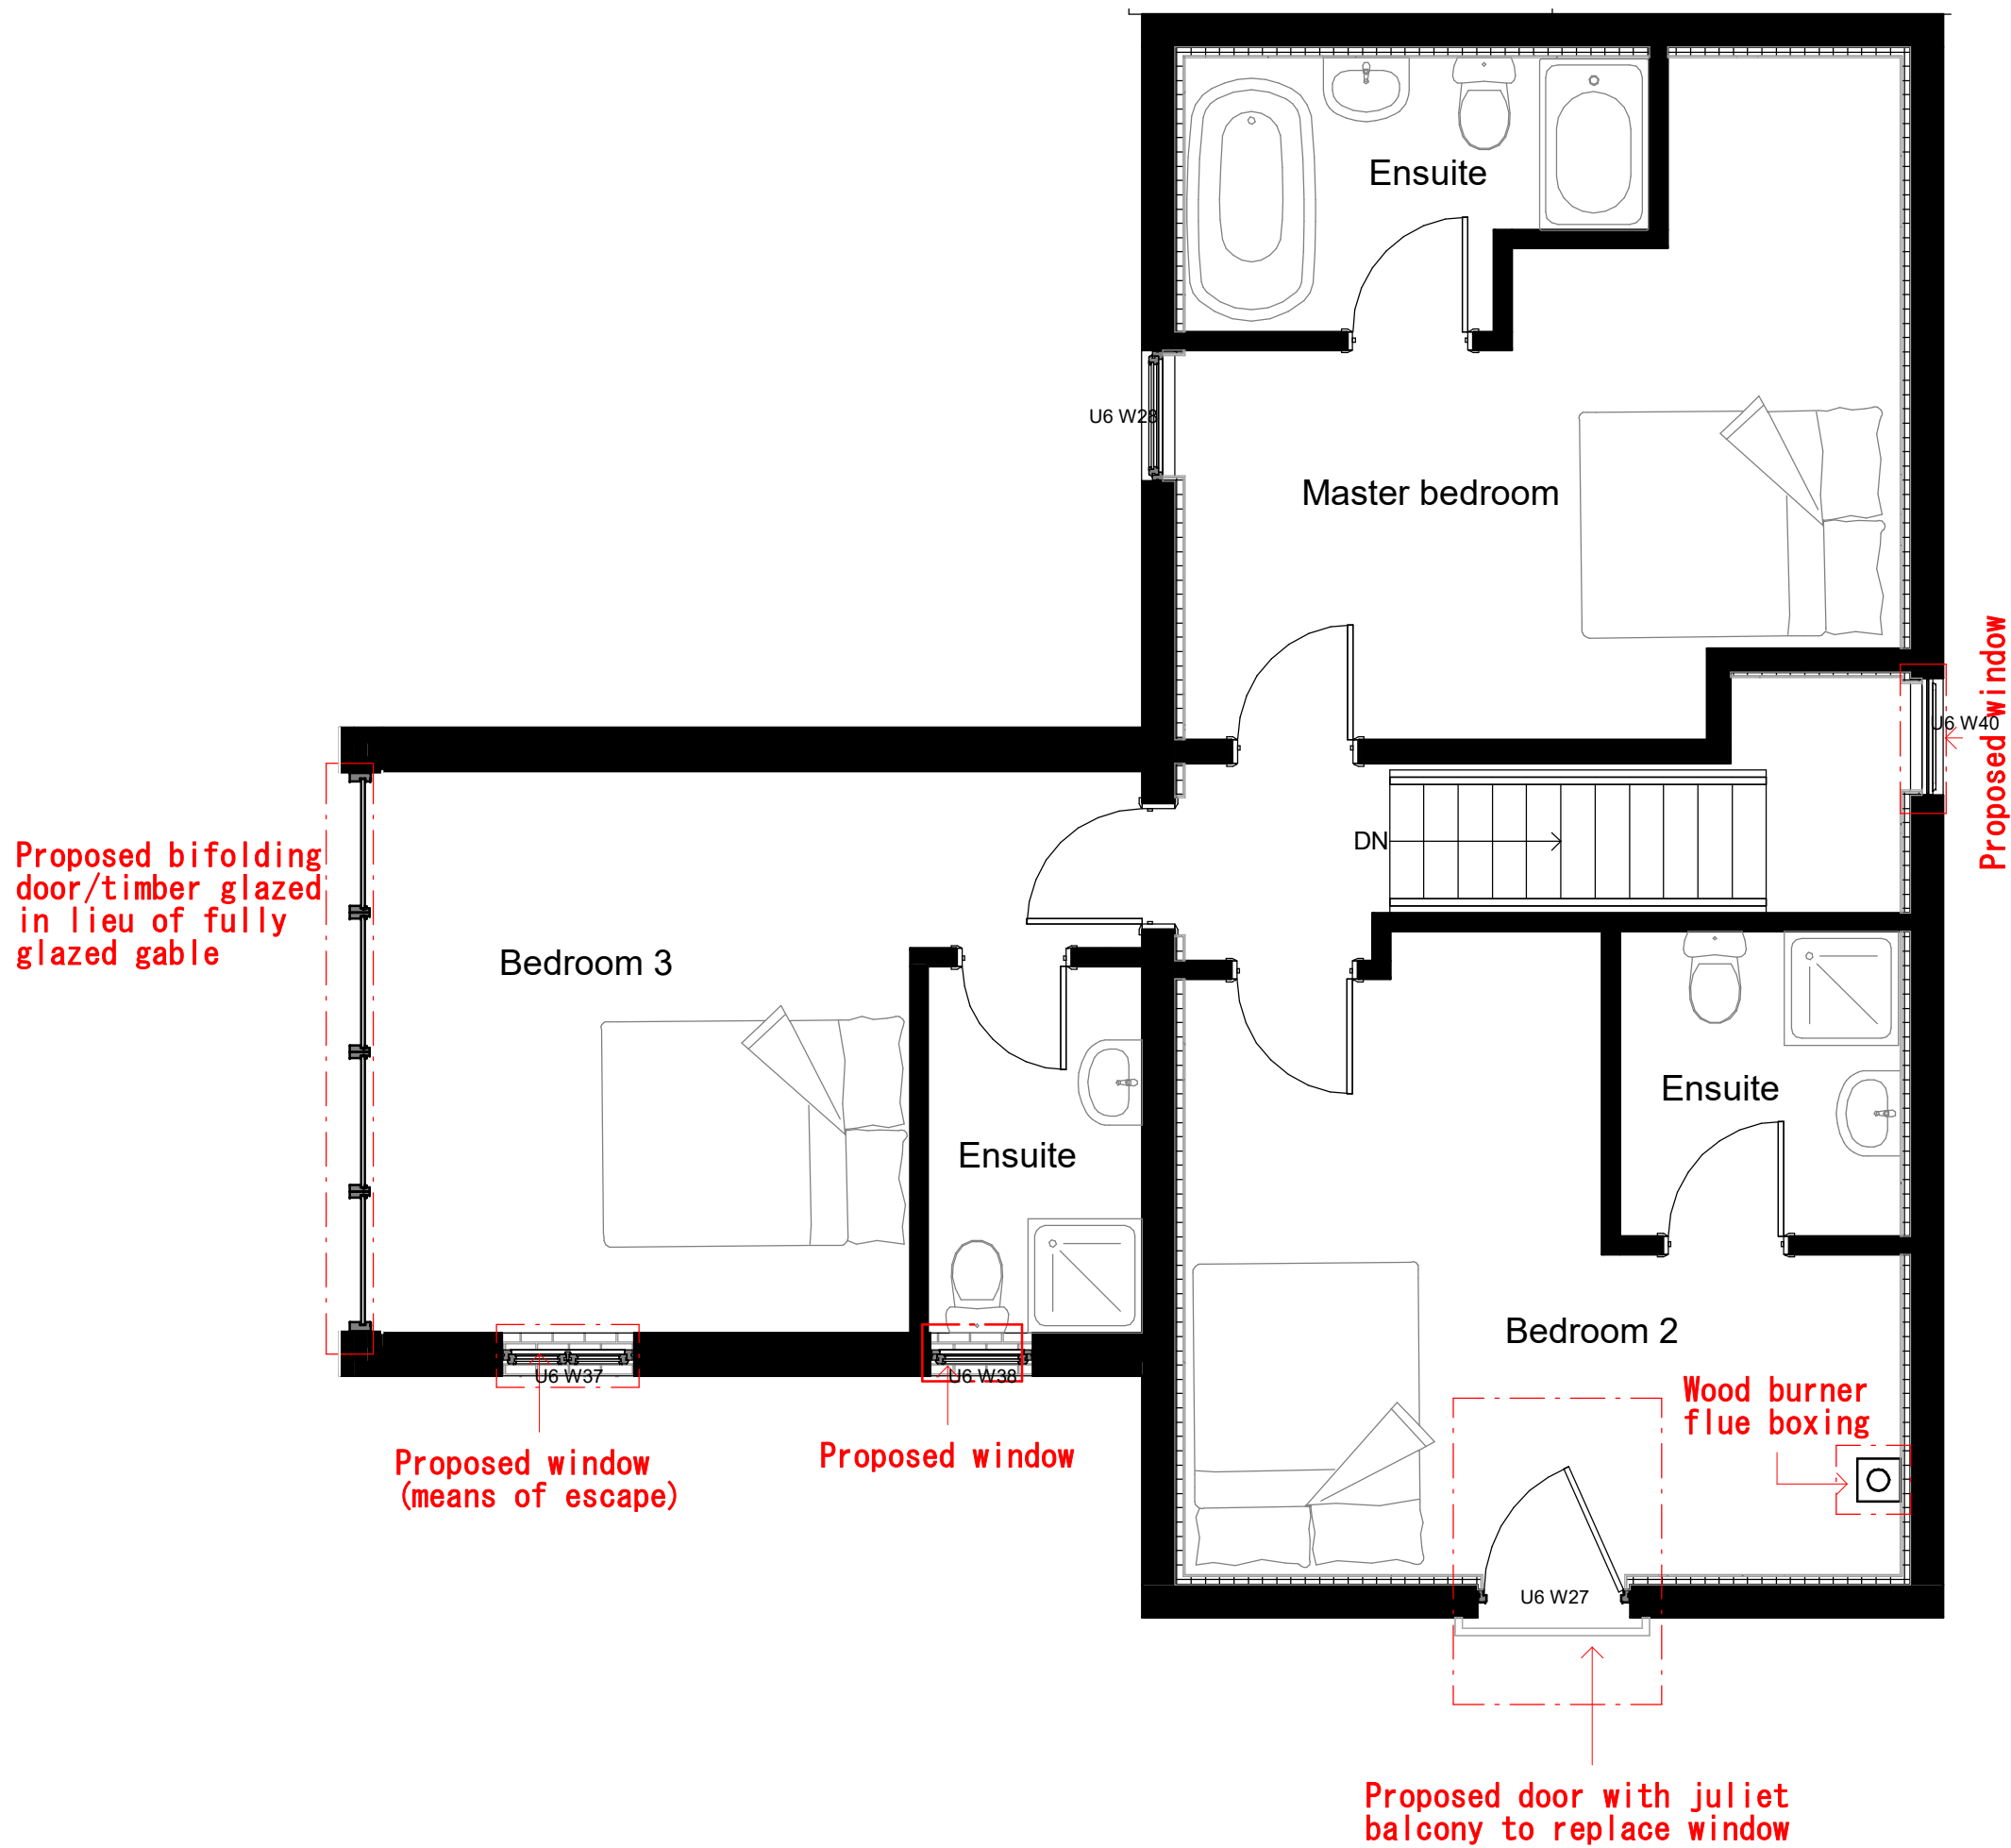

Unit 6 First Floor Plan
1 : 50

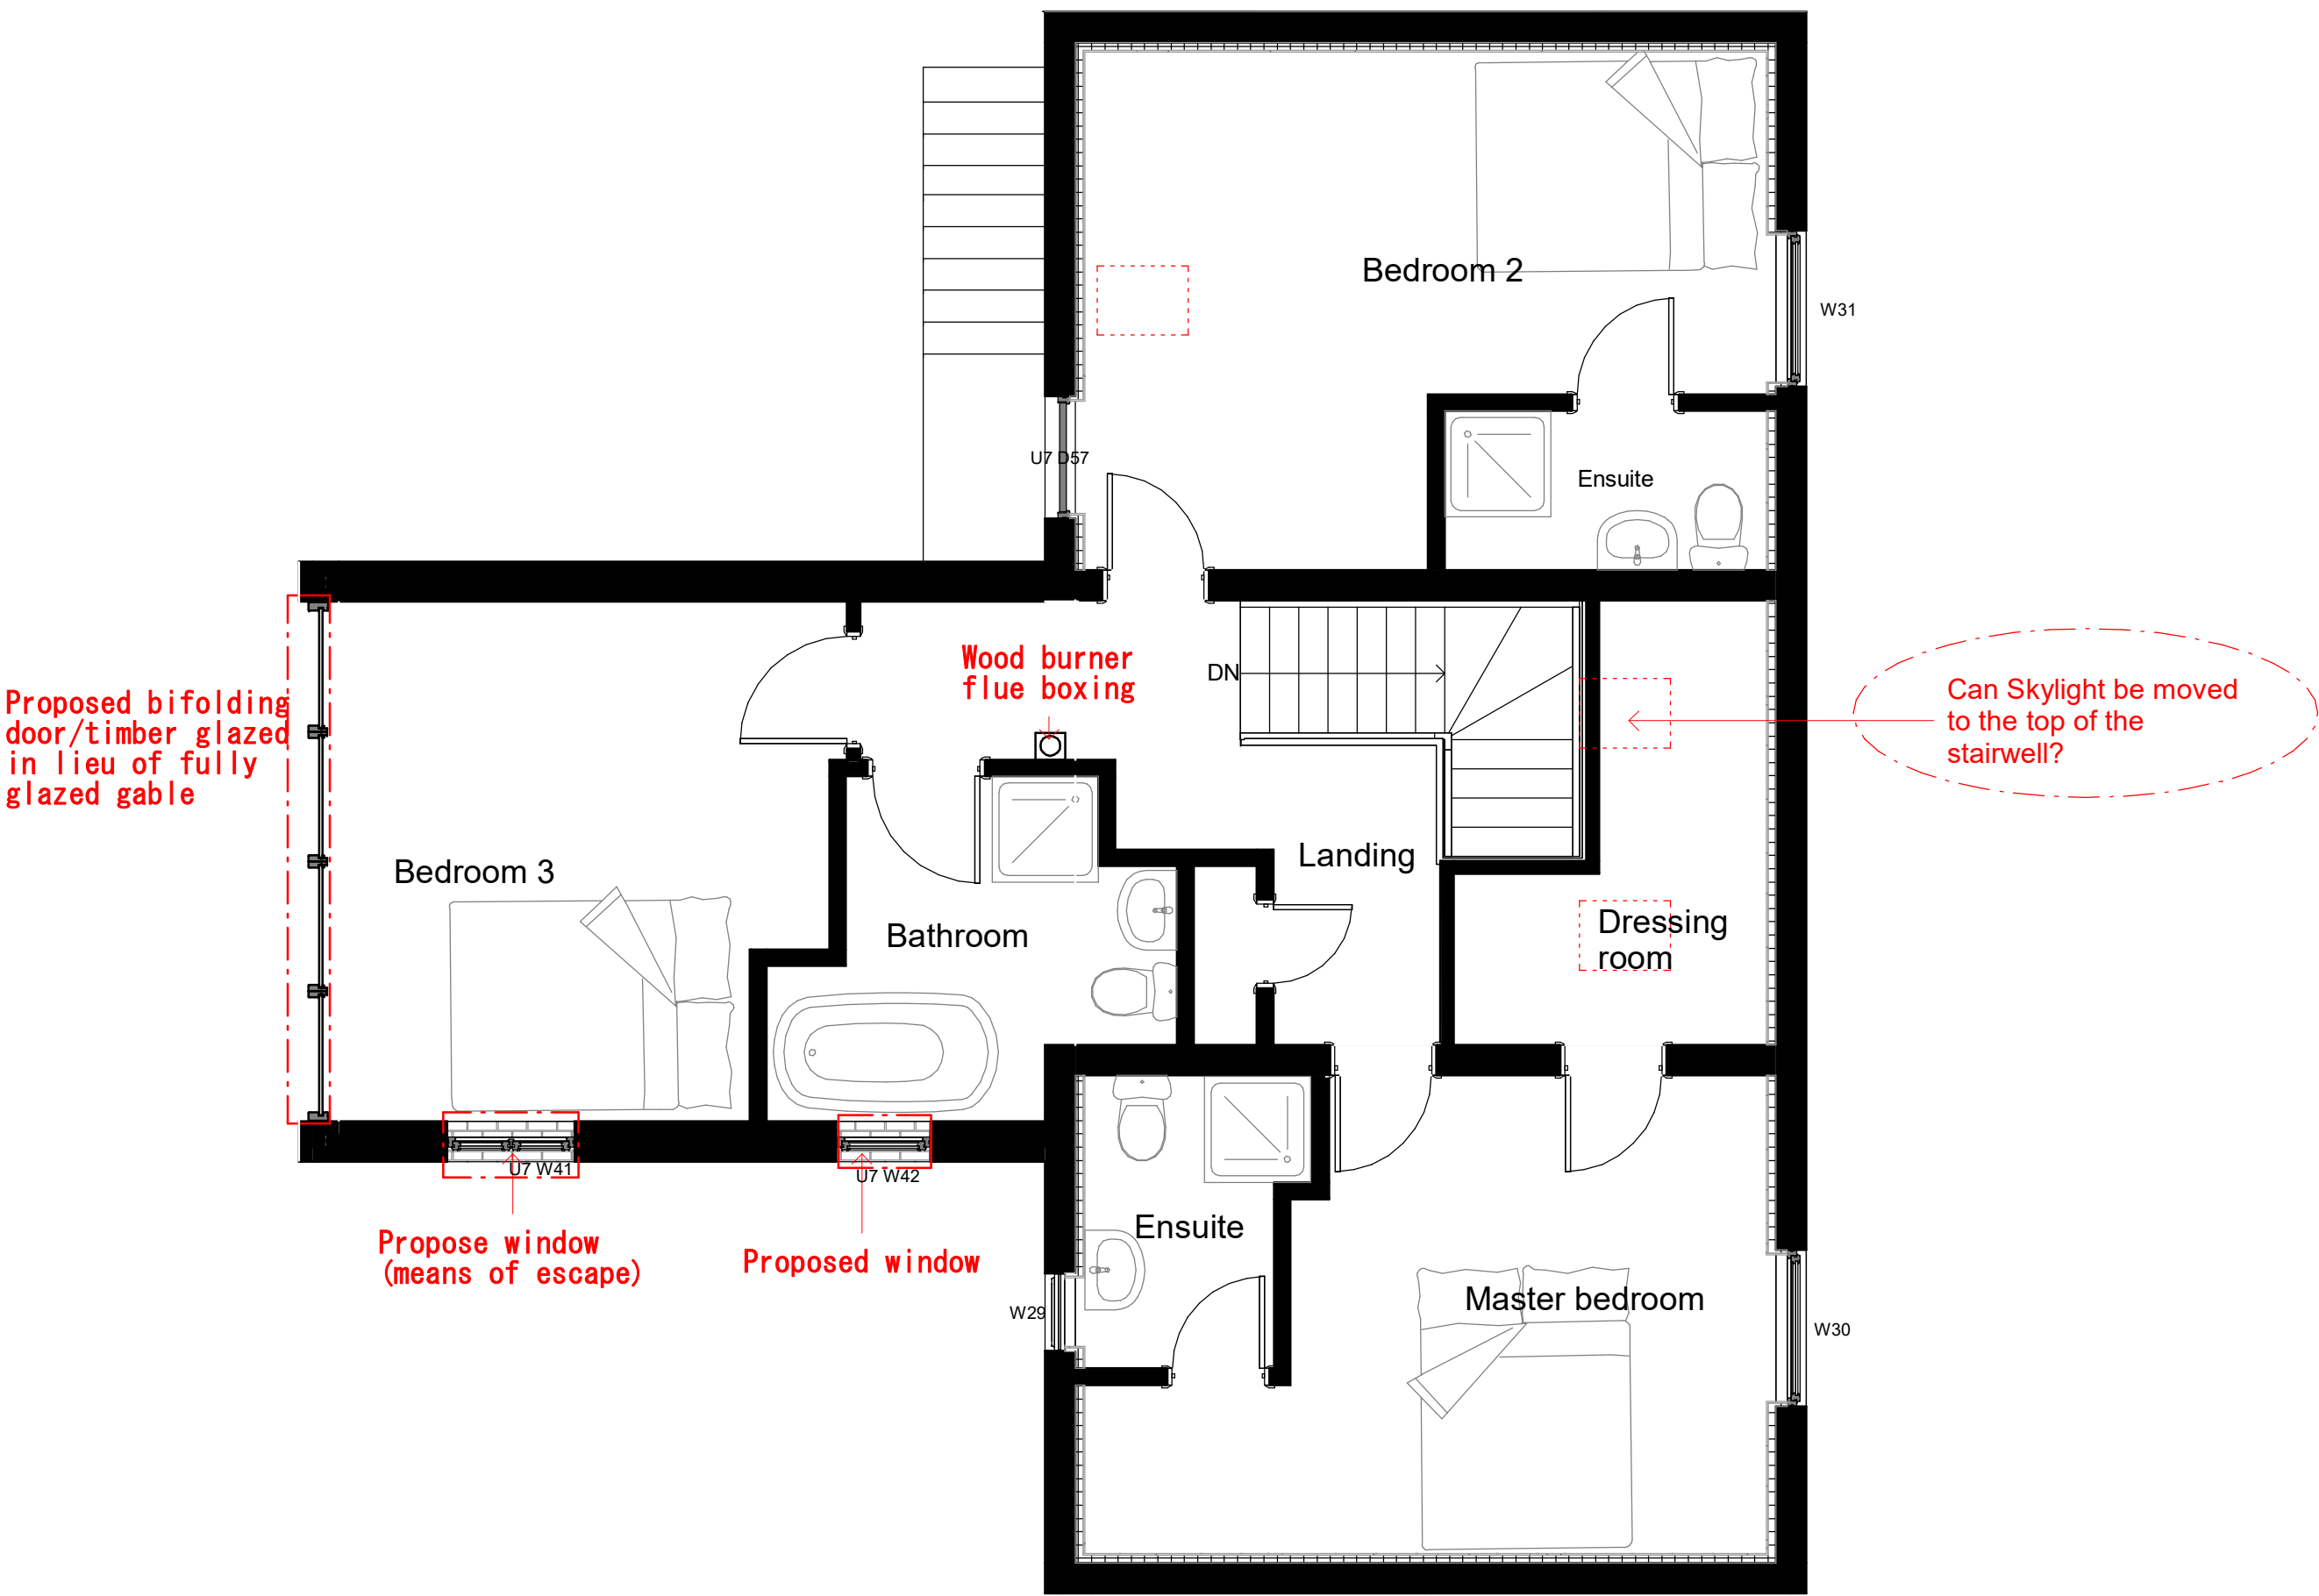

Unit 7 First Floor Plan
1 : 50

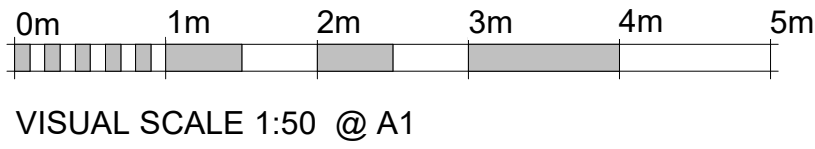

VISUAL SCALE 1:50 @ A1



NO DIMENSIONS TO BE SCALED FROM THIS DRAWING

This drawing is issued for the sole and exclusive use of the named recipient. Distribution to any third party is on the strict understanding that no liability is accepted by Green 4 Architects for any discrepancies, errors or omissions that may be present, and no guarantee is offered as to the accuracy of information shown

THIS DRAWING IS TO BE READ IN COLOUR PRINT

CDM - RESIDUAL RISKS

The following are considered to be significant risks relevant to this drawing, which could not be fully mitigated or removed through design. Further possible control measures have been identified within the Design Risk Assessments which may help to mitigate these and other identified risks further during the construction / maintenance process.

GENERAL

All dimensions to be checked on site. No responsibility is accepted for works by building contractor and sub-contractors. All works to be carried out in accordants with current Codes of Practice and British Standards.

STRUCTURAL

All Structural Design and Calculations to be provided by Structural Engineer

NOTES:

ALL DRAWINGS TO BE
REVIEWED AND CHECKED ON
SITE WITH ANY REQUIRED
AMMENDMENTS REPORTED
BACK TO GREEN 4 ARCHITECTS

REVISION NOTES

Rev	Date	Description

The Barn
Hopwell Hall
Ockbrook
Derbyshire
DE72 3RW



PROJECT NAME

Wood Farm

TPOLOGY

Units 5,6,7

PROJECT ADDRESS

Wood Farm, Boylestone
Ashbourne, Derbyshire,
DE6 5AA

CLIENT / USER NAME

Radbourne Construction

DRAWING NAME

Unit 6,7 First Floor Plan

FULL DOCUMENT REFERENCE

Originator Project Number	Series	Drawing No	Sheet Issue Date
G40006	U567	A102a	14/05/21

STATUS

PLANNING

Sheet size	Scale	Revision
A1L	As indicated	



THIS DRAWING IS TO BE READ IN COLOUR PRINT

CDM - RESIDUAL RISKS

The following are considered to be significant risks relevant to this drawing, which could not be fully mitigated or removed through design. Further possible control measures have been identified within the Design Risk Assessments which may help to mitigate these and other identified risks further during the construction / maintenance process.

GENERAL

All dimensions to be checked on site. No responsibility is accepted for works by building contractor and sub-contractors.
All works to be carried out in accordance with current Codes of Practice and British Standards.

STRUCTURAL

All Structural Design and Calculations to be provided by Structural Engineer

NOTES:

ALL DRAWINGS TO BE
REVIEWED AND CHECKED ON
SITE WITH ANY REQUIRED
AMMENDMENTS REPORTED
BACK TO GREEN 4 ARCHITECTS



REVISION NOTES

The Barn
Hopwell Hall
Ockbrook
Derbyshire
DE72 3RW



PROJECT NAME

Wood Farm

TYPOLOGY

Units 5,6,7

PROJECT ADDRESS

Wood Farm, Boylestone
Ashbourne, Derbyshire,
DE6 5AA

CLIENT / USER NAME

Radbourne Construction

DRAWING NAME

Units 5,6,7 Roof Plan

FULL DOCUMENT REFERENCE

Originator Project Number	Series	Drawing No	Sheet Issue Date
G40006	U567	A105	14/05/21

STATUS


PLANNING

<u>Sheet size</u>	<u>Scale</u>	<u>Revision</u>
A1L	1 : 100	




Proposed 'keylite' conservation style rooflights

Top Roof Level.

 


VISUAL SCALE 1:100 @ A1

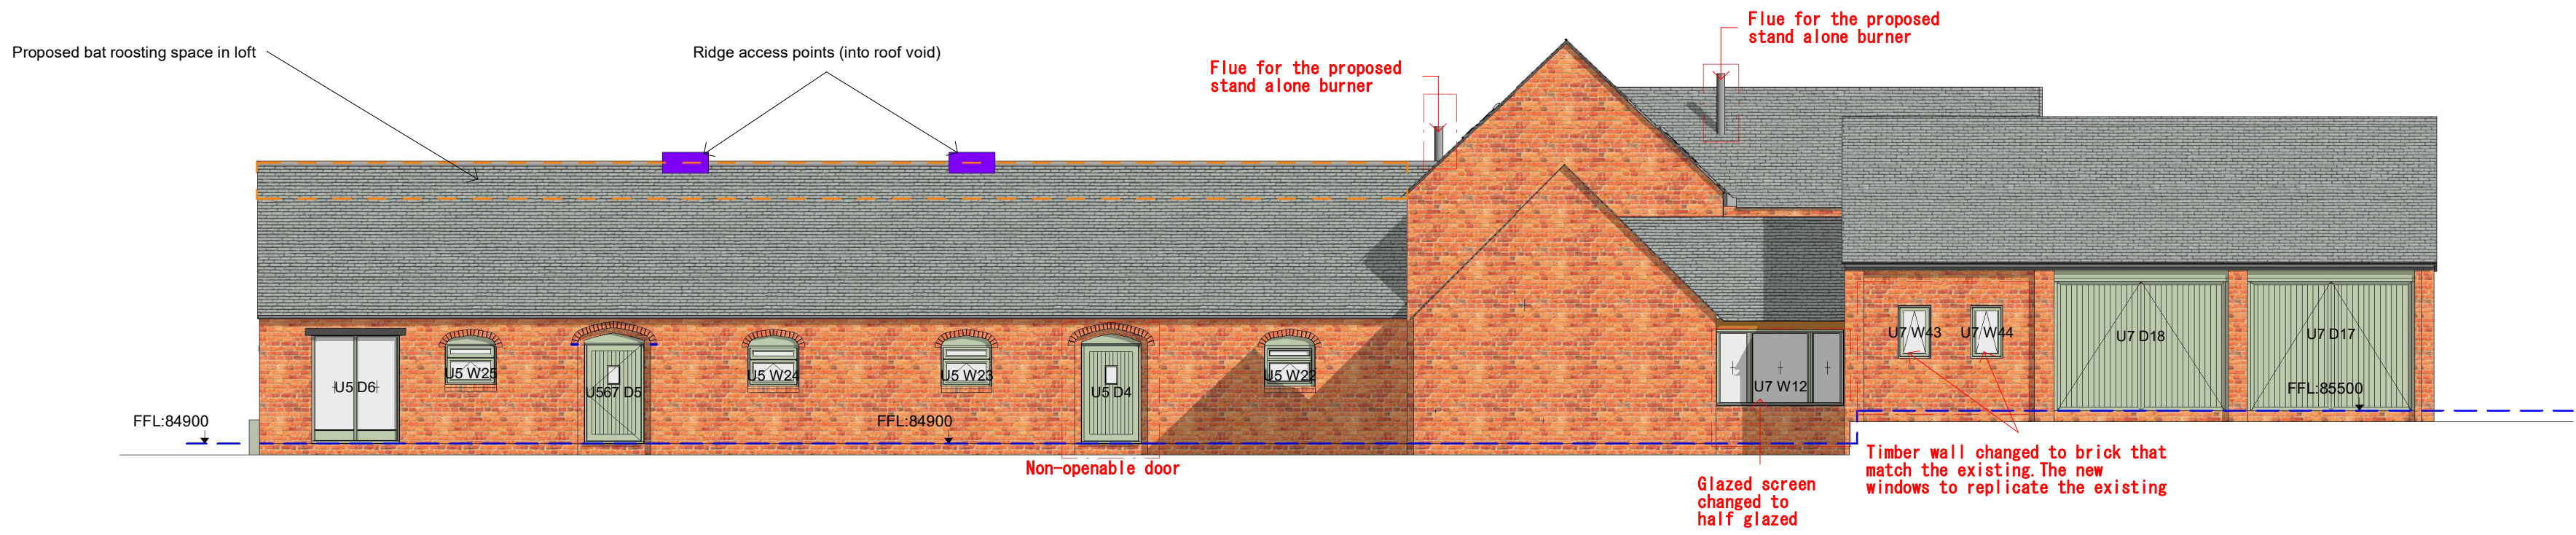


5 NE Elevation
1 : 100




1 SE Elevation
1 : 100

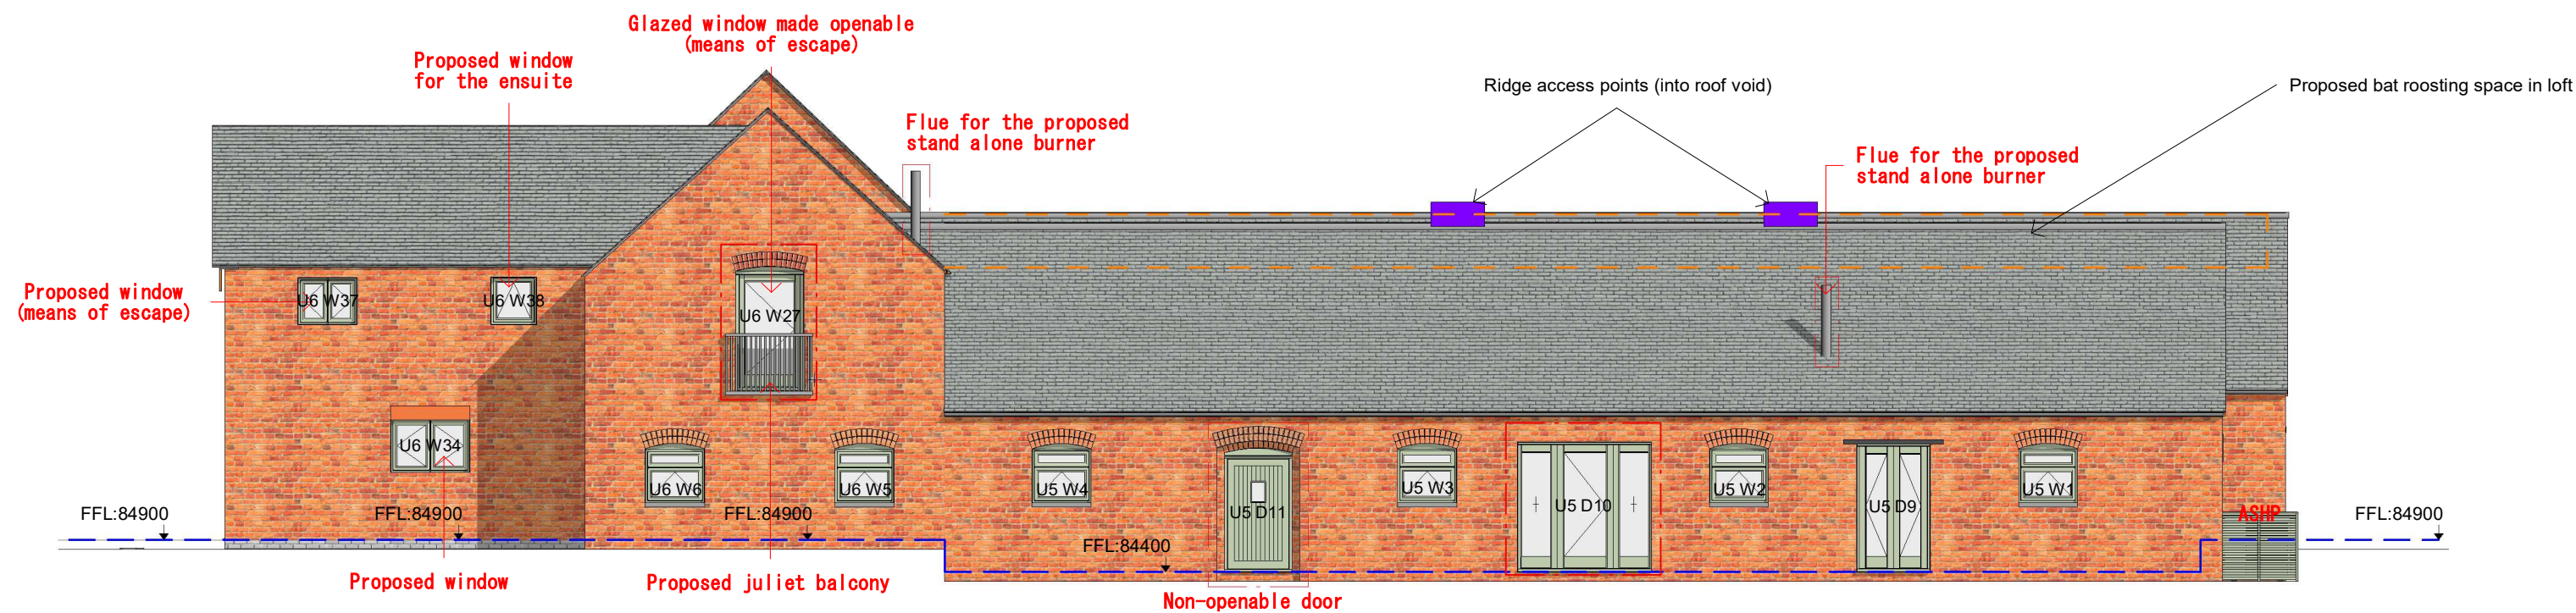

2 SW Elevation
1 : 100

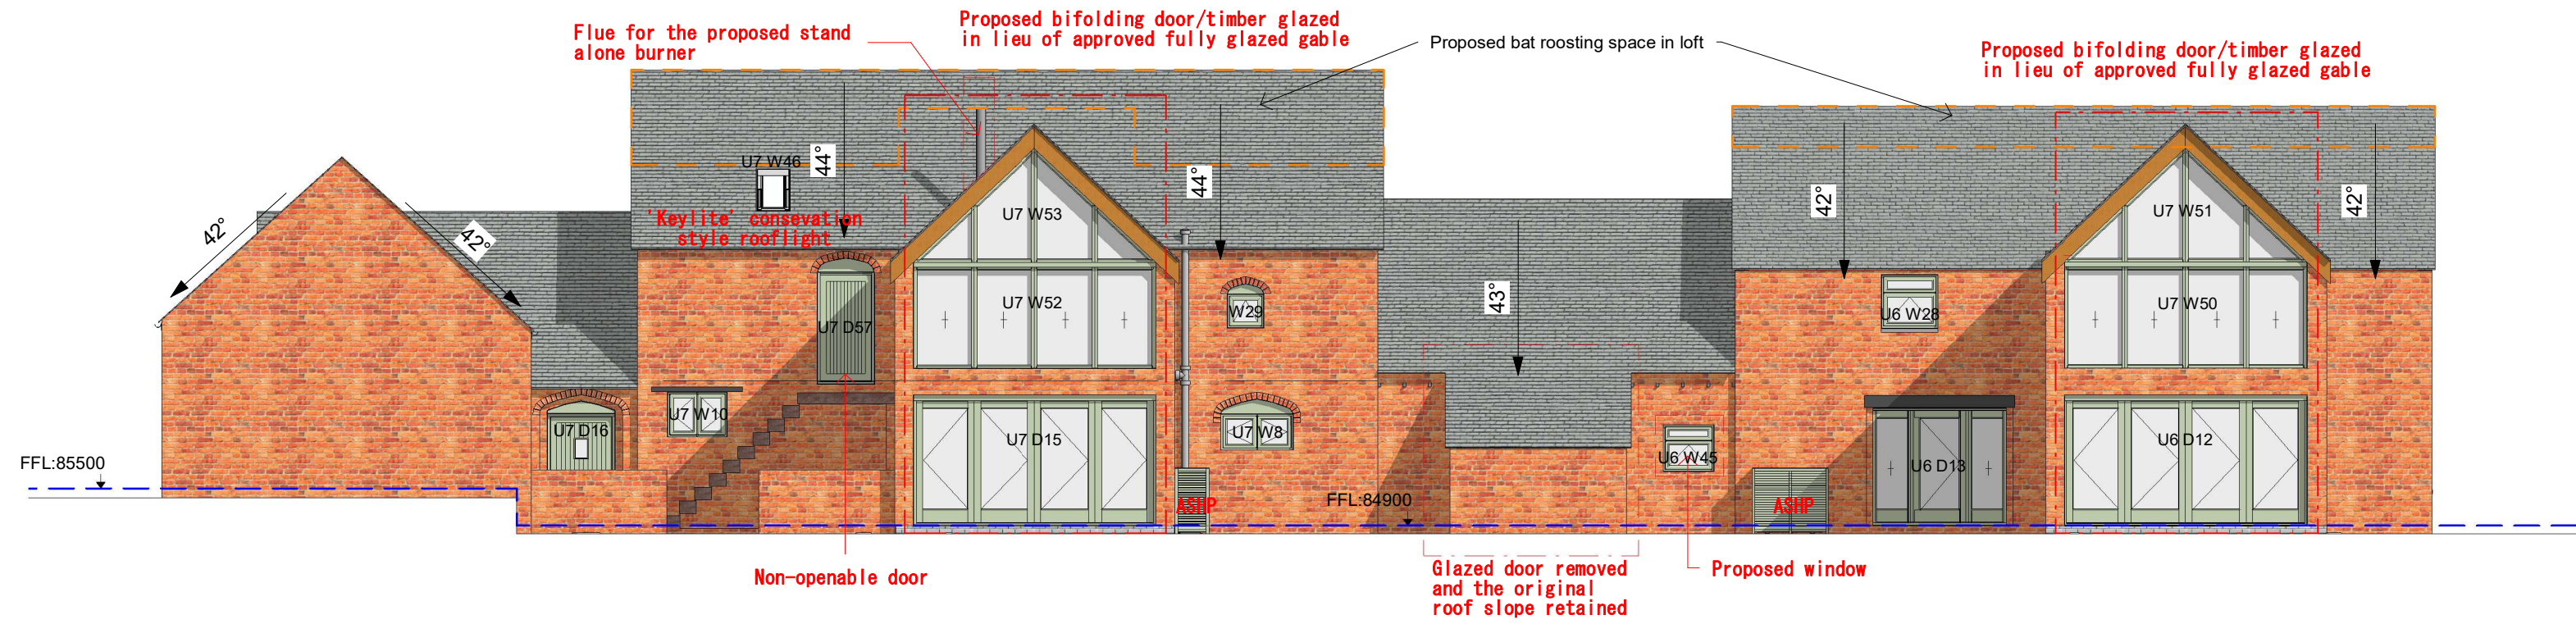

3 NW Elevation
1 : 100

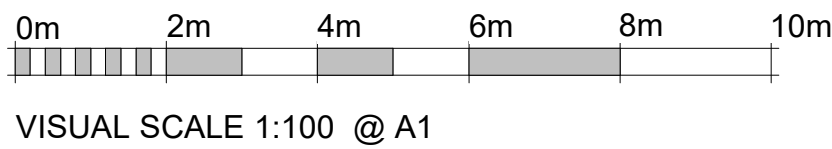

NO DIMENSIONS TO BE SCALED FROM THIS DRAWING

This drawing is issued for the sole and exclusive use of the named recipient. Distribution to any third party is on the strict understanding that no liability is accepted by Green 4 Architects for any discrepancies, errors or omissions that may be present, and no guarantee is offered as to the accuracy of information shown

THIS DRAWING IS TO BE READ IN COLOUR PRINT

CDM - RESIDUAL RISKS

The following are considered to be significant risks relevant to this drawing, which could not be fully mitigated or removed through design. Further possible control measures have been identified within the Design Risk Assessments which may help to mitigate these and other identified risks further during the construction / maintenance process.

GENERAL

All dimensions to be checked on site. No responsibility is accepted for works by building contractor and sub-contractors. All works to be carried out in accordance with current Codes of Practice and British Standards.

STRUCTURAL

All Structural Design and Calculations to be provided by Structural Engineer

NOTES:

ALL DRAWINGS TO BE REVIEWED AND CHECKED ON SITE WITH ANY REQUIRED AMMENDMENTS REPORTED BACK TO GREEN 4 ARCHITECTS

ASHP: External air source heat pump unit

REVISION NOTES

Rev	Date	Description

The Barn
Hopwell Hall
Ockbrook
Derbyshire
DE72 3RW



PROJECT NAME

Wood Farm

TPOLOGY

Units 5,6,7

PROJECT ADDRESS

Wood Farm, Boylestone
Ashbourne, Derbyshire,
DE6 5AA

CLIENT / USER NAME

Radbourne Construction

DRAWING NAME

Unit 5,6,7 Building Elevations

FULL DOCUMENT REFERENCE

Originator Project Number	Series	Drawing No	Sheet Issue Date
G40006	U567	A200	14/05/21

STATUS

PLANNING

Sheet size	Scale	Revision
A1L	1 : 100	