



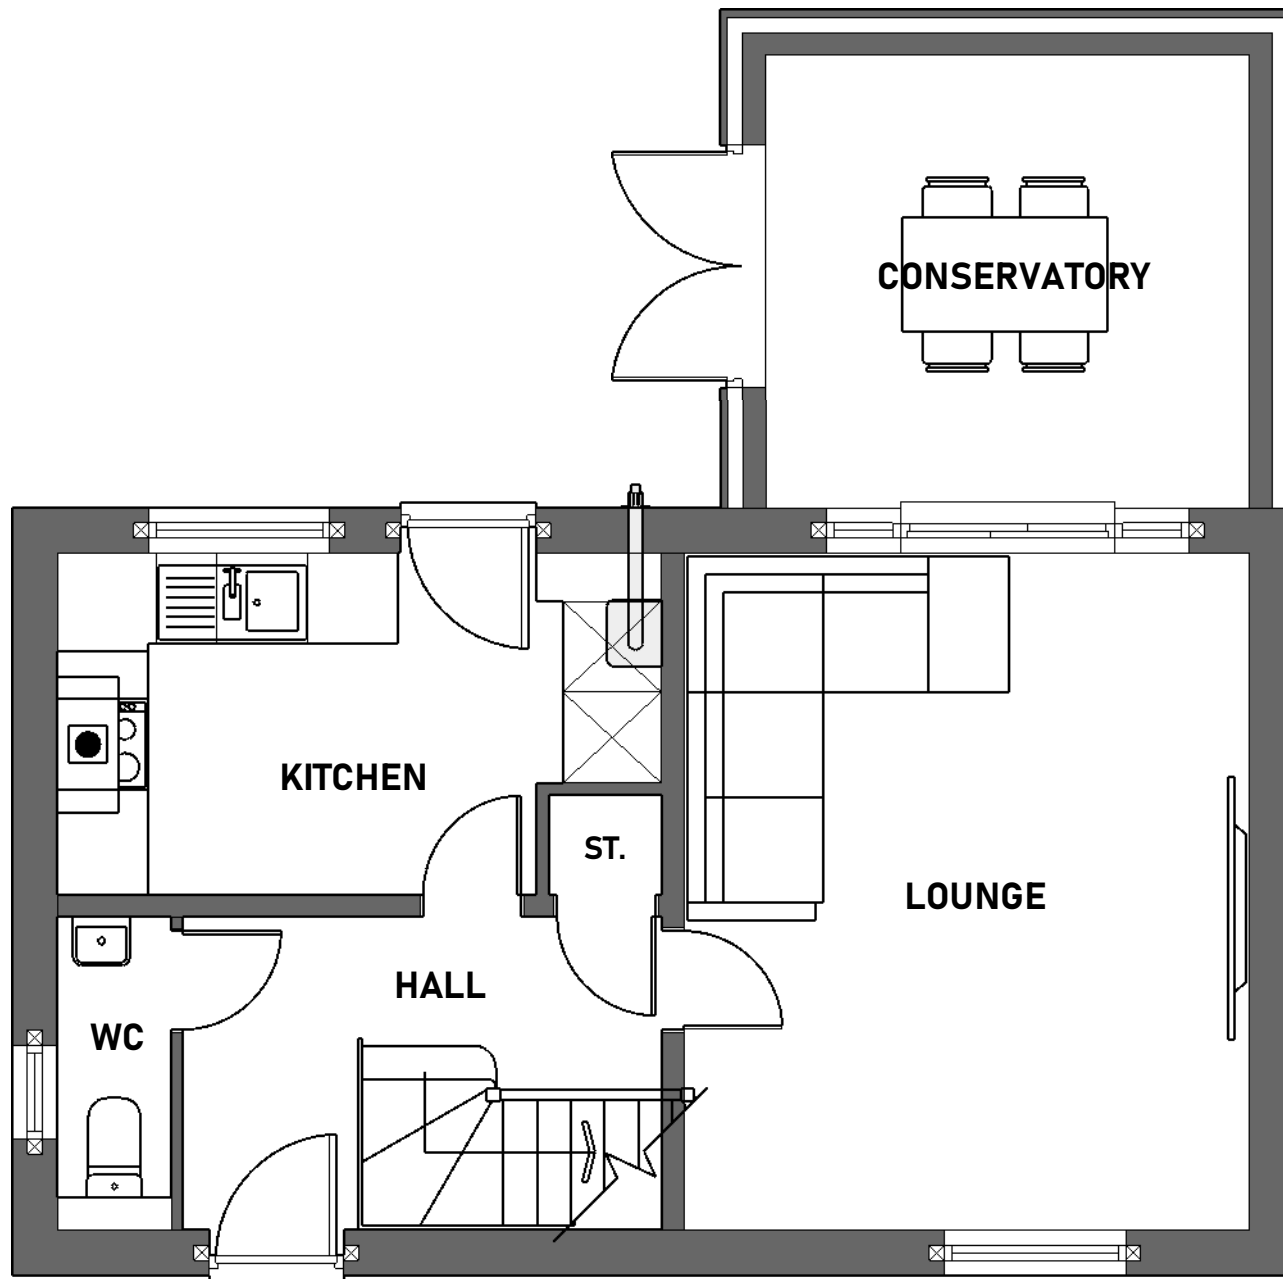

EXISTING GROUND FLOOR PLAN
1:50

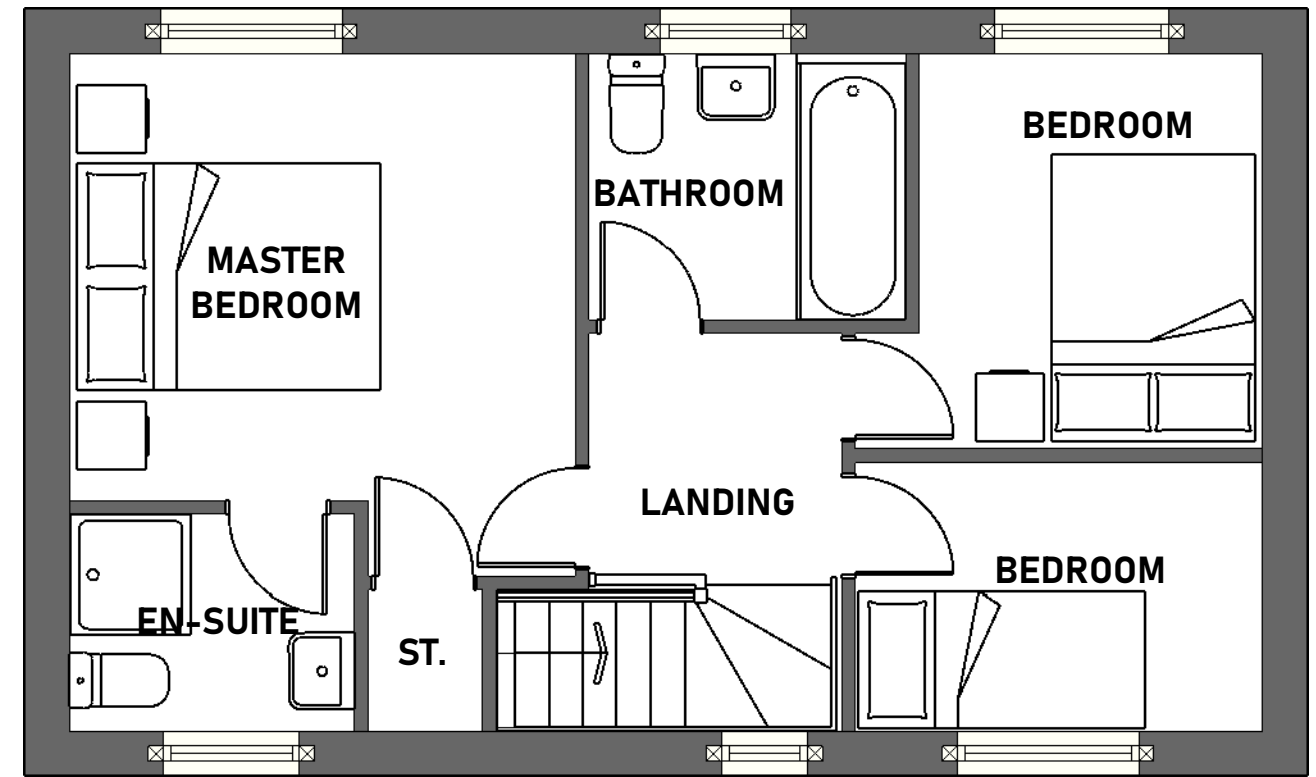

EXISTING FIRST FLOOR PLAN
1:50

GENERAL NOTES.
All contractors must visit the site and be responsible for familiarising themselves with the full extent of the works as indicated and / or taking and checking dimensions relative to the works shown. Figured dimensions only to be taken from this drawing - all dimensions to be agreed with client on site.

CLIENT: HEATHER WATTS

PROJECT ADDRESS:
1 SORREL DRIVE
WOODVILLE
SWADLINCOTE
DE11 7JS

SCALE: 1:50:100 @ A3

DATE: APRIL 2021

DRAWING TITLE: EXISTING FLOOR PLANS
DRAWING NUMBER: SD-2

