





FRONT ELEVATION

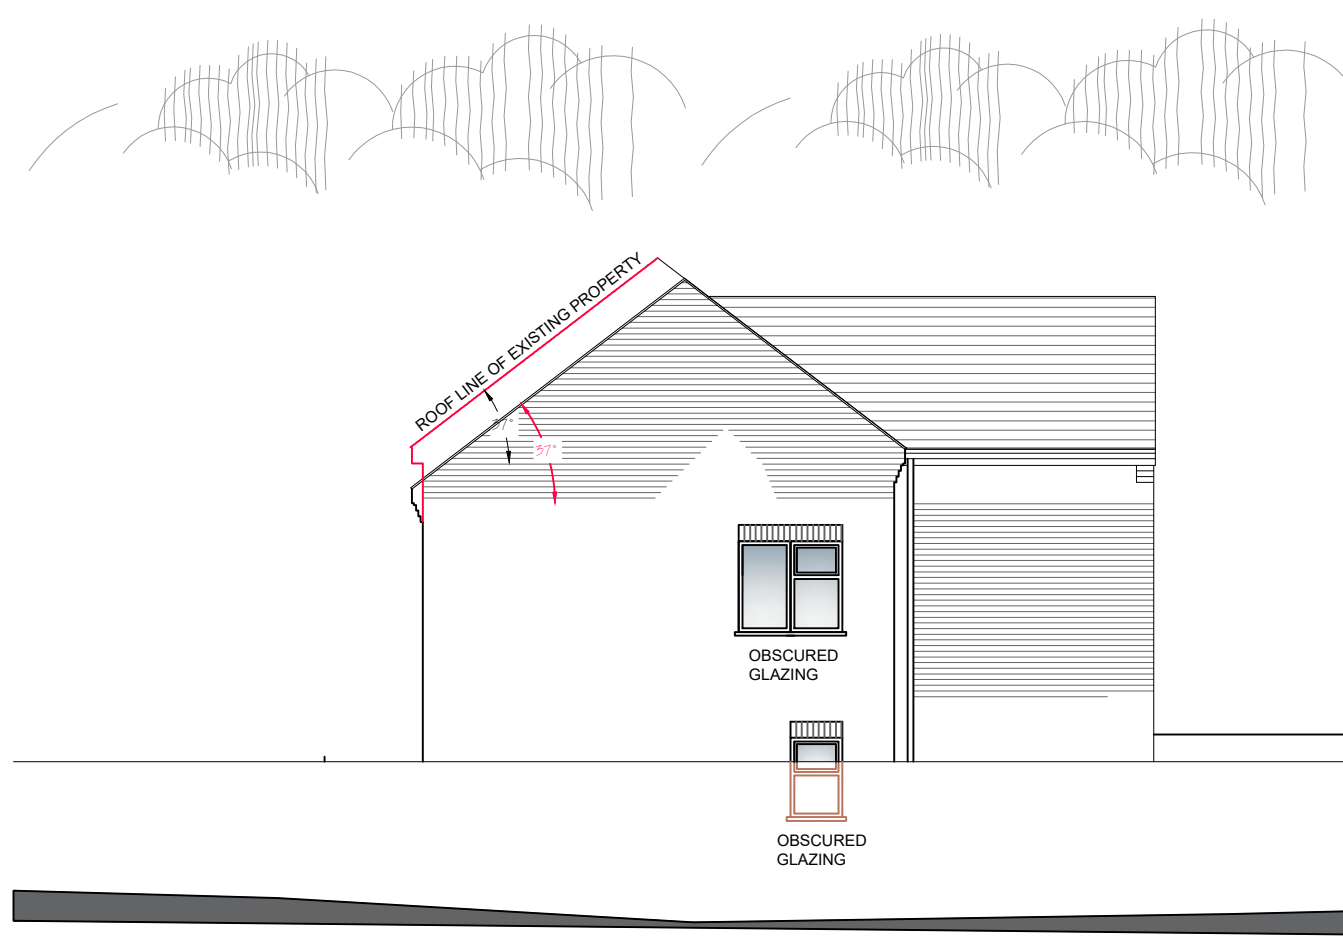


SIDE ELEVATION




REAR ELEVATION

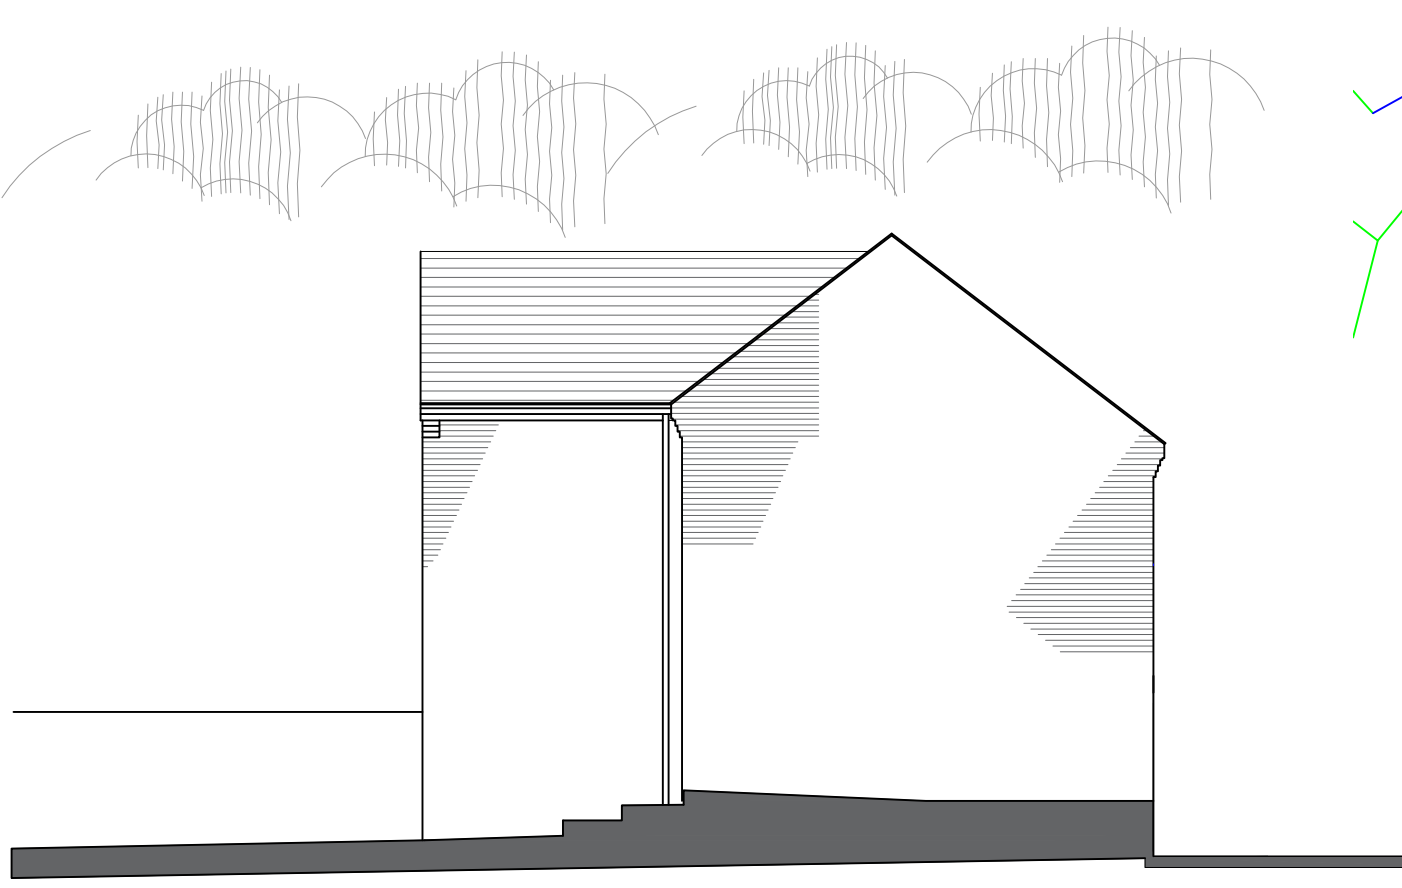


SIDE ELEVATION

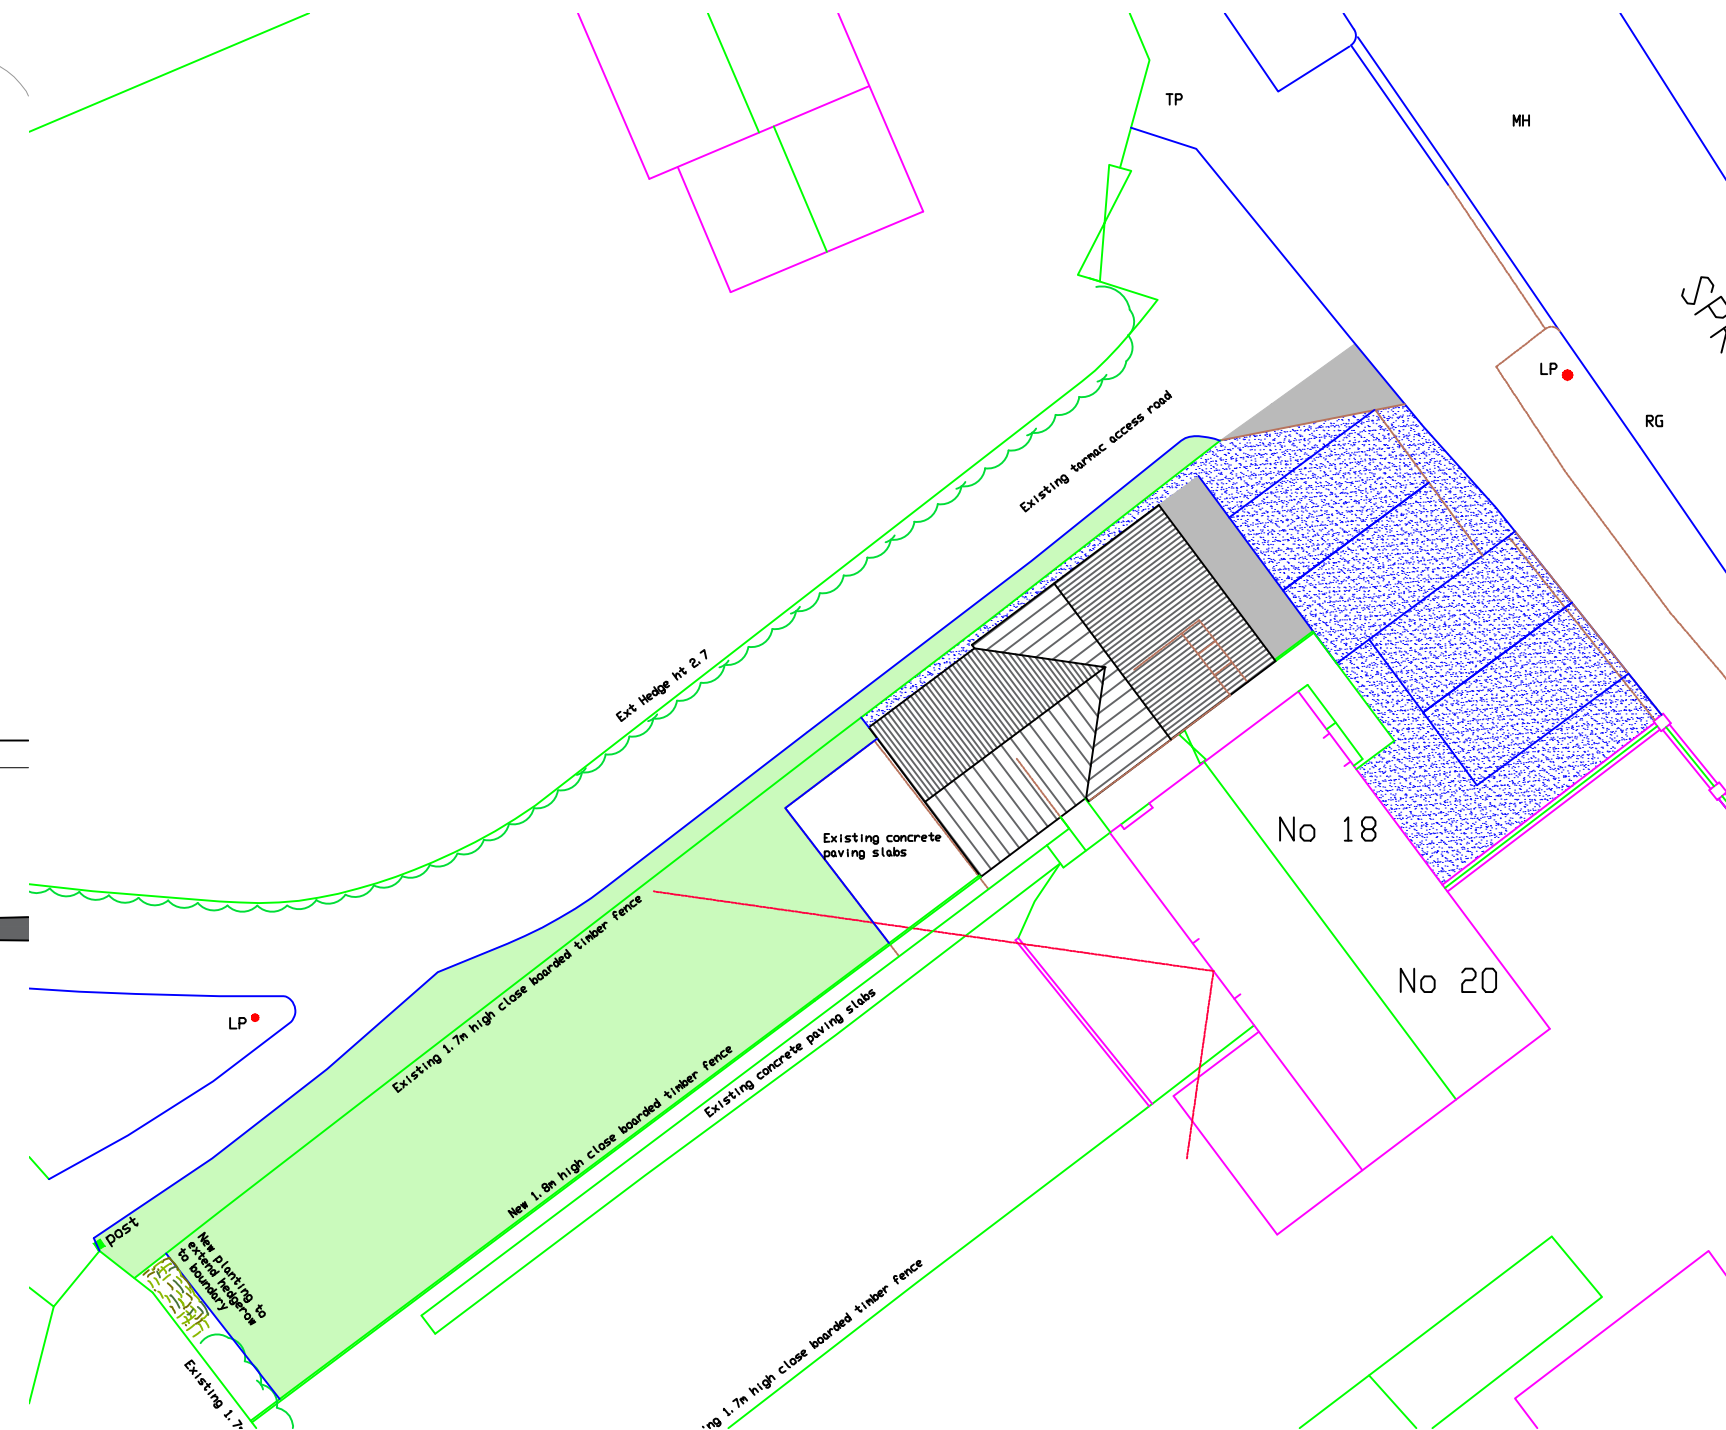


BLOCK PLAN
1:200

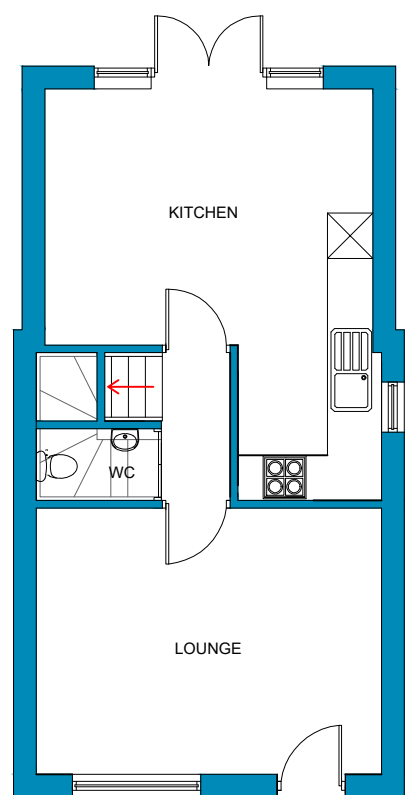

GROUND FLOOR PLAN

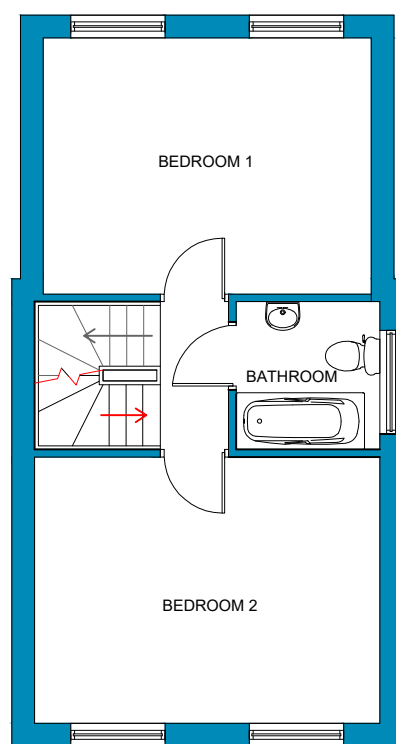


FIRST FLOOR PLAN

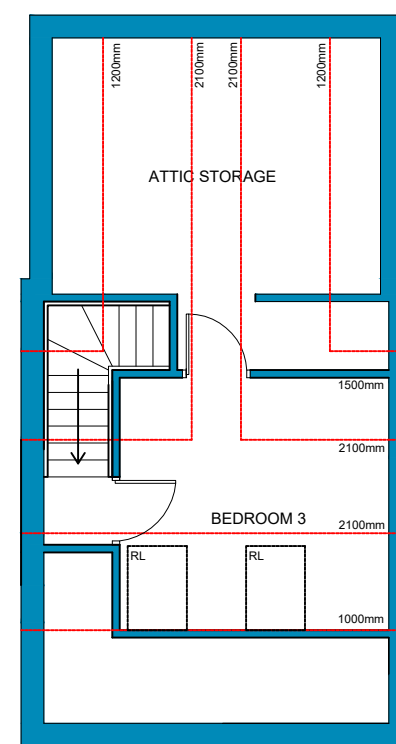

ATTIC FLOOR PLAN



SITE LOCATION PLAN
1:2500

 

REV A - REMOVAL OF PORCH -
PLANNING OFFICERS REQUEST
AUG 2021 - PJH

bi Design Architecture
78 HIGH STREET, REPTON,
DERBYSHIRE, DE5 5GF
T: 01293 764042
42A HIGH STREET, SUTTON
COLDFIELD, B72 1UJ
T: 0121 554 5205

Project: Proposed New Dwelling at
Address: 18 Springfield Road, Repton
Client: White
Drawing: Revised Feasibility
Job Ref: 1295W Drawing No: OGA
Drawn By: PJH Check By: DB
Scale: 1:100, 1:200 & 1:2500
Paper Size: A2 Date: 21/12/19

MEMBER OF THE CHARTERED INSTITUTE OF BUILDING
MEMBER OF THE CHARTERED INSTITUTE OF ARCHITECTURAL TECHNOLOGISTS
AFFILIATE MEMBER OF THE ROYAL INSTITUTE OF BRITISH ARCHITECTS