




Existing Front Elevation
1:100




Existing Side Elevation
1:100



Existing Rear Elevation
1:100

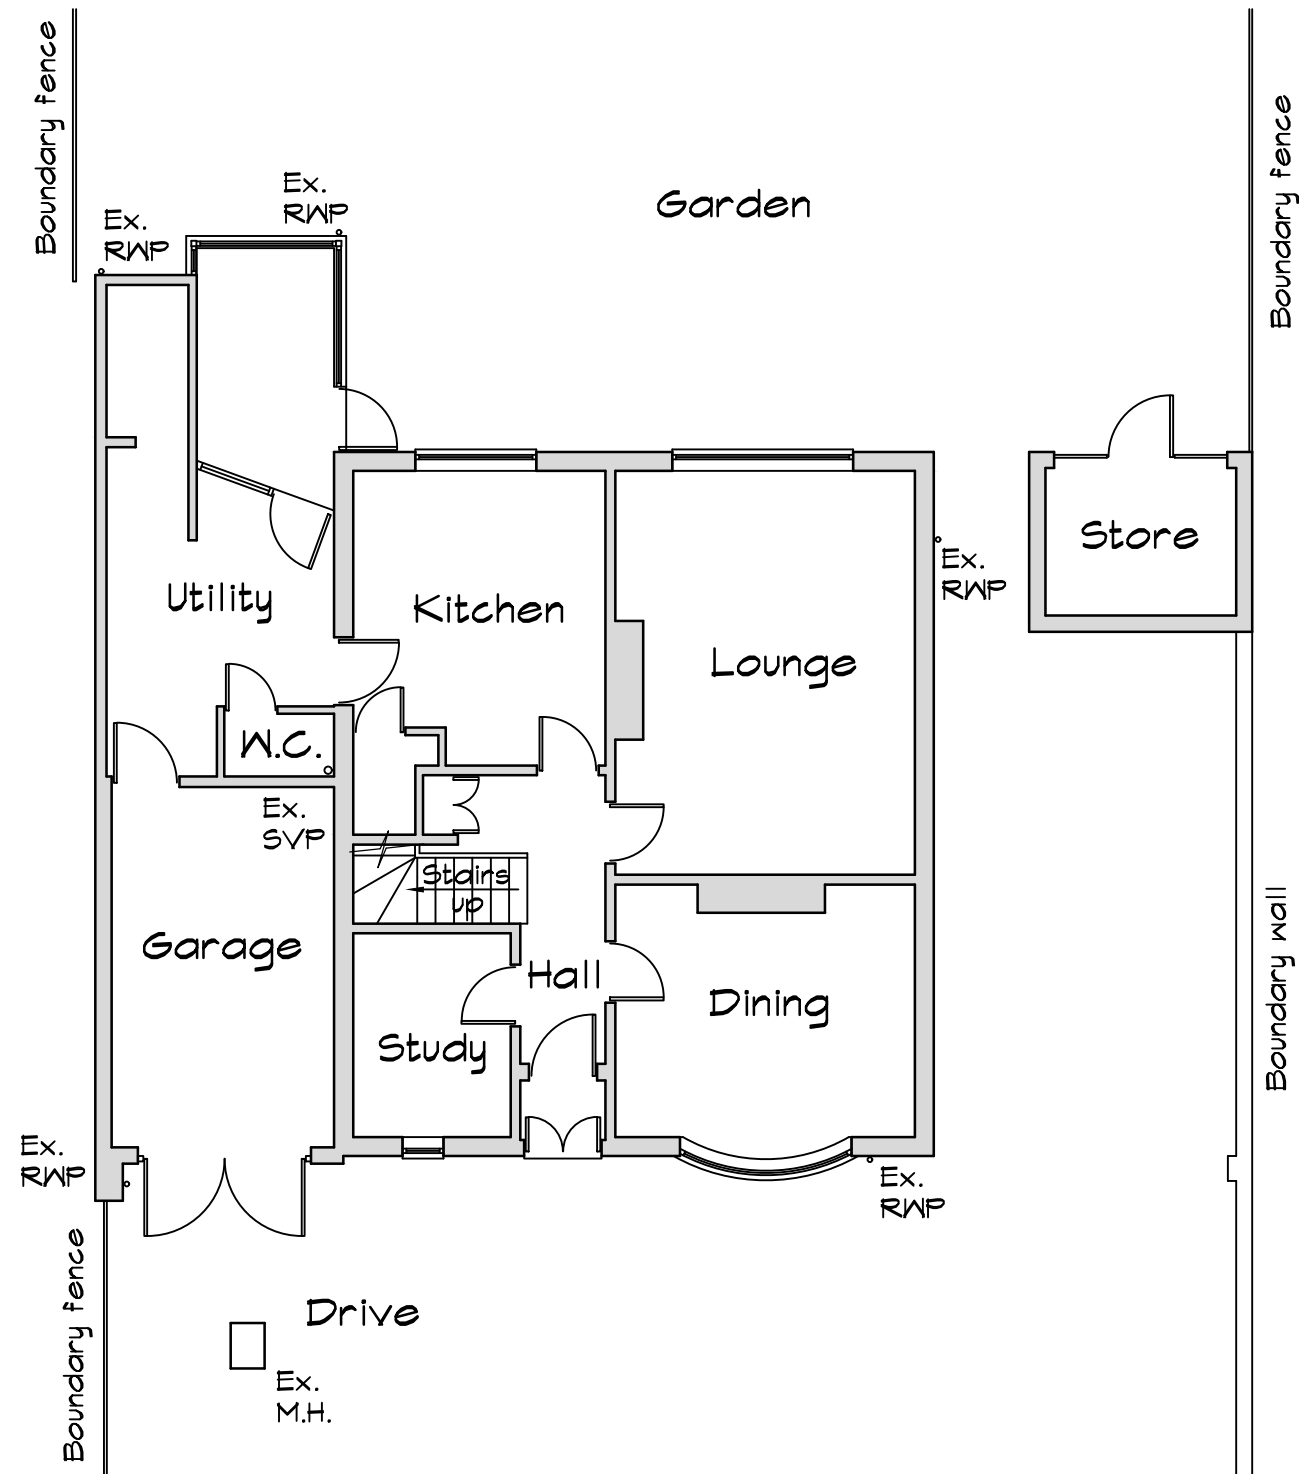

Existing Ground Floor Plan
1:100

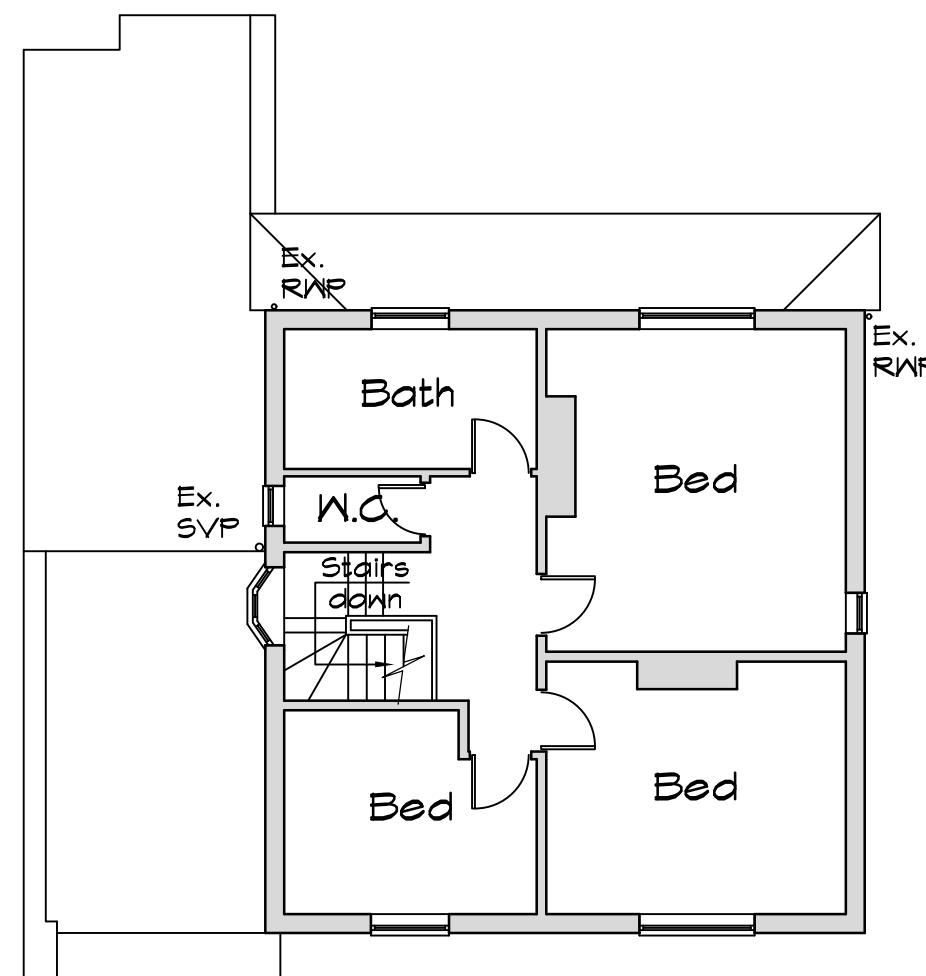

Existing First Floor Plan
1:100



Existing Side Elevation
1:100
(Store shown dashed for clarity)

NOTES

1. All dimensions to be checked on site by builder prior to commencement.
2. This drawing is Copyright of Creation Building Design and may not be amended or copied, either manually or electronically, without the express written permission of the Copyright owner.
3. This drawing is to be read in conjunction with Drg. Nos. 22181-2 & 3.

Project		Proposed Extensions at 30, Milton Road, Repton, Derby.	
Client		Mr Greenhowe & Miss Kendall	
Scale	1:100	Drg. No.	22181-1

CREATION
BUILDING DESIGN

7, Brackley Drive, Spondon, Derby DE21 7SA
Tel: 01332 677959 Mob. 07969 248579
E-mail kevinfitchett7@gmail.com
Web www.creationbuildingdesign.co.uk