



All dimensions must be checked on site and only scaled from this drawing for planning purposes only

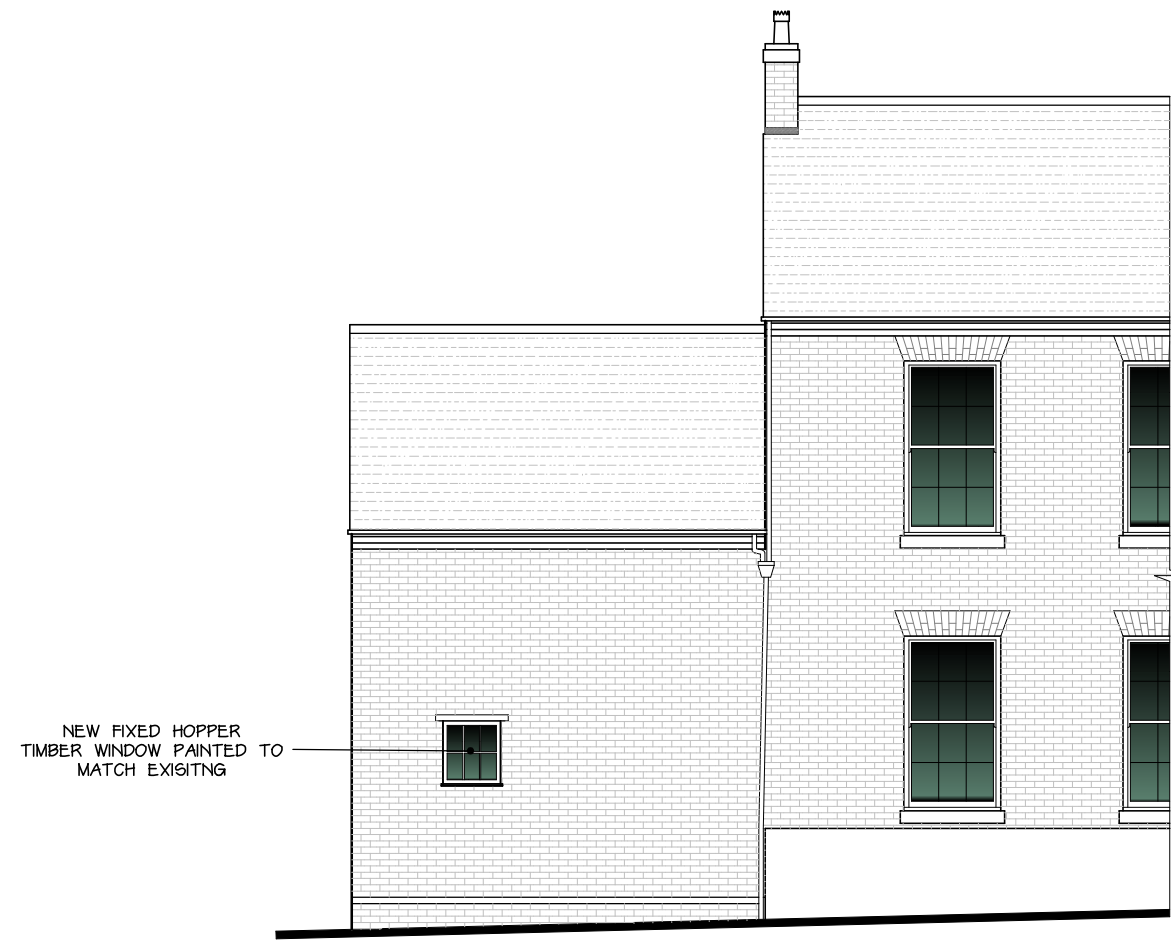




PROPOSED FRONT ELEVATION  
1:100

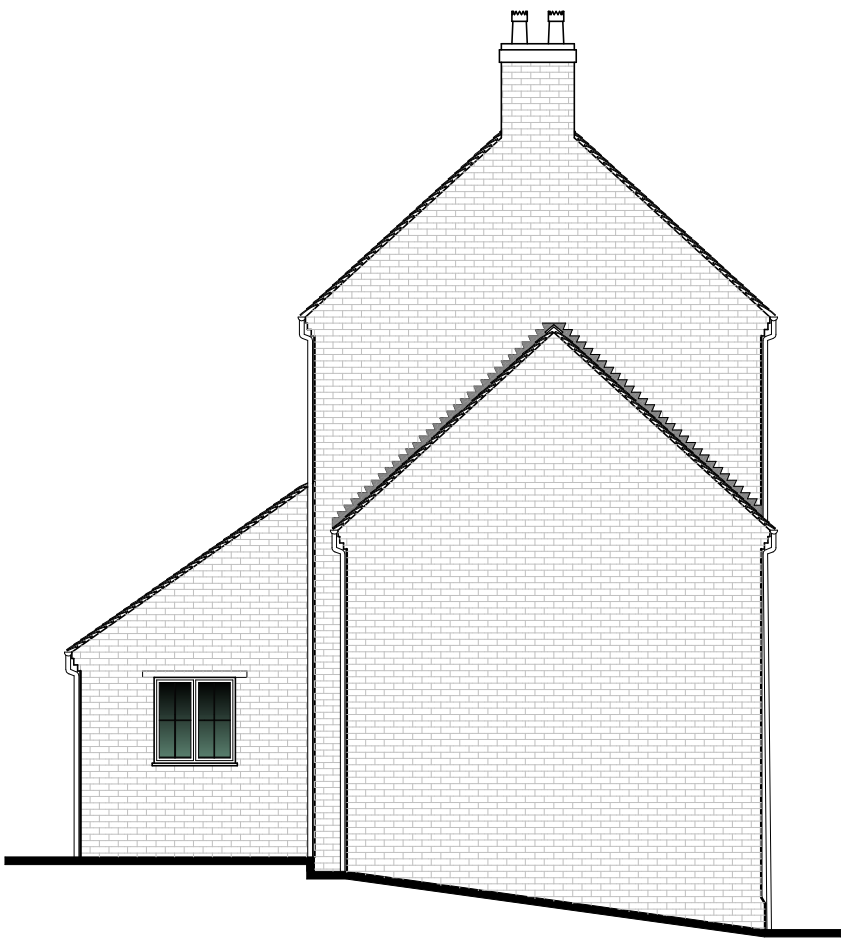


PROPOSED SIDE ELEVATION  
1:100



PROPOSED REAR ELEVATION  
1:100

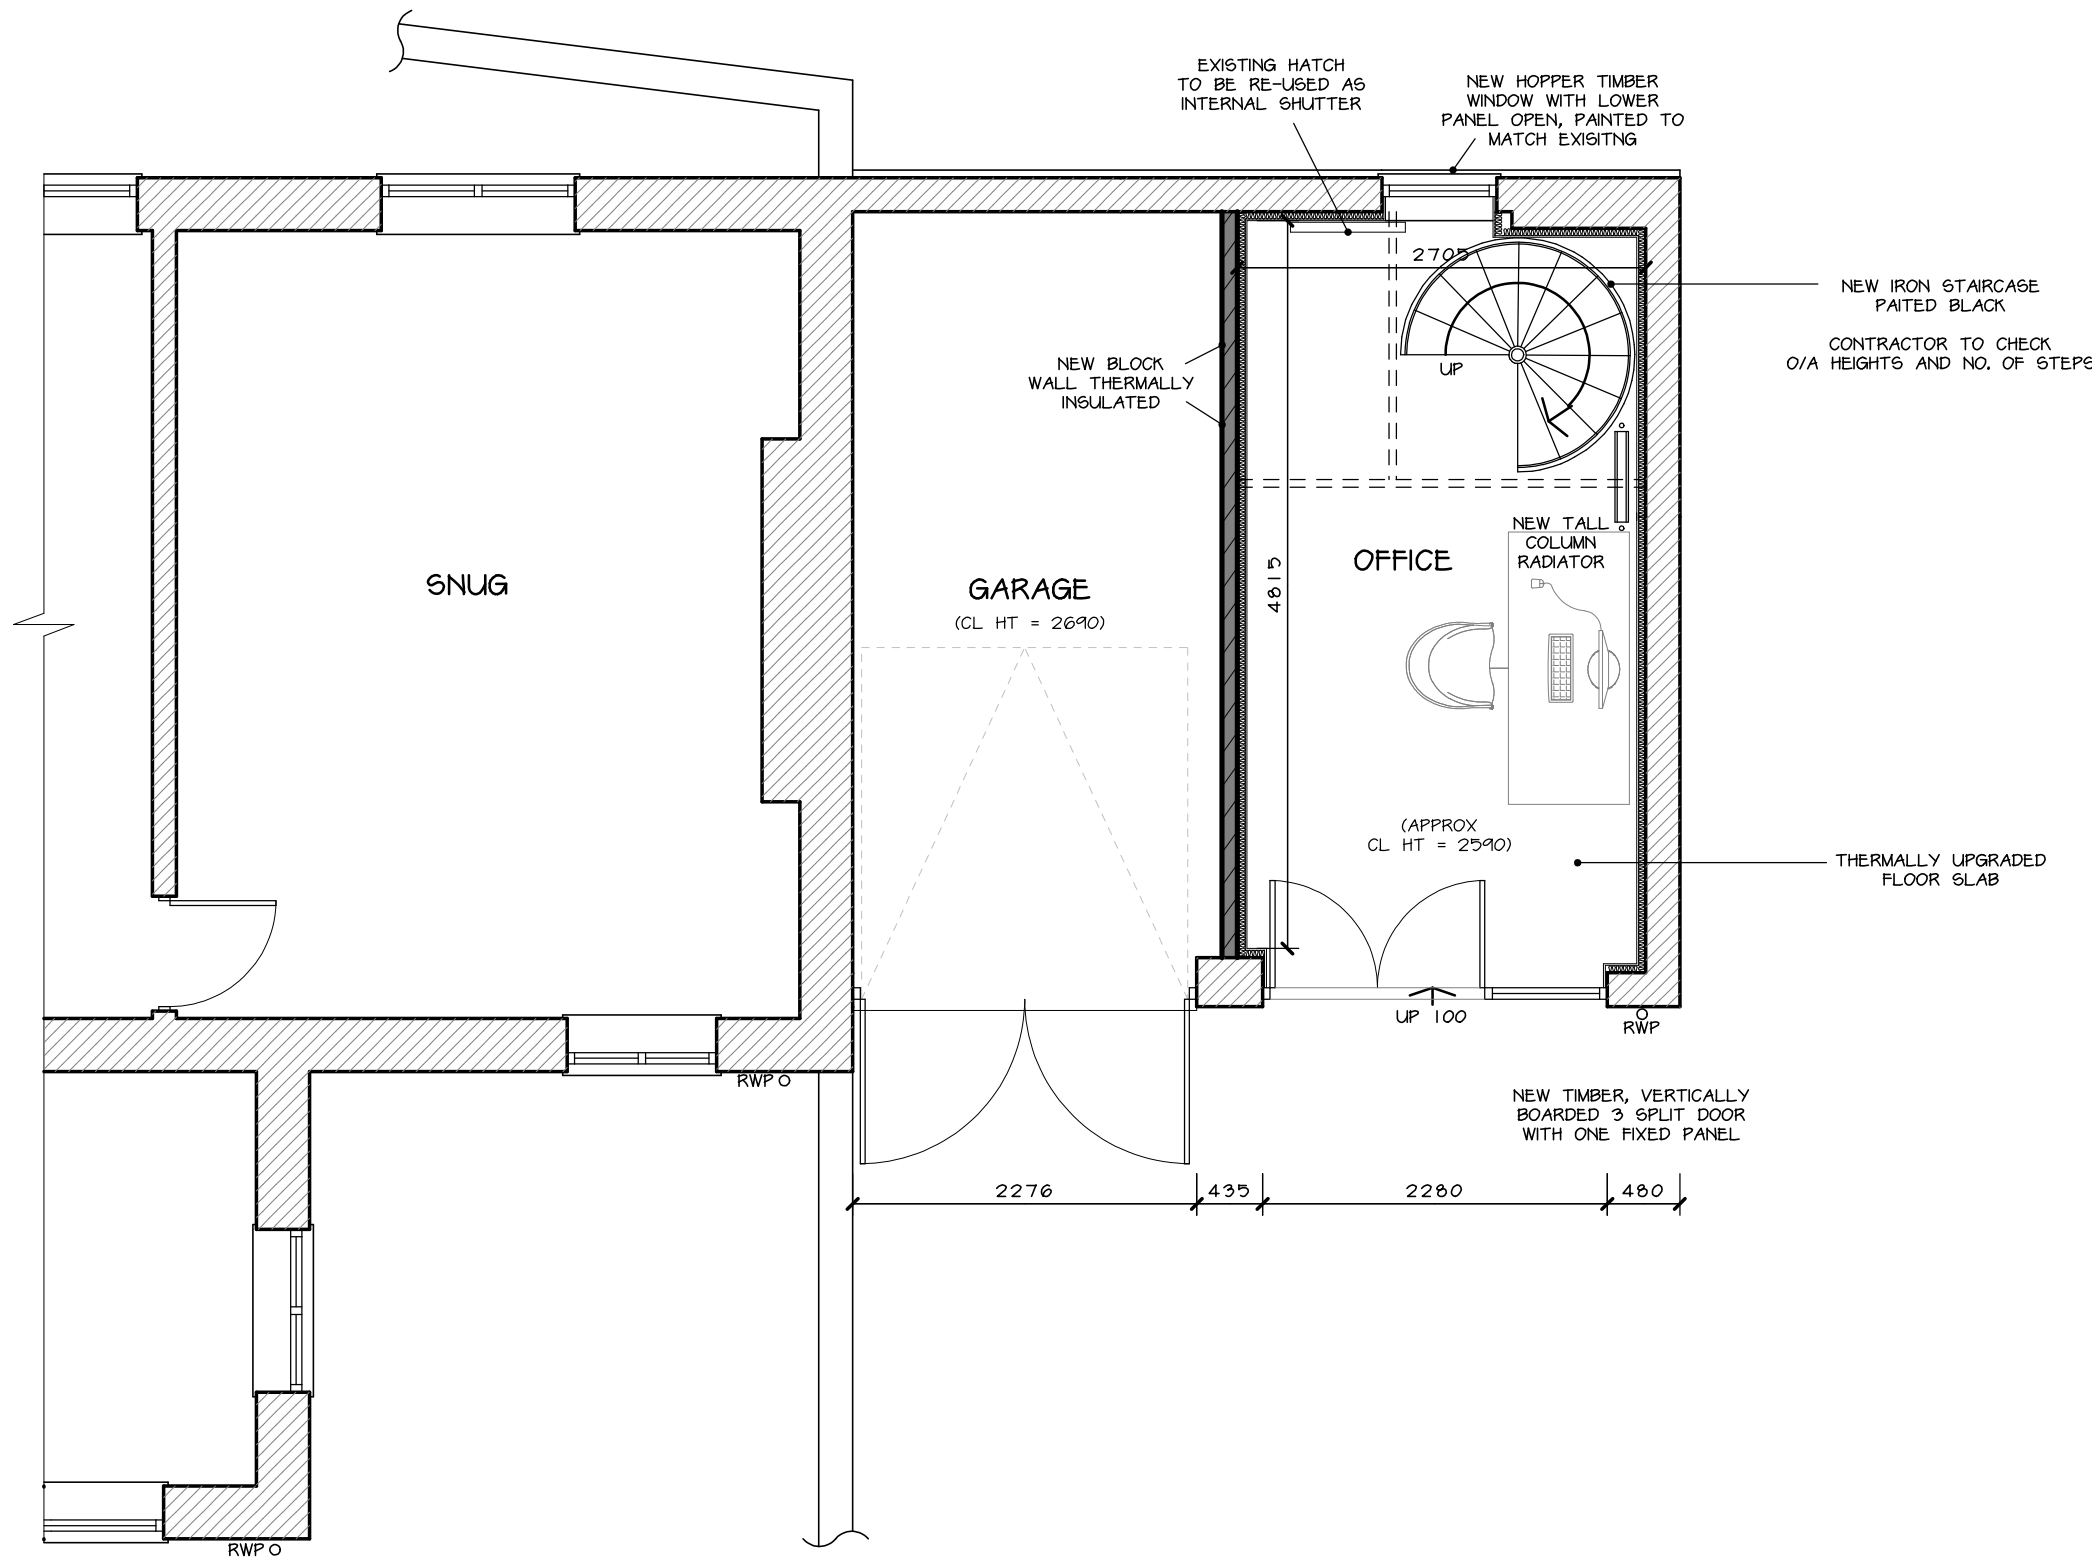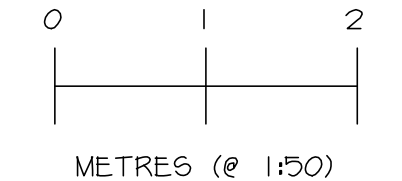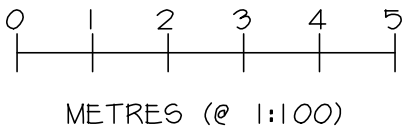

PROPOSED GROUND FLOOR PLAN  
1:50

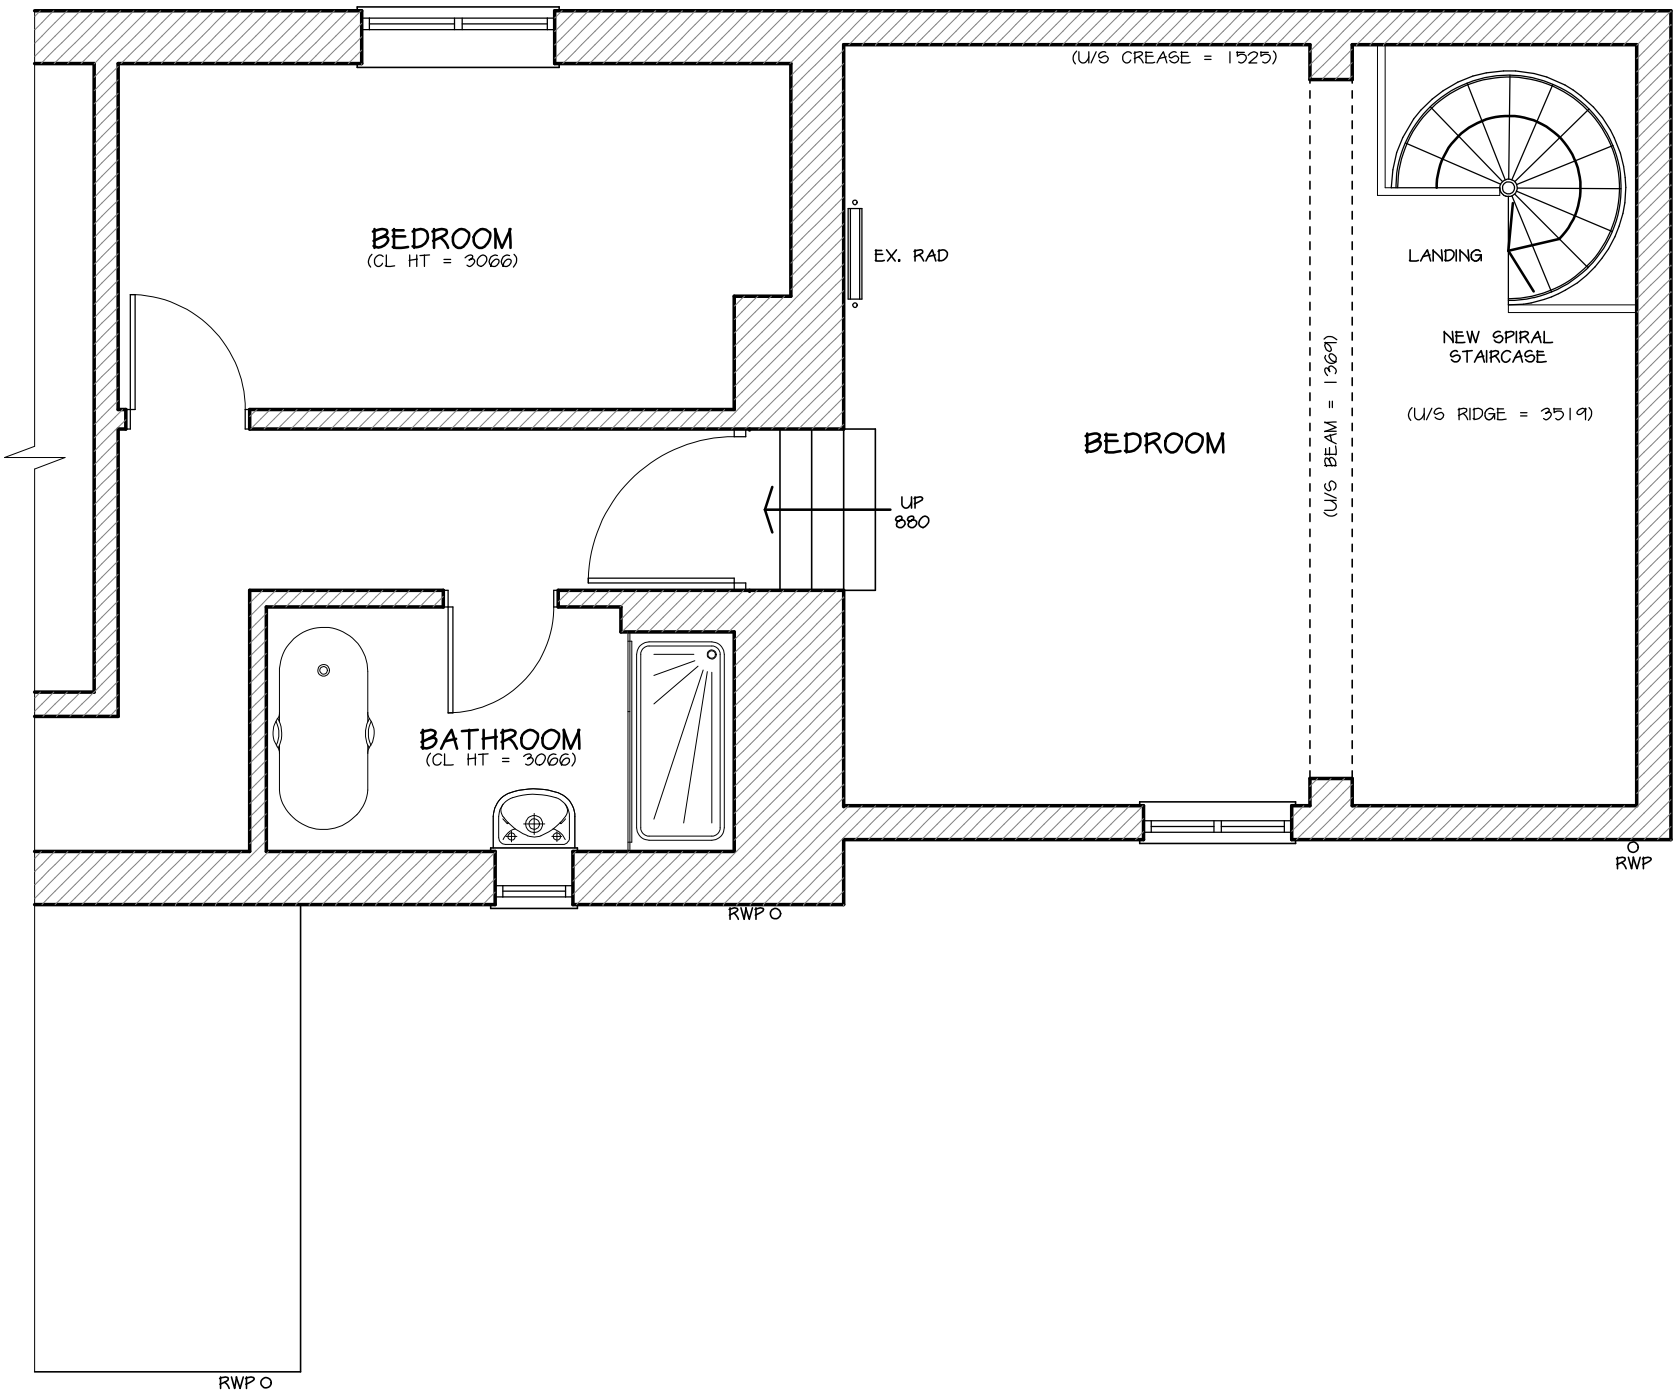

PROPOSED FIRST FLOOR PLAN  
1:50

|                                                              |          |                      |
|--------------------------------------------------------------|----------|----------------------|
|                                                              |          |                      |
|                                                              |          |                      |
| A                                                            | SEP 2021 | AMENDED FOR PLANNING |
|                                                              | Date     | Revisions            |
| © copyright                                                  |          |                      |
| Client                                                       |          |                      |
| MR BROWN & MISS POWELL                                       |          |                      |
| Location                                                     |          |                      |
| 16 DOLES LANE<br>FINDERN<br>DERBYSHIRE<br>DE65 6AX           |          |                      |
| Proposal                                                     |          |                      |
| CONVERT GARAGE INTO HOME OFFICE<br>ACCESS FROM BEDROOM ABOVE |          |                      |
| Drawing Title                                                |          |                      |
| PROPOSED FLOOR PLANS<br>AND ELEVATIONS                       |          |                      |
| Scale                                                        |          |                      |
| 1:50 & 1:100                                                 |          |                      |
| Date                                                         | MAY 2021 | Drawn by KJL         |
| Org No.                                                      | J3273-06 | Revision A           |



MAKING PLANS  
architecture

Ivy Lodge, Twyford Road, Willington, Derby, DE65 6DE  
T/F 01283 703360 E info@makingplans-architecture.co.uk  
W www.makingplans-architecture.co.uk