
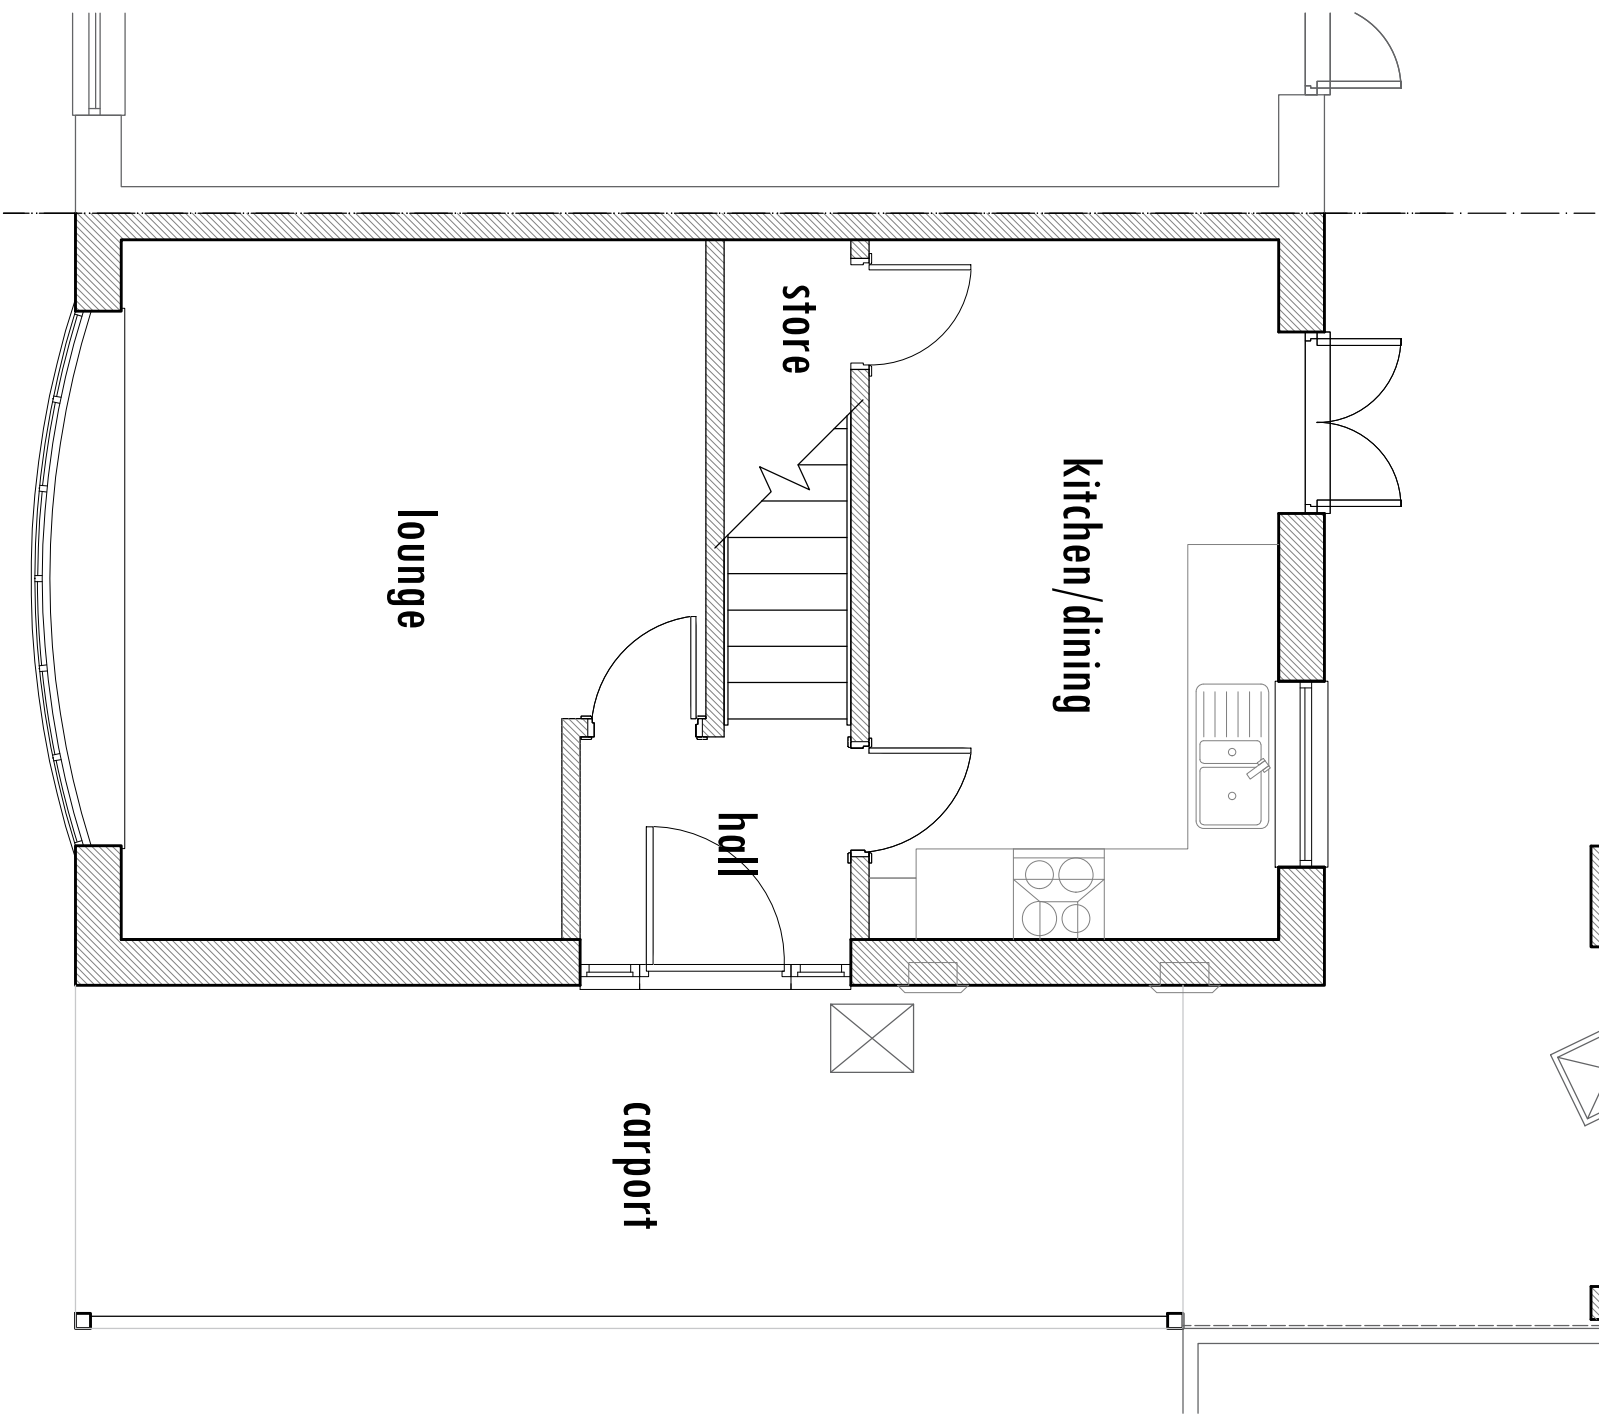


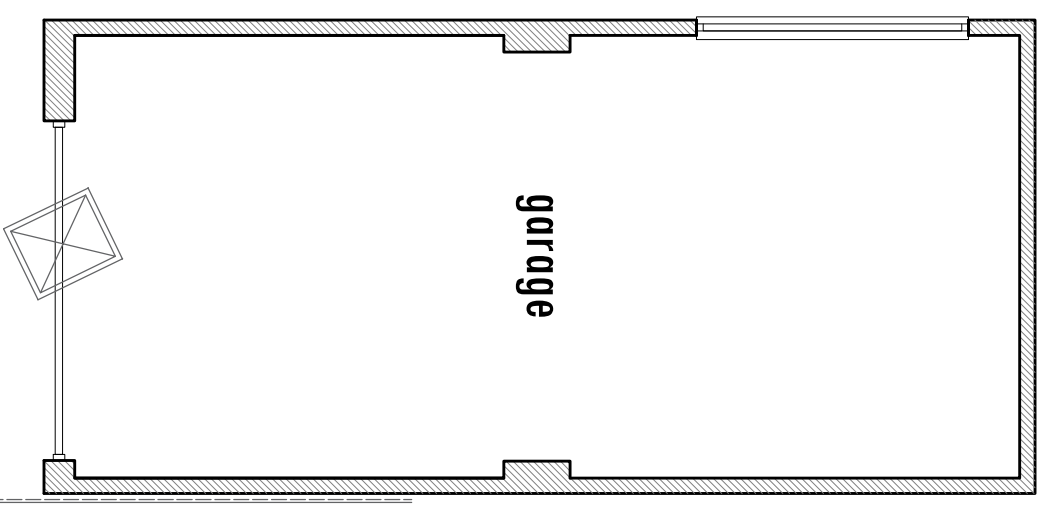

EXISTING GROUND FLOOR

SCALE 1:50

Rev.	Date.	Note.
 Elegance Architecture & Design		
+ - +44 7907159459 e- info@elegancearchitecture.co.uk www.elegancearchitecture.co.uk Company Reg. No. 10169163		
This drawing and the building works depicted are the copyright of Elegance Architecture and Design Ltd. and may not be reproduced except by written permission. This drawing must be read and checked against any specialist drawings and information provided. Do not scale from this drawing when using this for construction purposes. Use figured dimensions only. © Elegance Architecture and Design Ltd. 2016		
Client; Chris & Rebecca	Date of first issue; November 2021	
Project; 16 Cheviot Close, Swadlincote, DE11 9EE	Scale / Paper size; 1:50 / A3	
Drawing name; Existing Ground Floor Plan	Drawing number; 21123-02	