




Rev	Date	Description	By
A	17.11.21	Levels noted	sAh

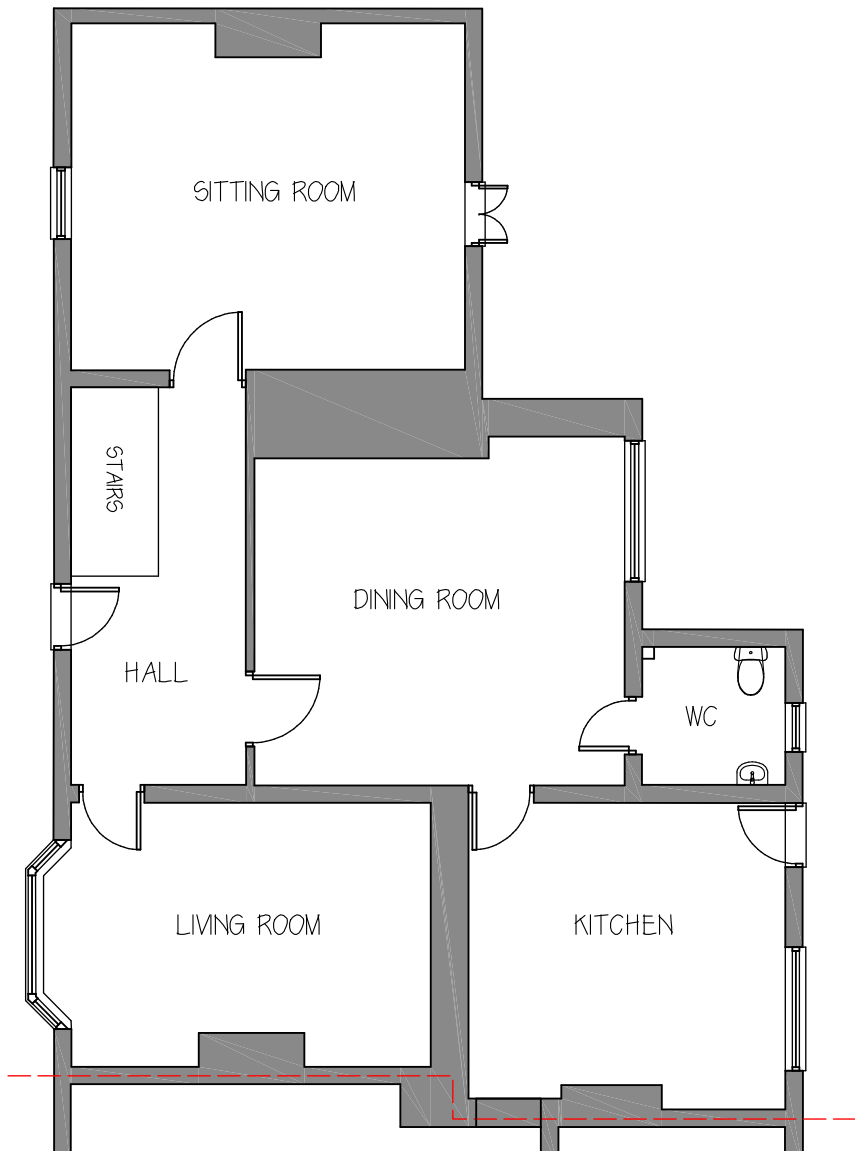

Ground Floor Plan

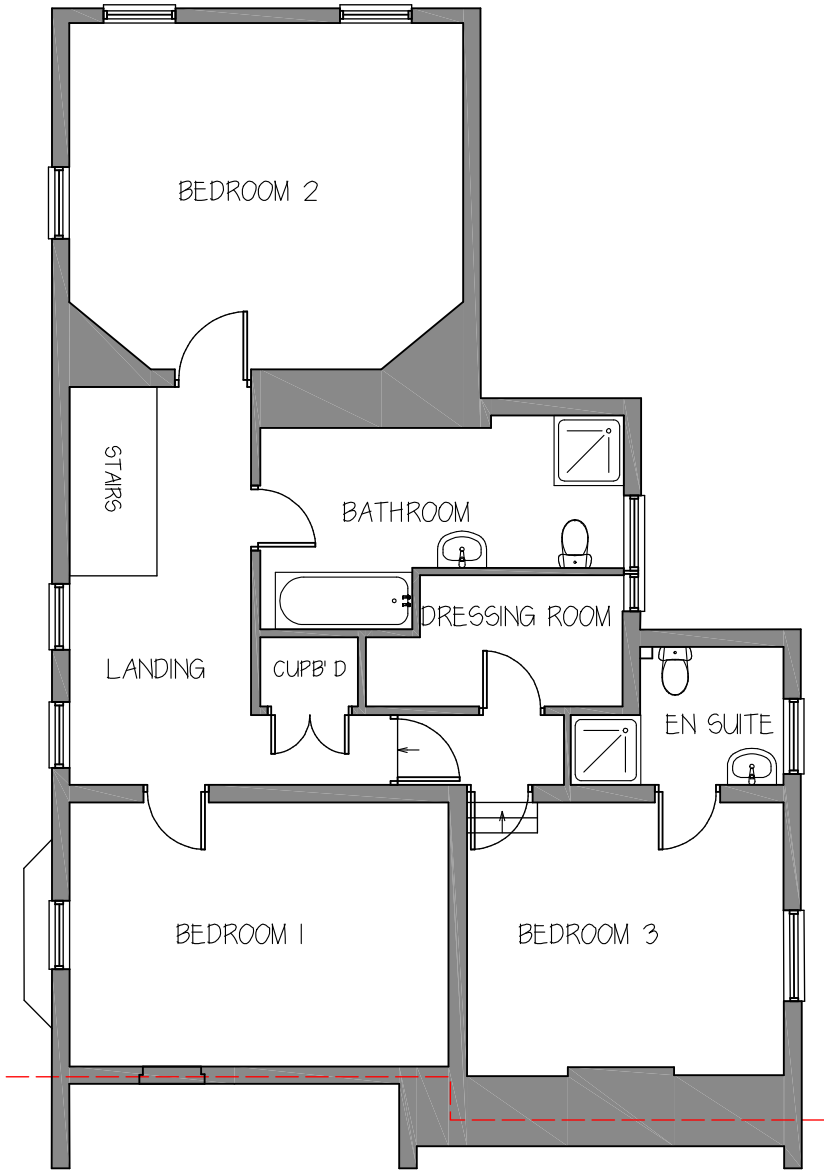

First Floor Plan

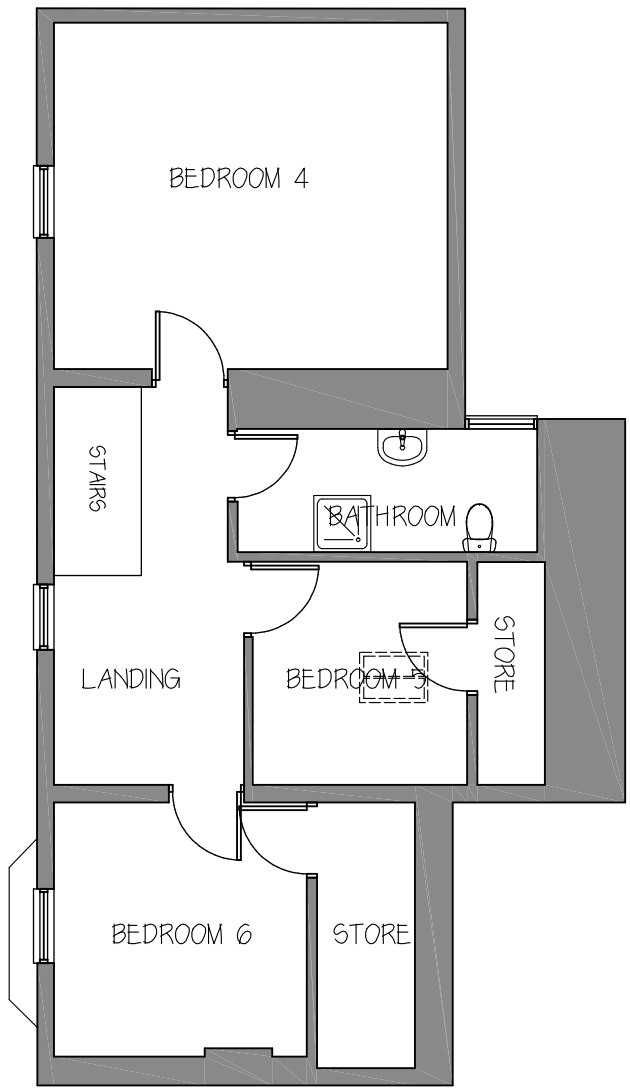

Second Floor Plan



Tel: 07948 382917 e:1stuarch@gmail.com

Project

Proposed Internal Alterations
The Close,
Church Square, Melbourne,

Client

Mr K Allison

Drawing

Existing Plans

Drg No: 01-2166 Rev A

Scale 1:100 @A3 U05 Date 28.10.21